

PROJECT REF
20035

DRAWING REF
230

SCALE
1:50 @ A1

DATE
APR 20


CLIENT
MR & MRS BROADHEAD
17 GADDUM ROAD
DIDSBURY
MANCHESTER
M20 6ST

PROJECT
FIRST FLOOR REAR EXTENSION
TWO STOREY SIDE EXTENSION
INTERNAL REMODELLING
DETACH GARDEN ANNEXE


BIN STORE PLAN & ELEVATIONS

PLANNING


- DRAWING TITLE
- MARLEY EDGEWERE GREY TILE
 - DARK RED FACING BRICK
 - CHESHIRE PRE-WAR BRICK
 - DARK GREY TIMBER CLADDING
 - WHITE THRU COLOUR RENDER
 - COLOURED COMPOSITE DOOR
 - GREY ALUMINIUM DOORS
 - GREY UPVC WINDOWS
 - GREY UPVC WINDOWS
 - SATIN GLASS
 - GREY UPVC FASCIA & SOFFIT
 - BLACK UPVC RWGS
 - GREY GRP FLAT ROOF
 - TIMBER CLADDING
 - DARK GREY TIMBER CLADDING DOORS

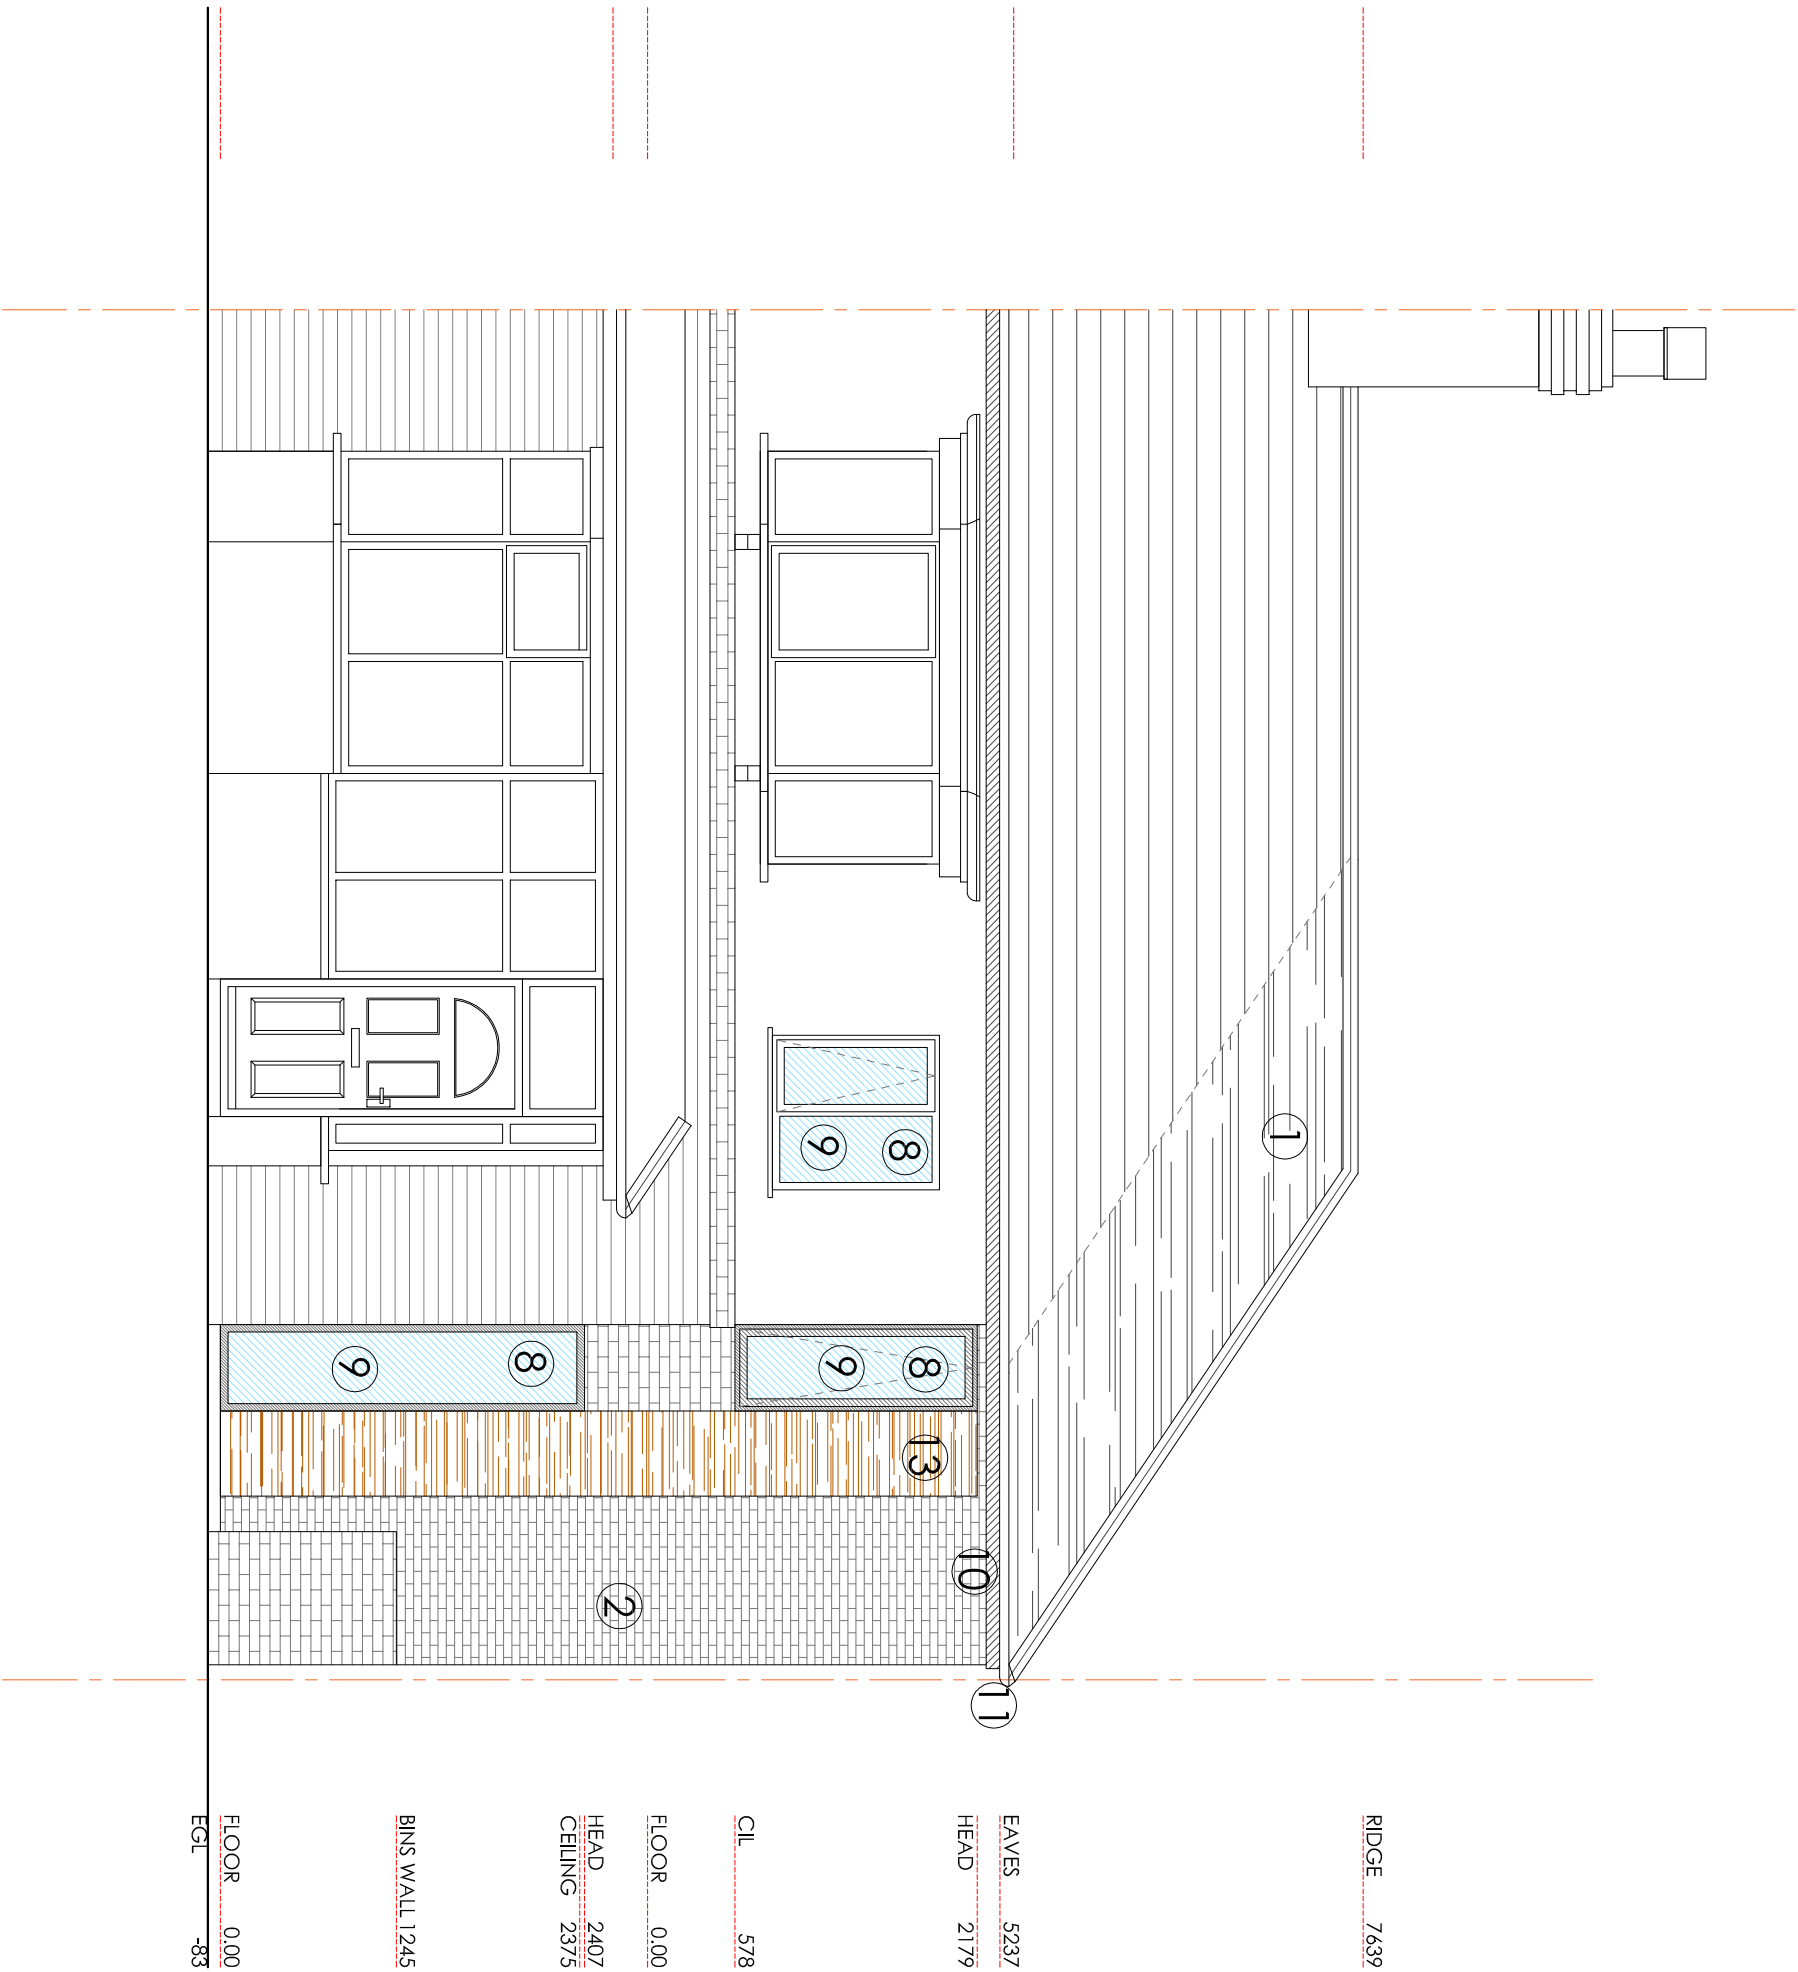


FRONT ELEVATION (SW)

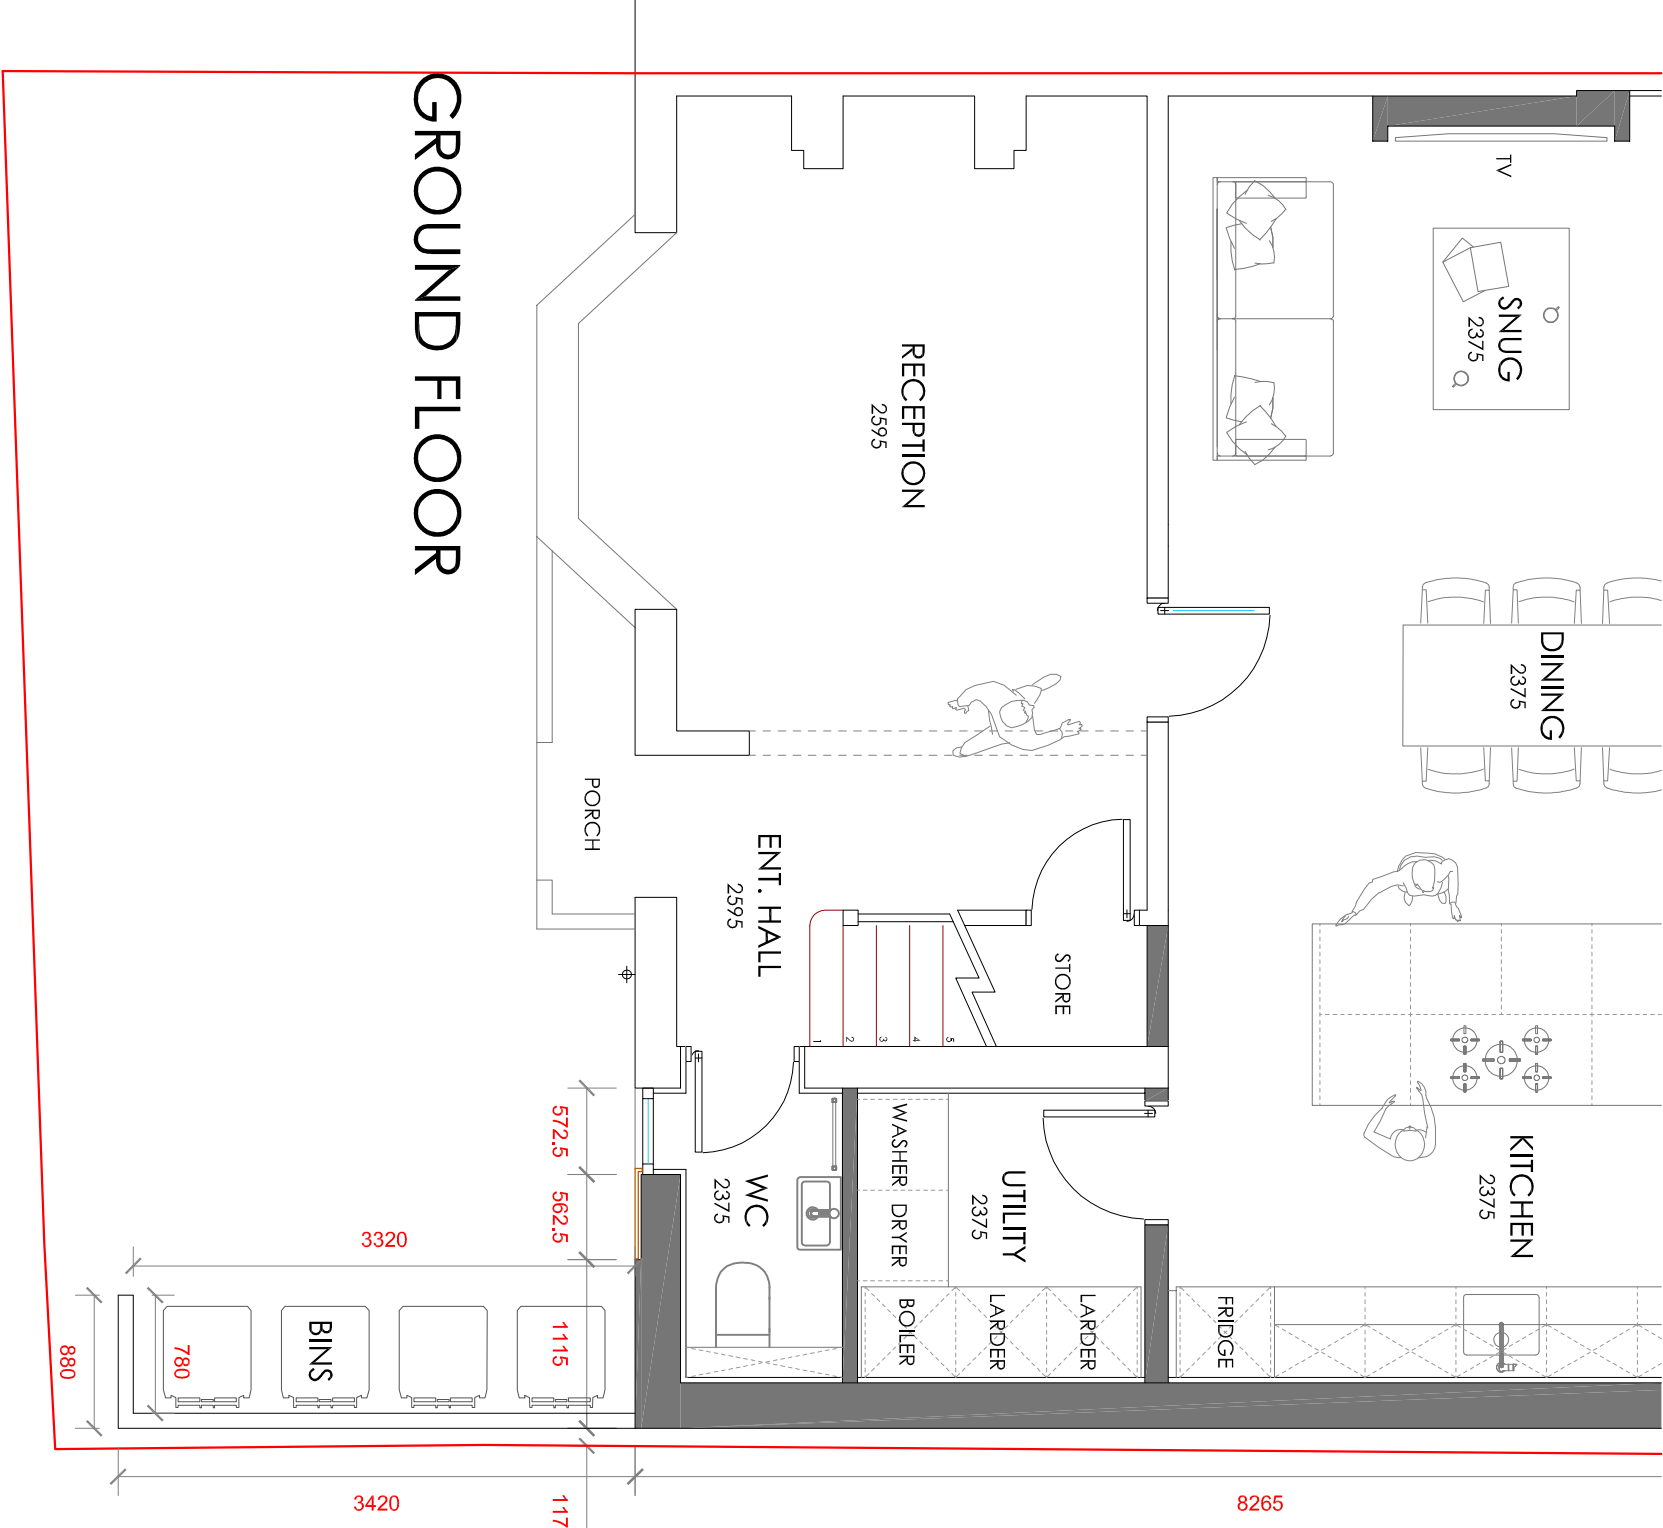

GROUND FLOOR

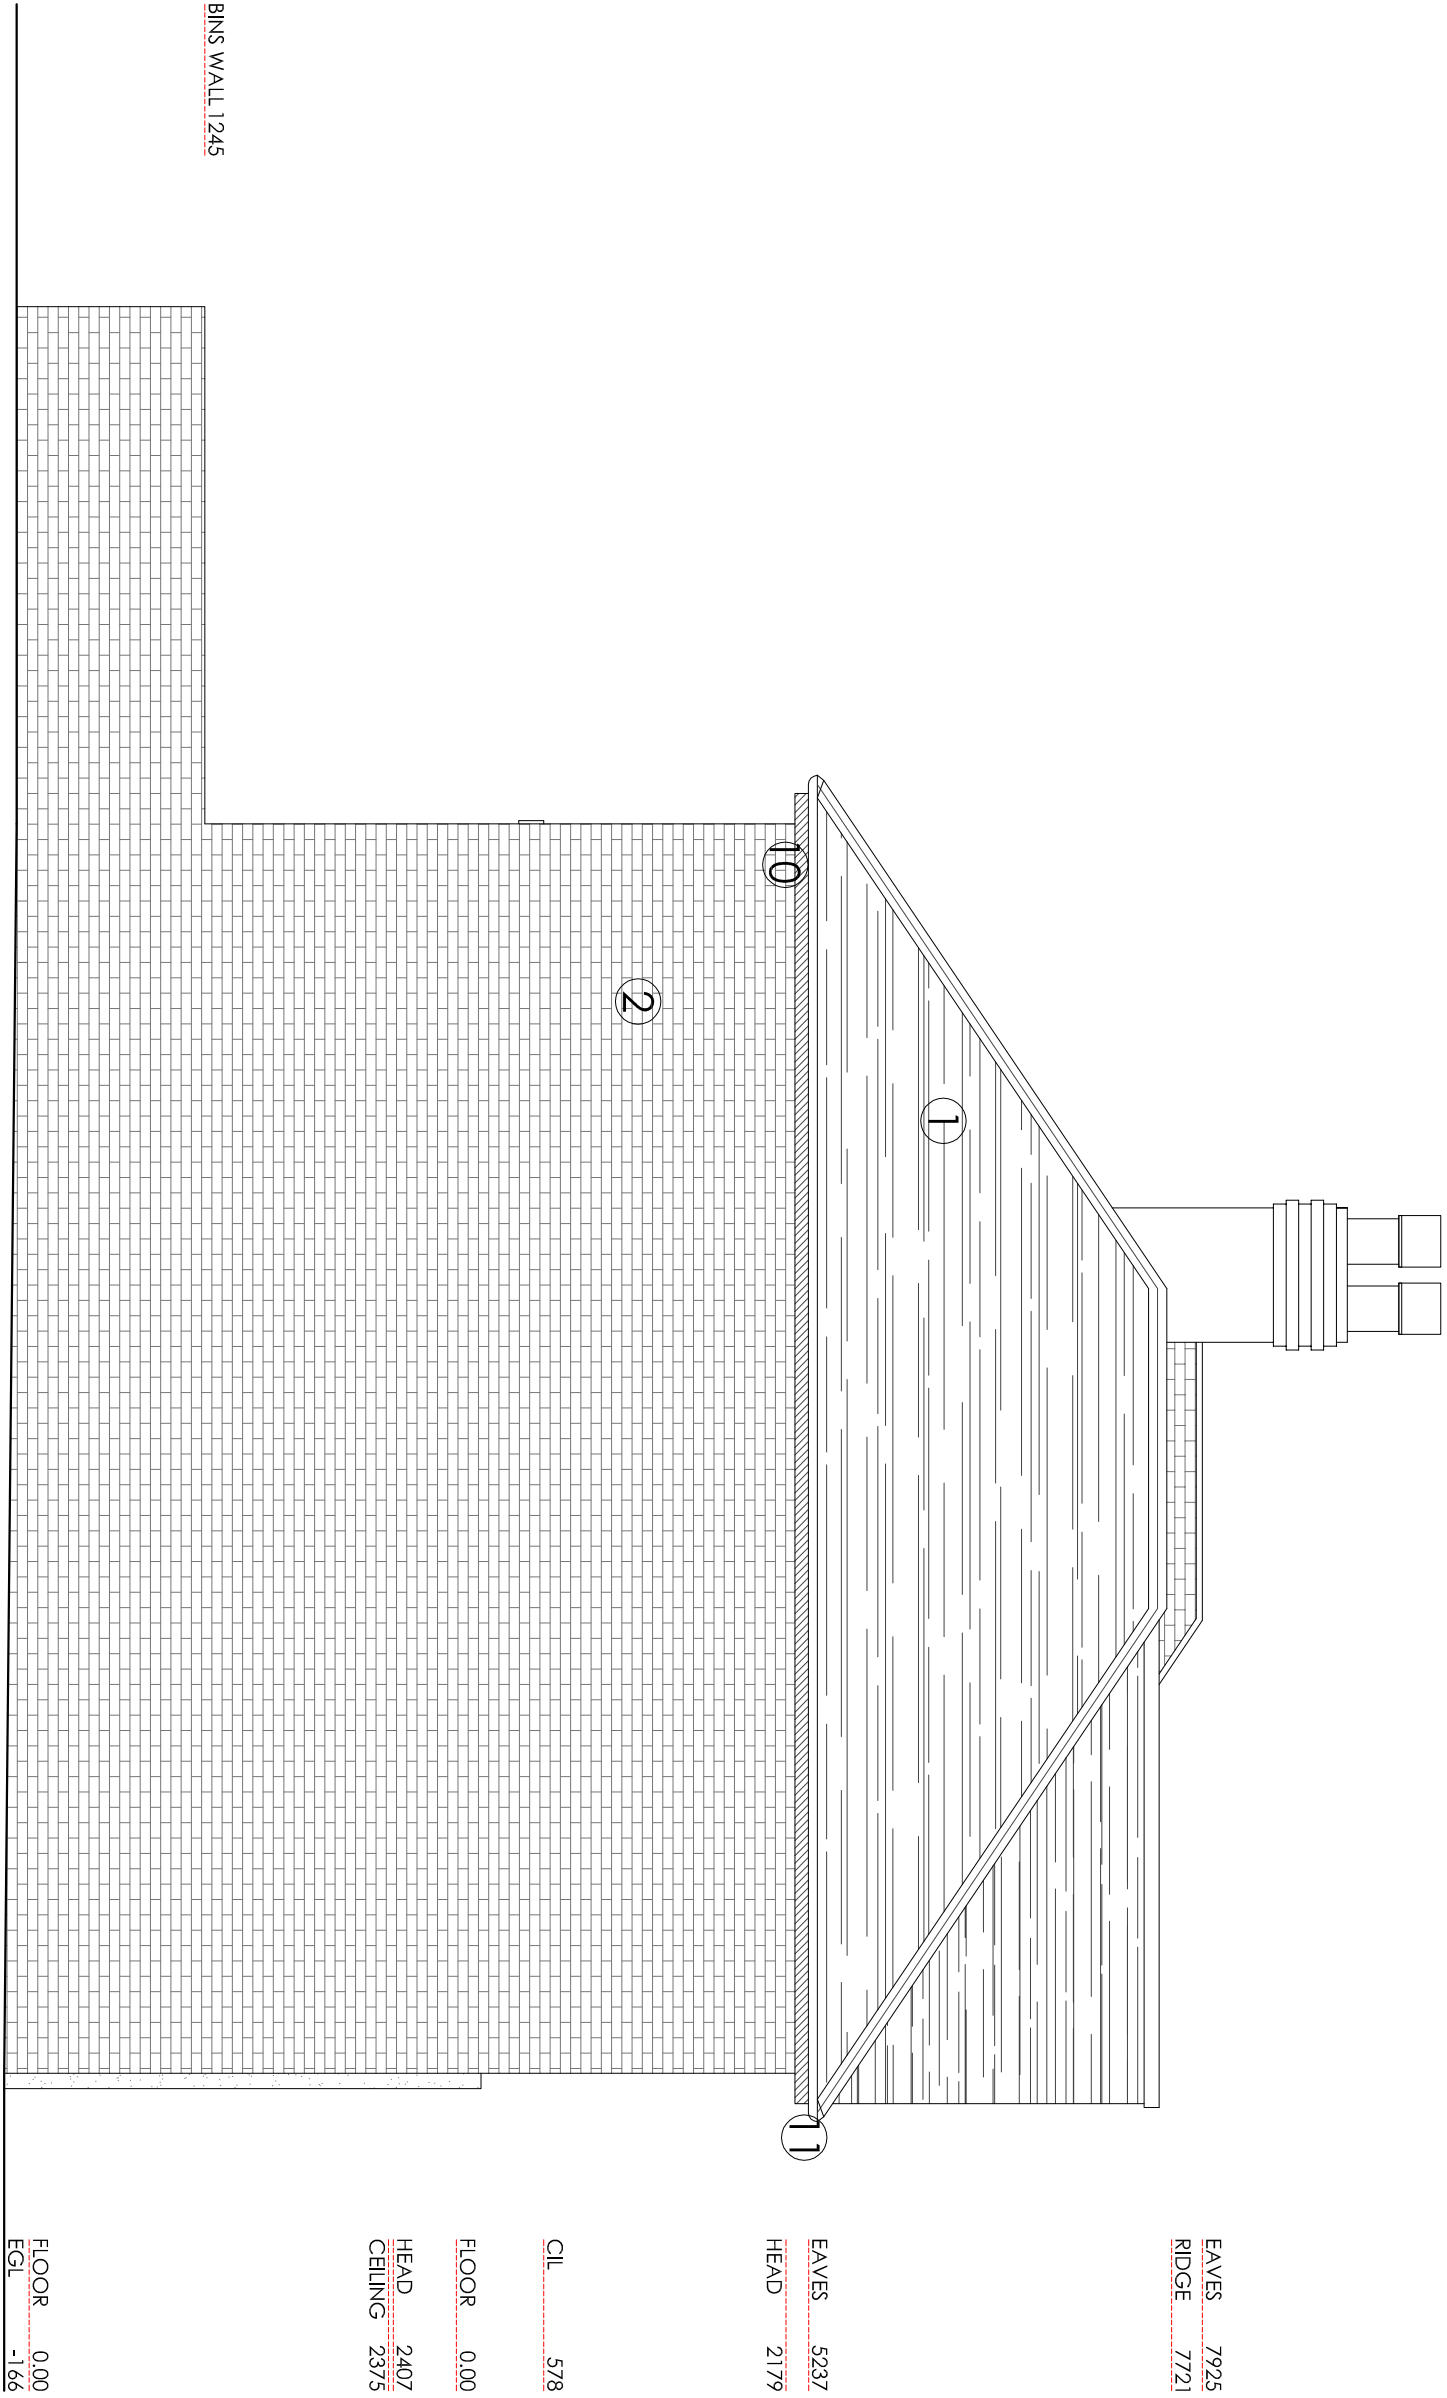

SIDE ELEVATION (SE)

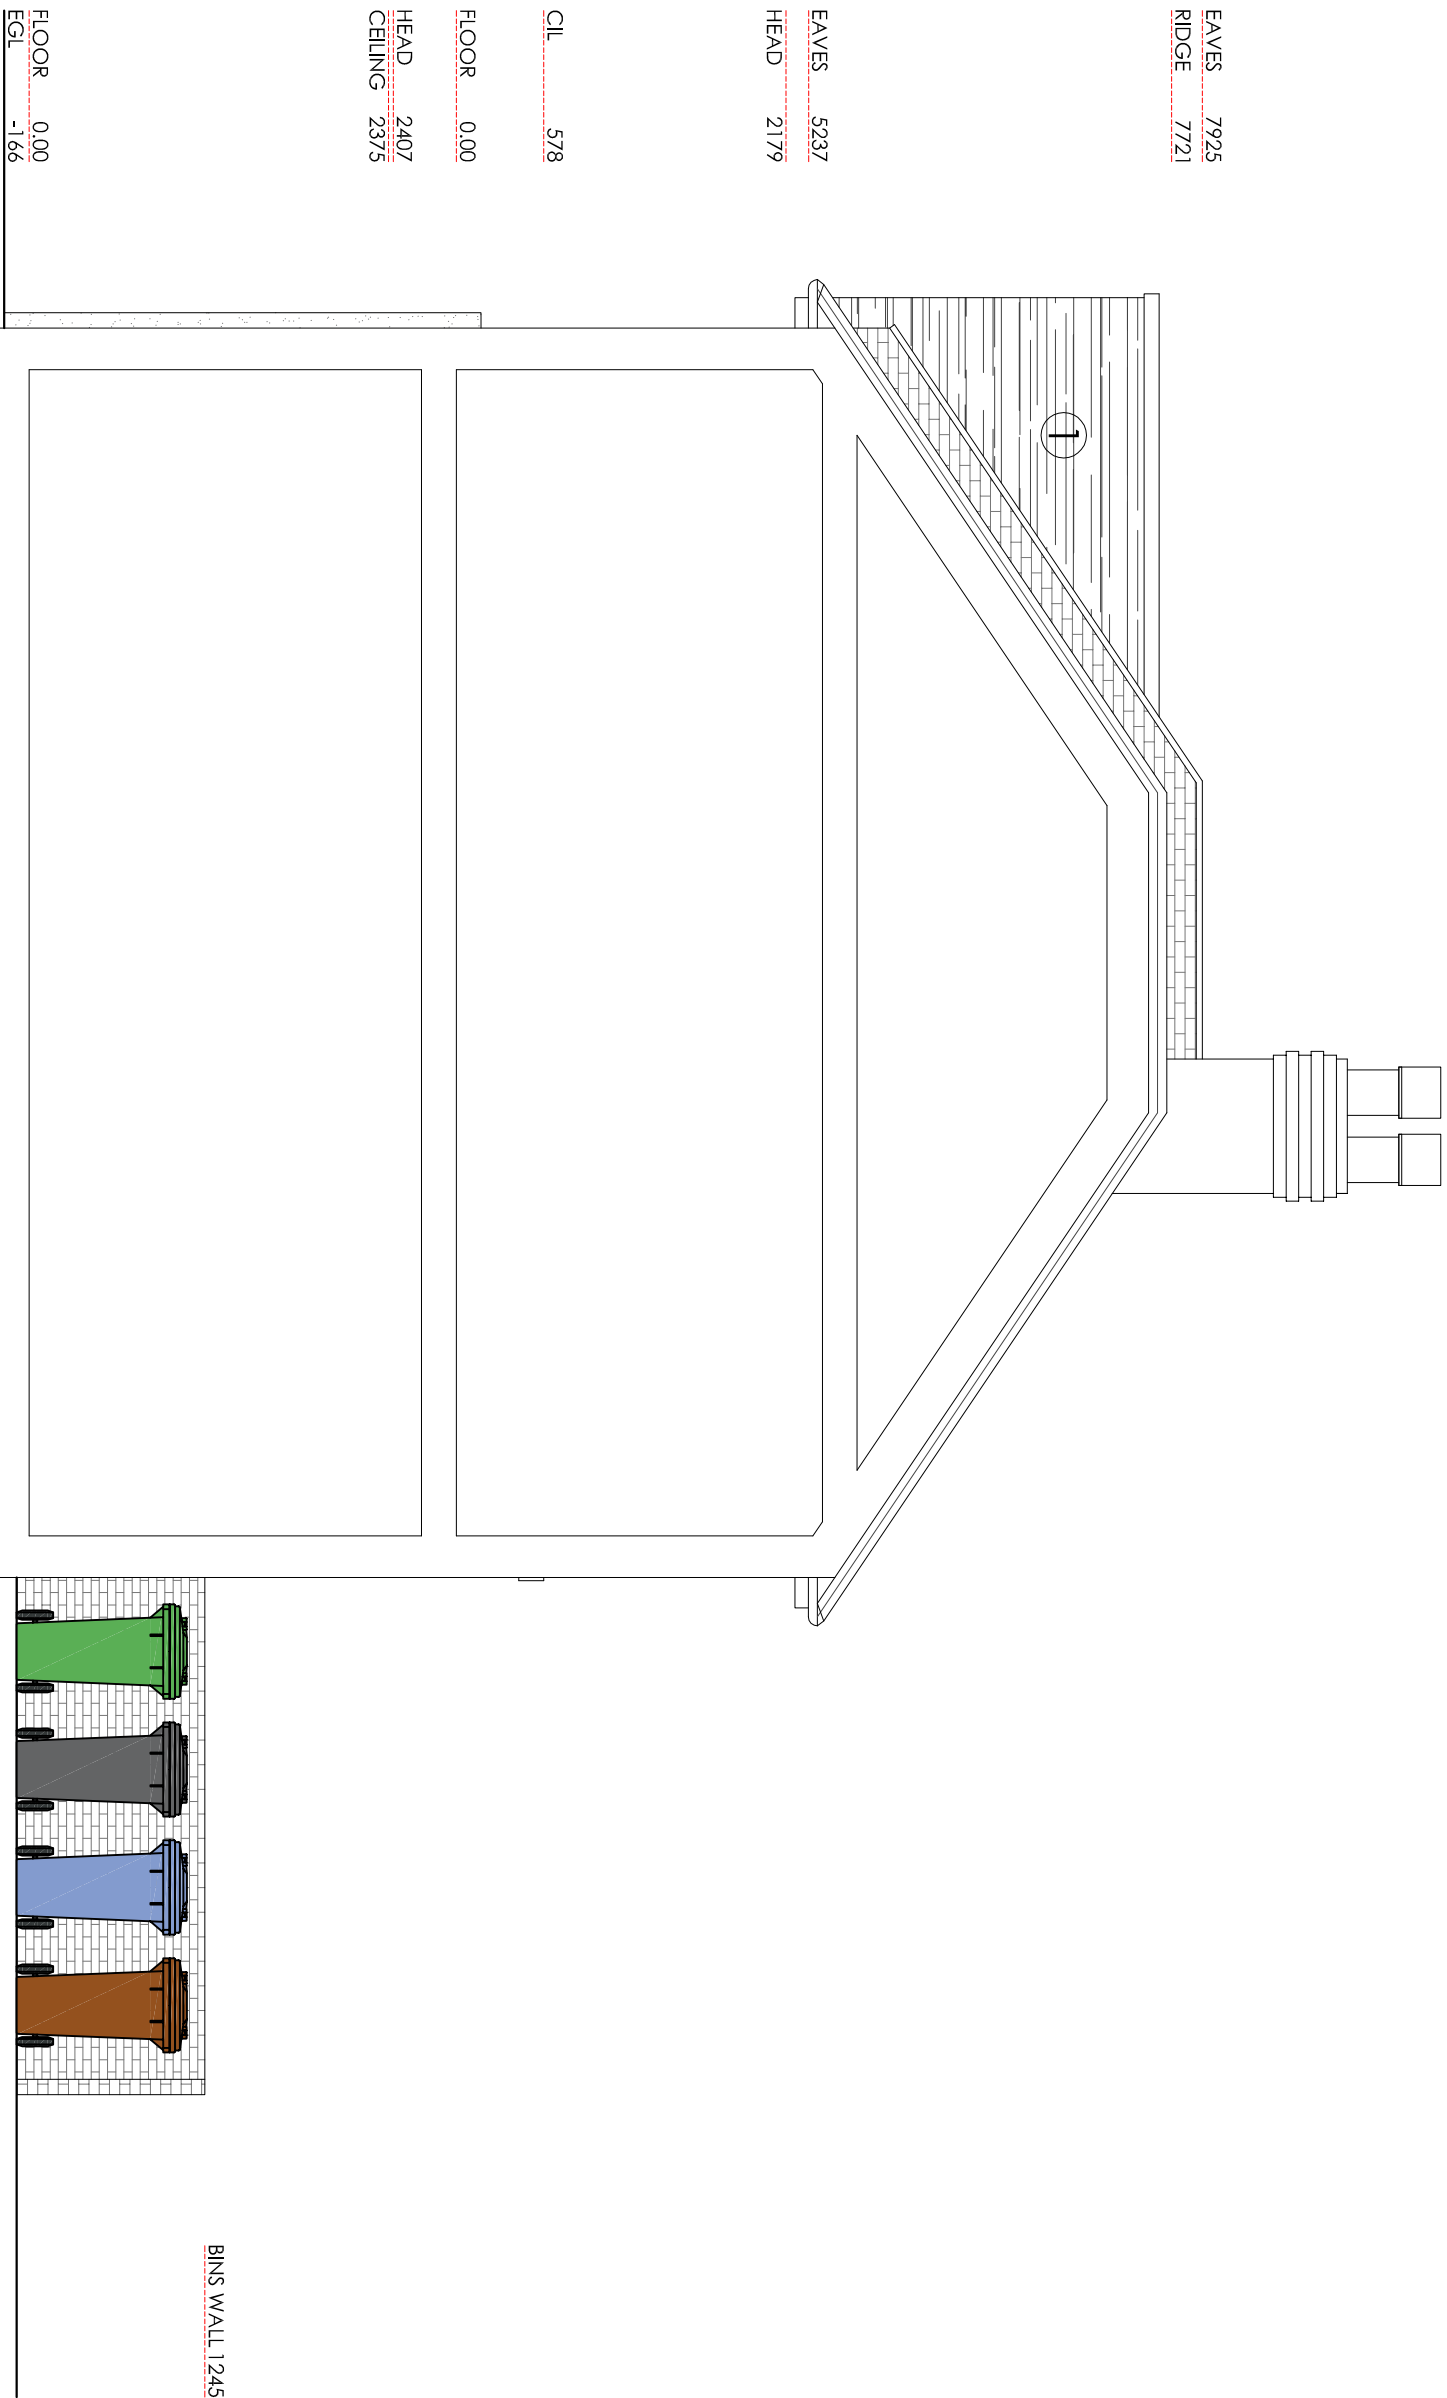

SIDE ELEVATION (SE)

ISSUED FOR PLANNING APPROVAL

10.08.20

BLUECHIP
ARCHITECTURE + DESIGN

07999 294 675

DESIGN@BLUECHIP-ARCHITECTURE.CO.UK
WWW.BLUECHIP-ARCHITECTURE.CO.UK
18 RECTORY ROAD | ALDER FOREST | WORCESTER | WR9 9BS