


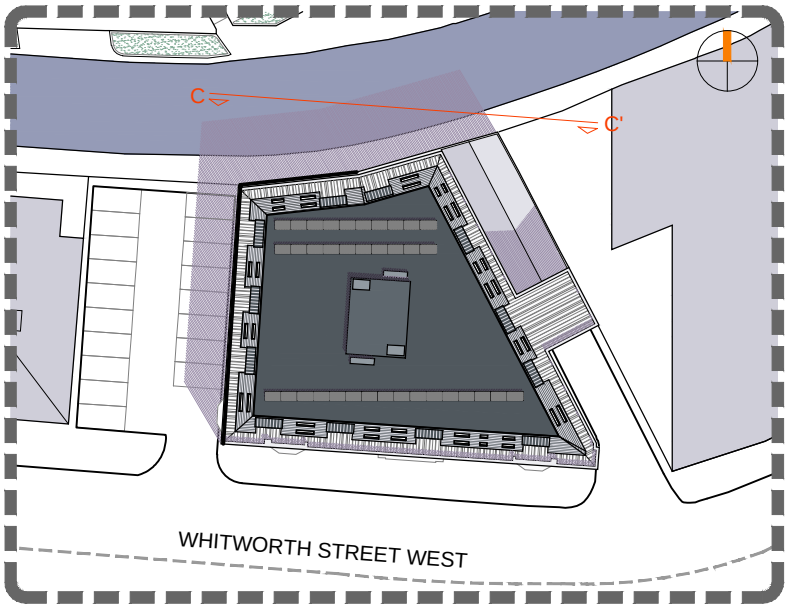

ZINC CLADDING





METALLIC GRID



CURTAIN WALLING



METALLIC MESH

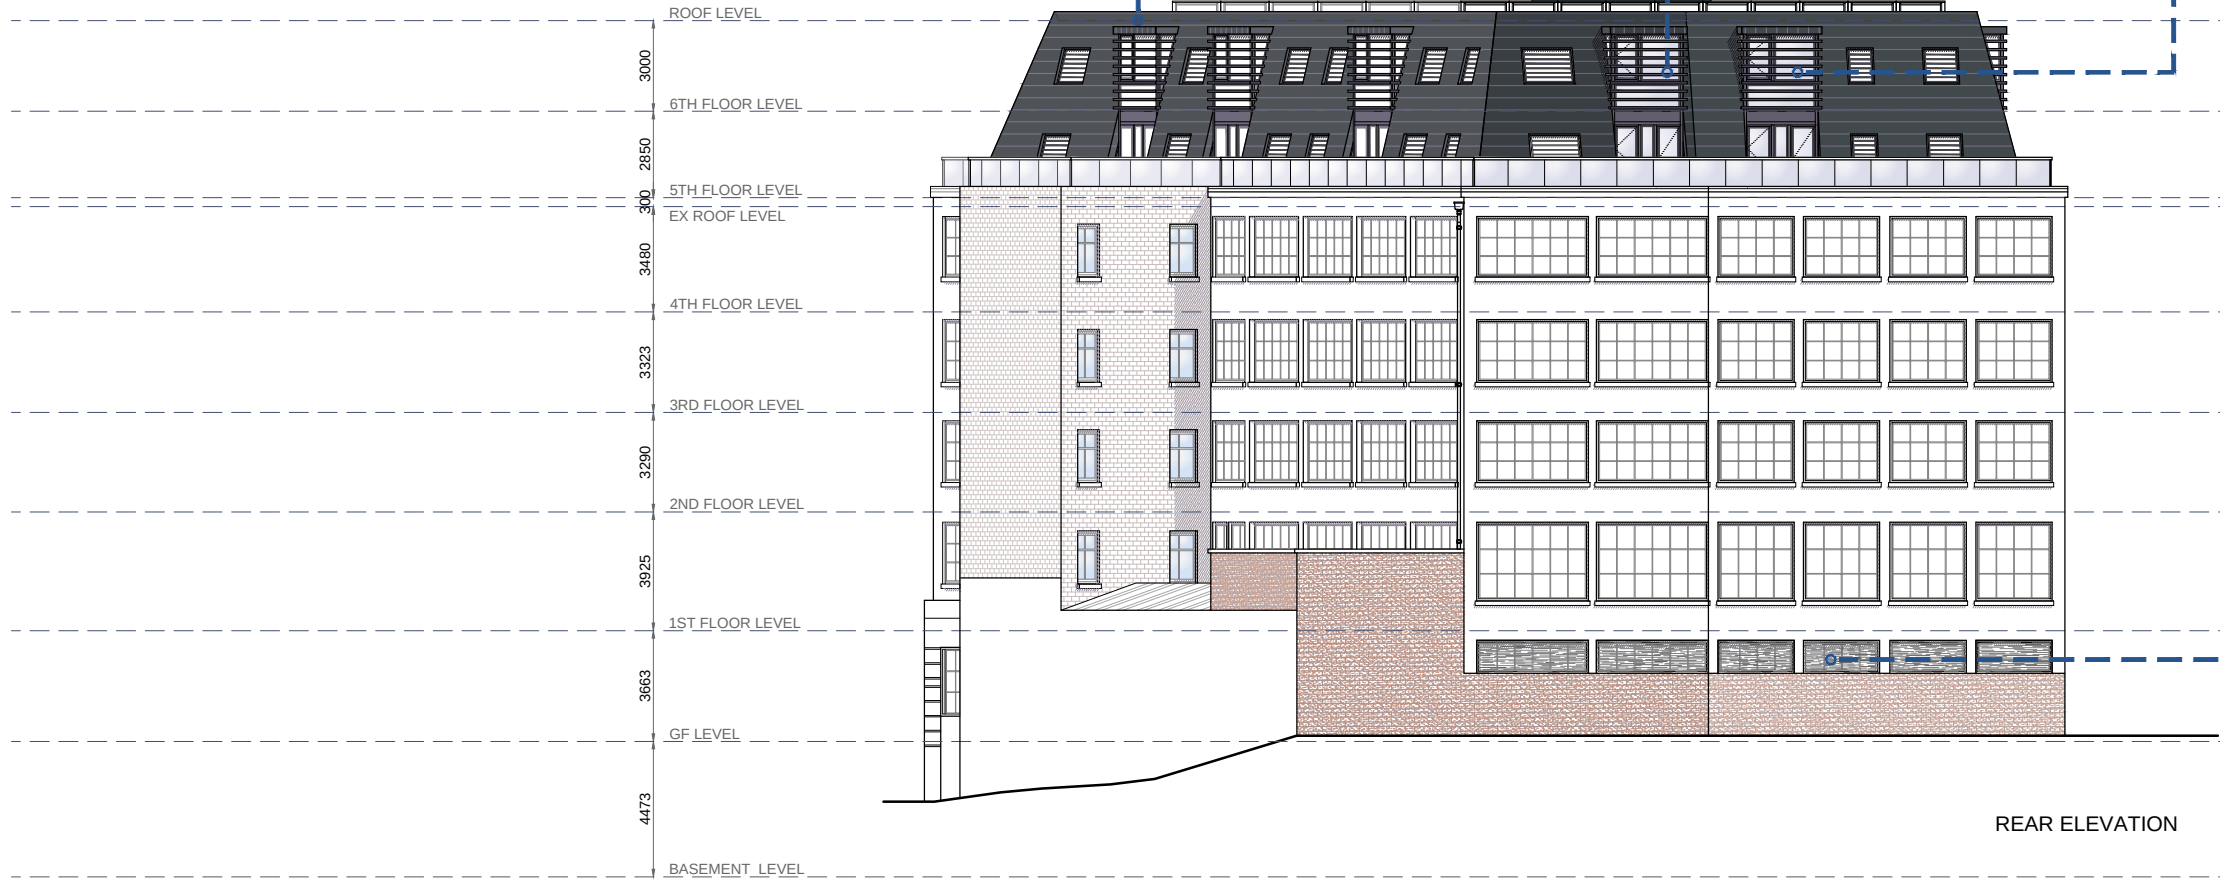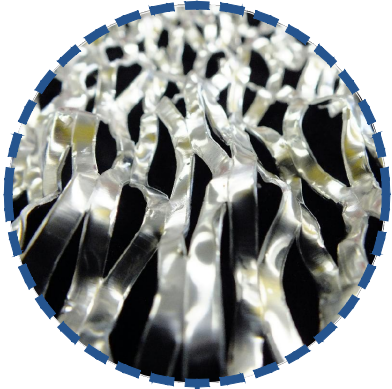

REAR ELEVATION



				HOWARD & SEDDON A.R.I.B.A.	PROJECT	TITLE	DRAWN	DRG No.
D	EX RWP ADDED	SM	19.11.20	CHARTERED ARCHITECTS,	BARCLAY HOUSE,	PROPOSED REAR ELEVATION CANAL VIEW	D. ROJO	12,982
C	PV PANELS	DR	29.10.20	64 WASHWAY ROAD,	35 WHITWORTH STREET WEST,		DATE	M16
B	UPDATED UNITS	DR	21.10.20	SALE, CHESHIRE. M33 7RE.	M1 5NG, MANCHESTER		29/10/20	
A	FIRST ISSUE	DR	01.10.20	TEL No 0161-973 8296			SCALE	AMENDMENT
REV	DESCRIPTION	BY	DATE	FAX No 0161-962 3485	CLIENT		1:250 (A3)	D
				e-mail : admin@howardandseddon.co.uk	Mr KA FAN			