


20 Elstree Court
Widnes WA8 3EP
Telephone 0151 420 7895

DWG No.	M19 1QH/13/03
TITLE	Proposed Block Plan, Roof Plan & Site Plan
PROJECT	Proposed Development to 13 Poplar Road Manchester M19 1QH
CLIENT	Mrs. L. Bray
DATE	12/11/2020
SCALE AT A4	1 : 200

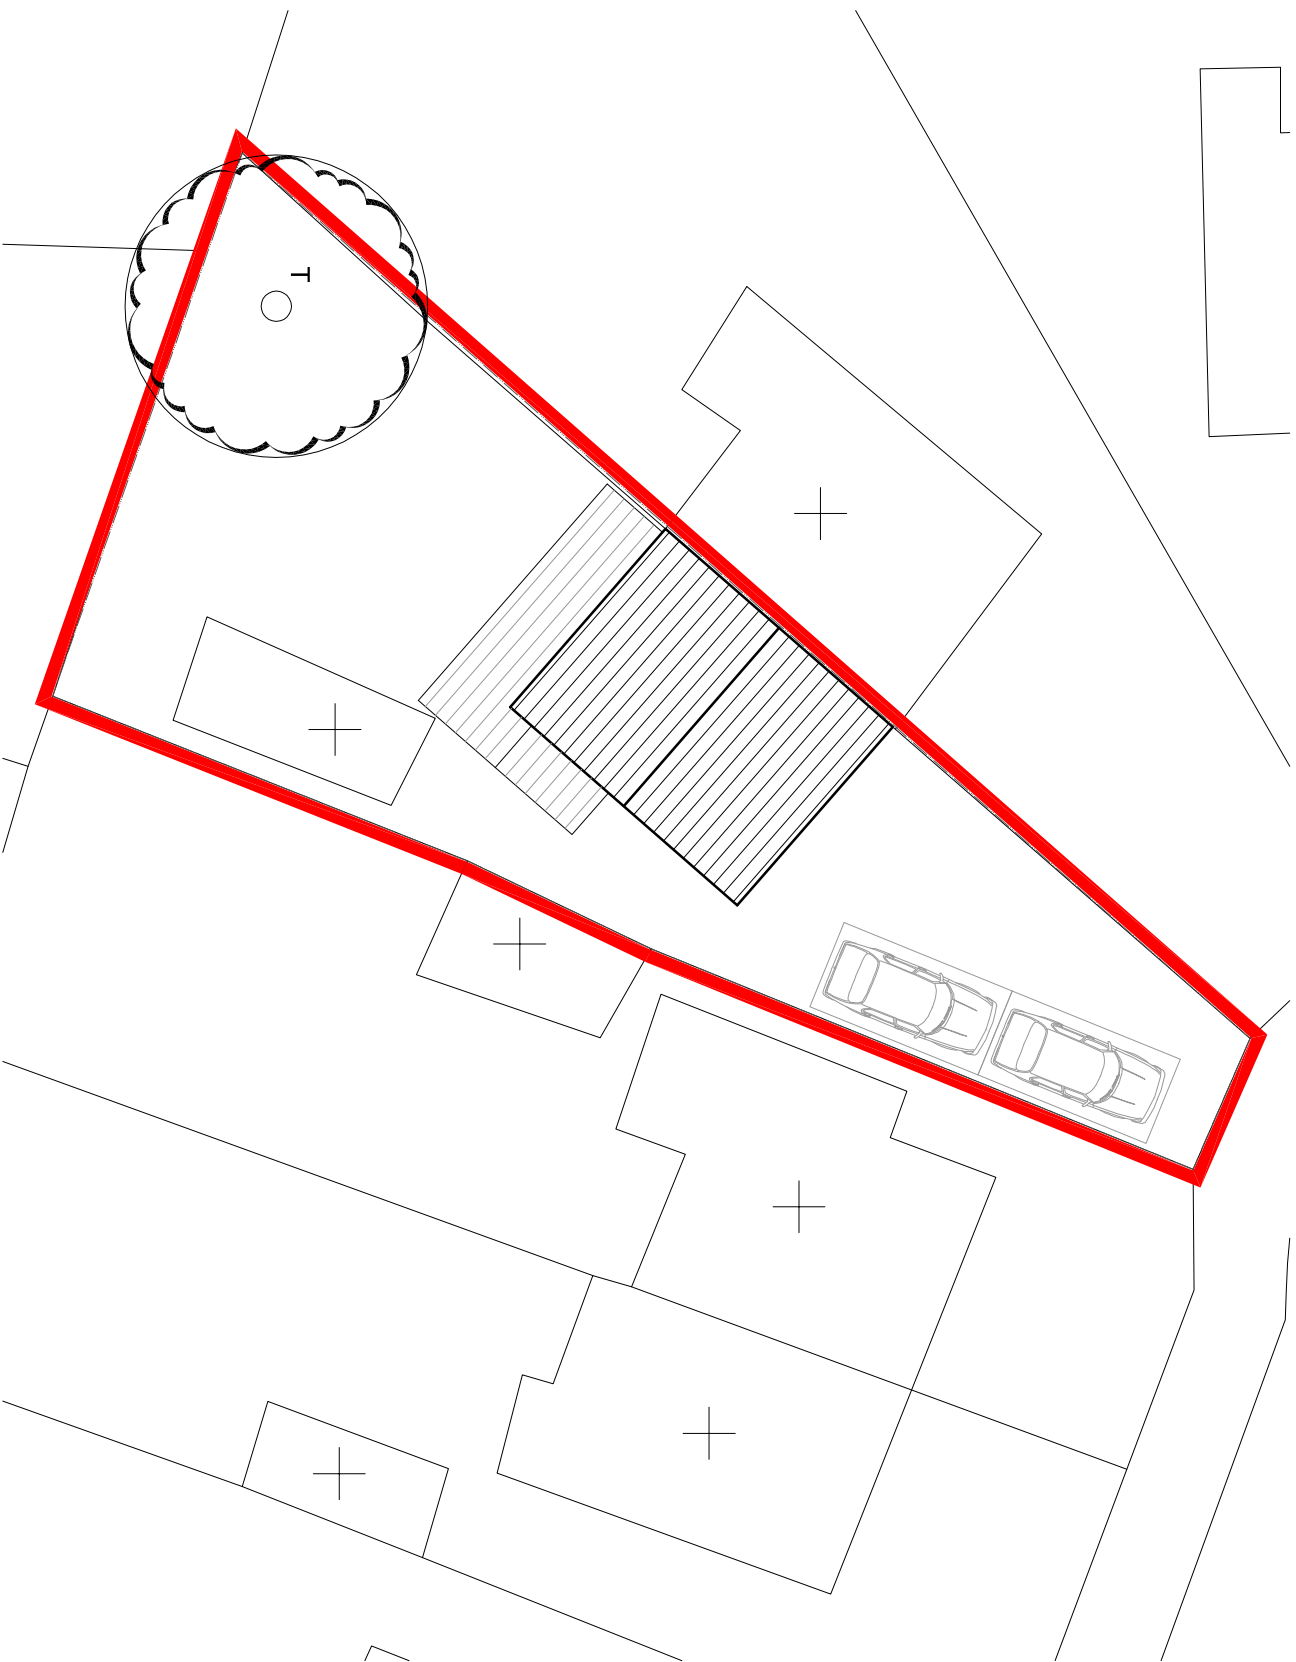