


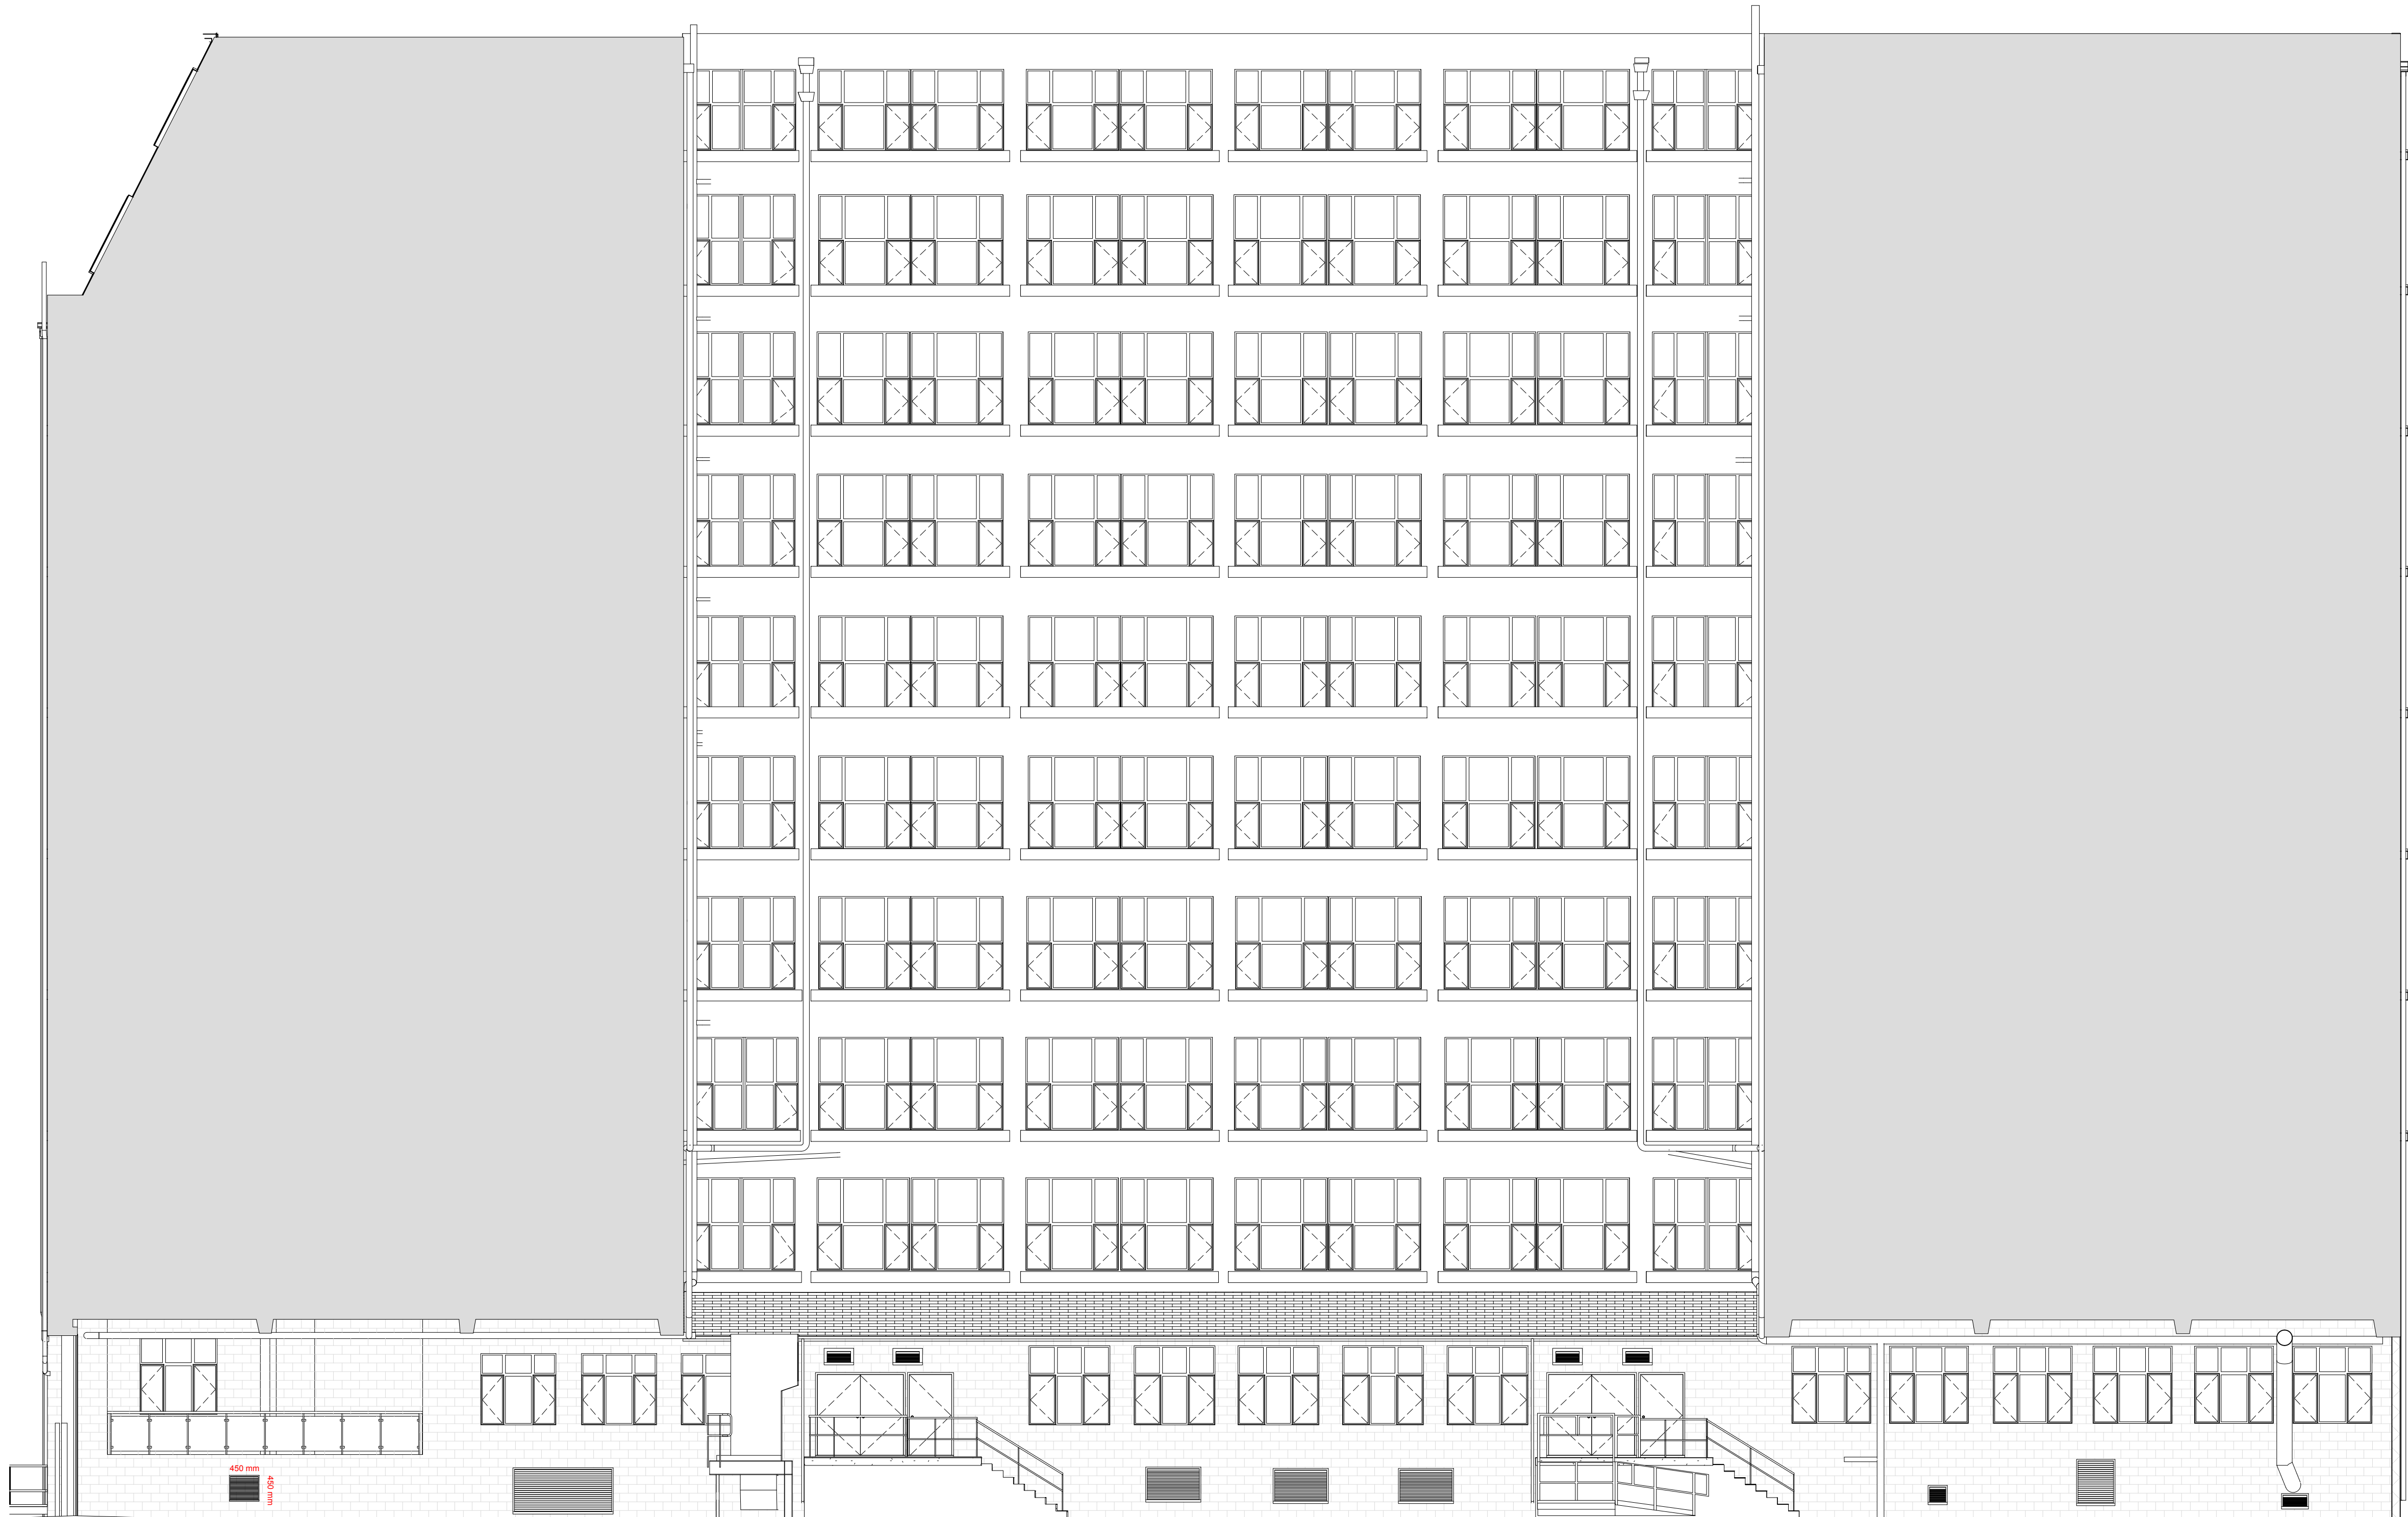

Proposed extraction louver location, sat at same level as existing louvers to the right of the elevation.

1 REAR ELEVATION CUT THROUGH

1 : 100

Notes:

Ceiling:

All ceilings to the basement are exposed concrete soffits.

There are pipes running below the beams, parallel with the cubicles.

There are a few surface mounted fluorescent lights

Revision

Project Status

PLANNING

This information, whether drawn or as a data file, is copyright and issued strictly for use on the project for which it is provided

Project/Client

APAM
BRIDGEWATER HOUSE
MANCHESTER

Drawing Title

PROPOSED
REAR
ELEVATION

Drawn	Date	Checked	Scale
ACL	16/10/20	SL	1:100 @ A1

Manchester:
55 King Street
Manchester M2 4LQ
+44 (0)161 831 7900
Southampton:
Moor Park
Minstead
Southampton SO43 7FY
+44 (0)23 8081 7900
www.fairhursts.com

FDG
fairhursts design group

Job No.	Drawing No.	Revision
7665	21-101	-