


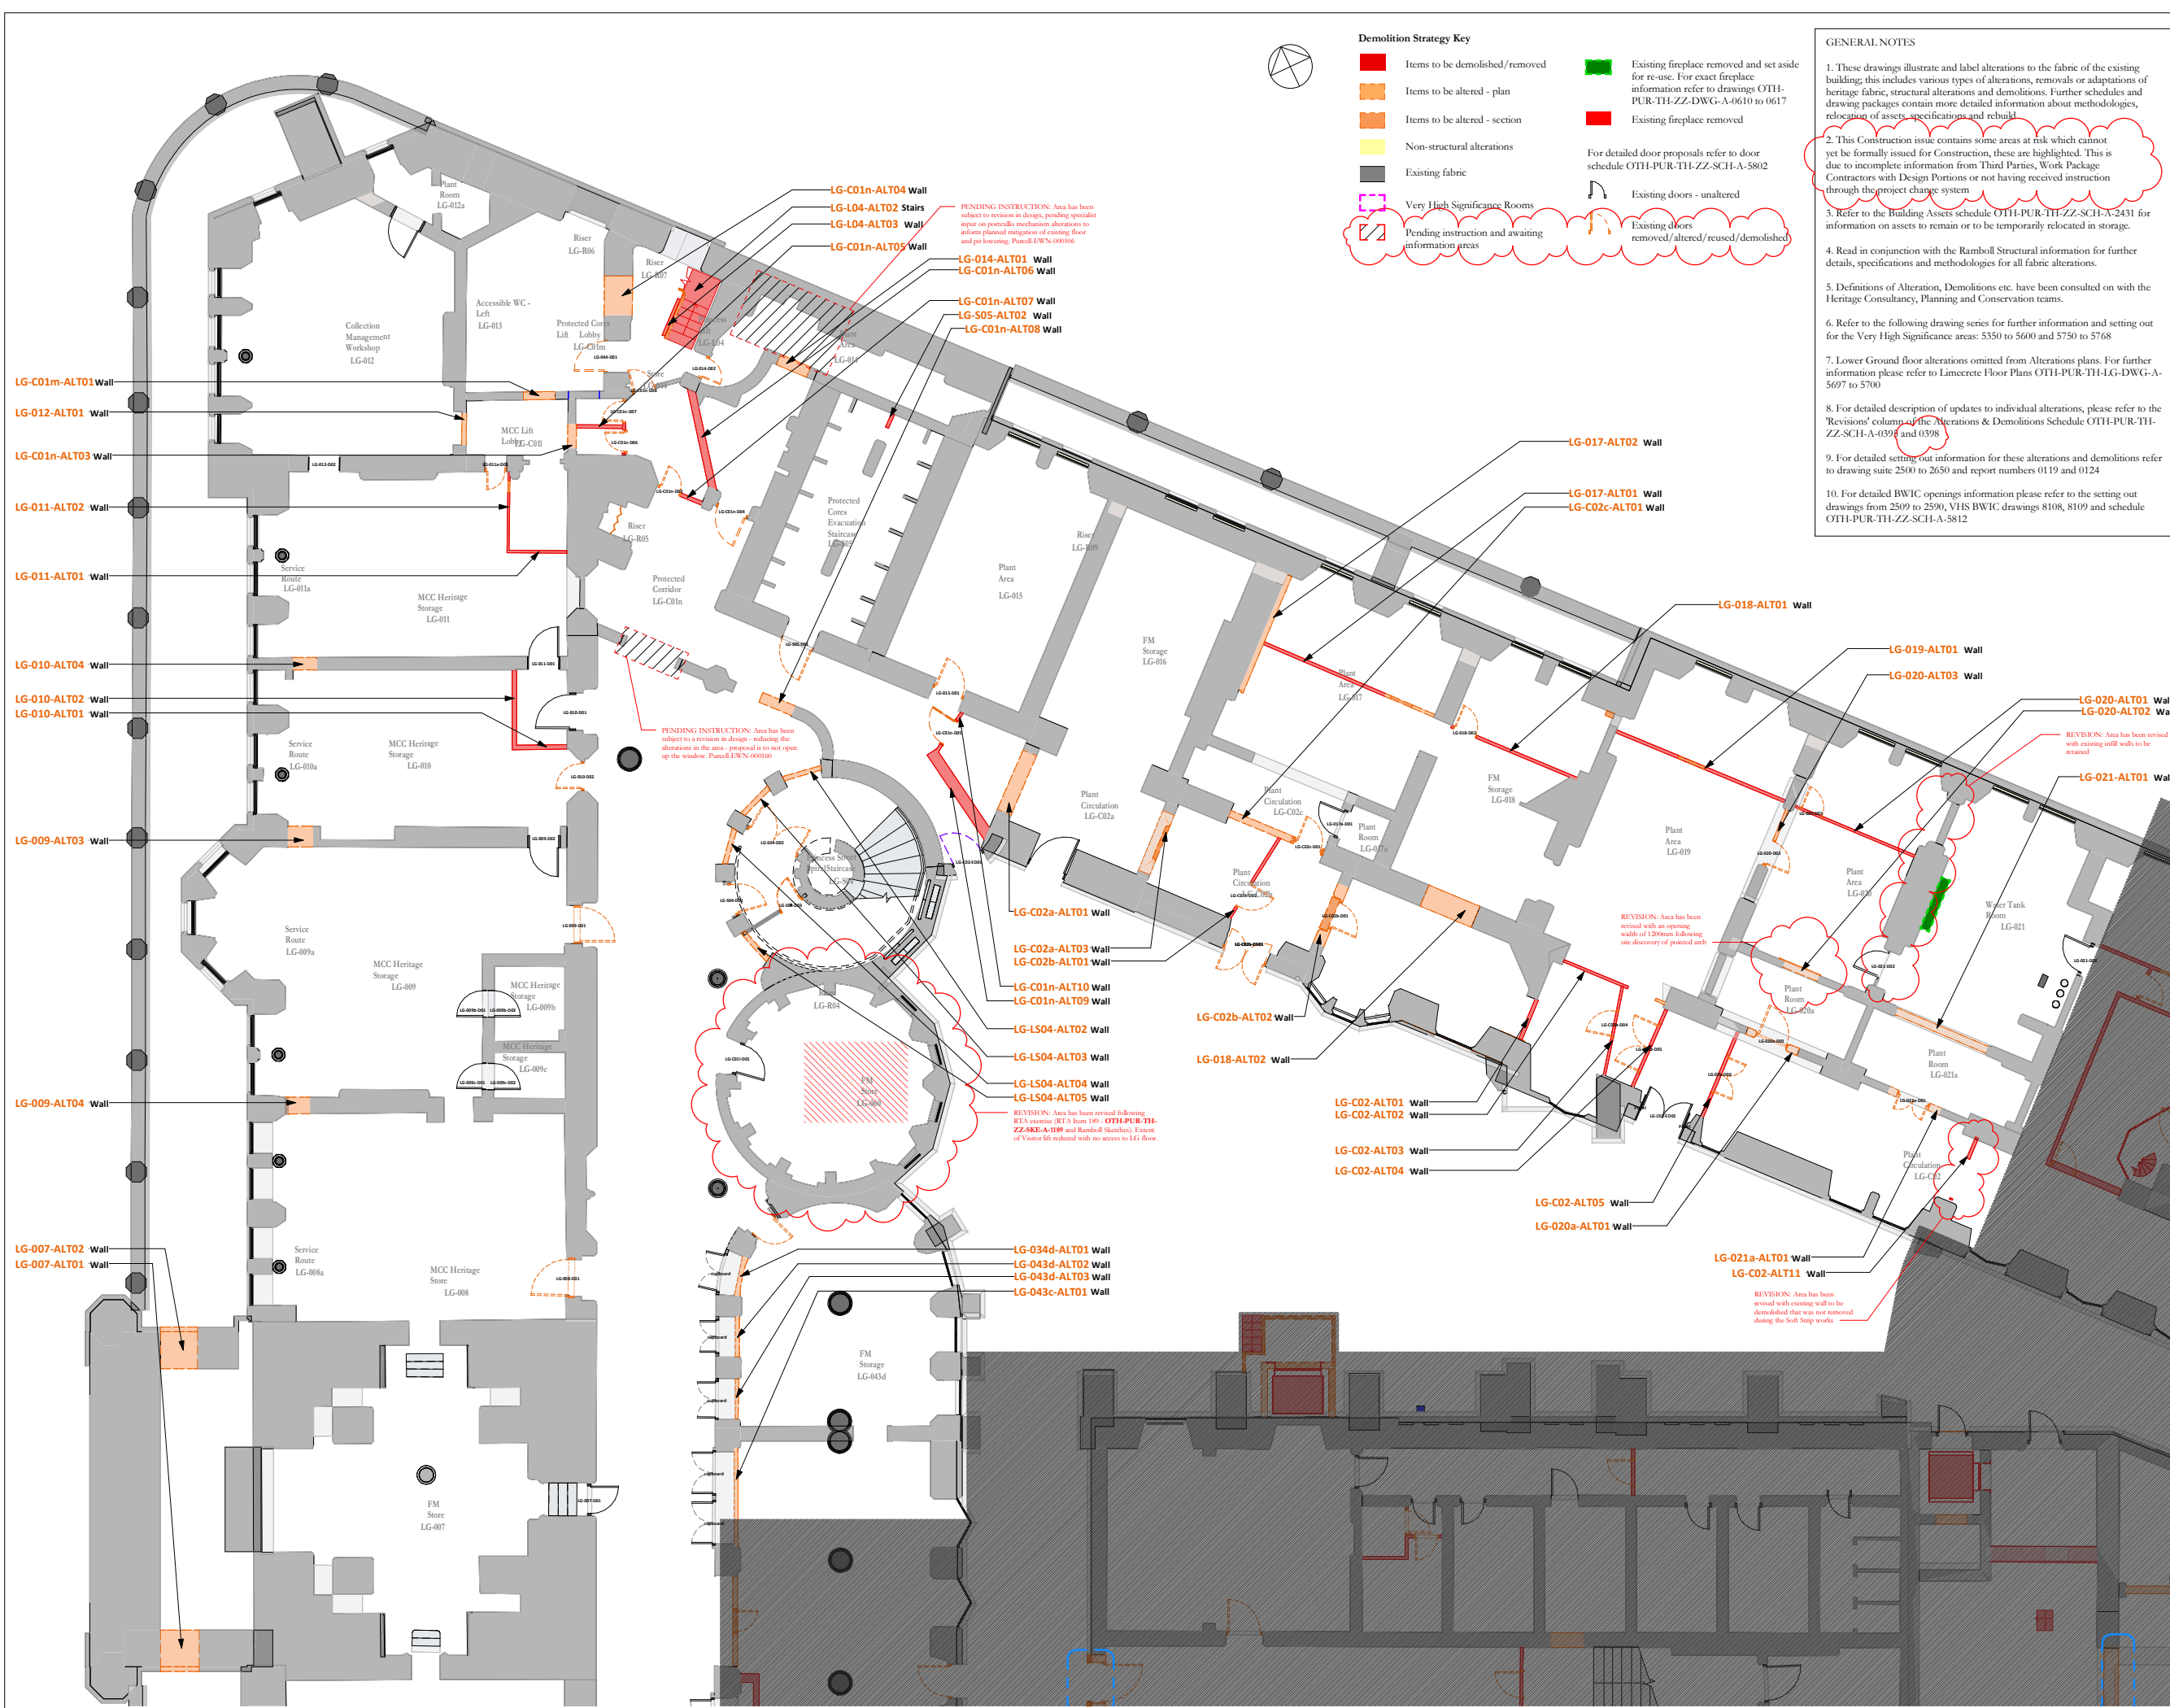

Demolition Strategy Key


[Red Box] Items to be demolished/removed	[Green Box] Existing fireplace removed and set aside for re-use. For exact fireplace information refer to drawings OTH-PUR-TH-ZZ-DWG-A-0610 to 0617
[Orange Box] Items to be altered - plan	[Red Box] Existing fireplace removed
[Light Orange Box] Items to be altered - section	
[Yellow Box] Non-structural alterations	For detailed door proposals refer to door schedule OTH-PUR-TH-ZZ-SCH-A-5802
[Grey Box] Existing fabric	[Door Icon] Existing doors - unaltered
[Pink Dashed Box] Very High Significance Rooms	[Door Icon] Existing doors removed/altered/reused/demolished
[Red Dashed Box] Pending instruction and awaiting information areas	

- GENERAL NOTES**
- These drawings illustrate and label alterations to the fabric of the existing building; this includes various types of alterations, removals or adaptations of heritage fabric, structural alterations and demolitions. Further schedules and drawing packages contain more detailed information about methodologies, relocation of assets, specifications and rebuild.
 - This Construction issue contains some areas at risk which cannot yet be formally issued for Construction, these are highlighted. This is due to incomplete information from Third Parties, Work Package Contractors with Design Portions or not having received instruction through the project change system.
 - Refer to the Building Assets schedule OTH-PUR-TH-ZZ-SCH-A-2431 for information on assets to remain or to be temporarily relocated in storage.
 - Read in conjunction with the Ramboll Structural information for further details, specifications and methodologies for all fabric alterations.
 - Definitions of Alteration, Demolitions etc. have been consulted on with the Heritage Consultancy, Planning and Conservation teams.
 - Refer to the following drawing series for further information and setting out for the Very High Significance areas: 5350 to 5600 and 5750 to 5768
 - Lower Ground floor alterations omitted from Alterations plans. For further information please refer to Limecrete Floor Plans OTH-PUR-TH-LG-DWG-A-5697 to 5700
 - For detailed description of updates to individual alterations, please refer to the 'Revisions' column of the Alterations & Demolitions Schedule OTH-PUR-TH-ZZ-SCH-A-0398 and 0398
 - For detailed setting out information for these alterations and demolitions refer to drawing suite 2500 to 2650 and report numbers 0119 and 0124
 - For detailed BWIC openings information please refer to the setting out drawings from 2509 to 2590, VHS BWIC drawings 8108, 8109 and schedule OTH-PUR-TH-ZZ-SCH-A-5812

Scale Bars to be used as guidance only - refer to sheet size below

1:100	1:200	1:500	1:1000	1:2000	1:5000	1:10000
1:100	1:200	1:500	1:1000	1:2000	1:5000	1:10000
1:100	1:200	1:500	1:1000	1:2000	1:5000	1:10000
1:100	1:200	1:500	1:1000	1:2000	1:5000	1:10000

Notes:
Drawings are based on survey data and may not accurately represent what is physically present.
Do not scale from this drawing. All dimensions are to be verified on site before proceeding with the work.
All dimensions are in millimeters unless noted otherwise.
Purcell shall be notified in writing of any discrepancies.

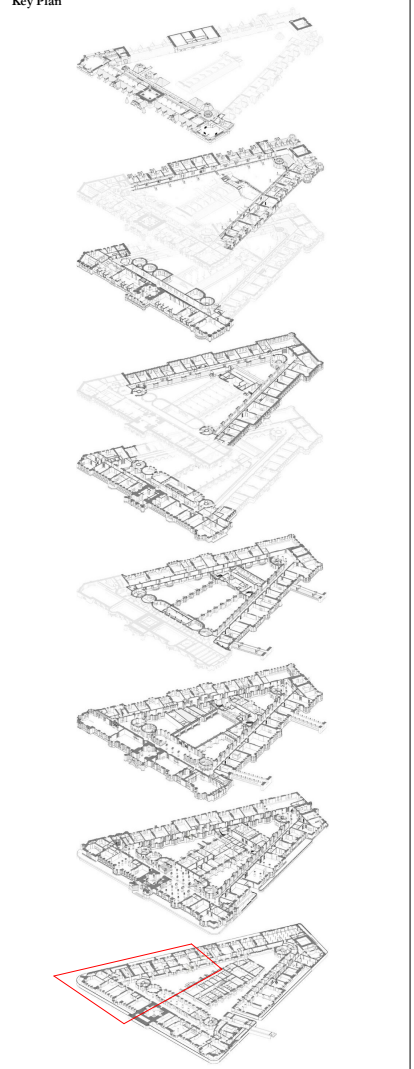

09	12/10/2020	RS	EP	RTA, WPC and VE changes incorporated
08	15/09/2020	RS	EP	Issued for Construction
07	09/06/2020	RS	MR	Issued for Construction
06	14/02/2020	RS	SW	Issued for Tender
ISSUE	DATE	APPROVED	DRAWN	DESCRIPTION



OUR
TOWN
HALL
PROJECT



PURCELL

Project Office, Town Hall, MANCHESTER M60 2L1
+44 (0) 7970 097 432
www.purcelluk.com

PROJECT STATUS	RIBA STAGE 5
CLIENT	MANCHESTER CITY COUNCIL
PROJECT	OUR TOWN HALL
DRAWING TITLE	Alterations Plan LG NORTH
SIZE & SCALE	A1: As indicated
DRAWING STATUS	For Construction
JOB NUMBER	236959
DRAWING NO.	OTH-PUR-TH-LG-DWG-A-0364 09
REV	

Alterations Plan LG - 02 NORTH
1 : 100