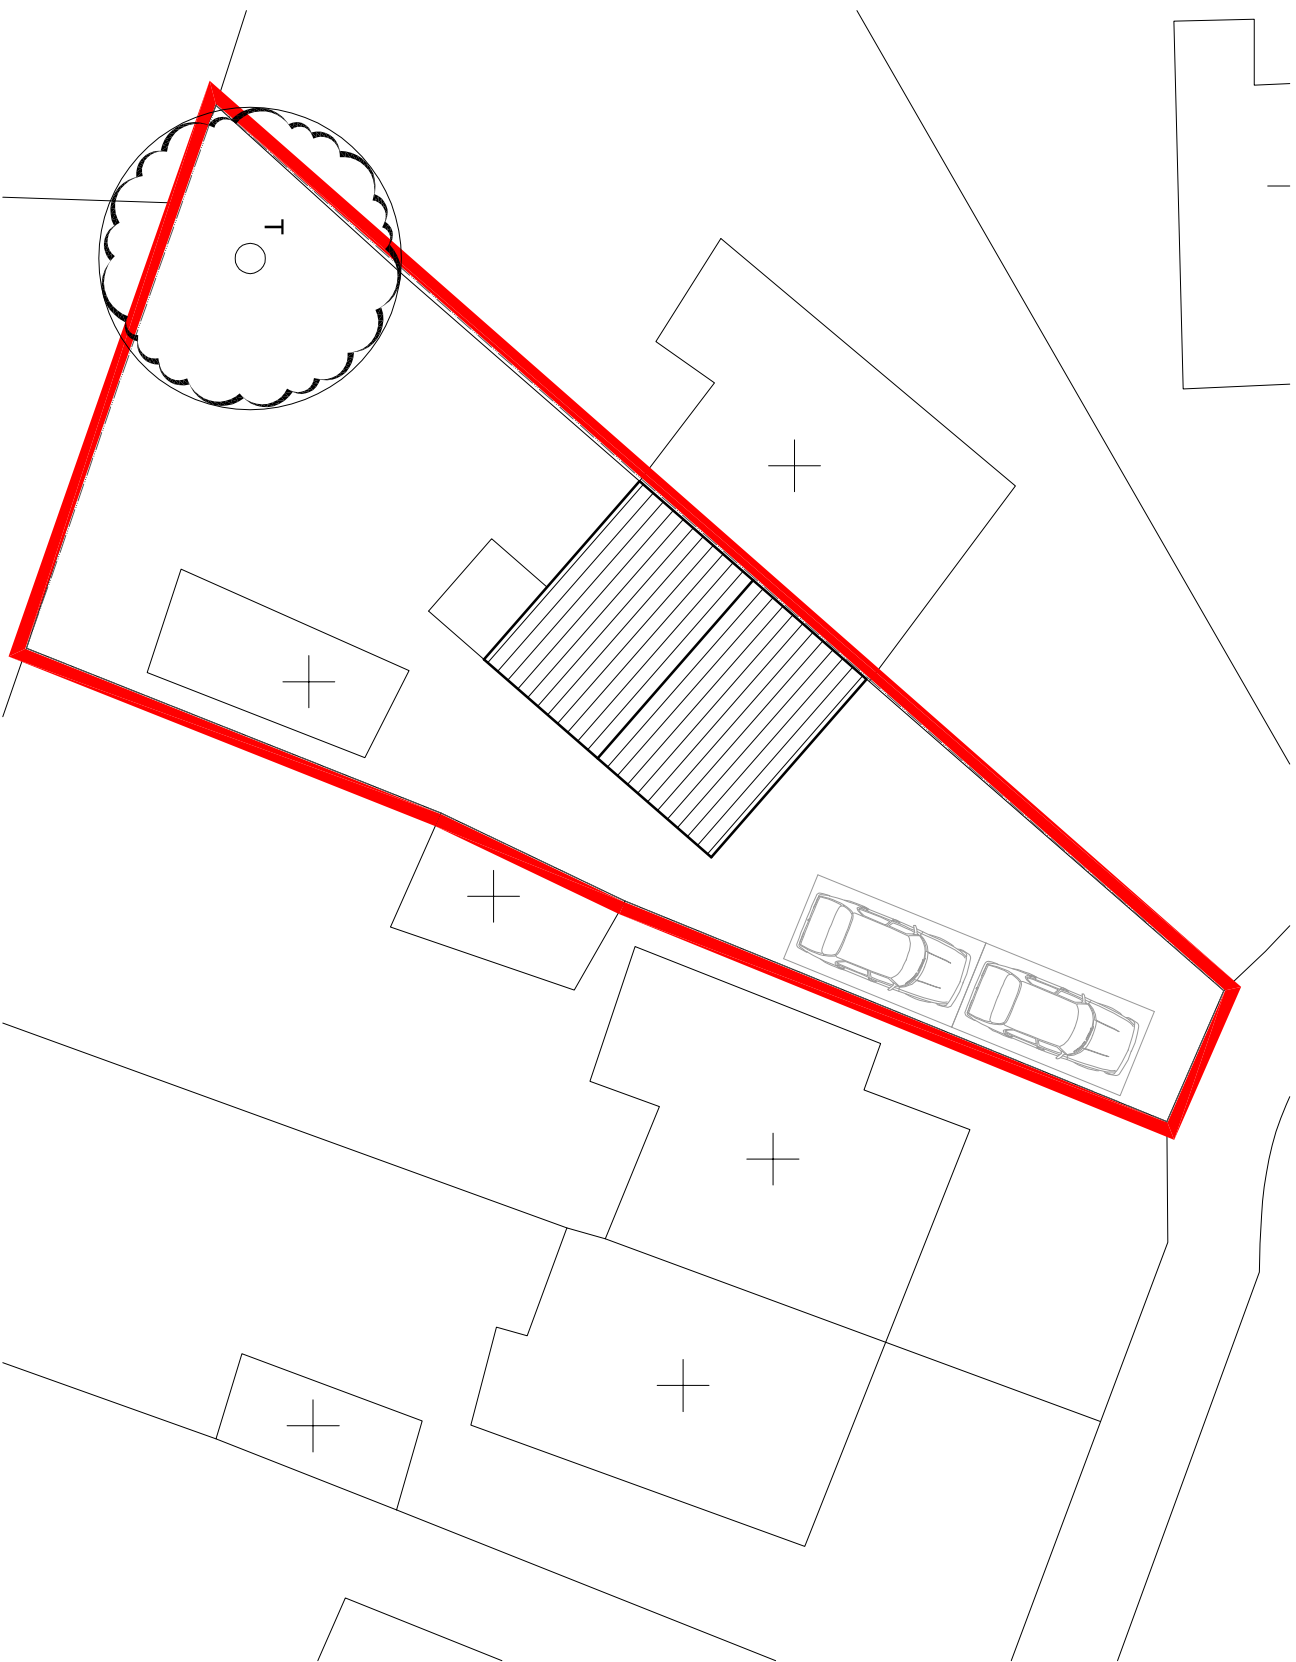


DWG No.
M19 1QH/13/02

TITLE
Existing Block Plan,
Roof Plan & Site Plan

PROJECT
Proposed Development to
13 Poplar Road
Manchester
M19 1QH

CLIENT
Mrs. L. Bray

DATE
12/11/2020

SCALE AT A4
1 : 200