




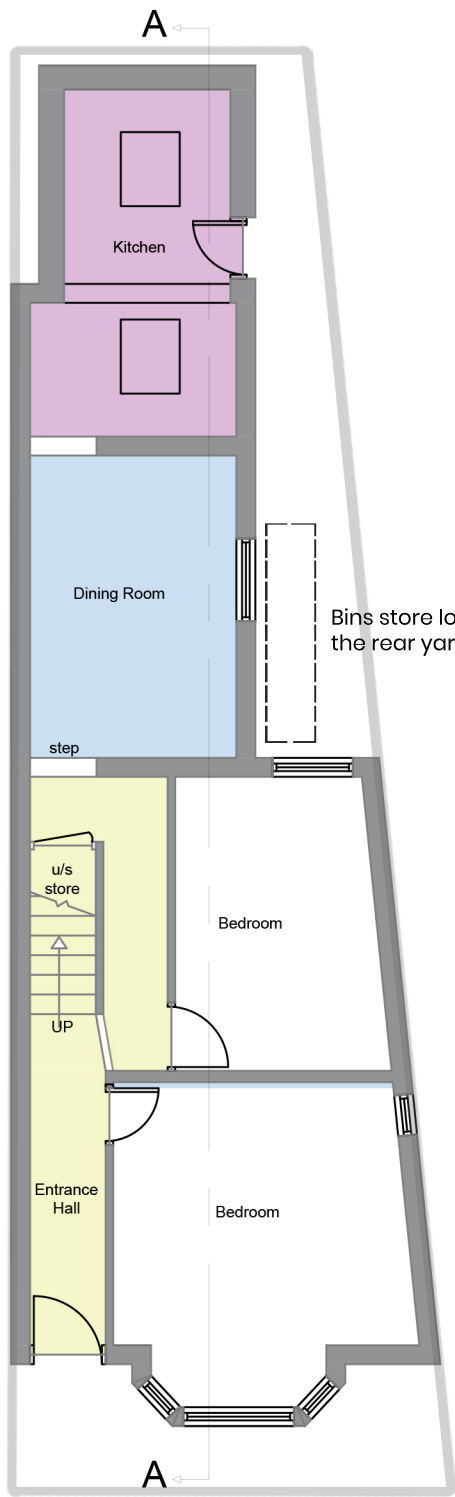

Proposed Ground Floor Plan

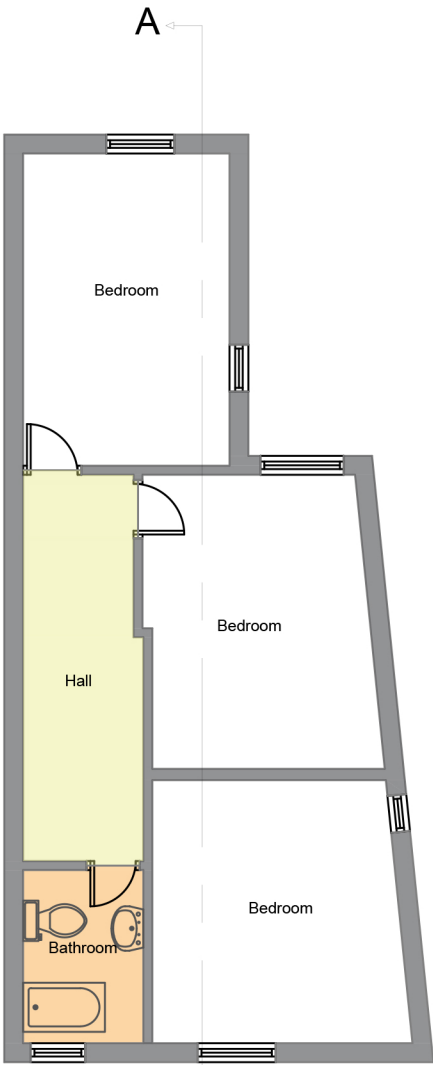

Proposed First Floor Plan

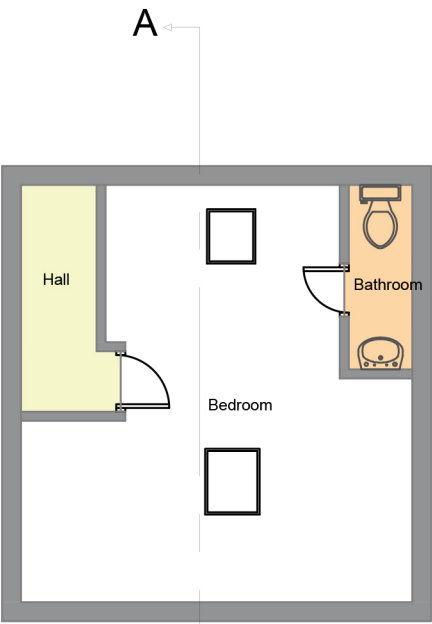

Proposed Second Floor Plan

General Notes

Index	Description	Drawn by	Rev'd by	Date
-------	-------------	----------	----------	------

Revisions

--	--	--	--	--

Client
Jupiter Properties

Project Title
73 Furness Road
Manchester, M14 6LX
United Kingdom

Drawing Title
Proposed Ground floor plan
Proposed First floor plan
Proposed Second floor plan

ISSUE

Drawn by	Checked by	Reviewed by
Project No.	Date	Scale @ A3
		1:100

DRAWING NUMBER	Revision
DWGNO	RV

SCALE : 1:100