

PLANNING

Planning and Building Regulations Design Consultants
Architectural Technologists
Local Authorities Planning Agent Group Member
Local Authorities Building Control Partner Member
Planning Portal Professional Status
Landmark and Promap Member
Planning Appeal Consultants

www.cadmonkies.co.uk
cadmonkies@btconnect.com
01280 - 70 44 44



Head Office : The Boathouse, 19 Westminster Croft,
BRACKLEY, Northants. NN13 7ED
London Offices : Studio A2, Headcom Road,
Thornton Heath, London, CR7 6JQ
Cadmonkies, Studio A2, Castle Yard,
Richmond, LONDON, TW10 6TF

CLIENT:
Mr and Mrs A Rashid

ADDRESS:
1/4 The Haystack, Lang Farm
DAVENTRY, NN11 0NZ

CONTACT:
Mr A Rashid

SITE:
4 Thirsfeld Drive,
Clayton
MANCHESTER, M11 4BF

SCHEME:
Proposed Replacement Dwelling
with Associated External Works.


DRAWING TITLE:
Location, Block and Site
Plan

DATE: September 2020
DRAWN: david berlouis


SCALE: 1:1250, 1:500
1:200
REV: A

DRAWING No:

P/20/280/001

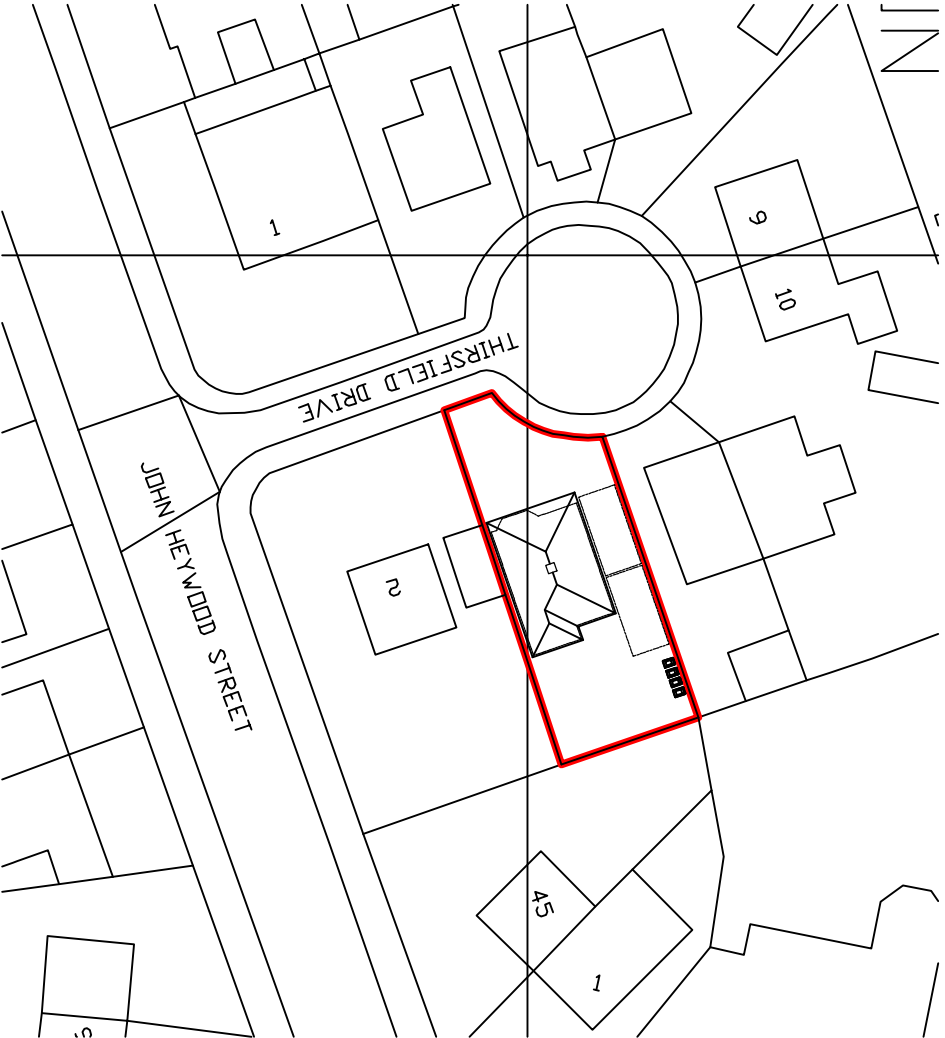

Block Plan 1:500

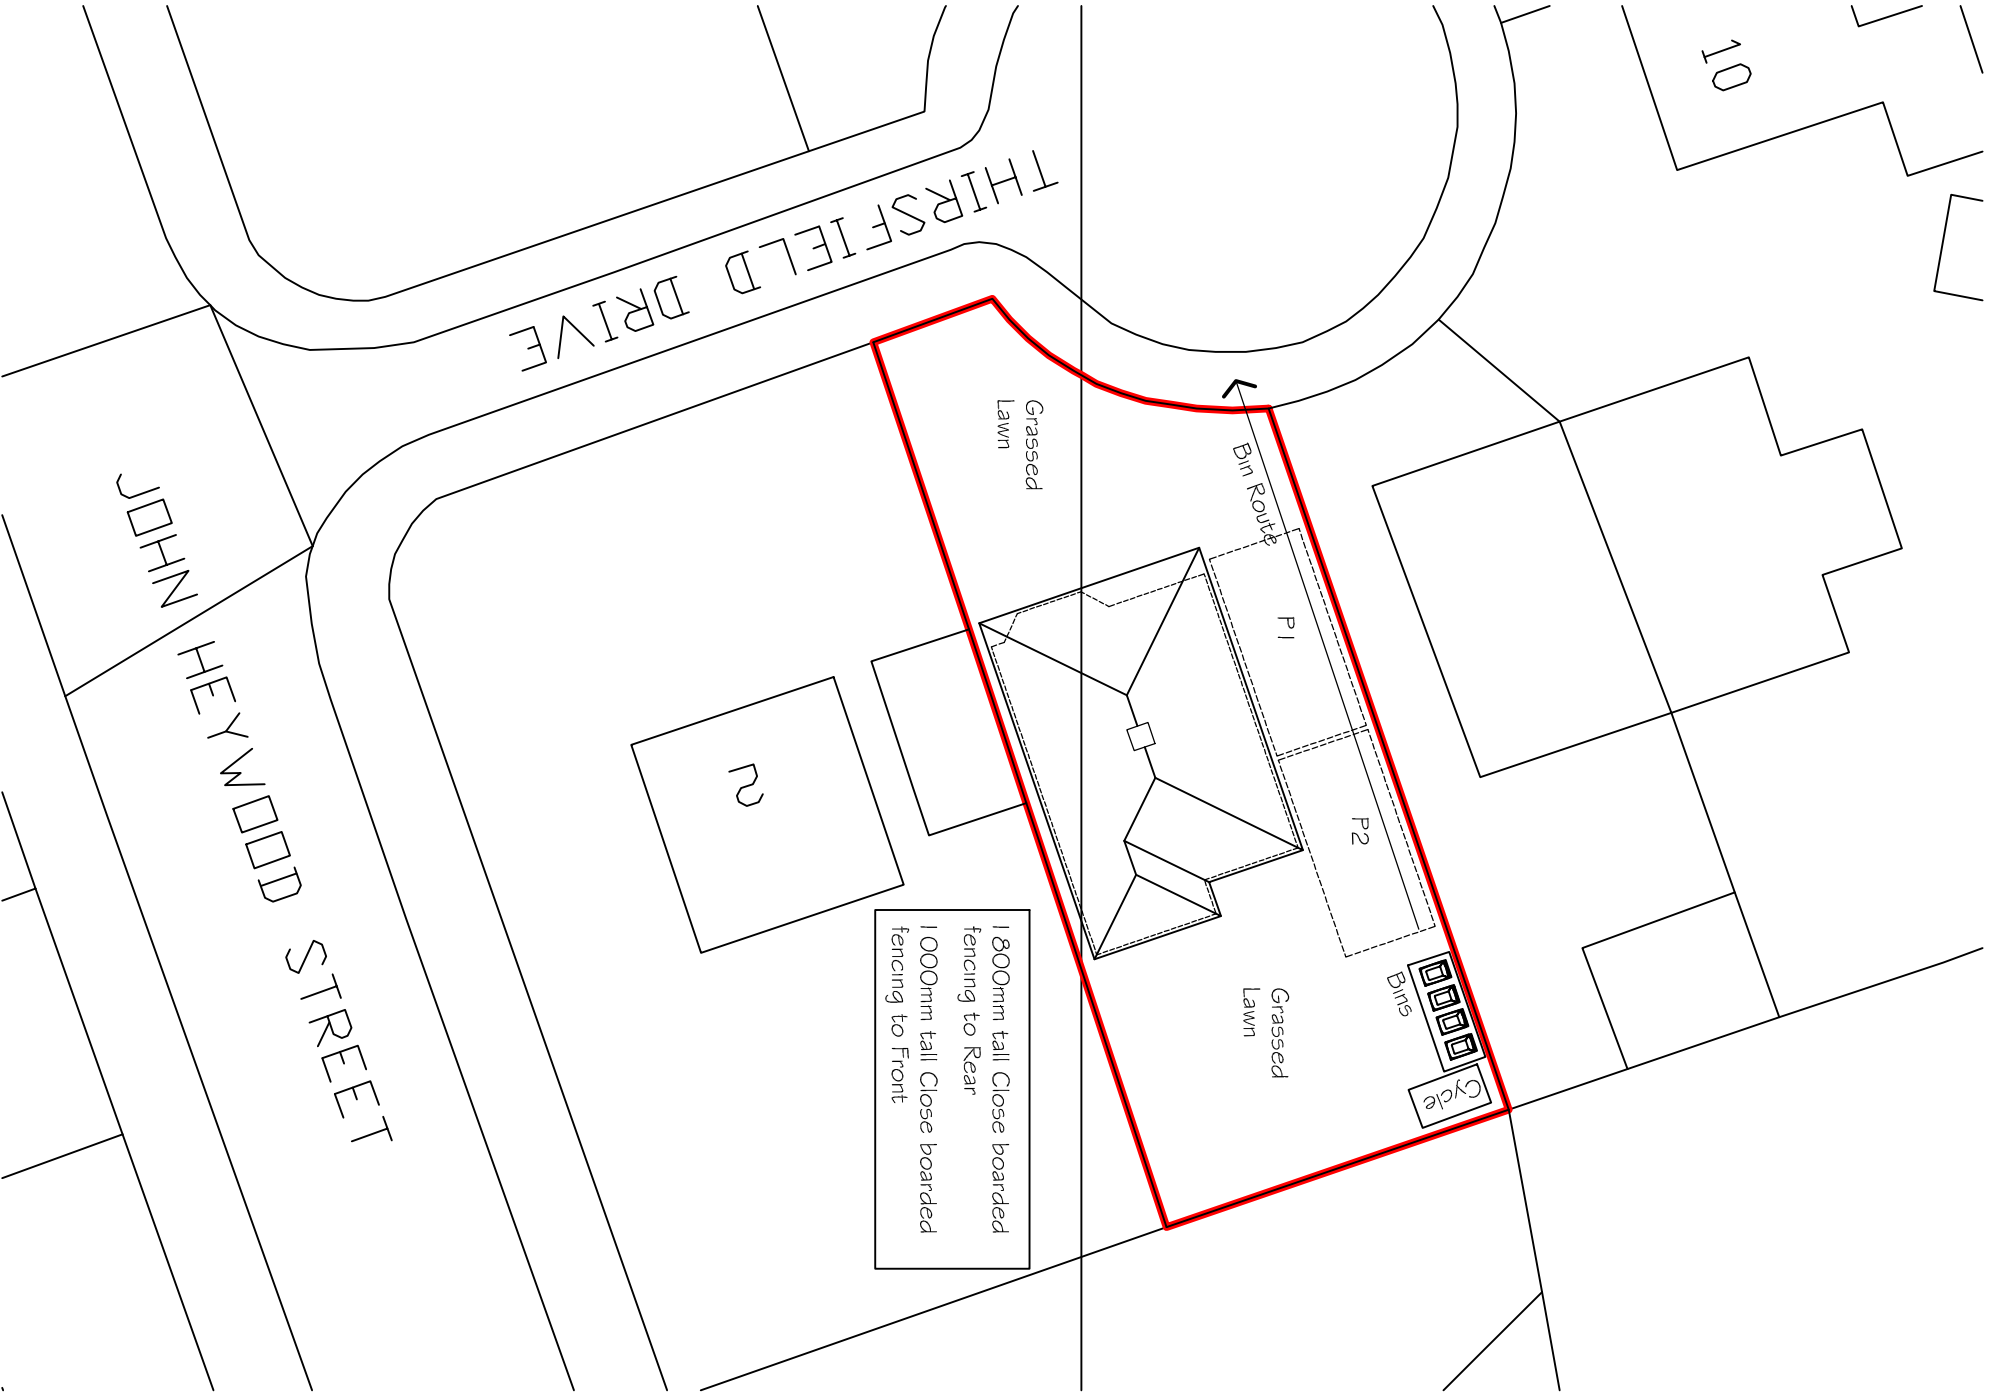

Site Plan 1:200



Existing Location Plan 1:1250

Dedman Survey (c) Crown Copyright 2020. All rights reserved. Licence number 100022432

