


REVISIONS

Rev	Date	Description
RevA	17.04.20	Issued for planning

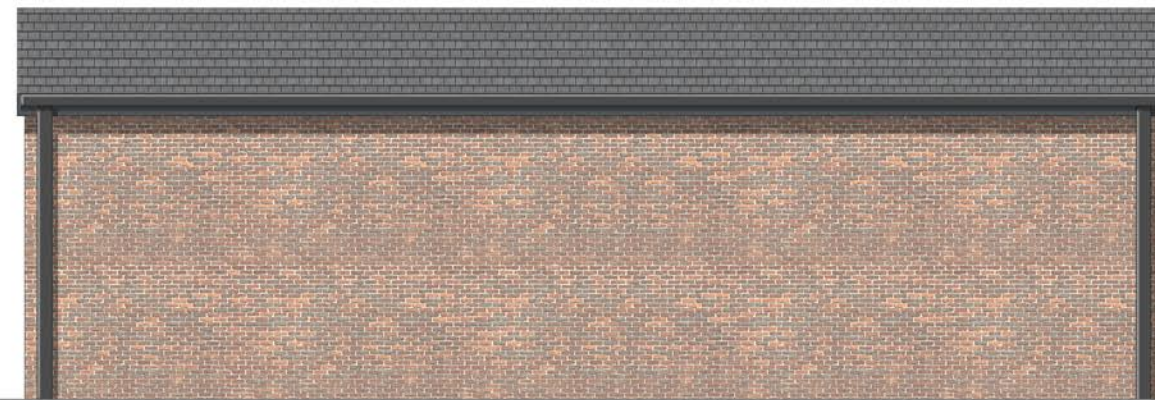

Rear Elevation



Side Elevation

Front Elevation

Side Elevation

WARNING
Critical Dimensions required by Consultants/
Contractors/ Subcontractors must not be scaled
from this drawing. Dimensions required are to be
obtained from the drawing office.


Cycle Store

123- 00 - 1119-A

Scale 1:50 @A3 Date 17.04.20
Drawn RL Checked RL

**Didsbury Lodge,
Wilmslow Road,
Didsbury,
Manchester**

P.J.Livesey Holdings Ltd
Ashburton Park
Ashburton Road West
Trafford Park
Manchester M17 1AF
Tel : 0161 873 7878
Fax : 0161 848 8671
design@pjivesey.co.uk

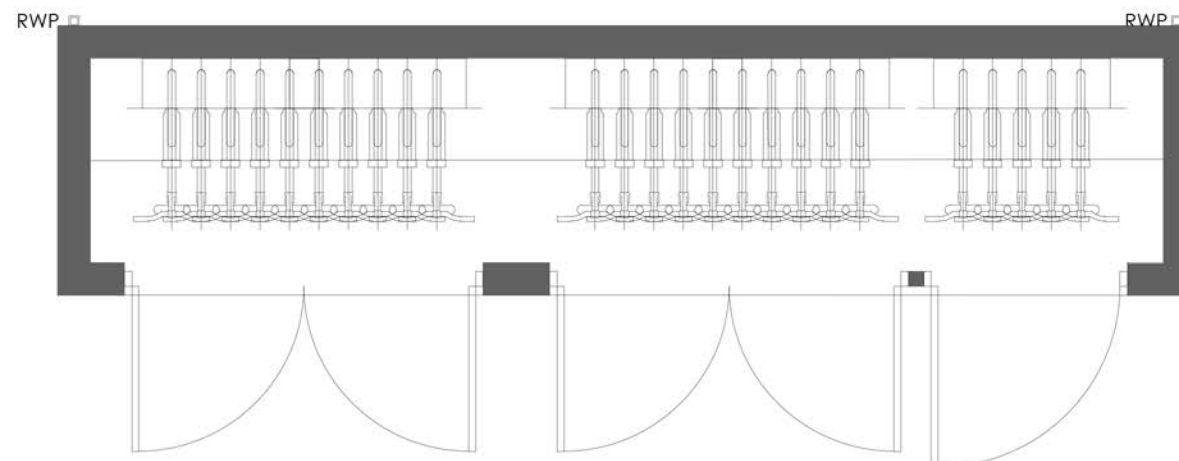

Plan View

Scale 1:50



COPYRIGHT
This Drawing may not be used or reproduced in
any way without the written consent of the
P.J.Livesey Group Limited

The P. J. Livesey Group Ltd