



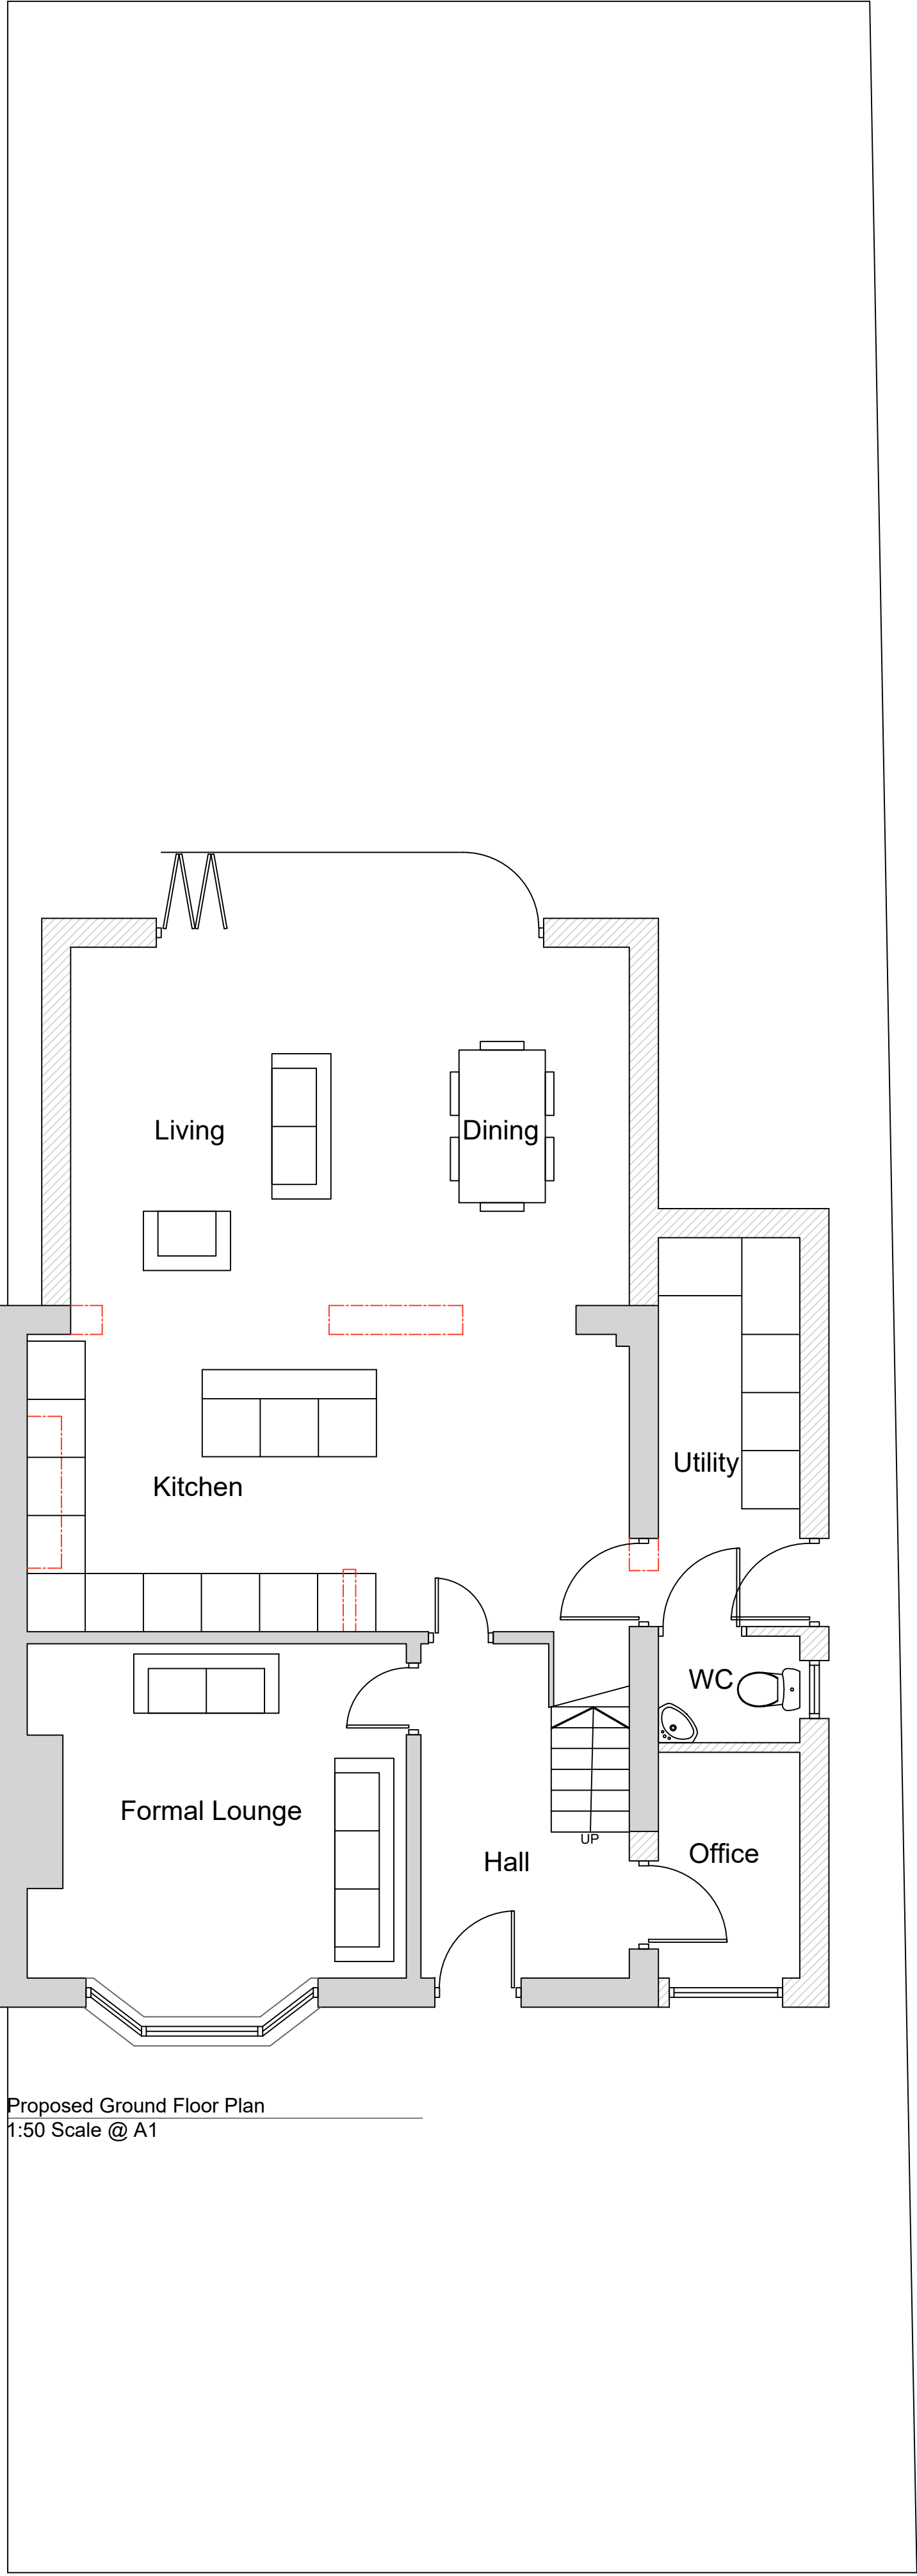


Proposed Ground Floor Plan  
1:50 Scale @ A1




Proposed Front Elevation  
1:50 Scale @ A1

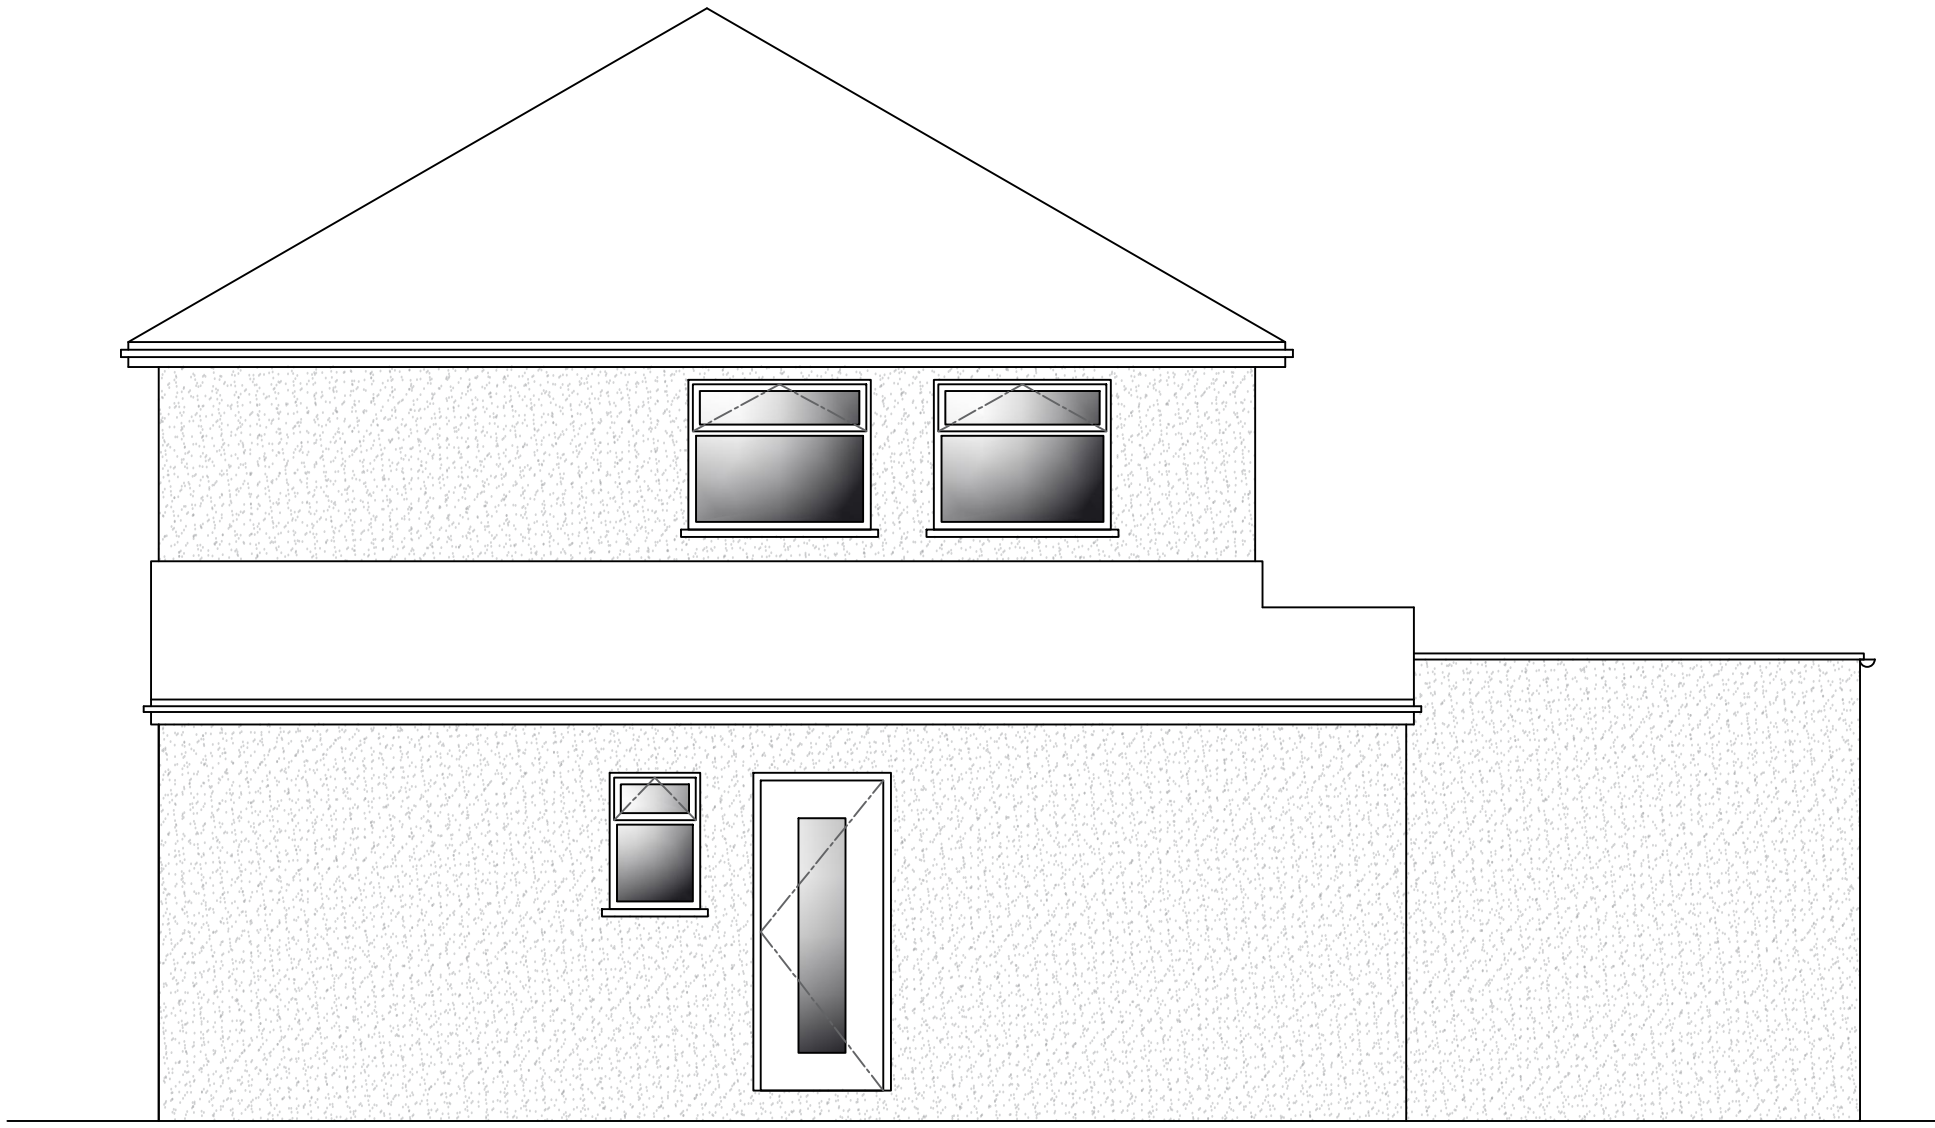

Proposed Side Elevation  
1:50 Scale @ A1

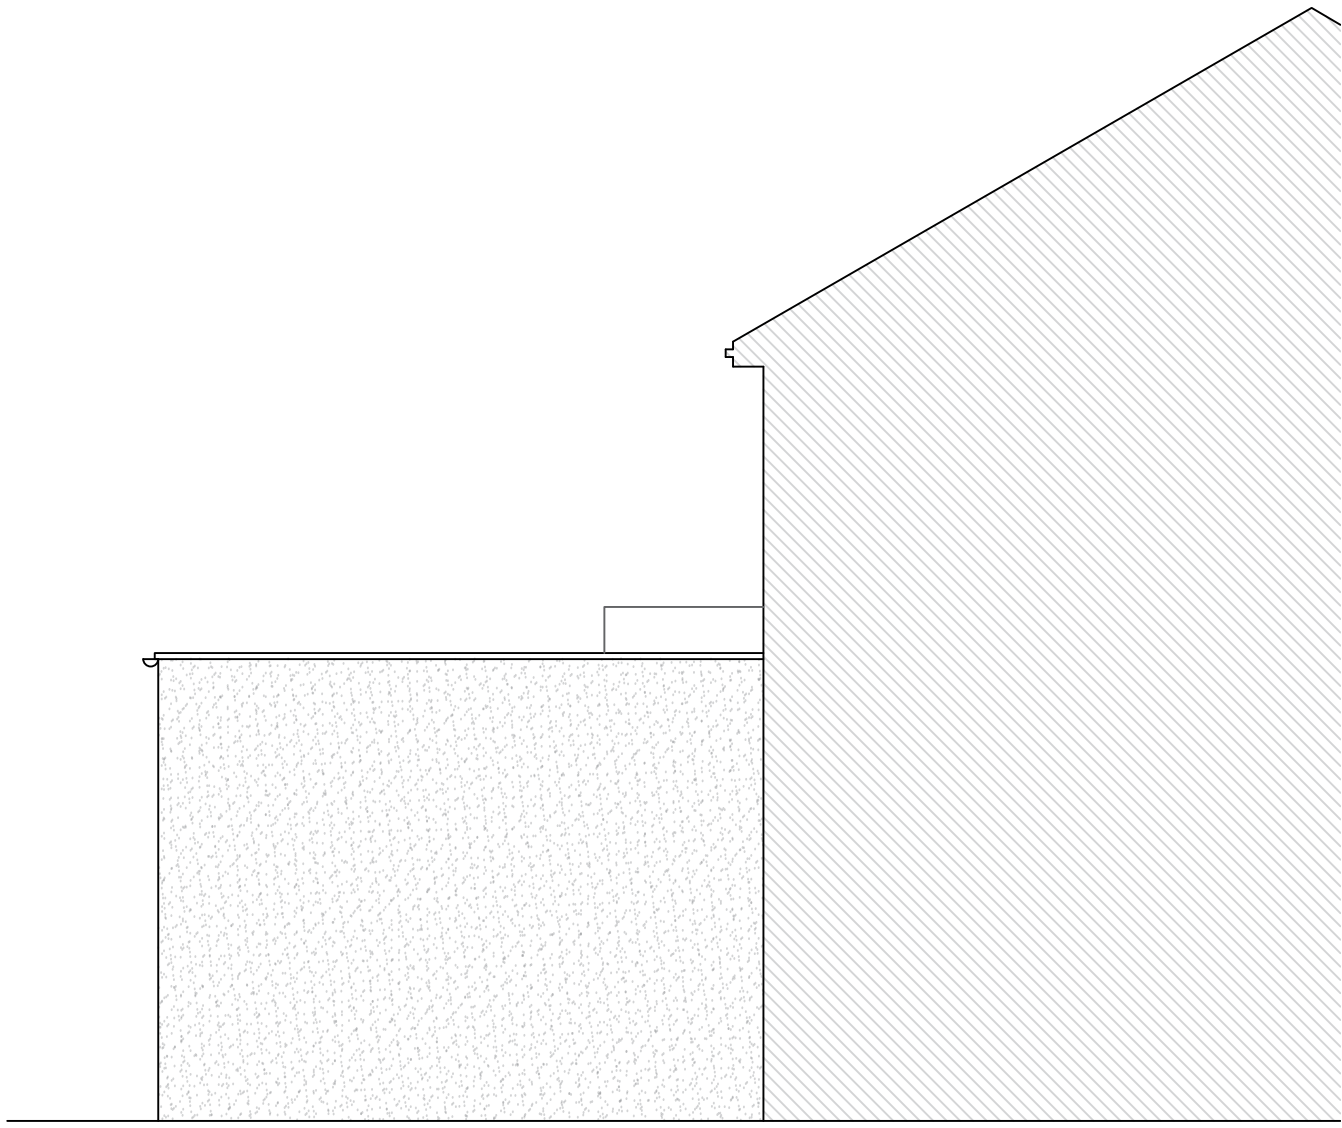

Proposed New Side Elevation  
1:50 Scale @ A1

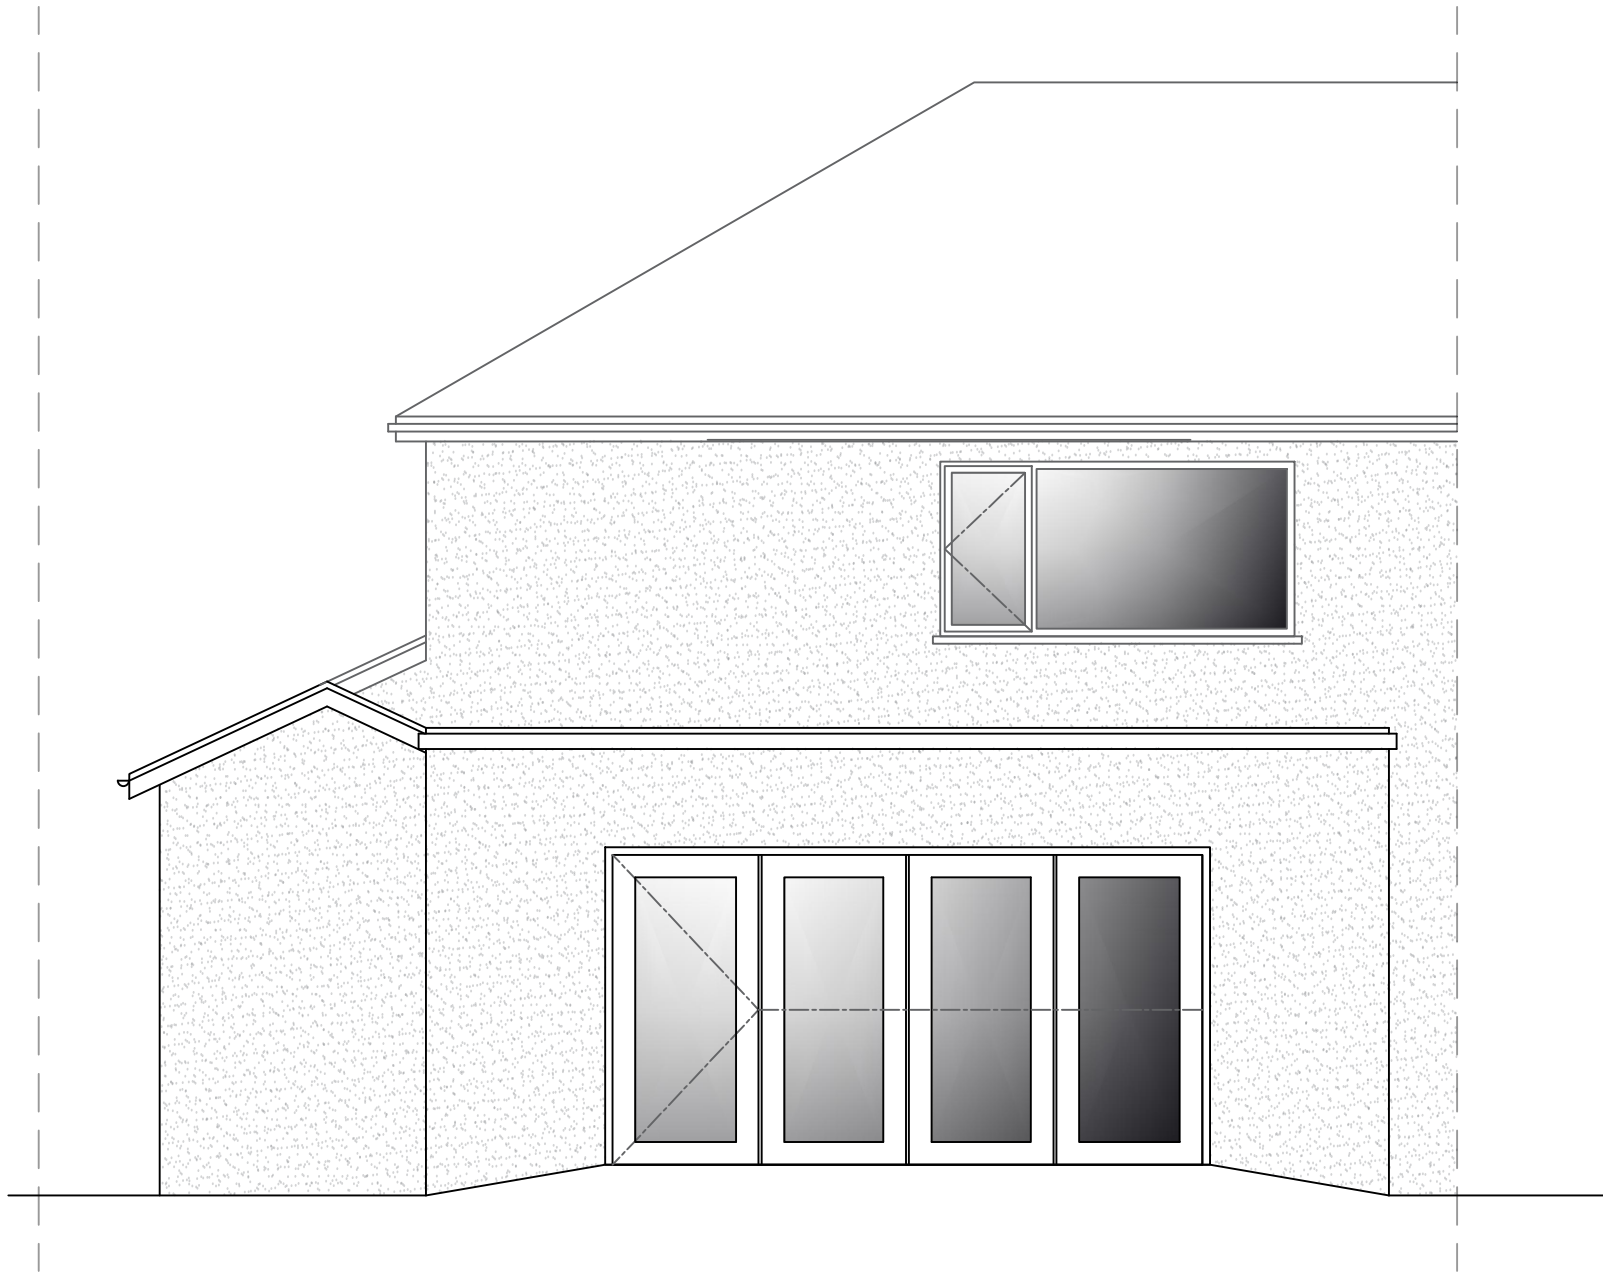

Proposed Rear Elevation  
1:50 Scale @ A1



ATX  
Building Design  
Architecture & Interior Design

PROJECT :

Side + Rear Extension  
15 Dunnisher Rd, M23 2YF  
Mr & Mrs F Uppal

DRAWING TITLE :

Proposed Plans + Elevations

|           |            |         |
|-----------|------------|---------|
| SCALE :   | DRAWN BY : | DATE :  |
| 1:50 @ A1 | JL         | 08.2020 |

|          |            |           |
|----------|------------|-----------|
| DWG N° : | REVISION : | CHECKED : |
| 002      | C          | ----      |

Mobile: 07557919149  
Email: info@atxbuildingdesign.co.uk