


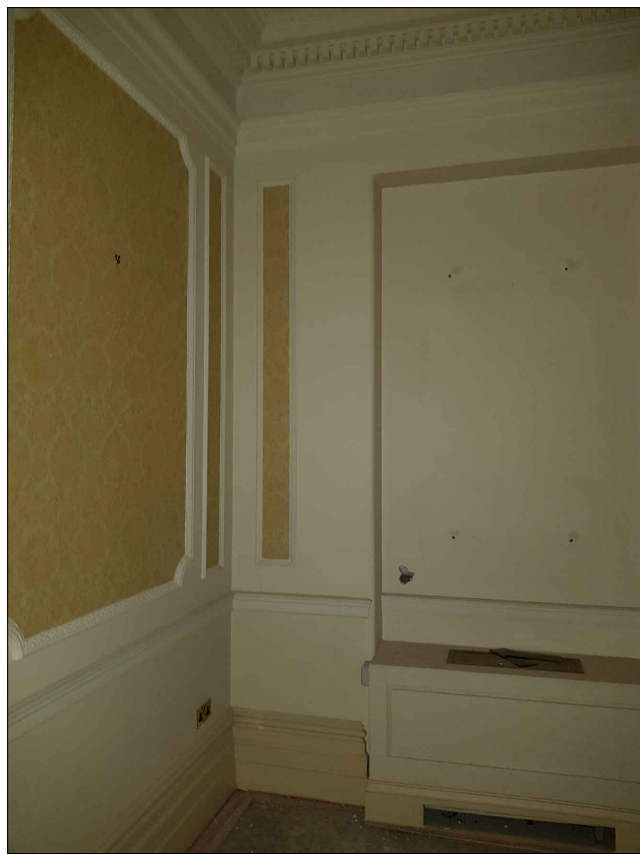


Picture PG46



Picture PG47




Picture PG48

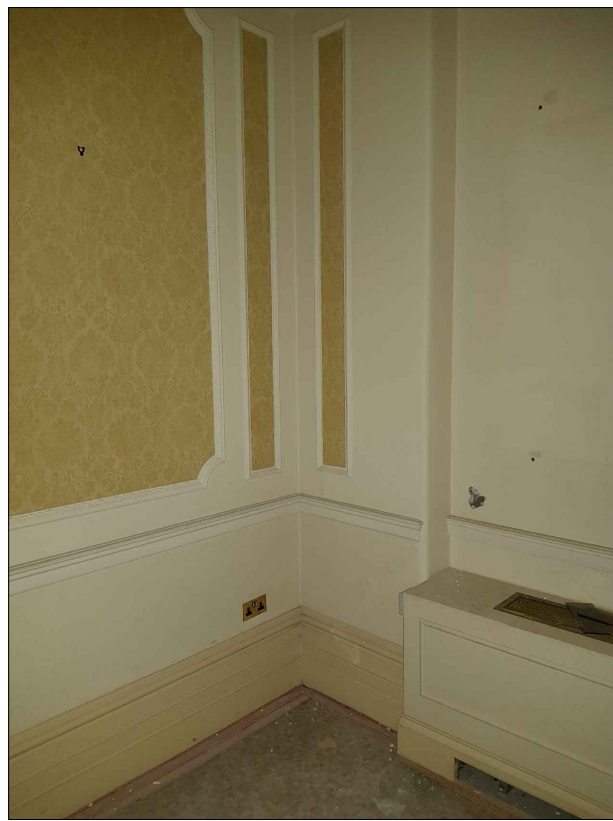


Picture PG49



Picture PG50

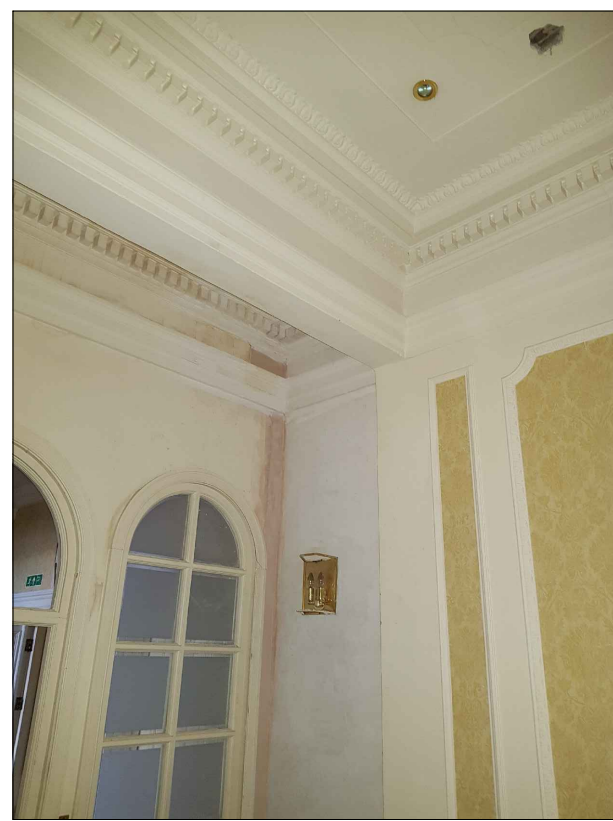

Picture PG51

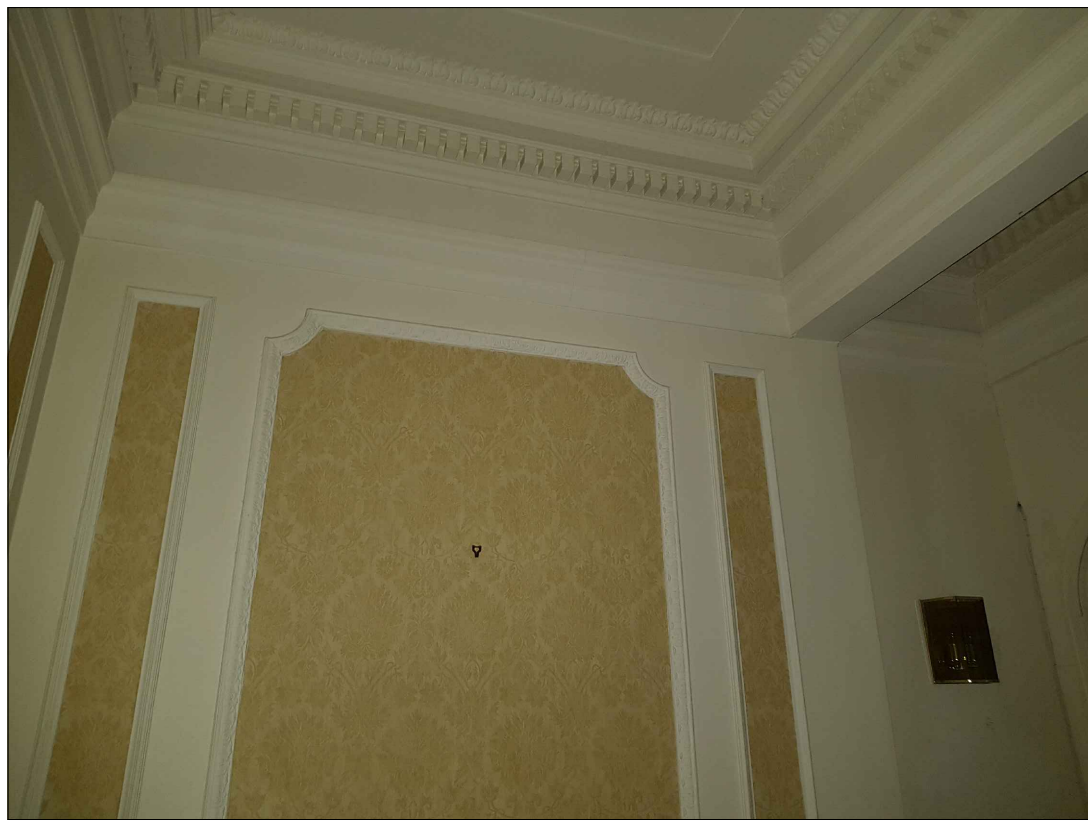

Picture PG52



Picture PG53



Picture PG54



Picture PG55



Picture PG55



Picture PG56



Picture PG57



Picture PG58




Picture PG59



Picture PG60



Picture PG61

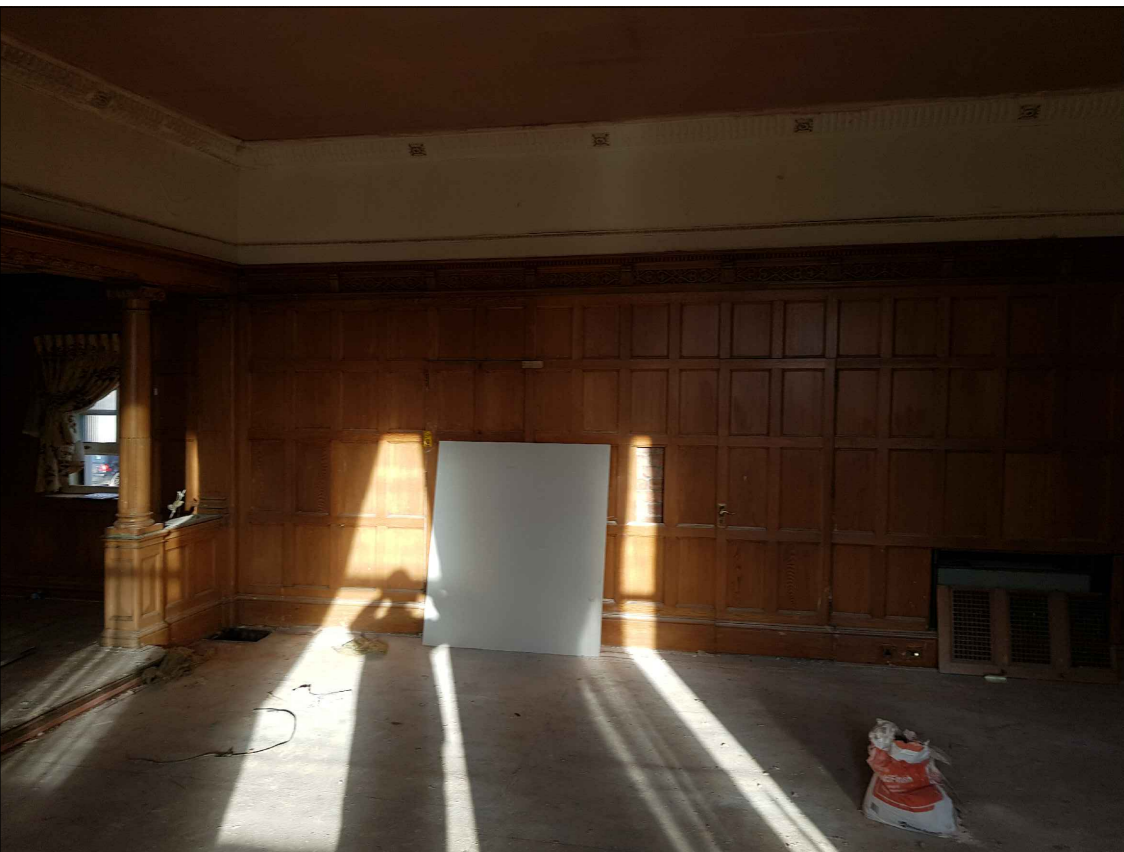

Picture PG62



Picture PG63




Picture PG64



Picture PG65



Picture PG66

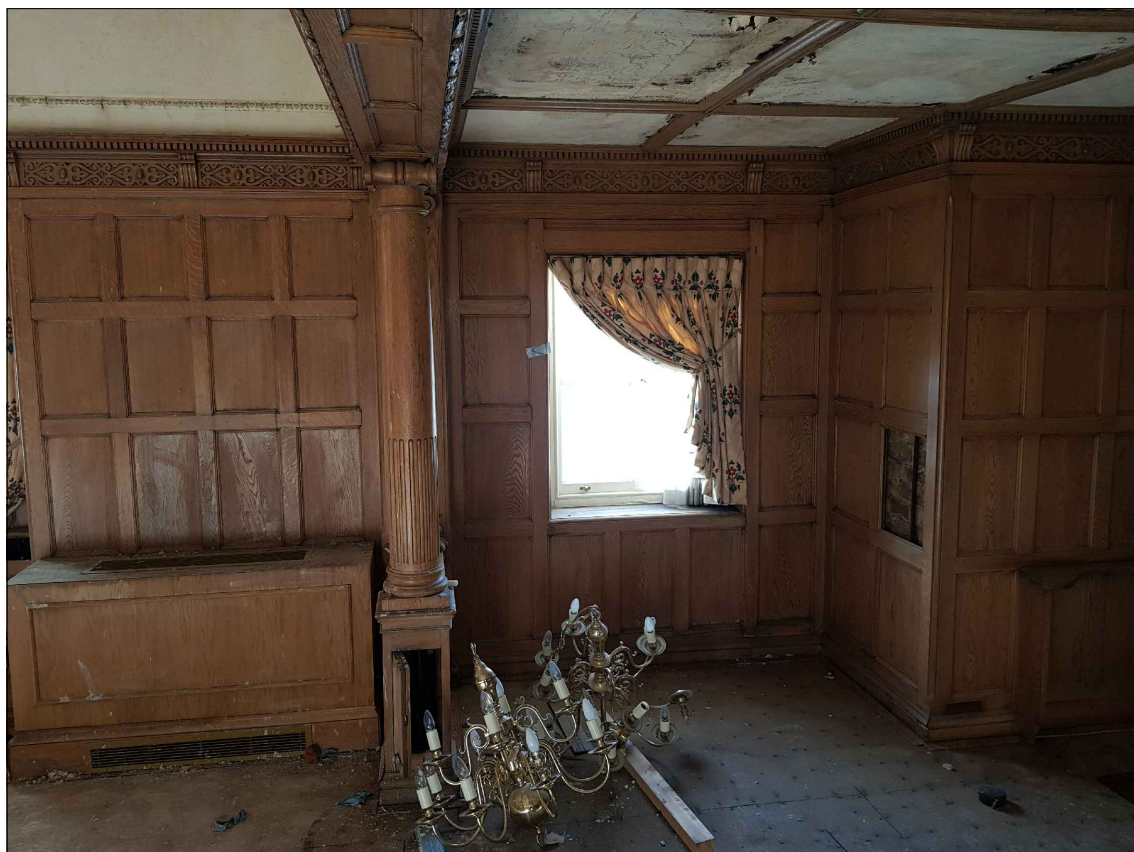

Picture PG67




Picture PG68




Picture PG69




Picture PG70

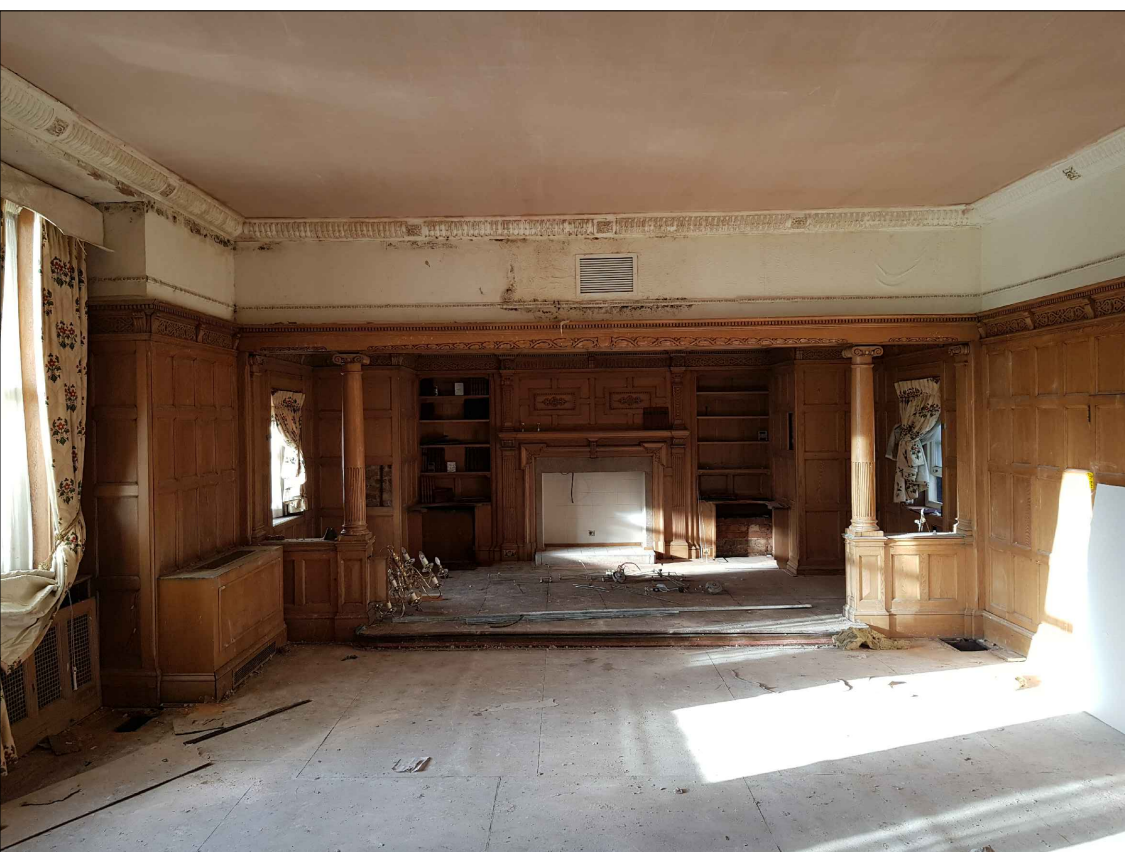


Picture PG71

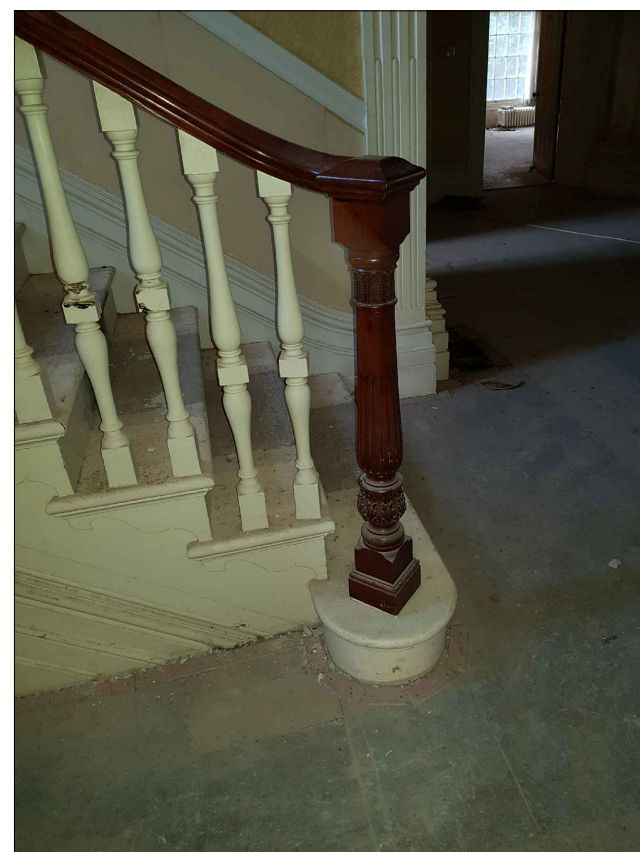

Picture PG72

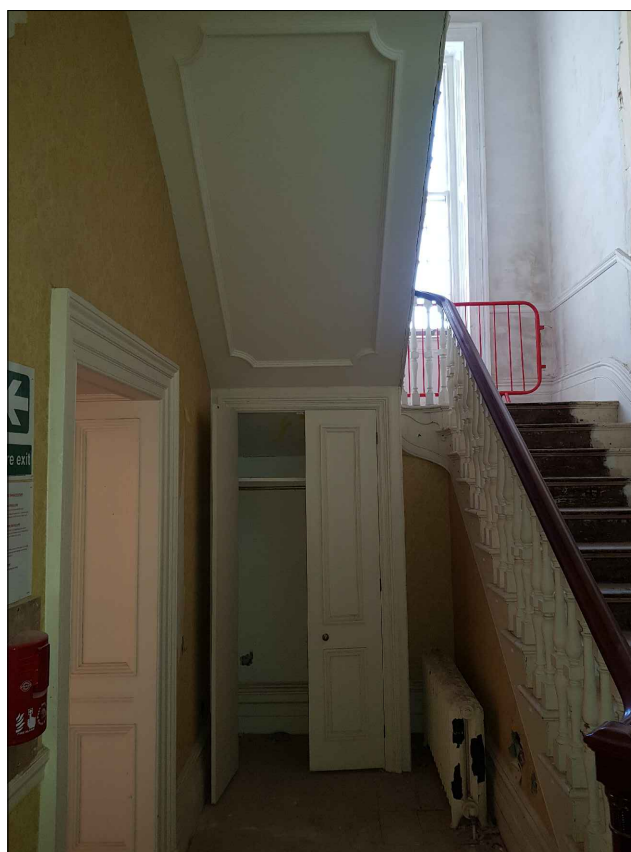

Picture PG73

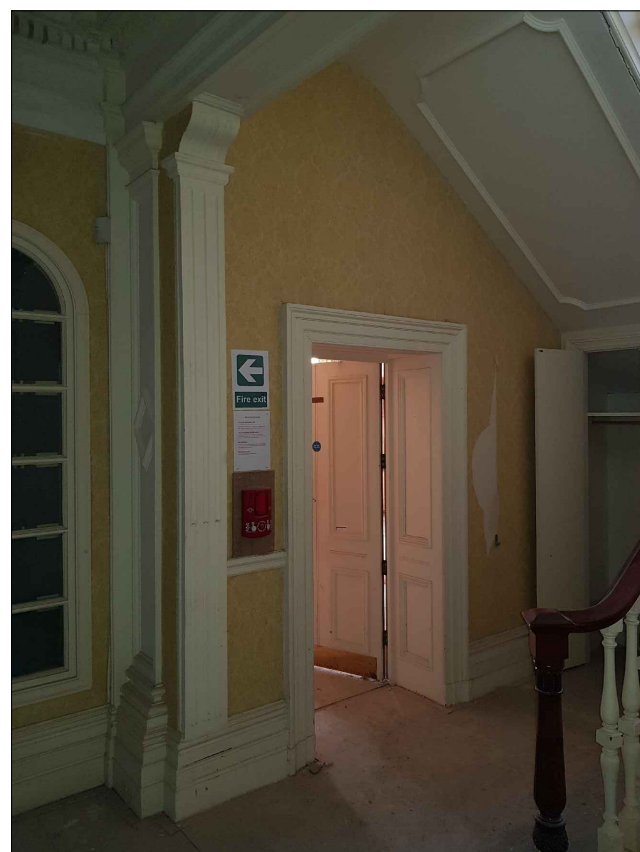

Picture PG74



Picture PG75




Picture PG76



Picture PG77




Picture PG78

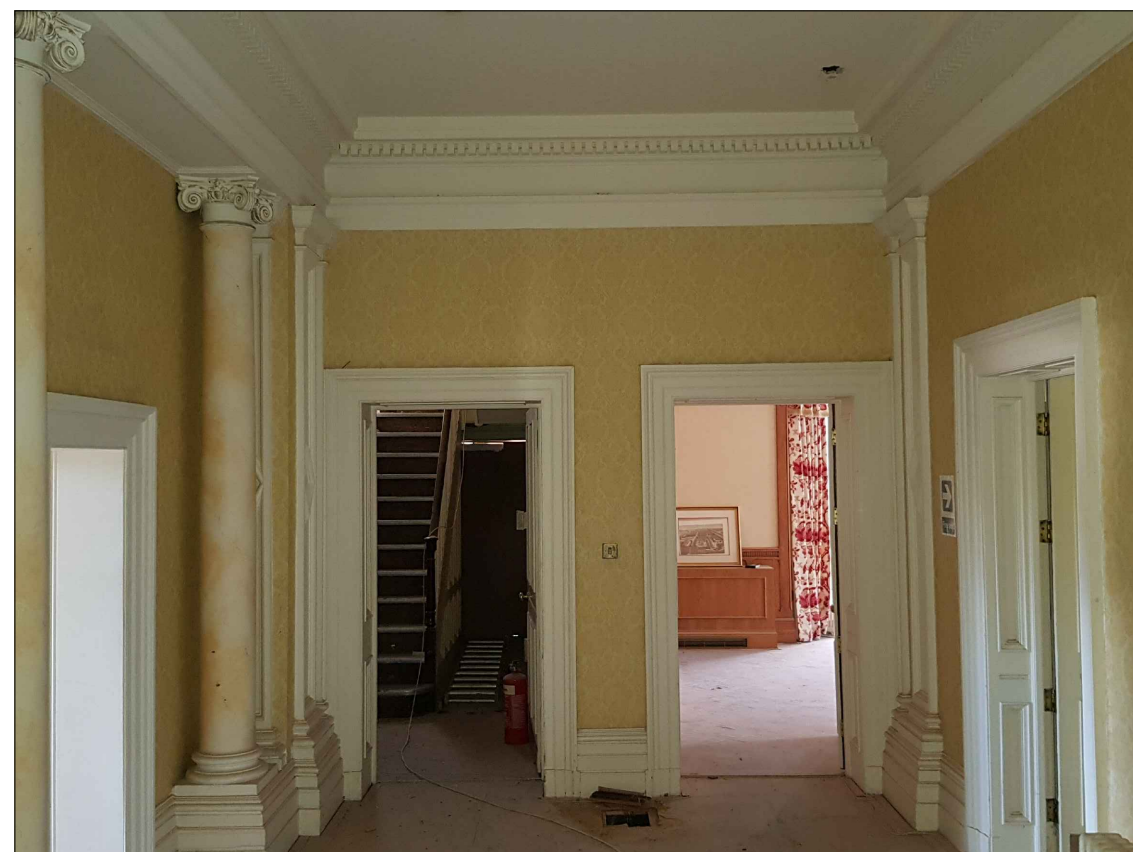


Picture PG79




Picture PG80

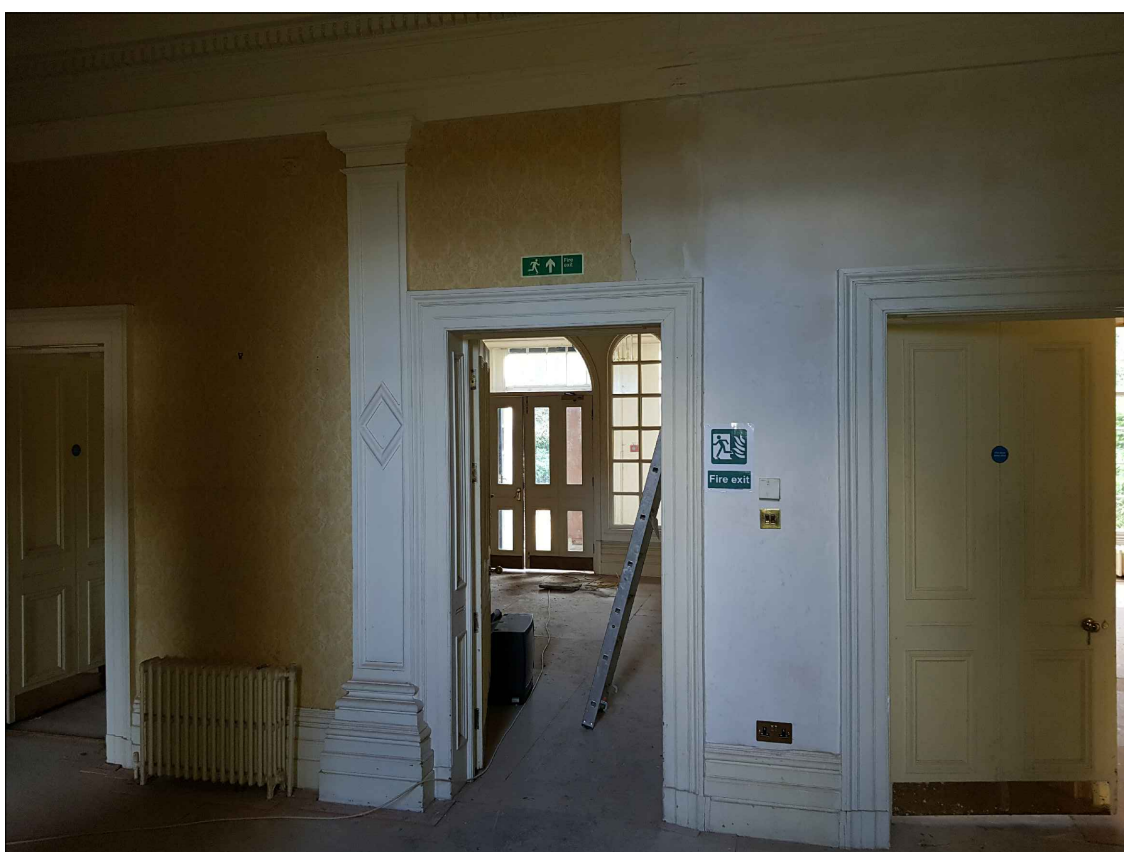

Picture PG81

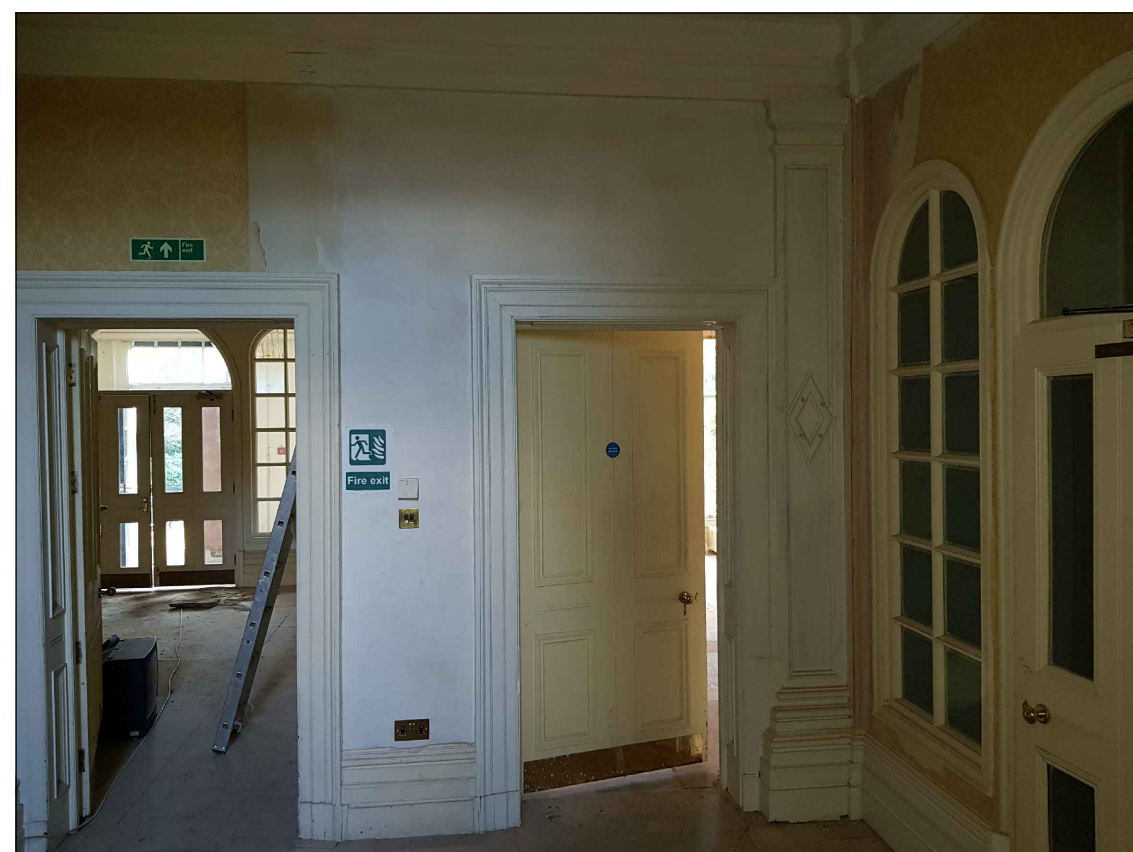


Picture PG82

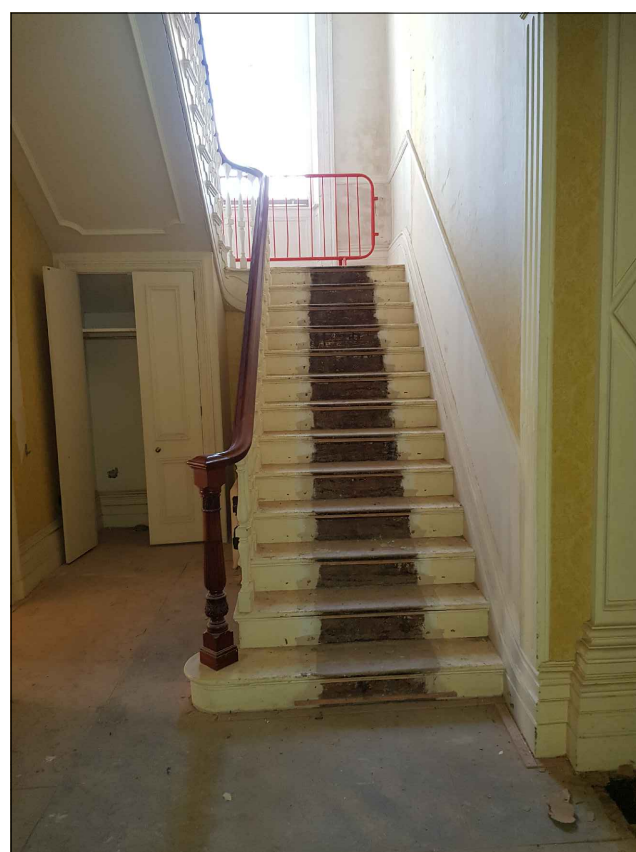

Picture PG83




Picture PG84

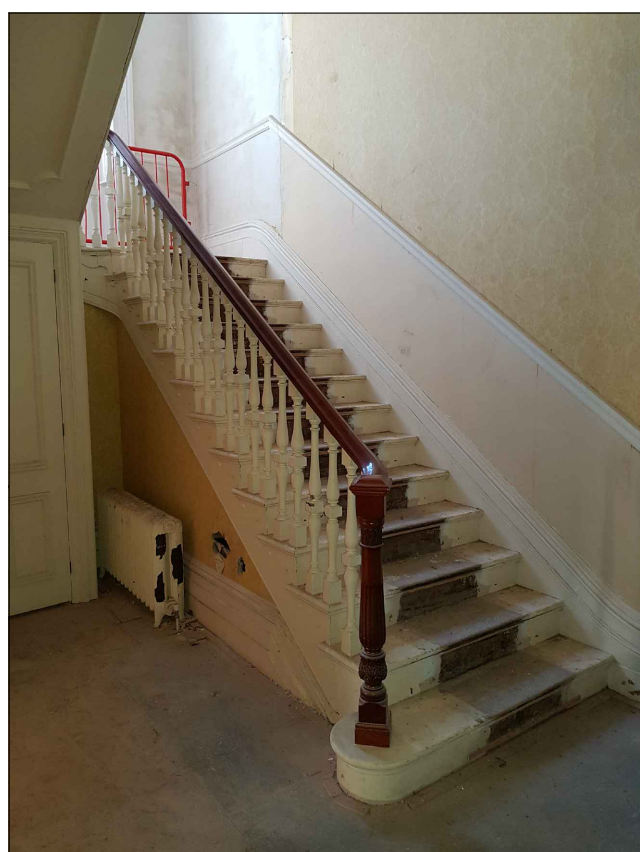


Picture PG85




Picture PG86

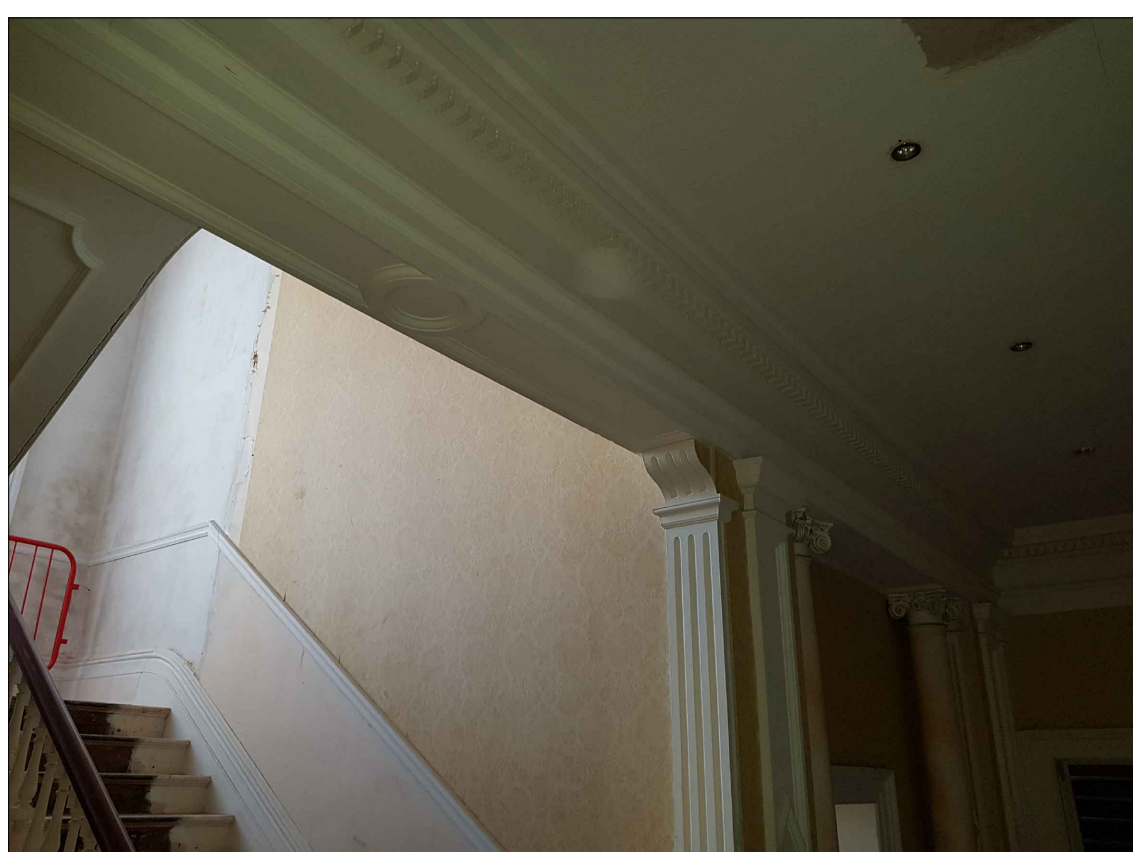

Picture PG87

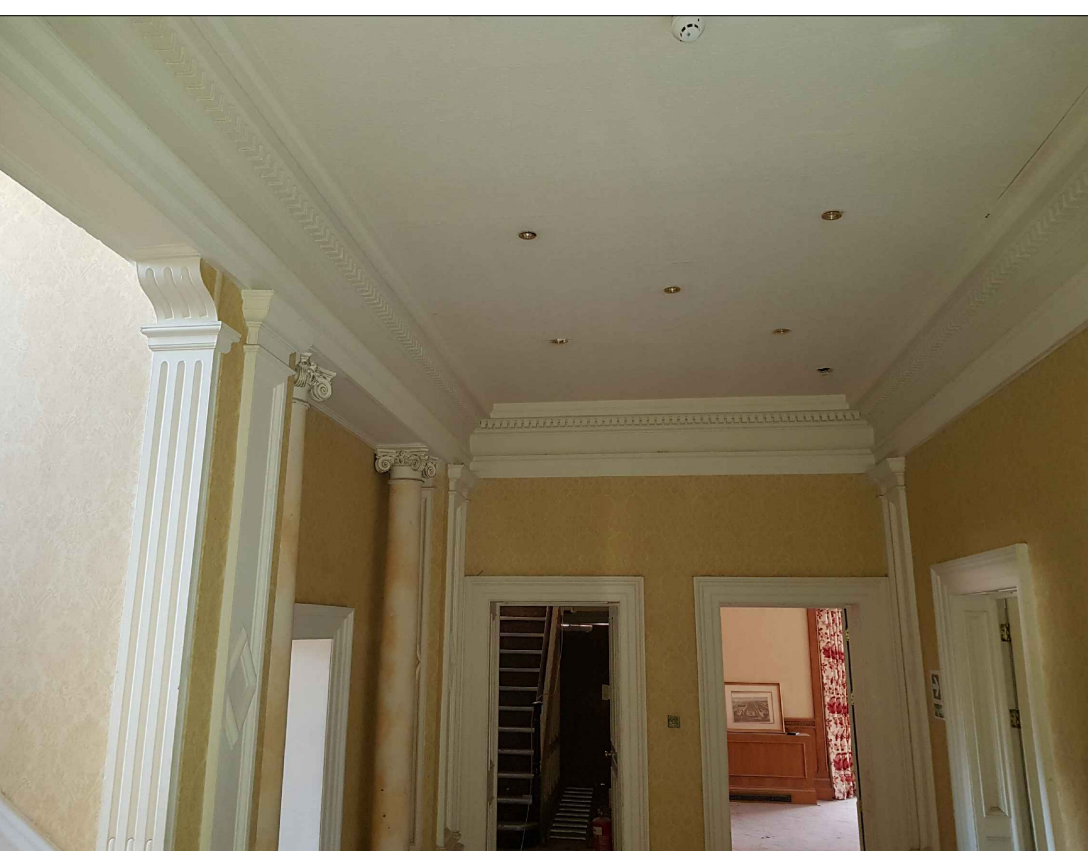


Picture PG88

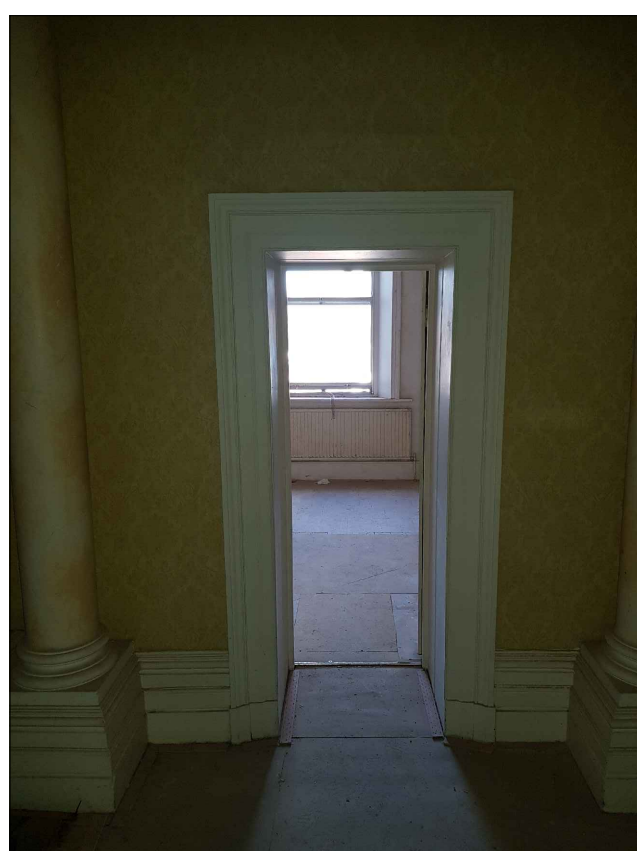


Picture PG89




Picture PG90

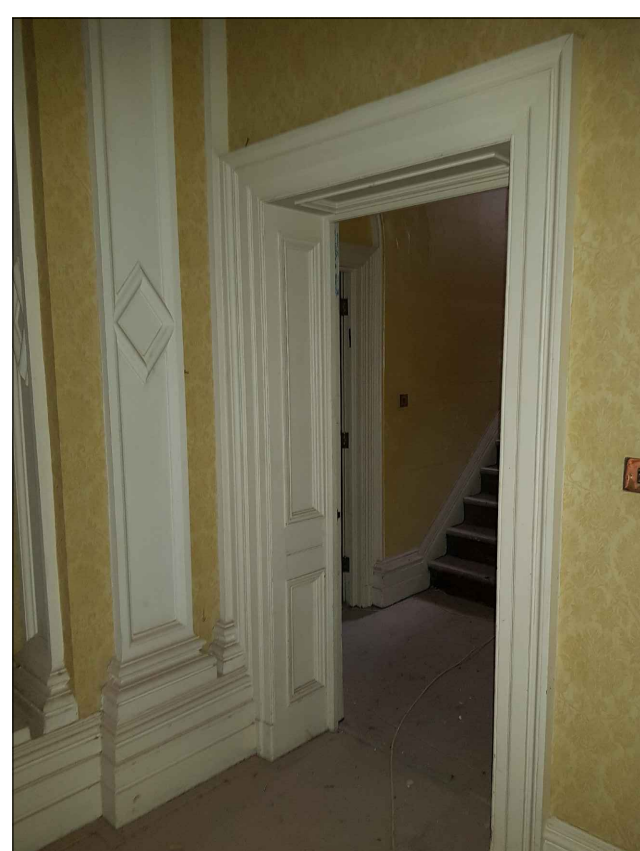

Picture PG91

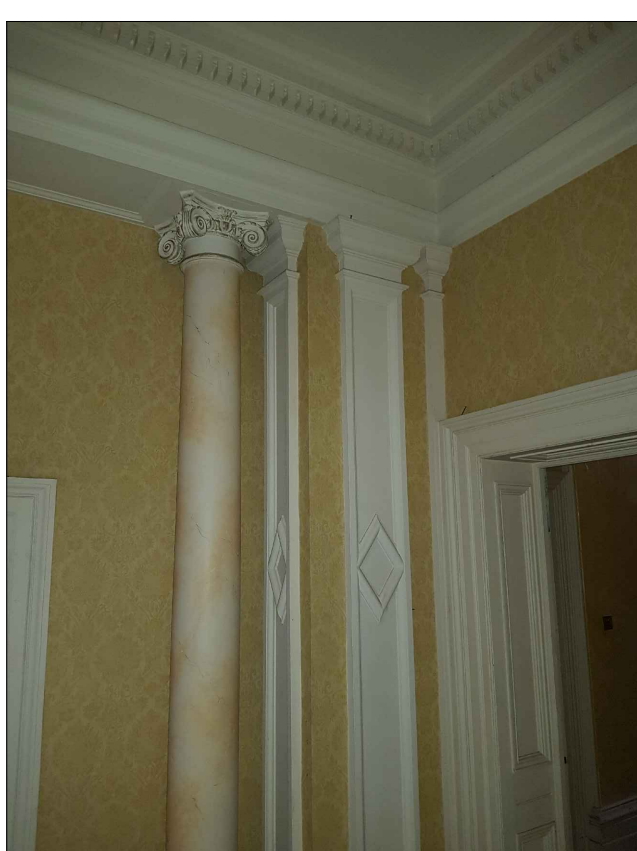


Picture PG92

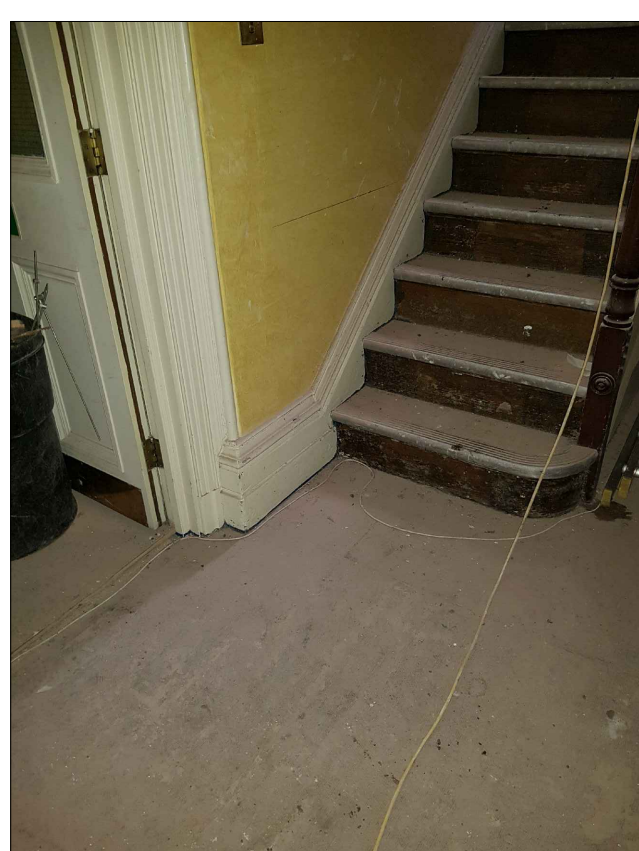


Picture PG93




Picture PG94

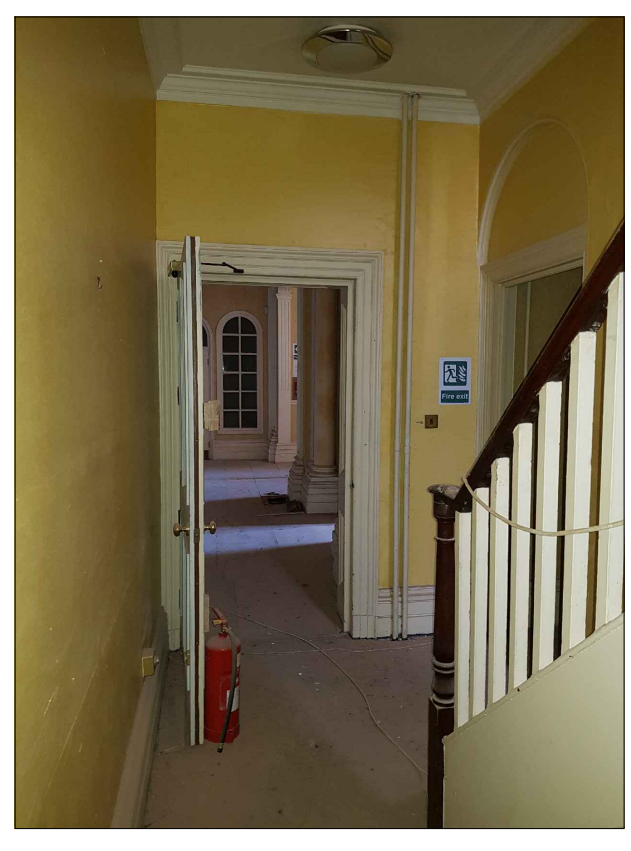

Picture PG95

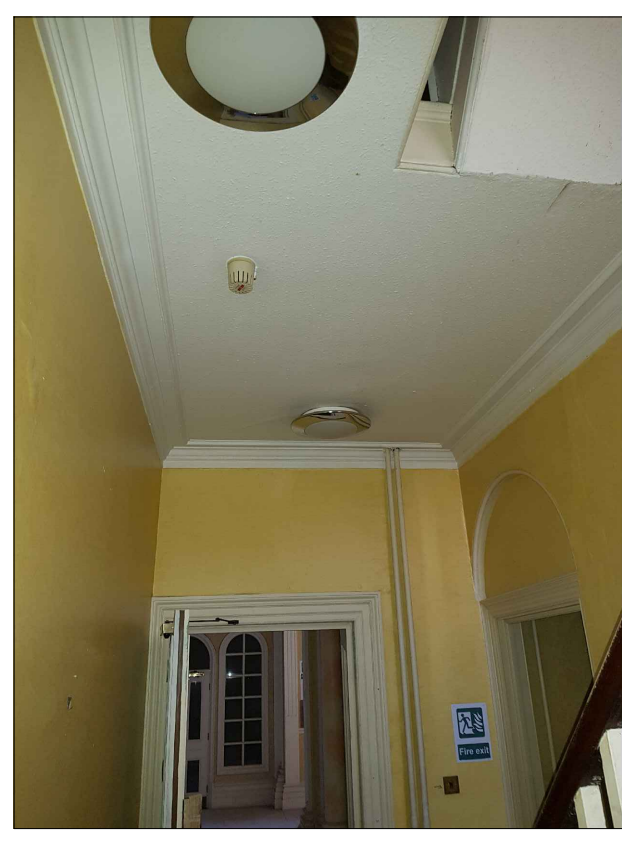

Picture PG96

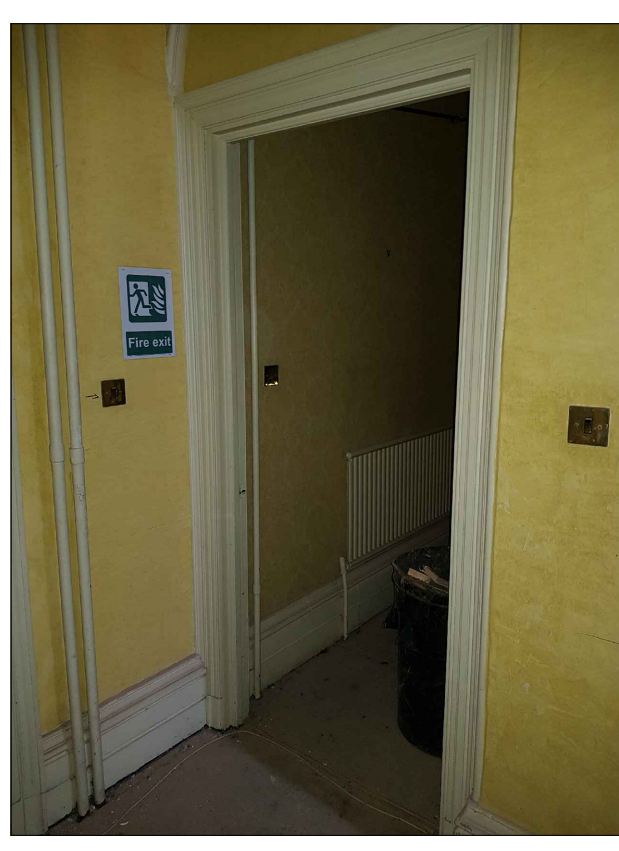

Picture PG97

WARNING
Critical Dimensions required by Consultants/
Contractors/ Subcontractors must not be scaled
from this drawing. Dimensions required are to be
obtained from the drawing office.

The Cedars Existing Ground Floor Plan Pre Construction Images

123-03-2404

Scale NTS@A0 Date 03.03.20
Drawn DT Checked

825 Wilmslow Road
Didsbury
Manchester
M20 2SN

P.J.Livesey Holdings Limited
Ashburton Park
Ashburton Road West
Trafford Park
Manchester M17 1AF
Tel : 0161 873 7878
Fax : 0161 873 8185
design@pjlivesey.co.uk

COPYRIGHT
This Drawing may not be used or reproduced in
any way without the written consent of the
P.J.Livesey Group Limited

The P. J. Livesey Group Ltd
www.pjlivesey-group.co.uk