



Existing Elevations

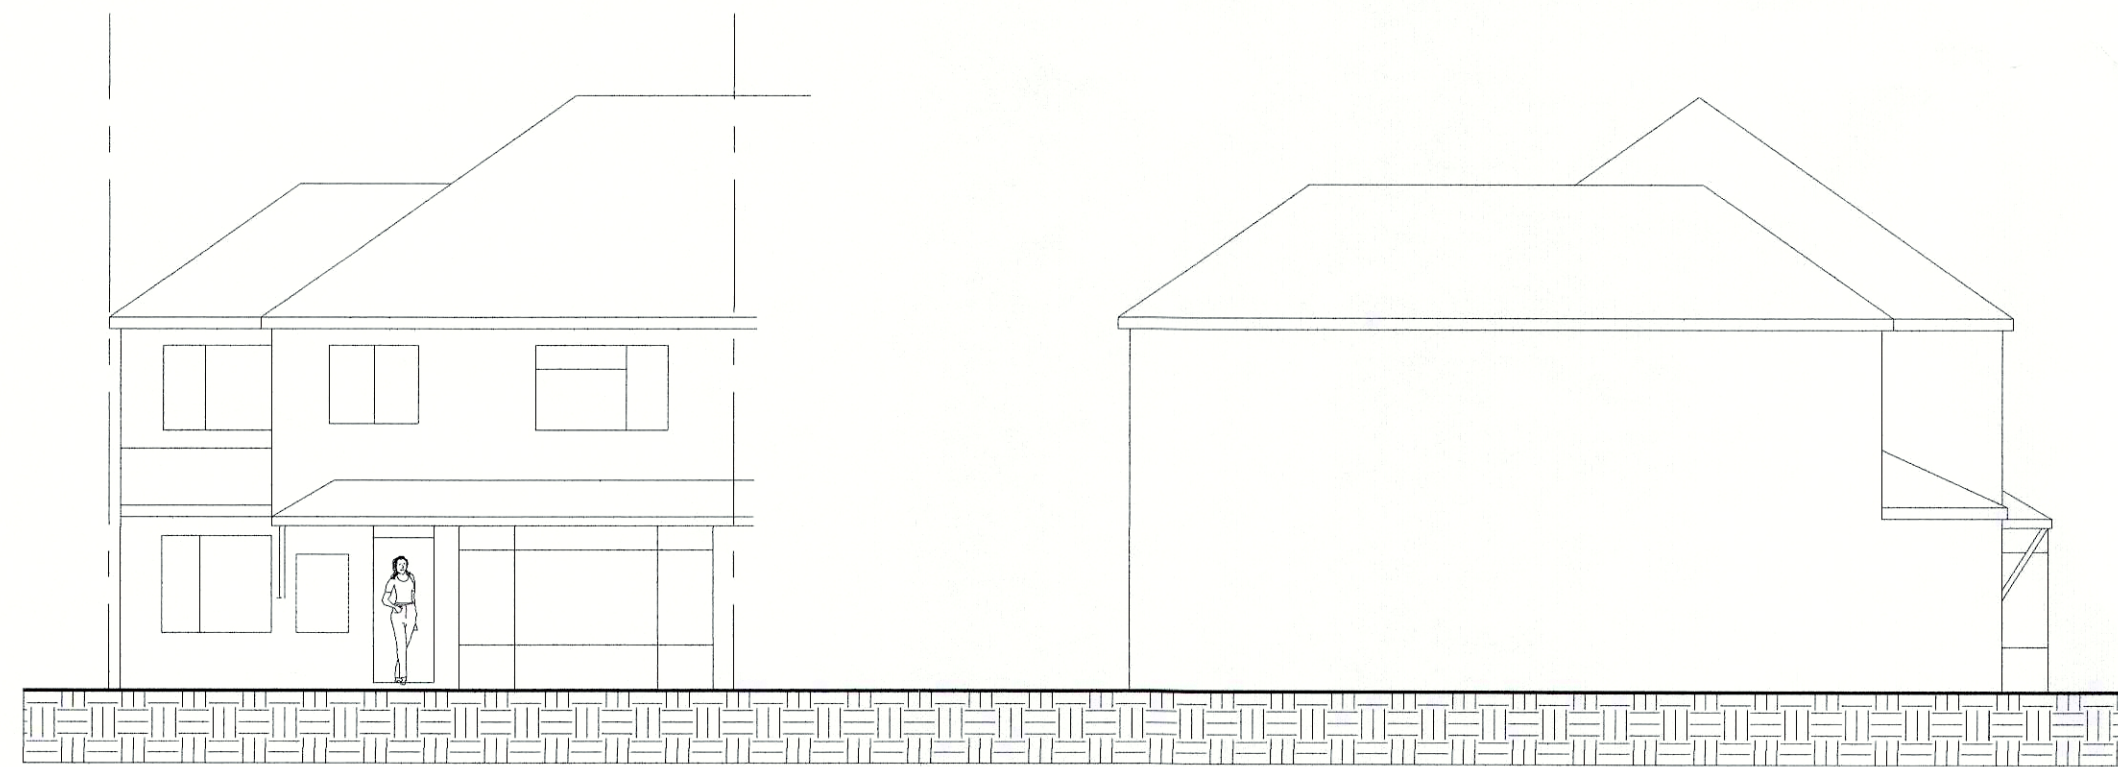


Front

Side

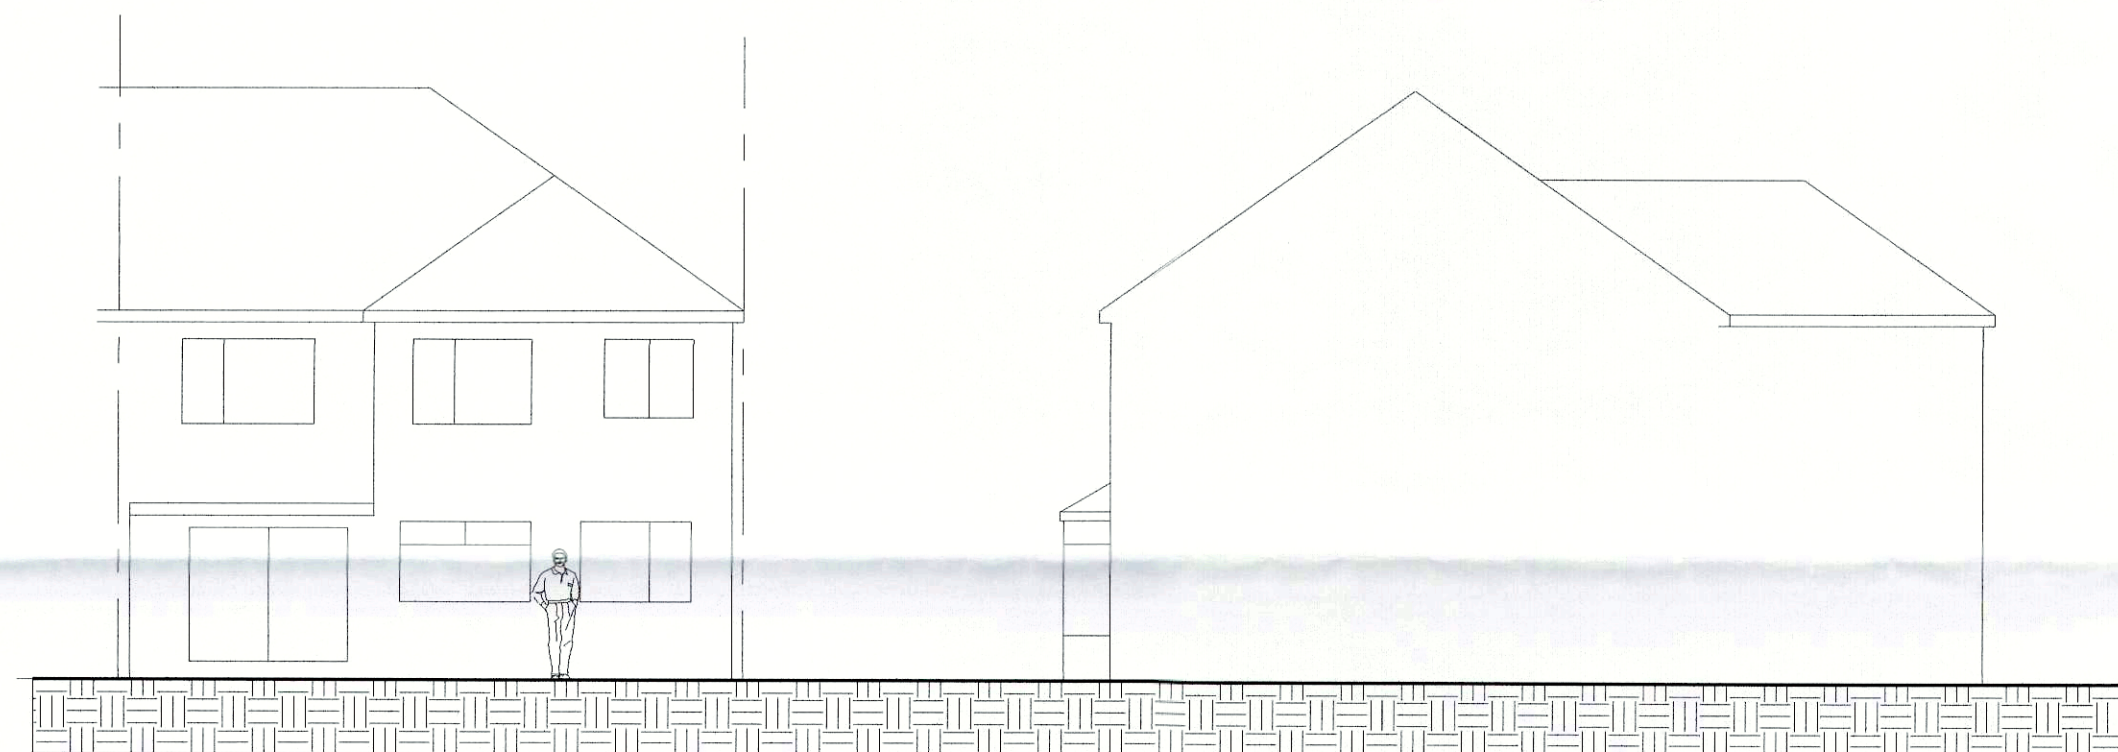

Rear

Side

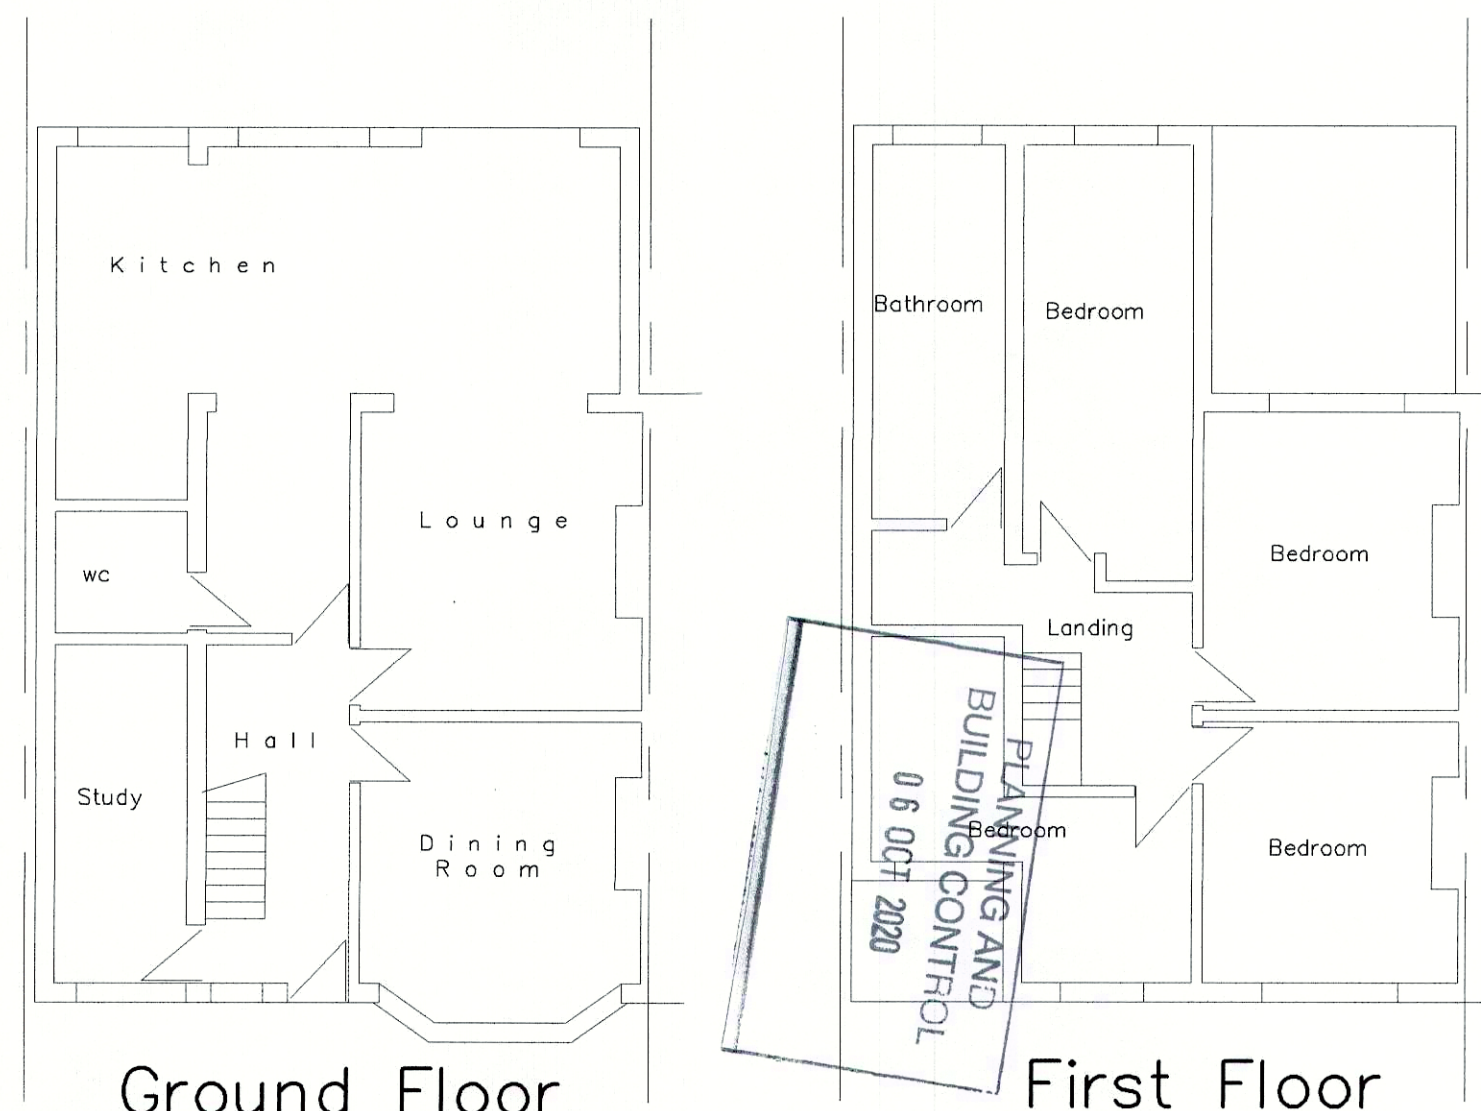

Ground Floor

First Floor

Existing Floor Plans

Scale 1:100 @ A2

For Building Regulation and construction purposes this plan is to be read in conjunction with A & S INMAN (Designs) Ltd. General Building Specification GBS 01.00.00 Rev. 'P' and as amended and the Full Plans Approval documentation issued by the Local Authority Building Control Department and as agreed with the BCO.

Scale 1:100 @ A2


Planning Plan

Proposed Single Storey Rear Extension

**250 BRANTINGHAM ROAD
CHORLTON
MANCHESTER
M21 0QZ**

**Prepared by:-
A & S INMAN (Designs) Ltd.
24 GRANETHORPE ROAD
URMSTON
MANCHESTER
M41 9HT**

Phone 0161 747 7433

 

Drg. No. 1613 / 08 / 20 Sht. 1

A