



PURPOSE OF ISSUE	PLANNING
Do not scale from this drawing. All information should be checked by the contractor on site before commencing work. Any discrepancies should be reported to the architect immediately. All rights are reserved and are not transferable. Unauthorised reproductions of this drawing are not permitted.	

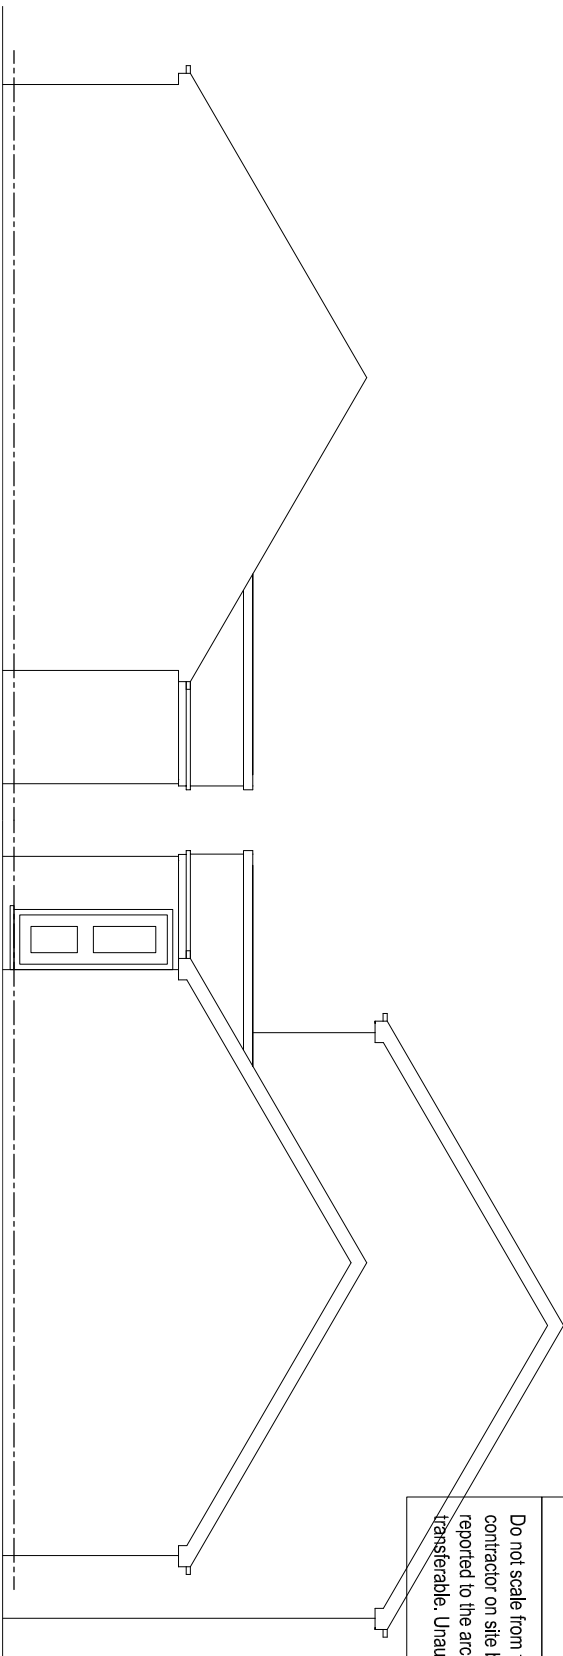


EXISTING SIDE ELEVATION

EXISTING SIDE ELEVATION

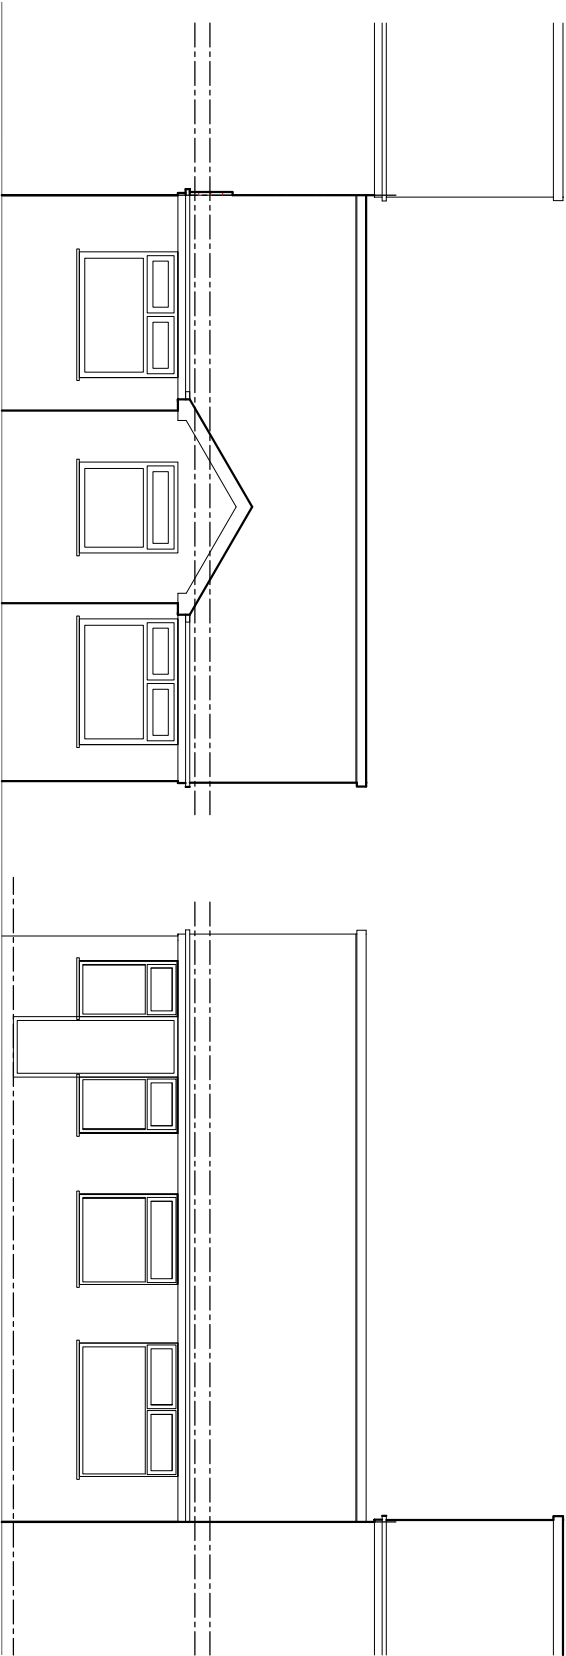


EXISTING FRONT ELEVATION

EXISTING REAR ELEVATION

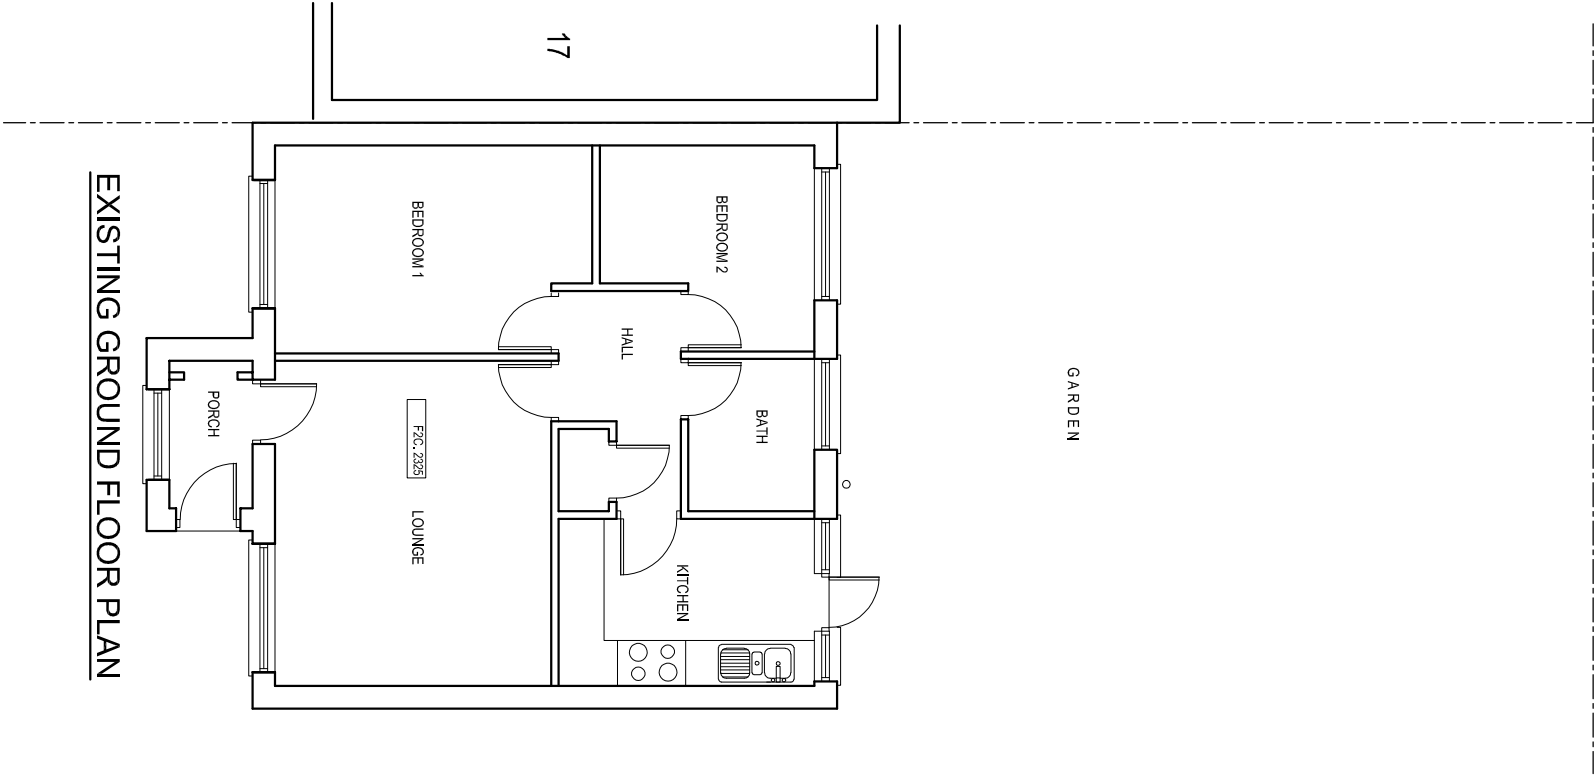

EXISTING GROUND FLOOR PLAN

 

PROJECT		
19, Addison Close, MCR		
M13 9SB		
CLIENT		
Mr. Manan Ahmad		
DRAWING TITLE		
Existing Plan		
JOB No	DRAWING No	
NA-P01	NA-P01	
SCALE	DATE	REVISION
1:100@A3	Nov. 2020	-
t: 0782 895 3405		
e: niamat@hotmail.co.uk		

niamat design