




EXISTING FRONT ELEVATION

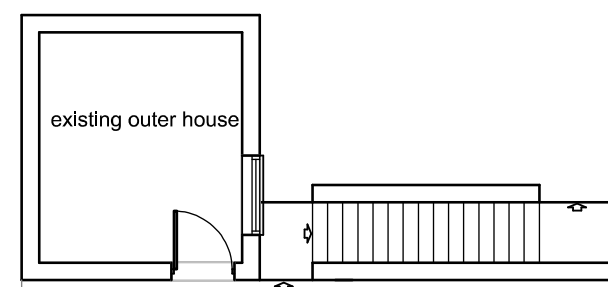

EXISTING GROUND PLAN

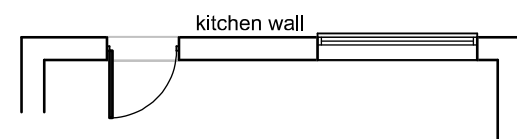


EXISTING SIDE ELEVATION

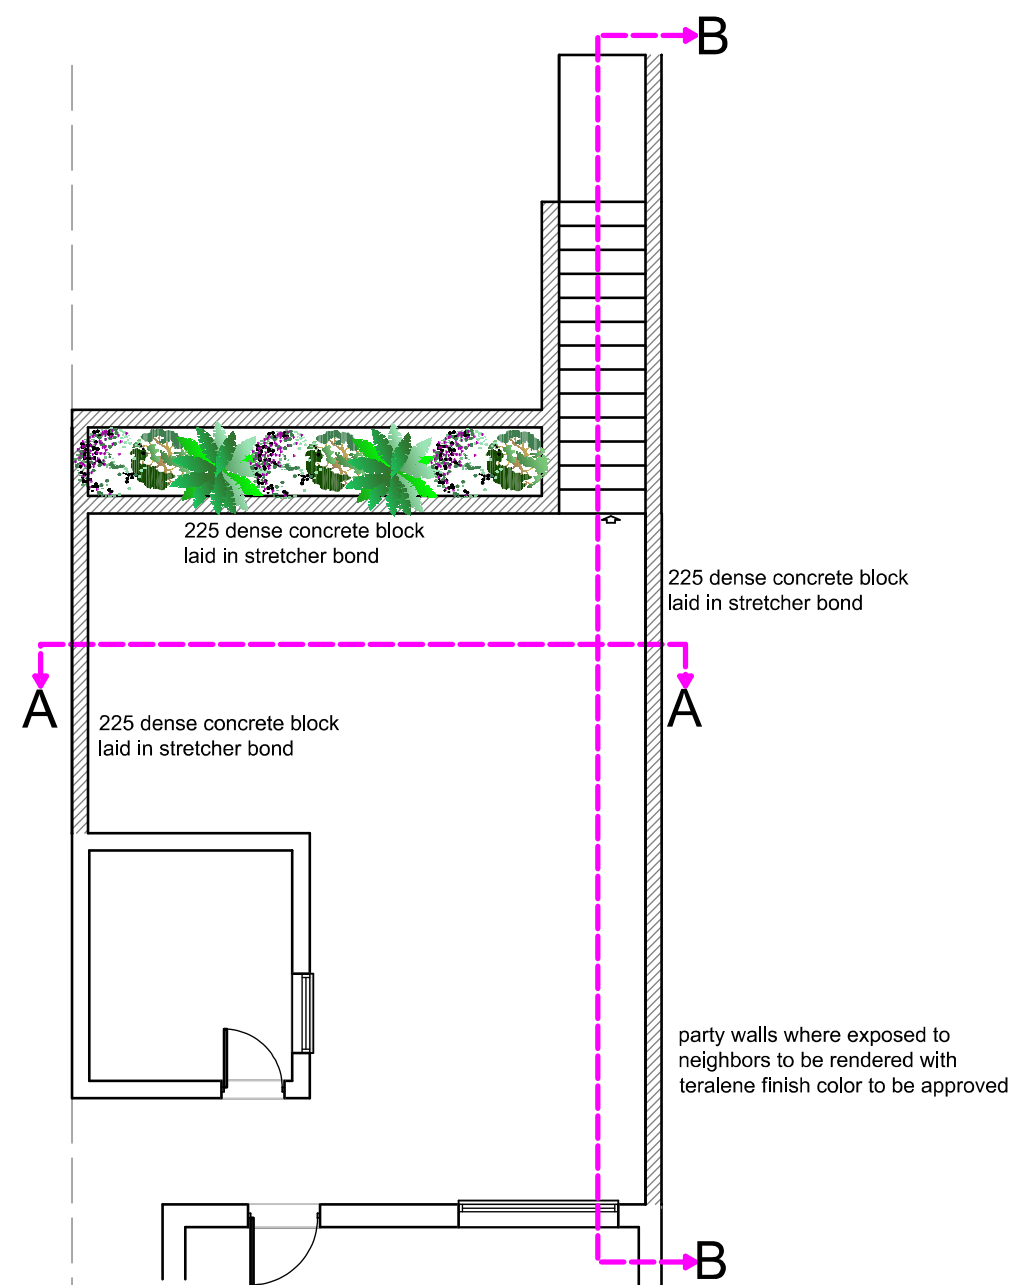


PROPOSED GROUND PLAN




PROPOSED FRONT ELEVATION ON "AA"

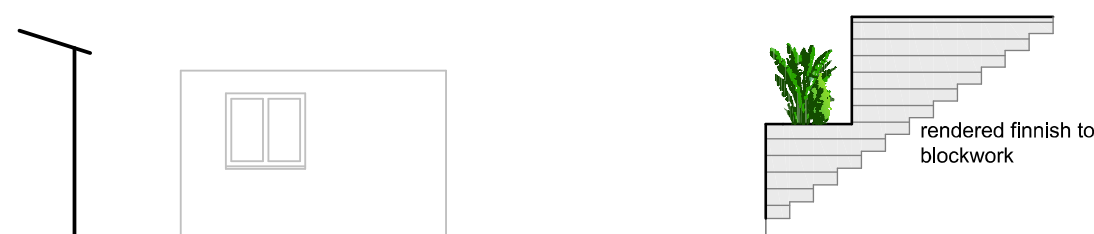

PROPOSED SIDE ELEVATION ON "BB"

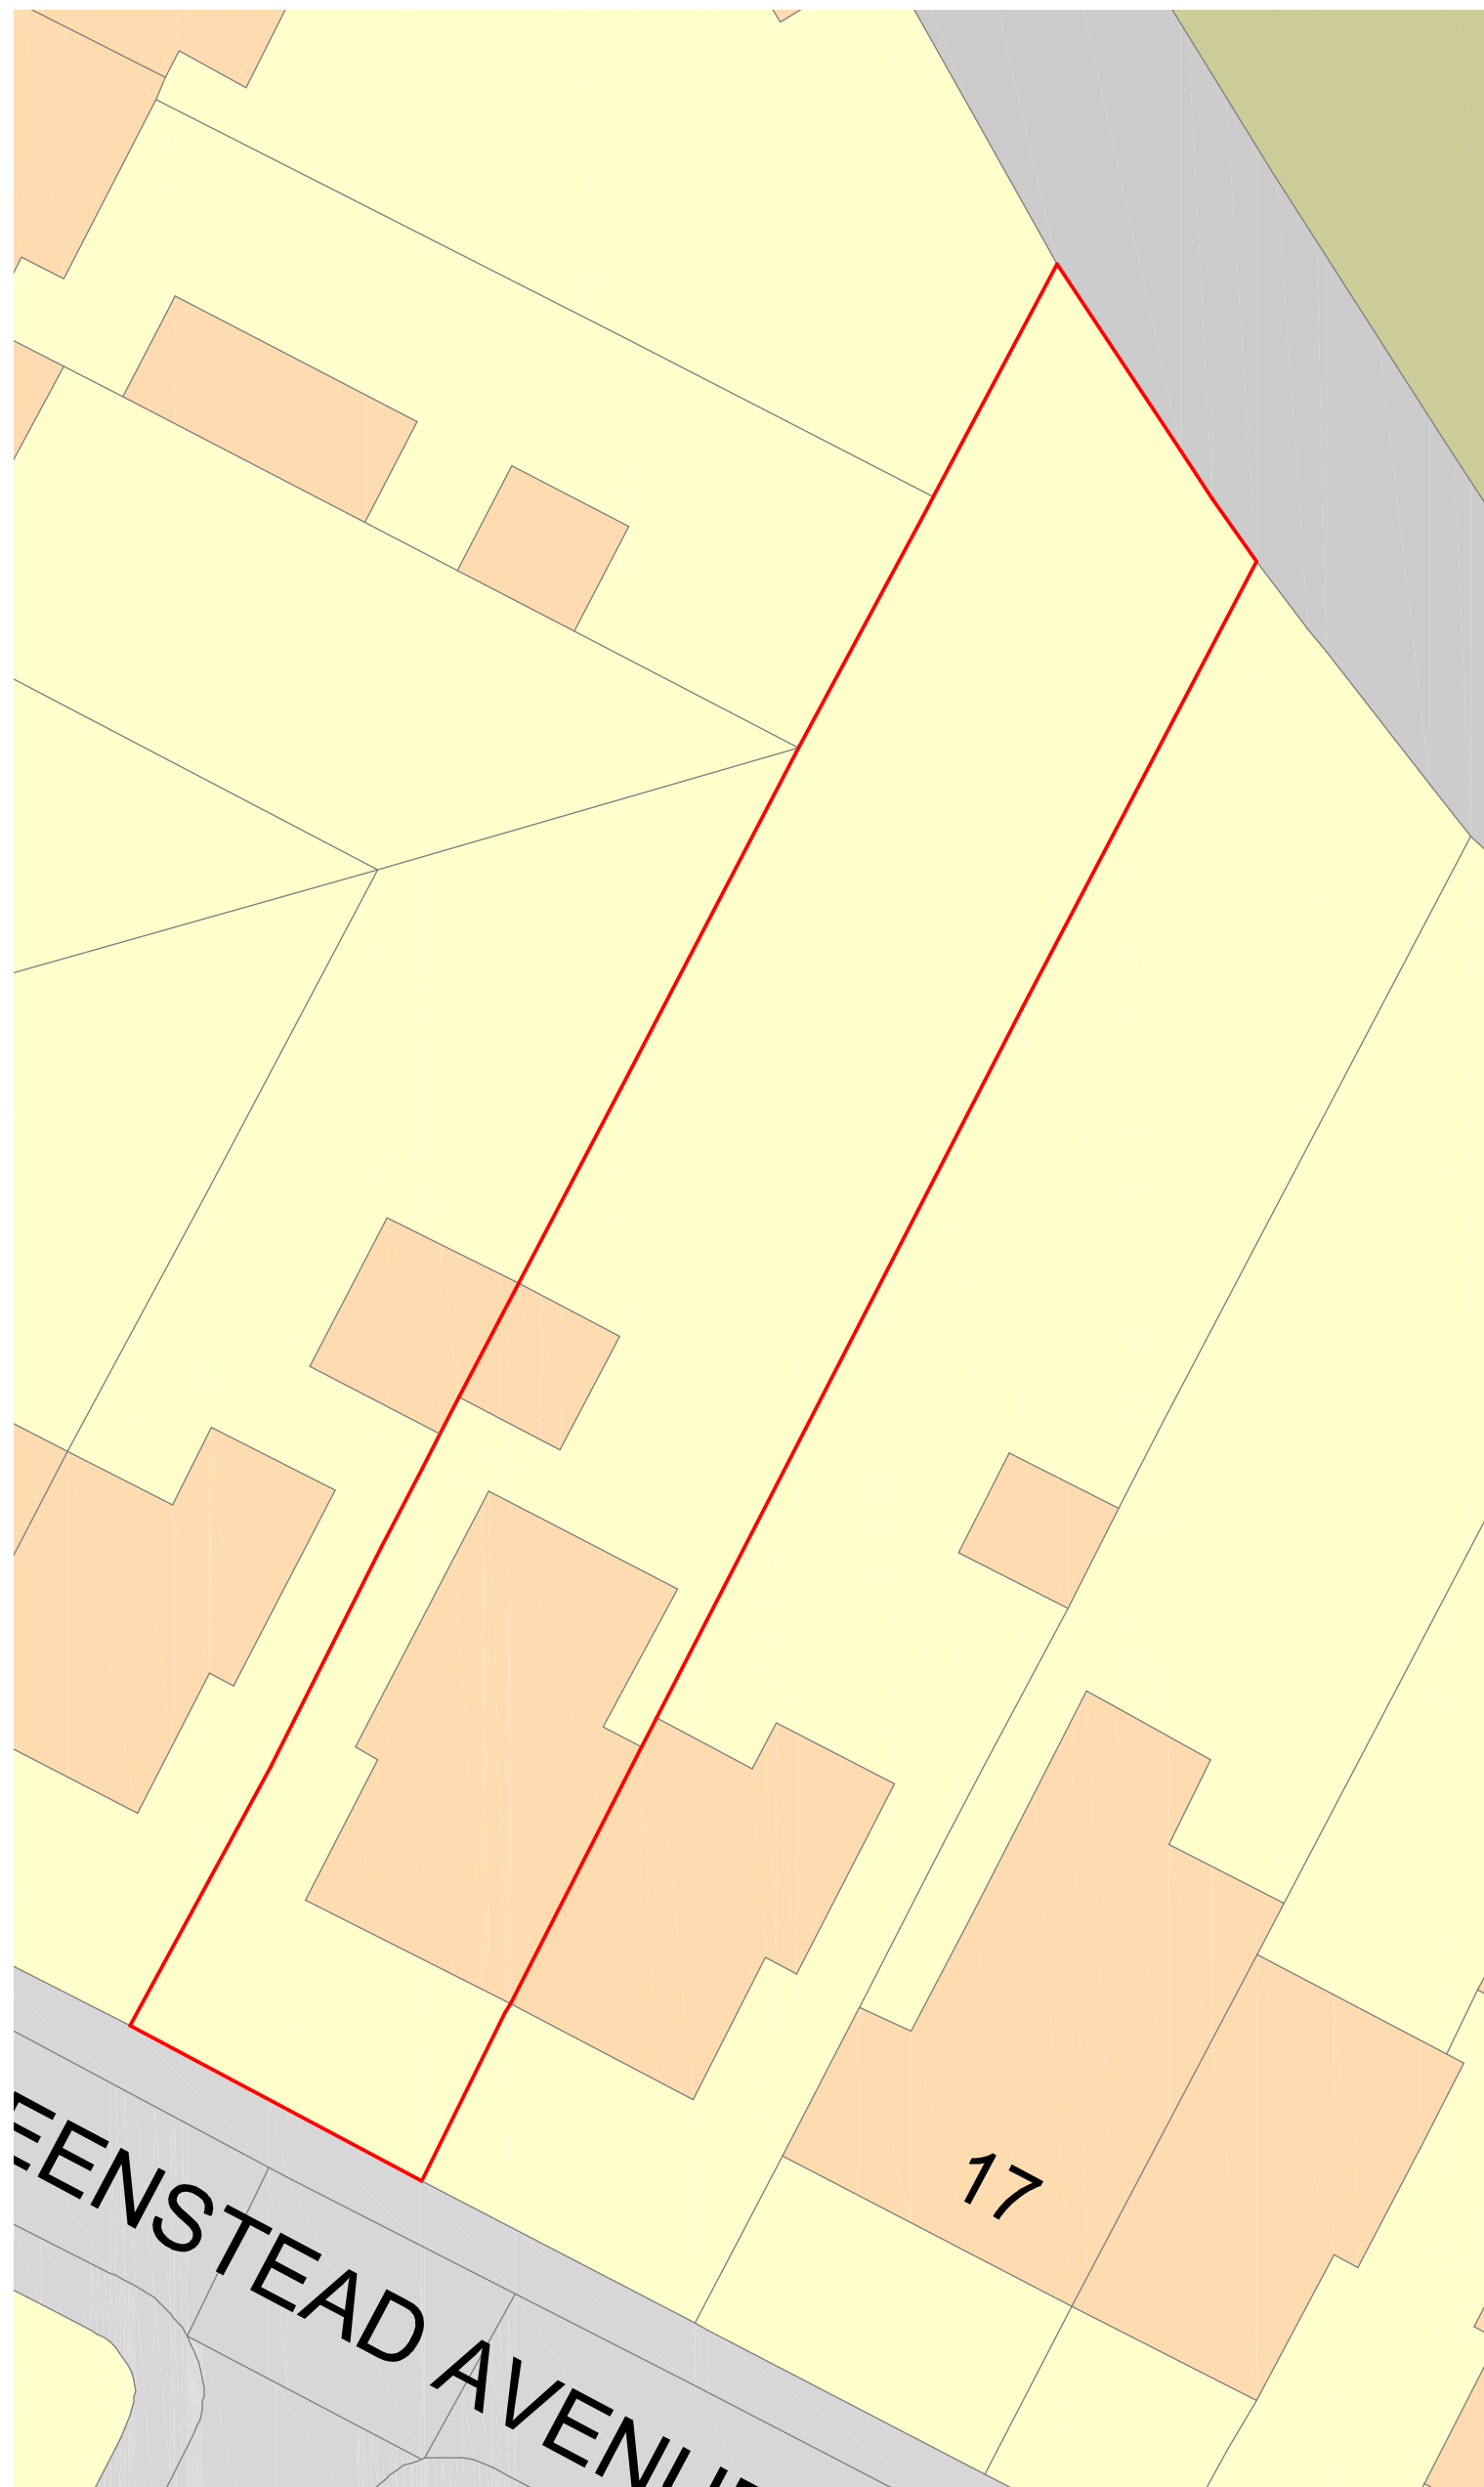

PROPOSED SITE PLAN @ 1:200

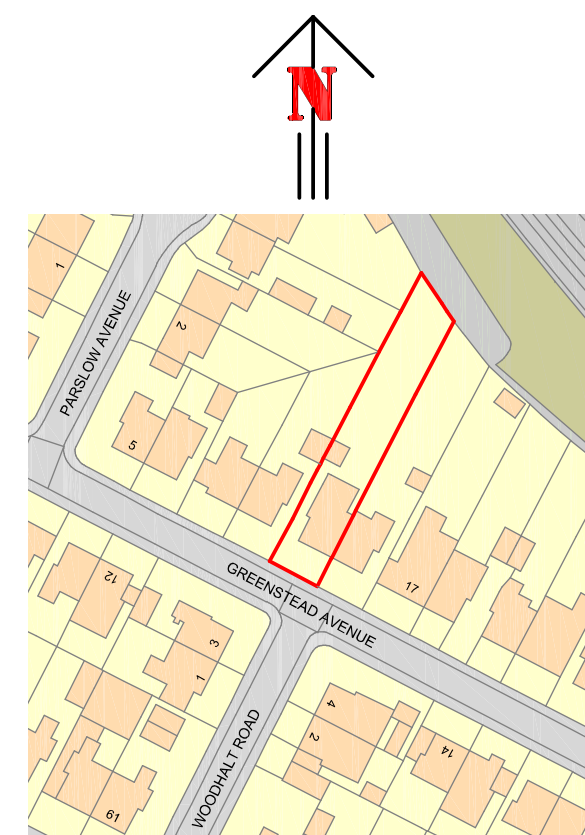

Scale 1:1250

Project	PROPOSED GARDEN STAIR RE-CONSTRUCTION
Client	MR ZAIN ANJUM
	13 GREENSTEAD AVENUE MANCHESTER M8 0WR
Drawing	ELEVATIONS AND FLOOR PLANS
Revision	D 02.10.2020 Scale 1: 100 Date 14.08.2020
Drawing No.	ZA14820

This drawing and design is copyright and must not be reproduced in part or in whole without prior written consent. Contractors must verify all dimensions on site before commencing work or preparing shop drawings.