


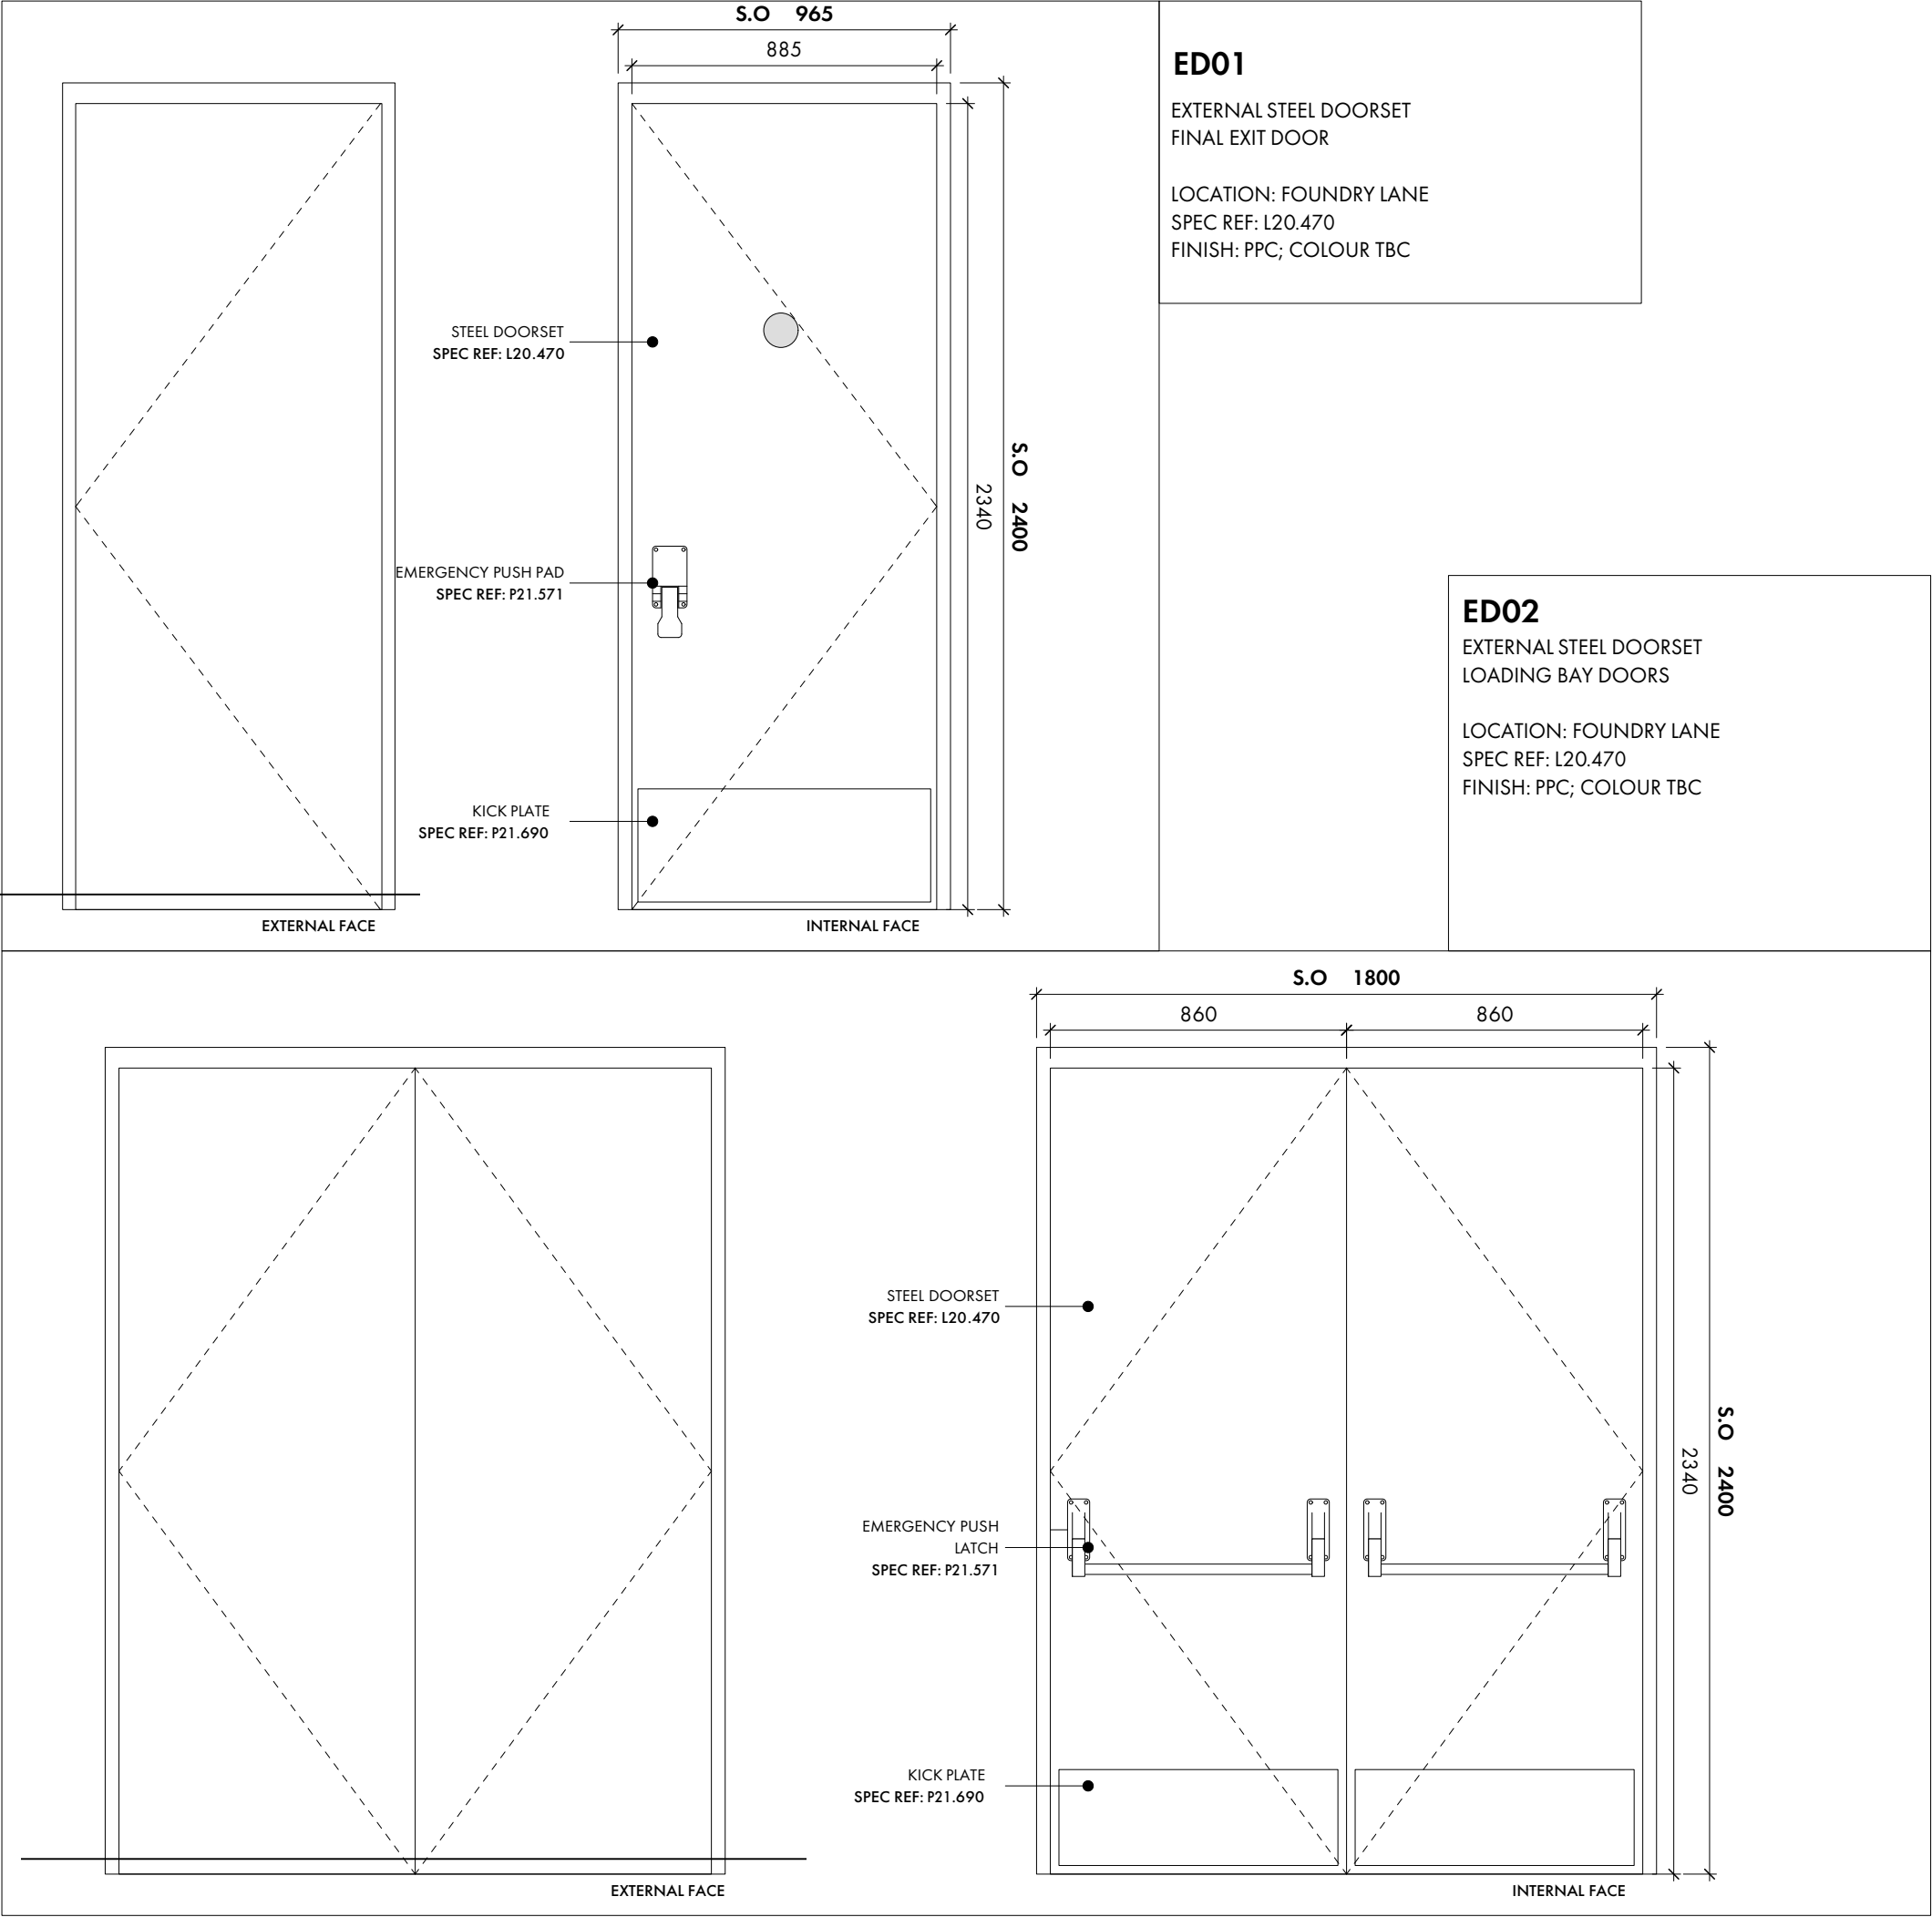

REVISION	DATE	DESCRIPTION
P01	03.08.20	PRELIMINARY TENDER ISSUE

NOTES

'S.O.' DENOTES DIMENSION TO STRUCTURAL OPENING

READ IN CONJUNCTION WITH GA PLAN DRAWINGS
L1000 SERIES, DETAIL DRAWINGS & L20 SPECIFICATION.

FOR IRONMONGERY AND ACCESS CONTROL REQUIREMENTS REFER TO SPECIFICATION P21 & P21 ACCESS SCHEDULE

FOR SIGNAGE REFER TO SPECIFICATIONS P21

FOR DOOR FIRE RATINGS REFER TO DOOR & IRONMONGERY SCHEDULE & FIRE STRATEGY DRAWINGS

ALL DIMENSIONS ARE APPROXIMATE AND FULL SITE SURVEY OF OPENINGS IS REQUIRED PRIOR TO MANUFACTURE.

TENDER

OMI

Architects

31Blackfriars Road, Salford, Manchester, M3 7AQ
+44(0)161 832 3242 / info@omiarchitects.com / www.omiarchitects.com

PROJECT	BAND ON THE WALL				
DRAWING	EXTERNAL DOOR SCHEDULE				
DATE	JULY '20	DRAWN BY	KV	SCALE	1:20 @ A3
JOB NO.	1387	DWG.NO.	A 2300		