




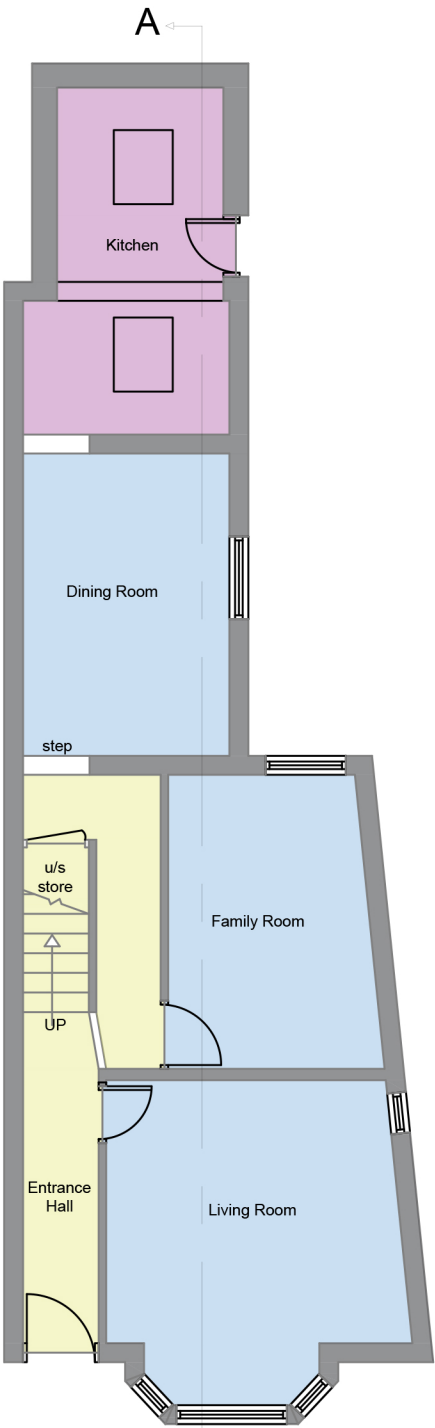

Existing Ground Floor Plan

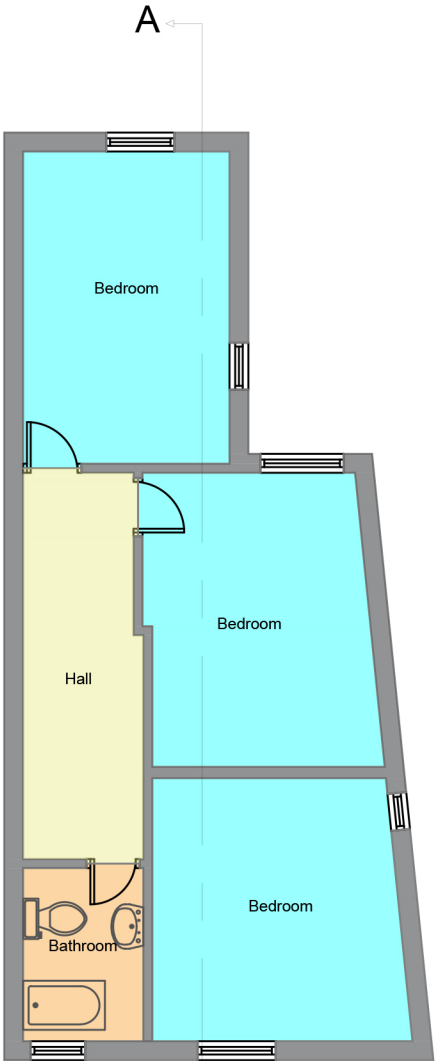

Existing First Floor Plan

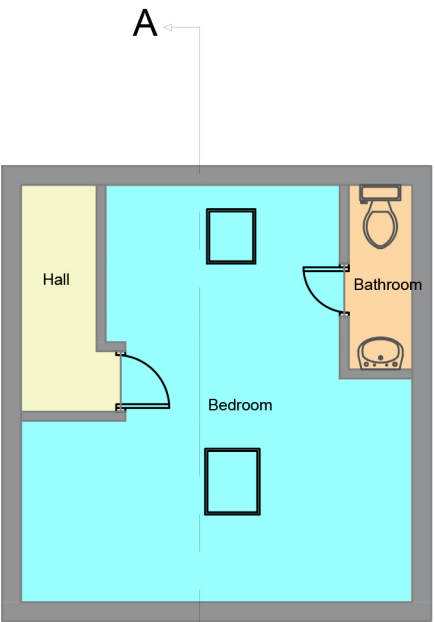

Existing Second Floor Plan

SCALE : 1:100

General Notes				
Index	Description	Drawn by	Rev'd by	Date
Revisions				
Client Jupiter Properties				
Project Title 73 Furness Road Manchester, M14 6LX United Kingdom				
Drawing Title Existing Ground floor plan Existing First floor plan Existing Second floor plan				
ISSUE				
Drawn by	Checked by	Reviewed by		
Project No.	Date	Scale @ A3		
		1:100		
DRAWING NUMBER				Revision
DWGNO				RV