


REVISIONS

Rev Date Description

RevA - 23.02.18 Issued for planning
RevB - 05.05.20 Shower Room added to second floor




Rear Elevation

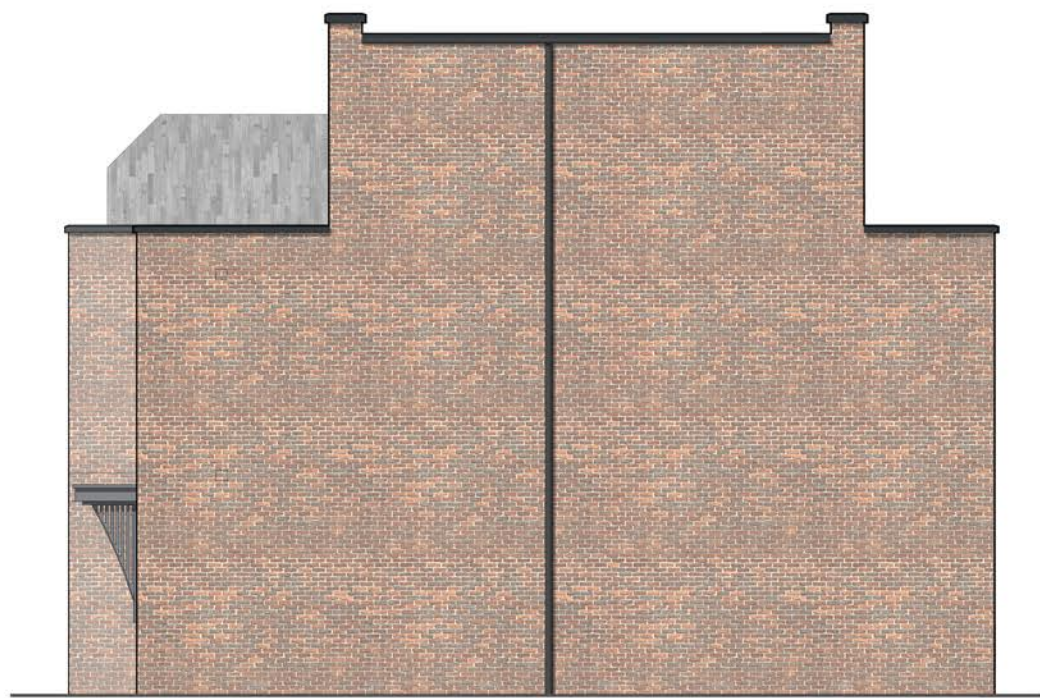


Side Elevation



Front Elevation

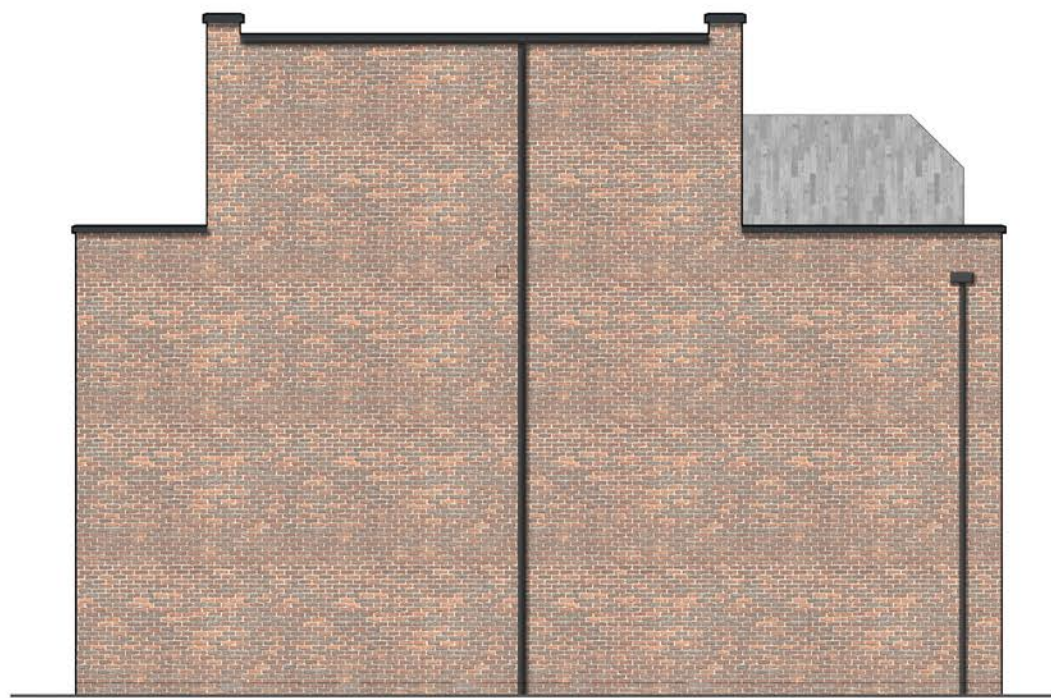

Side Elevation

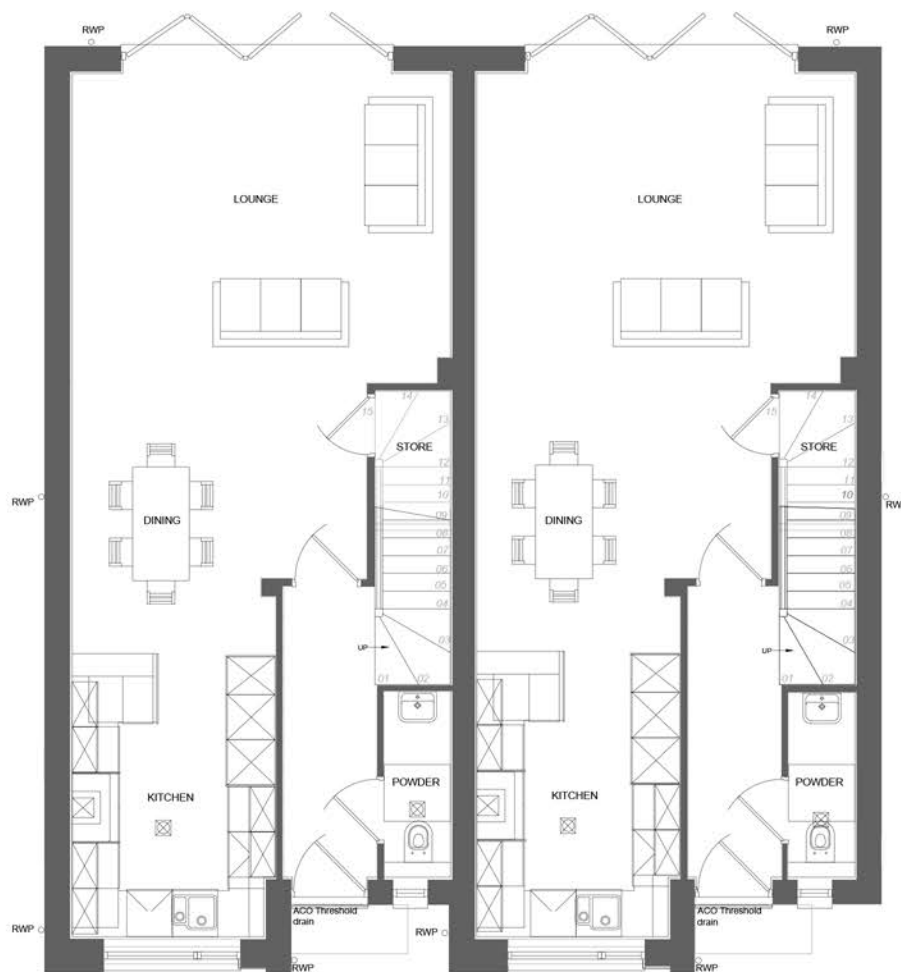

Ground Floor



First Floor



Second Floor

FINISHES SPECIFICATION

Walls
Red Brick

Roof finish
black EPDM or similar approved

Doors and Windows
frames to be aluminium, colour anthracite grey or similar approved
Front Door to be timber or similar approved

RWP
To be PVCu square profile in anthracite grey or similar approved

WARNING
Critical Dimensions required by Consultants/ Contractors/ Subcontractors must not be scaled from this drawing. Dimensions required are to be obtained from the drawing office.

House Type 1
Plans and Elevations

123-05- 1001 - B

Scale 1:100 @A1 Date 01.06.17
Drawn AR Checked RL

825 Wilmslow Road
Didsbury
Manchester
M20 2HY

Ashburton Park
Ashburton Road West
Trafford Park
Manchester M17 1AF
Tel : 0161 873 7878
Fax : 0161 848 8671
design@pjlivesey.co.uk

COPYRIGHT
This Drawing may not be used or reproduced in any way without the written consent of the P.J.Livesey Group Limited