


• This drawing is the Copyright of Saville Landscape Design Ltd & cannot be reproduced in any form without the consent of the company.
• All dimensions shall be verified by the Contractor (s) on site prior to work commencing and relevant orders being placed.
• Do not scale from this drawing and only work to written dimensions.
• Any discrepancies to be brought to the attention of the Contract Administrator for instruction prior to proceeding.

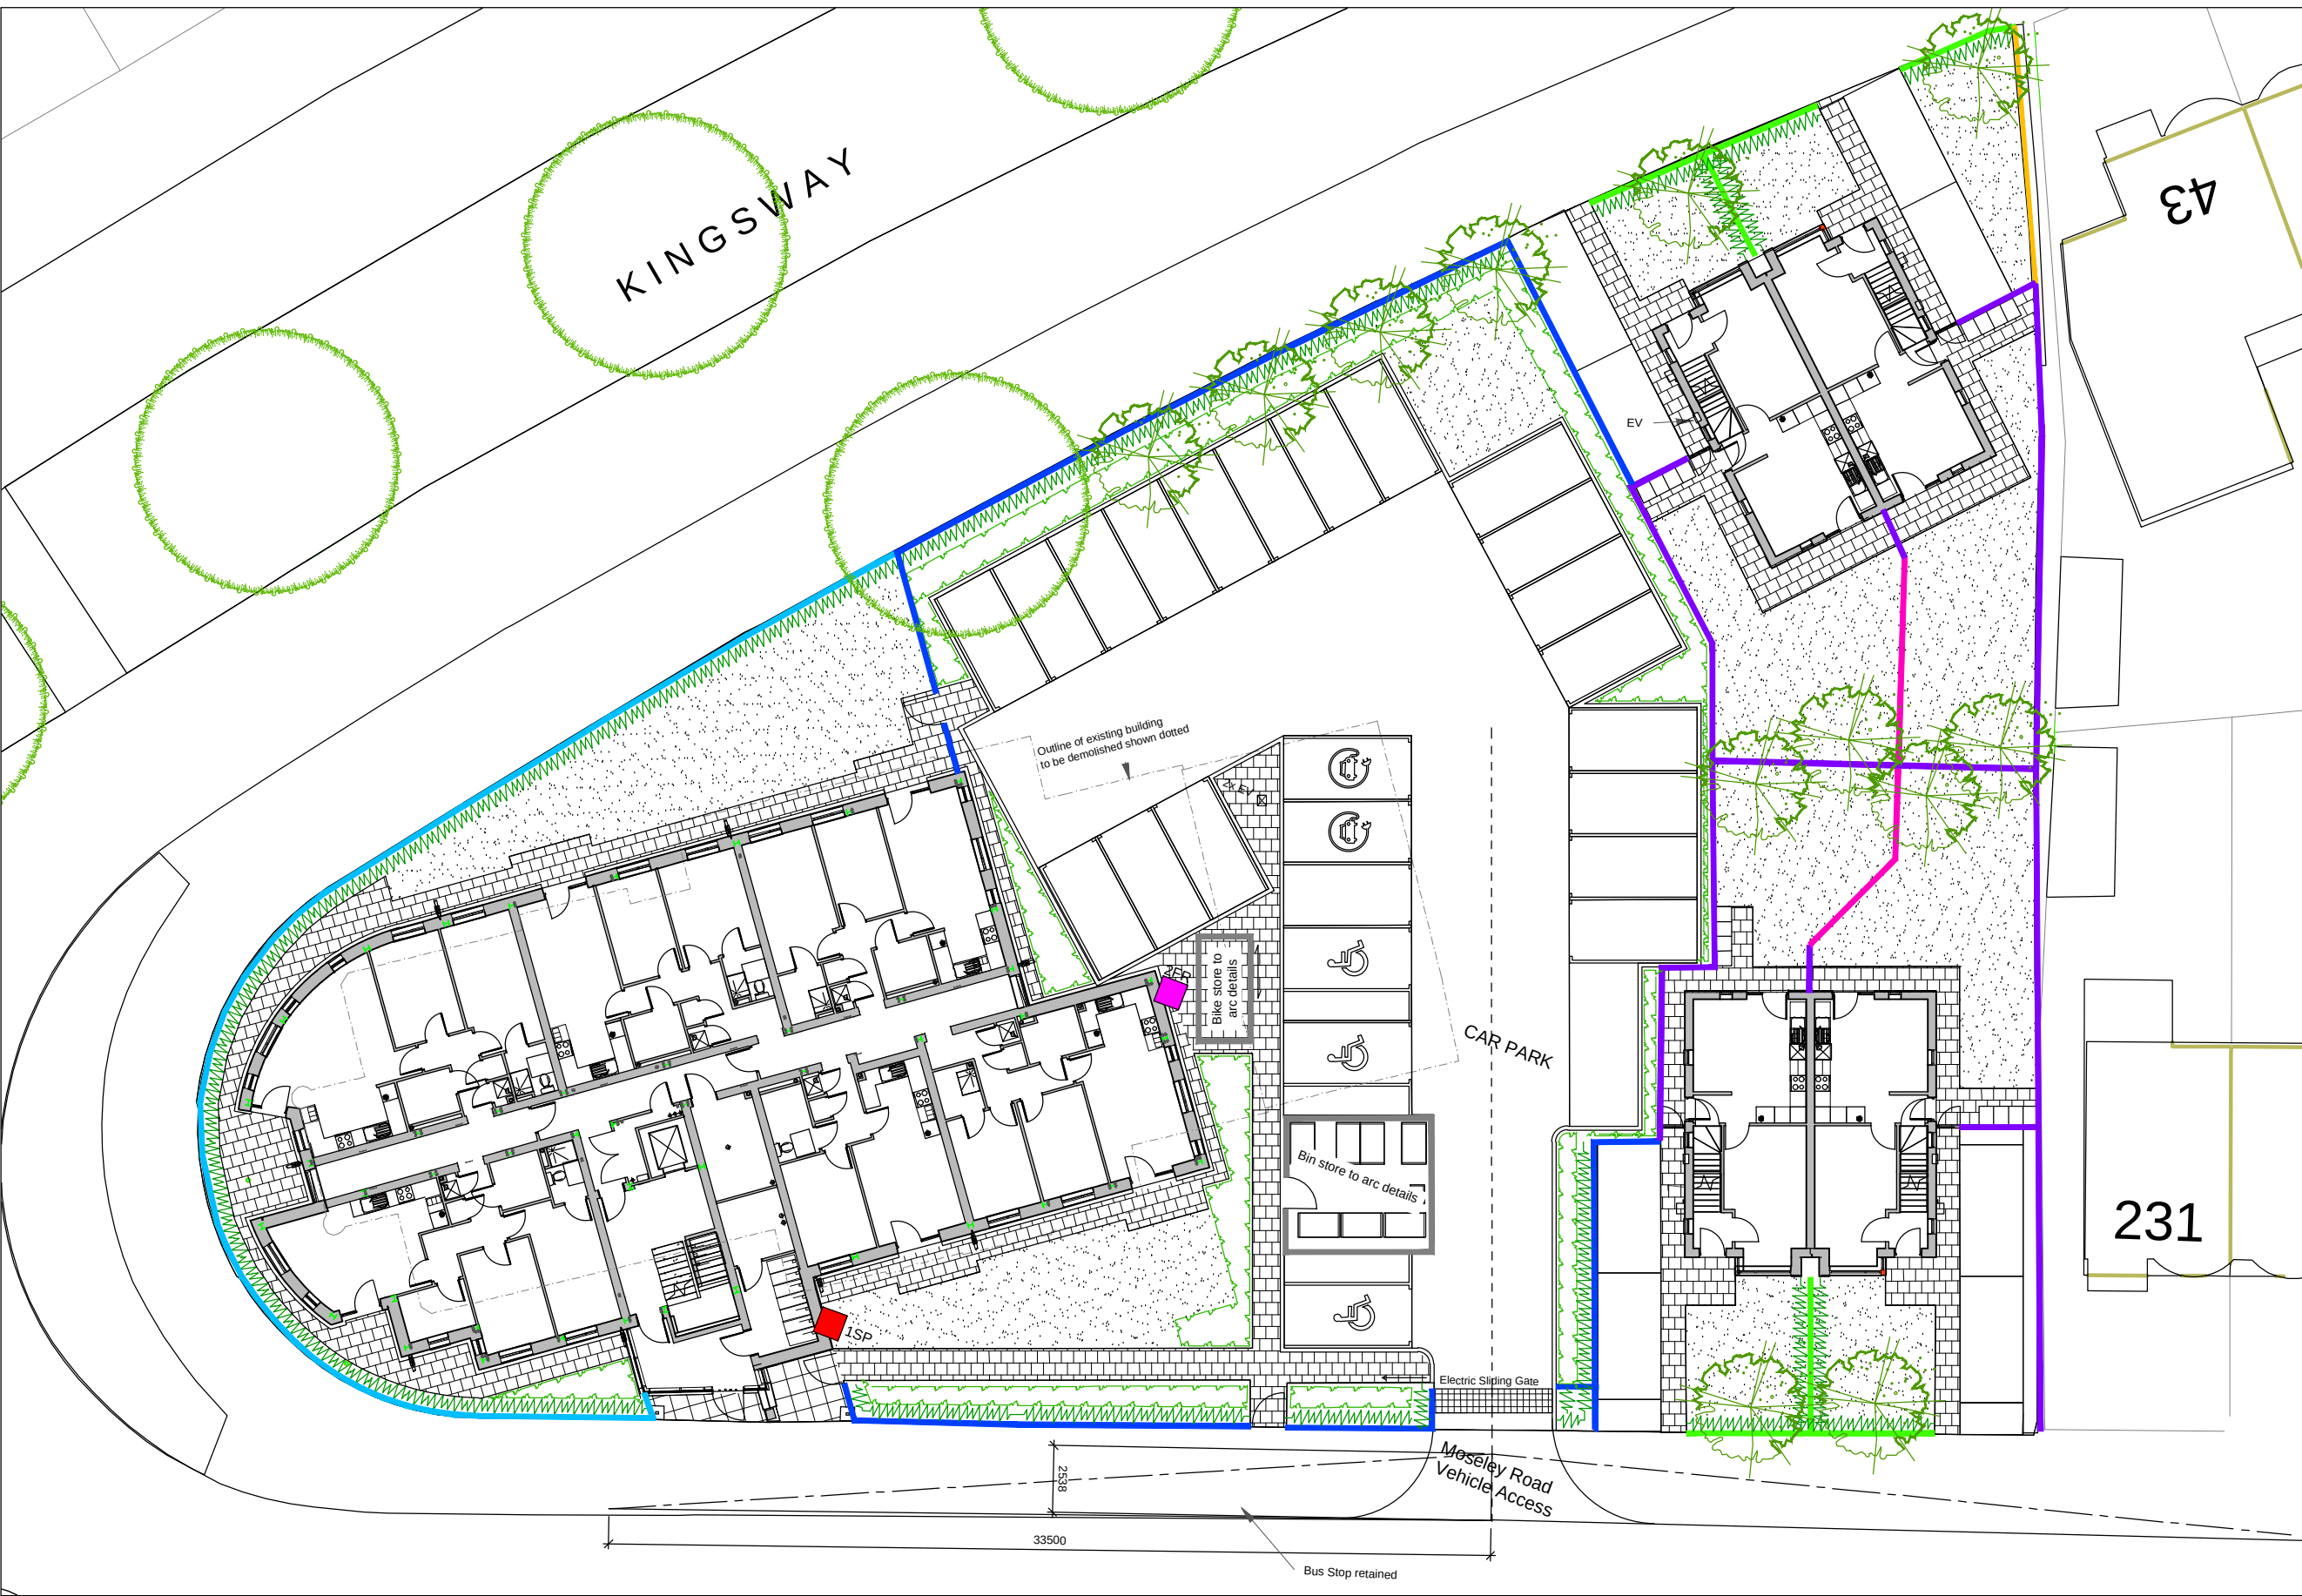

KEY	
	Block paved rumble strip Tobermore Tegula concrete block, Slate colour, 240x160x80mm, laid in a stretcher bond pattern or similar approved
	Pedestrian flag paving Tobermore Textured concrete paving flag, Natural colour, 450x450x35mm, laid in a stretcher bond pattern or similar approved
	Pedestrian flag paving Tobermore Textured concrete paving flag, Charcoal colour, 450x450x35mm, laid in a stack bond pattern or similar approved
	1200mm high galvanised steel railing painted RAL 7016 colour set on concrete kerb upstand
	1500mm high galvanised steel railing painted RAL 7016 colour
	1800mm high galvanised steel railing painted RAL 7016 colour with matching secure access pedestrian gates & automated vehicular gates
	1200mm high close boarded timber fence
	1800mm high timber fence Consisting of 1500mm high close boarded fence with 300mm high trellis
	2100mm high timber fence Consisting of 1800mm high close boarded fence with 300mm high trellis

	Proposed Tree Extra Heavy Standard, 425-600cm high, 14-16cm girth, set in soft landscaping with irrigation pipe & double stake support
	Ornamental shrub planting A mix of evergreen/deciduous/ grasses/ perennials & shrubs plants supplied in 2-5L containers 50mm deep ornamental bark mulch dressing
	Hedge 0.6-1.0m high planted in 2-5L containers @ 3-4/lin. m
	Grass Grass Seed OR Turf (to be hard wearing amenity quality) eg AllTurf Festival or similar approved laid on minimum 150mm imported topsoil
	Schwegler 2FR Bat Tubes attached to building in groups of 3 to suppliers recommendations
	Schwegler 1SP House Sparrow Terrace attached to building to suppliers recommendations

Rev	Description	Initial	Date
J	Boundary treatment amended	KAS	Mar20
H	Bat/ bird boxes added	KAS	Feb20
G	Amended to latest site plan	KAS	Feb20
F	Amended to latest site plan	KAS	Oct18
E	Parking surfacing spec amended	KAS	Dec17
D	Boundary treatment revised to arc comments	KAS	Dec17
C	Amended to latest site plan	KAS	Dec17
B	Amended to latest site plan	KAS	Sep17
A	Amended to architects comments	KAS	July16

saville LANDSCAPE DESIGN

Hatherlow House Romiley Stockport Cheshire SK6 3DY

T : 0161 406 7333 M : 07502 269193

E : info@savillelandscape.co.uk W : www.savillelandscape.co.uk

CLIENT				
Cube Great Places				
PROJECT TITLE				
Kingsway Apartments				
DRAWING TITLE				
Landscape GA				
STATUS				
PLANNING				
SCALE	SHEET SIZE	DRAWN	CHECKED	DATE
1:250	A3	KAS	xxxx	Mar 20
PROJECT NO.		DRAWING NO.		REVISION
080		02		J