



W01
LOCATION:SWAN STREET ; HIGH LEVEL
SPEC REF: H13.115

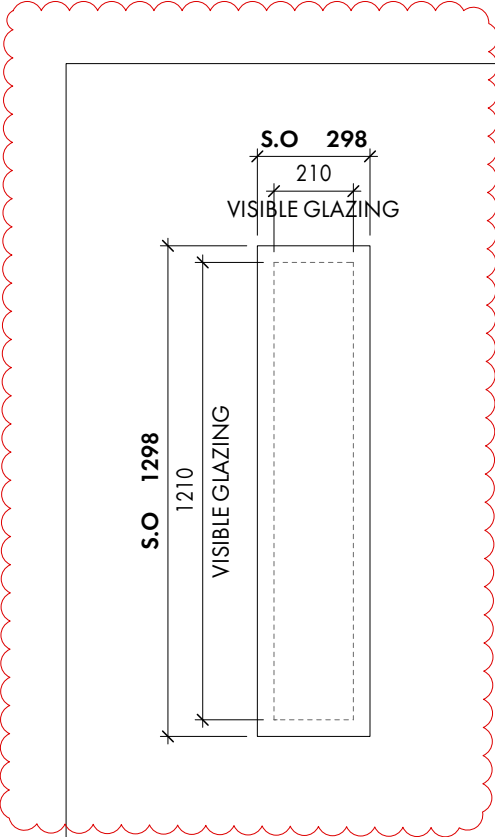


FFL LEVEL 00
(GROUND)


W02
LOCATION:SWAN STREET ; BOX OFFICE
SPEC REF: H13.115

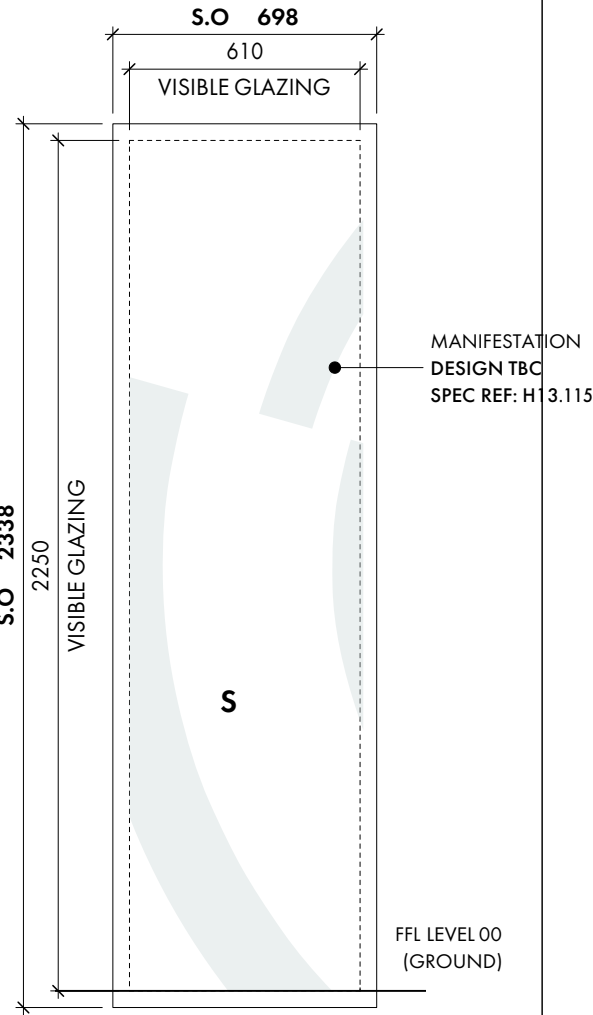


W03
LOCATION: SWAN STREET ; MAIN ENTRANCE SIDE LIGHT
SPEC REF: H13.115

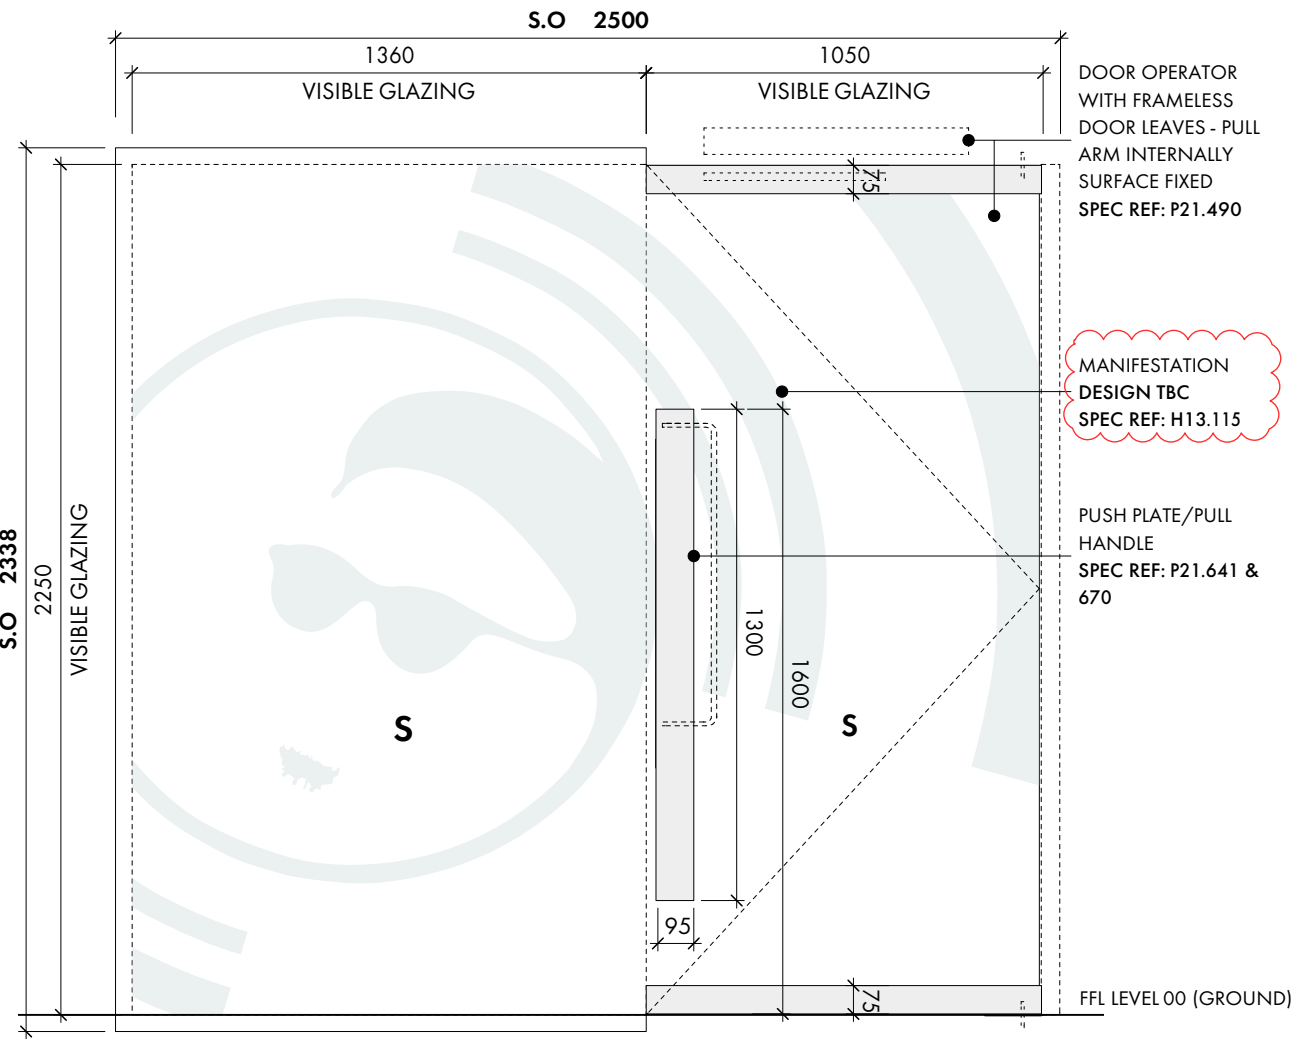


W04
LOCATION:SWAN STREET ; MAIN ENTRANCE
SPEC REF: H13.115

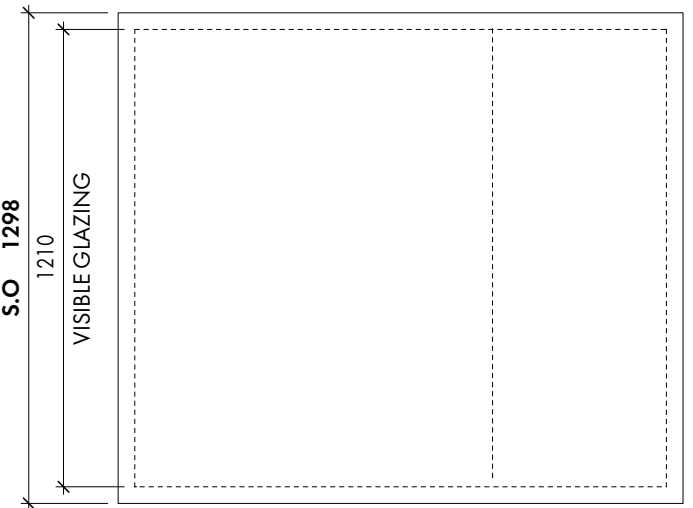


W05
LOCATION: SWAN STREET ; BOOTH SEATING
SPEC REF: H13.116 (CURVED GLASS SPECIALIST)

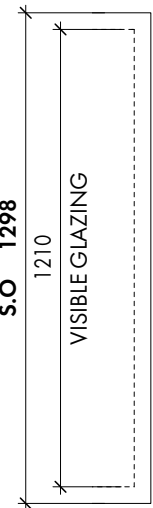


W06
LOCATION:SWAN STREET ; BOOTH SEATING
SPEC REF: H13.116

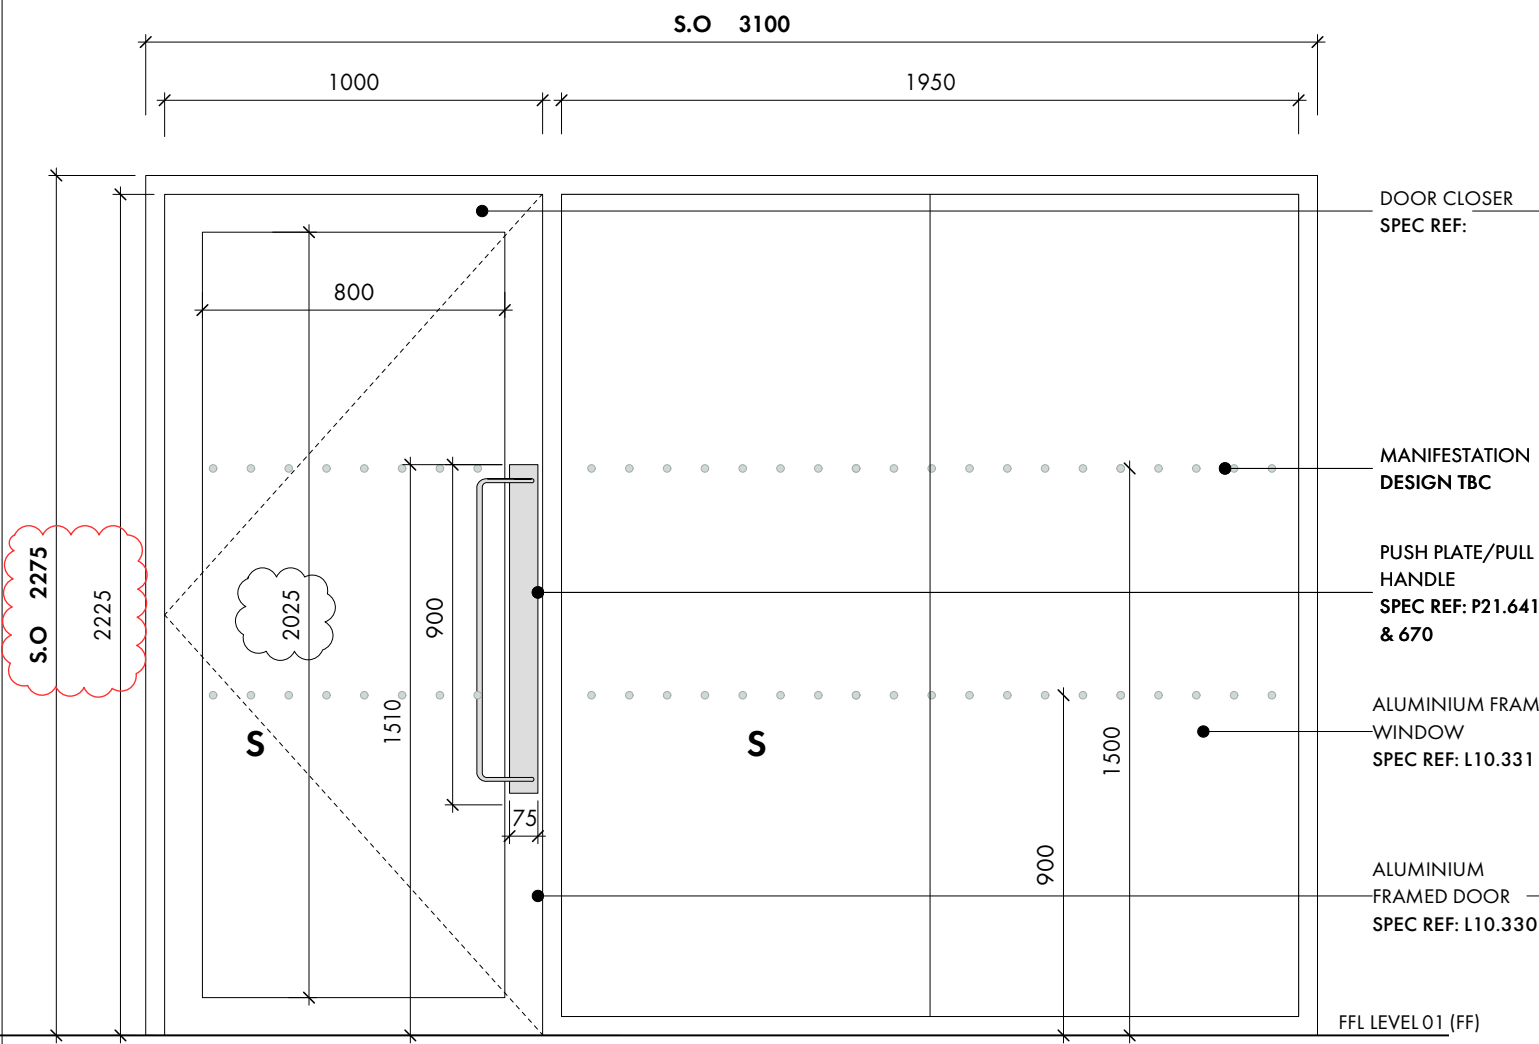


W07
LOCATION:FIRST FLOOR TERRACE - CORRIDOR
SPEC REF: L10.330 & L20.331

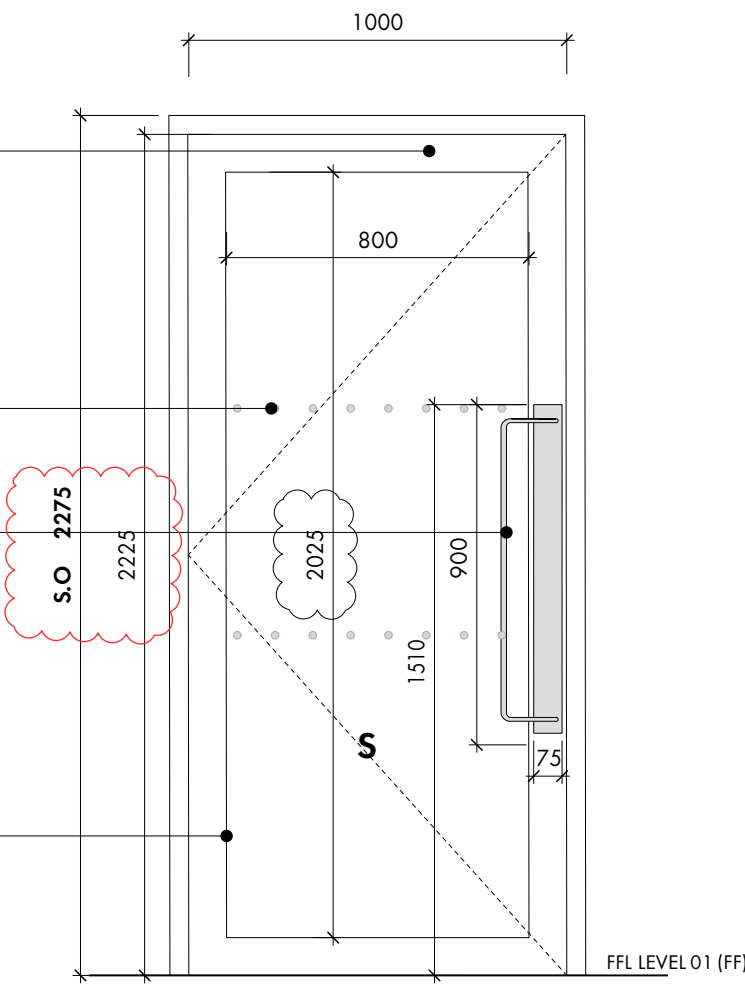

W08
LOCATION:FIRST FLOOR TERRACE - INTERVIEW ROOM
SPEC REF: L10.330

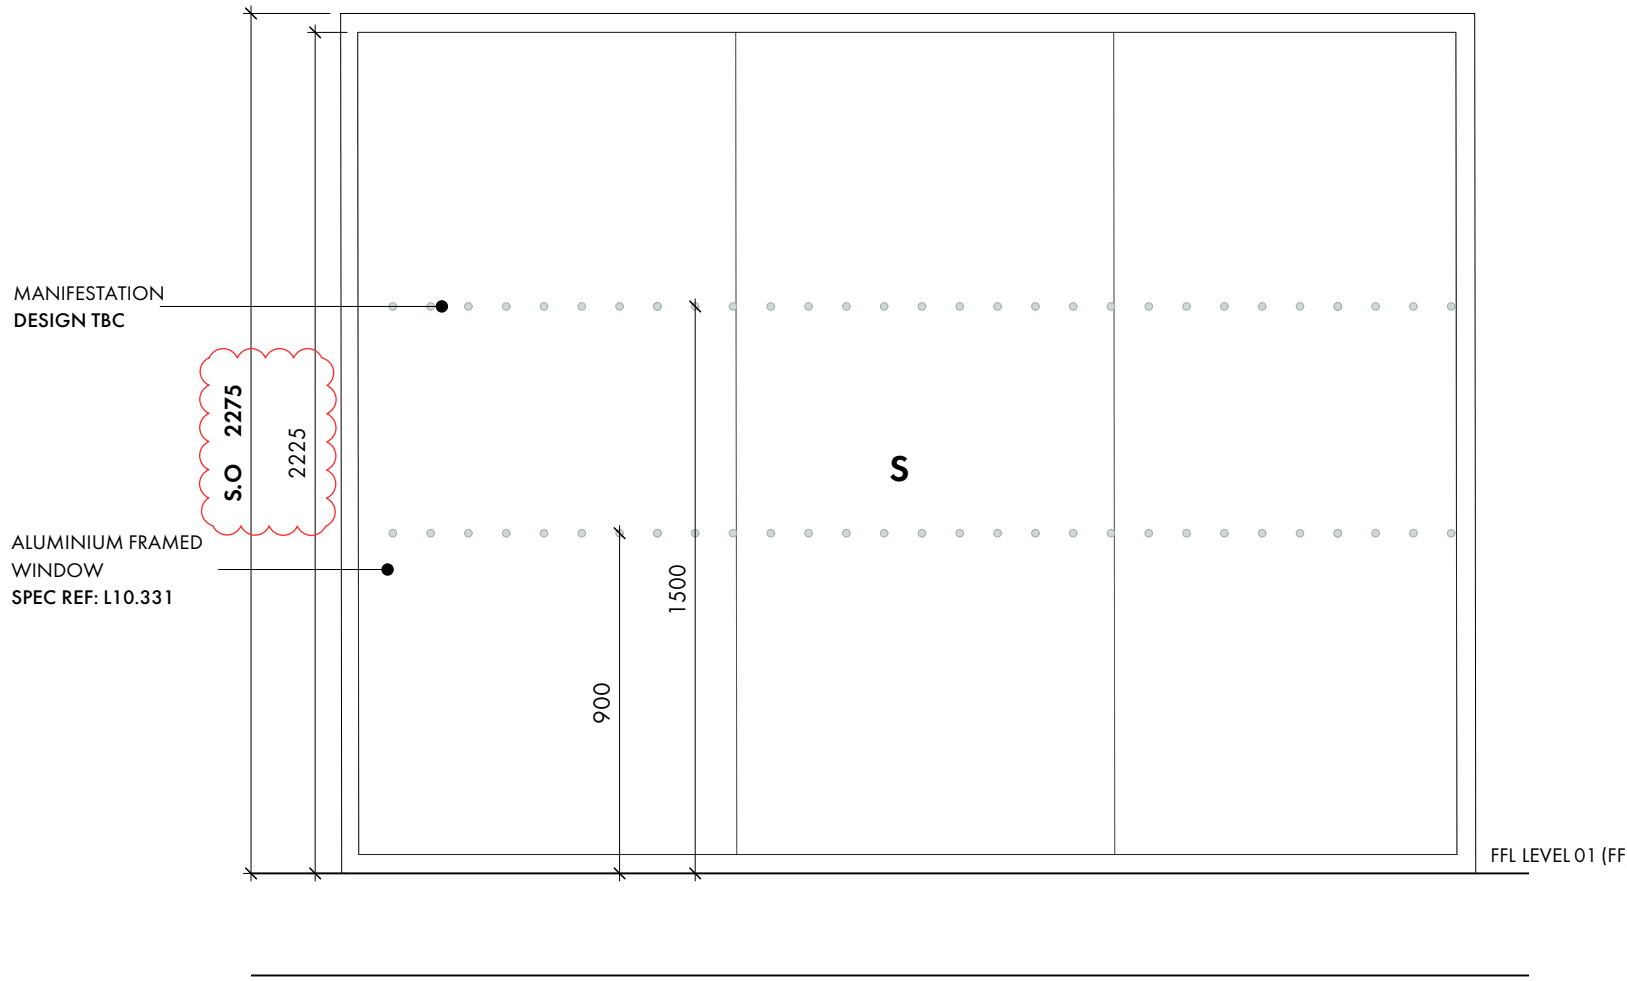

W09
LOCATION:FIRST FLOOR TERRACE - INTERVIEW ROOM
SPEC REF: L20.331

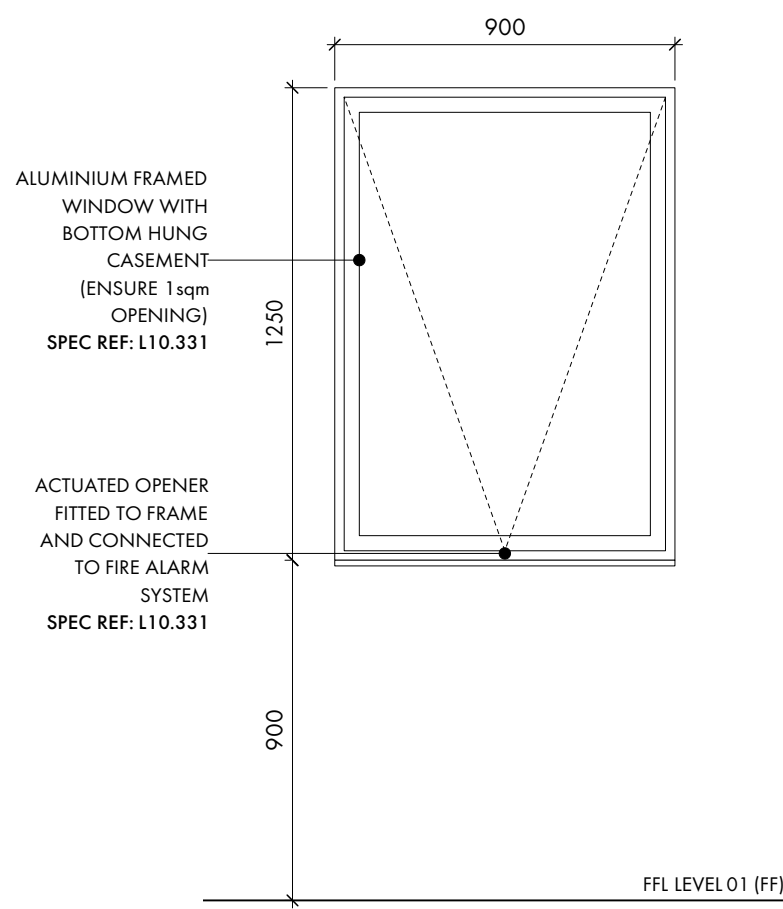

W10 (AOV)
LOCATION:FIRST FLOOR HEAD OF FIRE ESCAPE STAIRWELL
SPEC REF: L20.331

REVISION	DATE	DESCRIPTION
P01	03.08.20	PRELIMINARY TENDER ISSUE
P02	21.08.20	REVISIONS AS CLOUDED

NOTES

'S.O.' DENOTES DIMENSION TO STRUCTURAL OPENING

'S' DENOTES SAFETY GLASS IN ACCORDANCE WITH BUILDING REGS PART N

READ IN CONJUNCTION WITH GA PLAN DRAWINGS
L1000 SERIES, DETAIL DRAWINGS, L20, L10, P21, SPECIFICATION.

FOR IRONMONGERY AND ACCESS CONTROL REQUIREMENTS REFER TO A3100
INTERNAL DOOR SCHEDULE

FOR DOOR FIRE RATINGS REFER TO DOOR & IRONMONGERY SCHEDULE & FIRE
STRATEGY DRAWINGS

**ALL DIMENSIONS ARE APPROXIMATE AND FULL SITE SURVEY OF
OPENINGS IS REQUIRED PRIOR TO MANUFACTURE.**

**ALL REFERENCES TO FIRE STRATEGY, REGULATIONS, STANDARDS AND
COMPLIANCE FOR APPROVAL BY FIRE ENGINEER TO BE SOUGHT BY MAIN
CONTRACTOR PRIOR TO MANUFACTURE AND INSTALLATION**

TENDER

OMIArchitects

31 Blackfriars Road, Salford, Manchester, M3 7AQ
+44(0)161 832 3242 / info@omiarchitects.com / www.omiarchitects.com

PROJECT	BAND ON THE WALL				
DRAWING	EXTERNAL DOOR AND GLAZING SCHEDULE				
DATE	JULY '20	DRAWN BY	KV	SCALE	1:20 @ A1
JOB NO.	1387	DWG. NO.	A 2200	P02	