


contractors are to check all levels and dimensions before work is put in hand, and any discrepancies are to be referred to the architects

| REV | DATE     | DESCRIPTION              | DWN | CHKD |
|-----|----------|--------------------------|-----|------|
| A   | 17/02/05 | Paving laid amended      |     |      |
| B   | 24/06/05 | Landscape increased      |     |      |
| C   | 11/07/05 | 11th description removed |     |      |

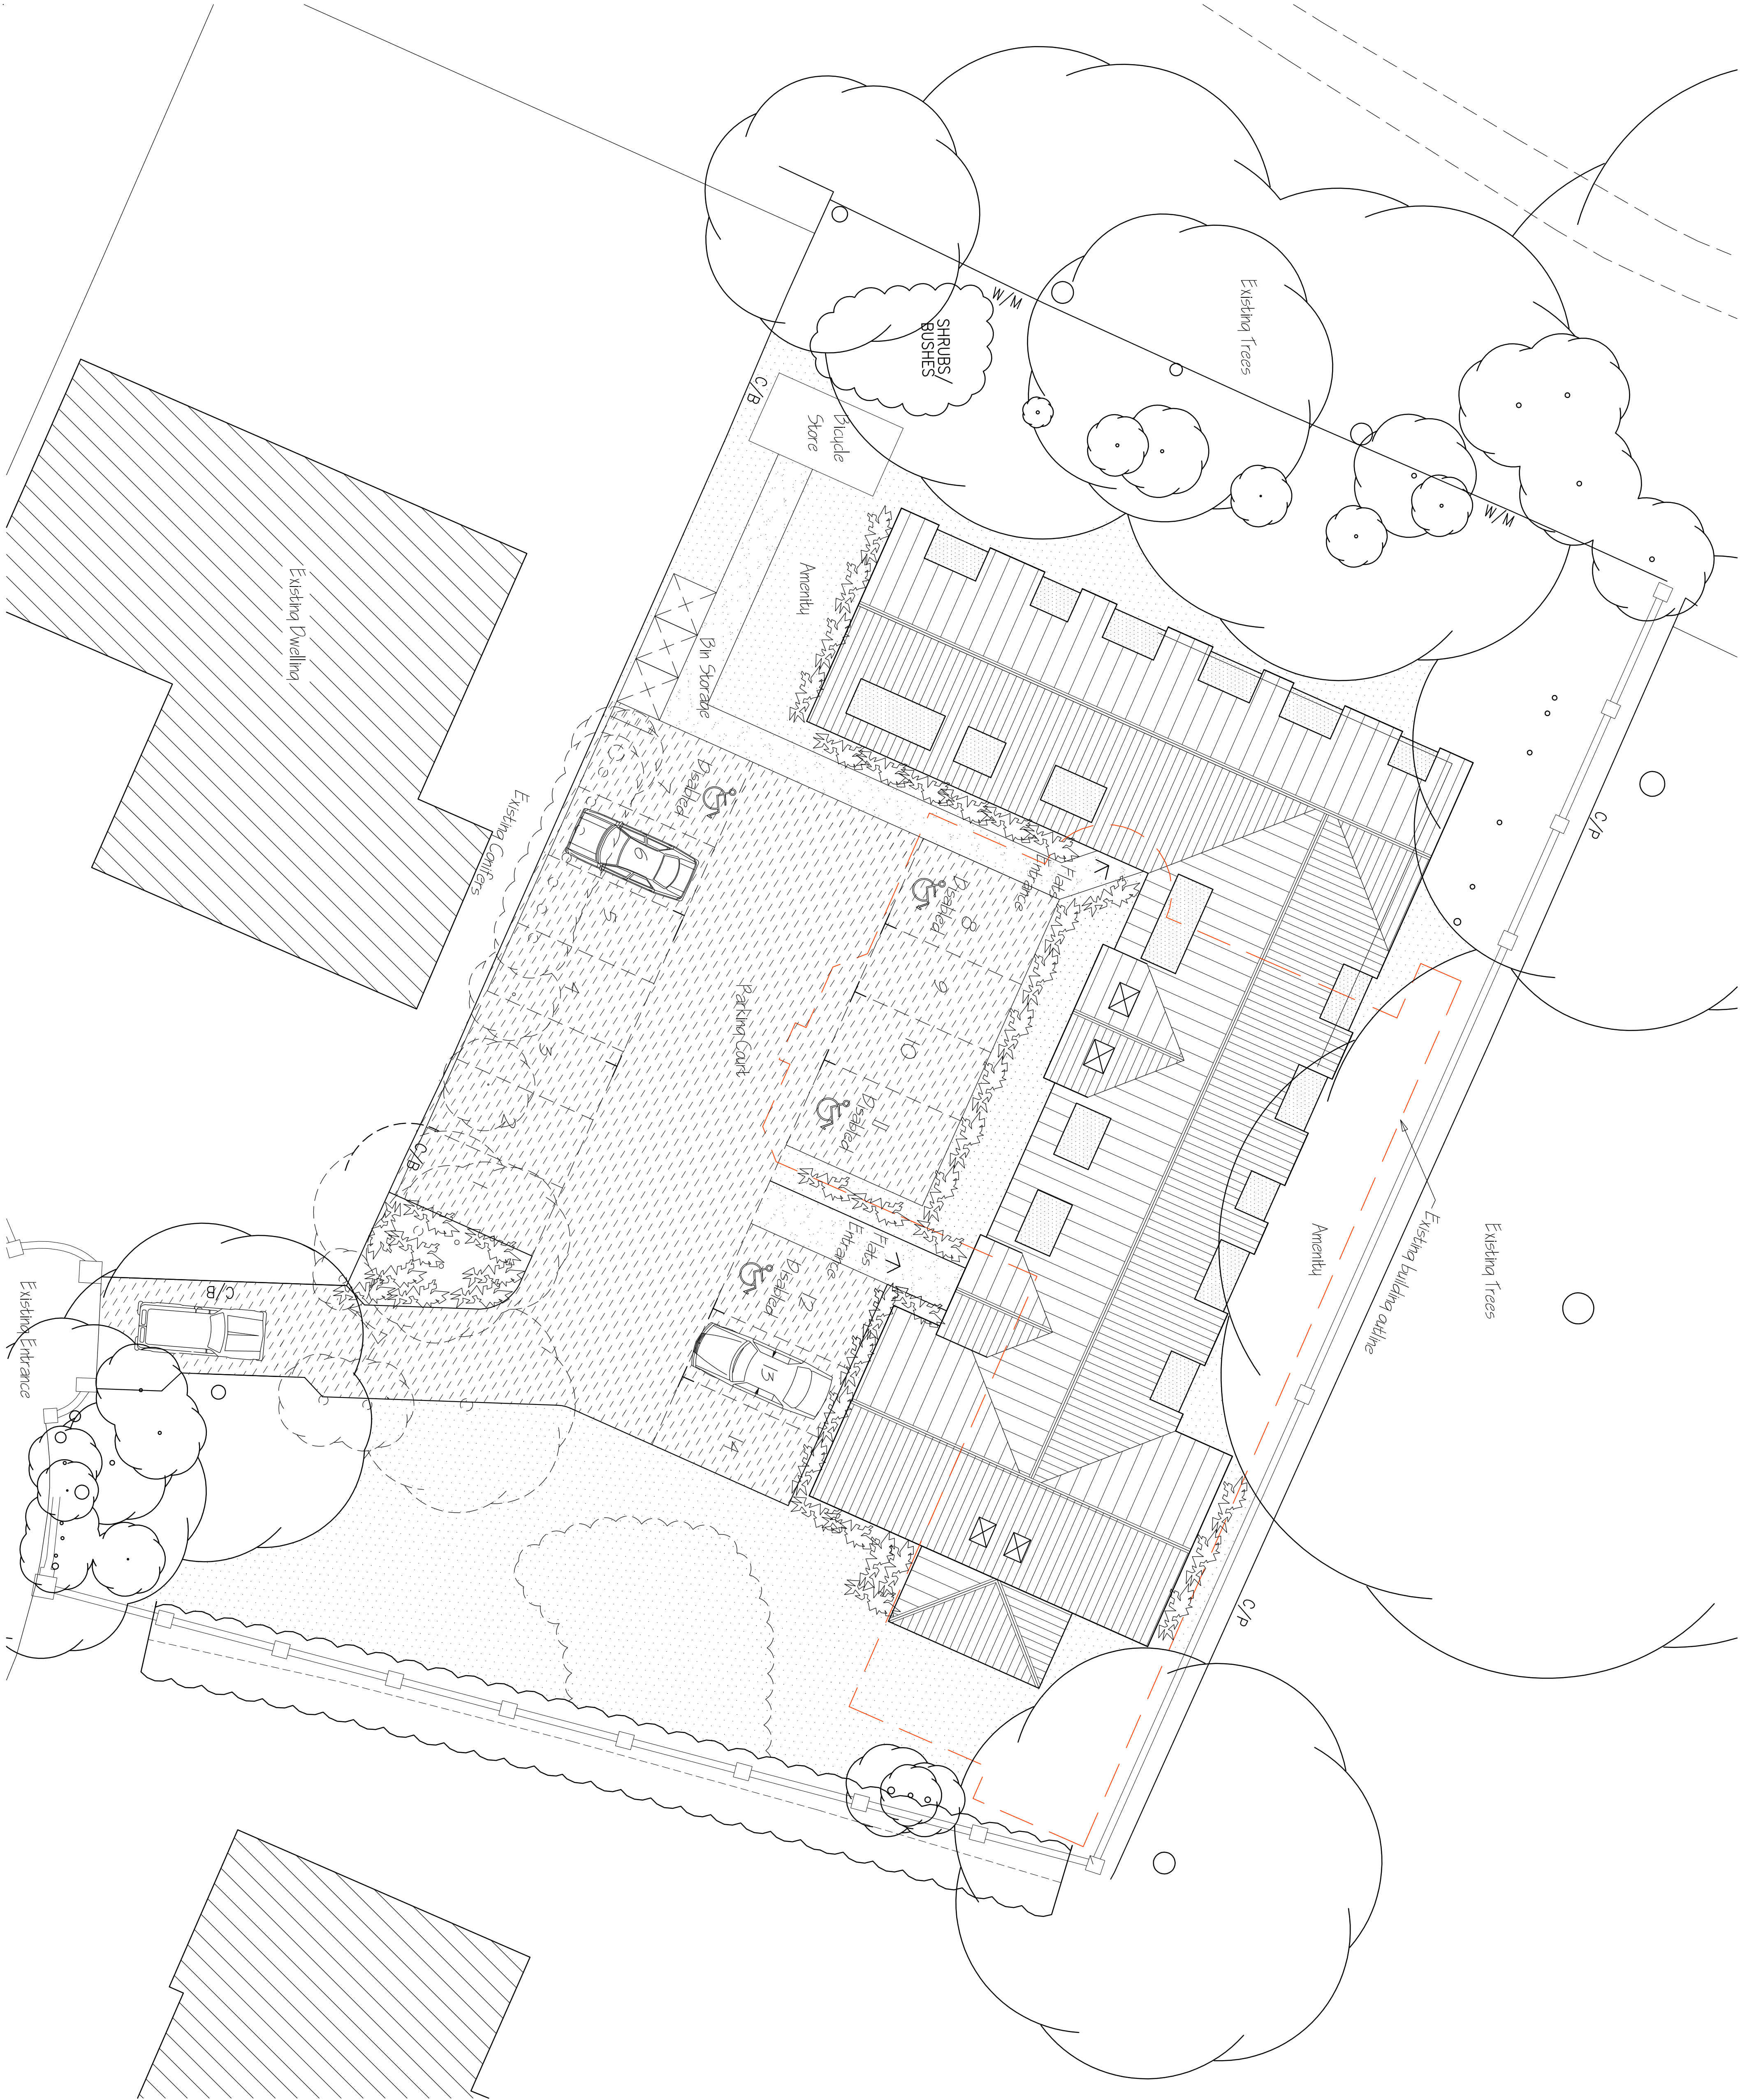

Architects - Interior Designers Limited  
GREAT BURESTED SCHOOL HOUSE, 70 LINDON ROAD,  
BULLENDON, ESSX, CM12 9LD  
TEL: 01277 632306 FAX: 01277 632307 E-MAIL: admin@lap-architects.com  
www.lap-architects.com

Project  
Proposed Residential Development  
Northenden  
Manchester

Client  
Broadfield Properties

Drawing title  
Site Plan

|                |  |          |  |  |  |  |  |  |  |  |  |
|----------------|--|----------|--|--|--|--|--|--|--|--|--|
| drawing number |  | revision |  |  |  |  |  |  |  |  |  |
| 6383/1         |  | 1        |  |  |  |  |  |  |  |  |  |
| scale          |  | 1:100    |  |  |  |  |  |  |  |  |  |
| drawn          |  | N/S      |  |  |  |  |  |  |  |  |  |
| date           |  | Nov 04   |  |  |  |  |  |  |  |  |  |