



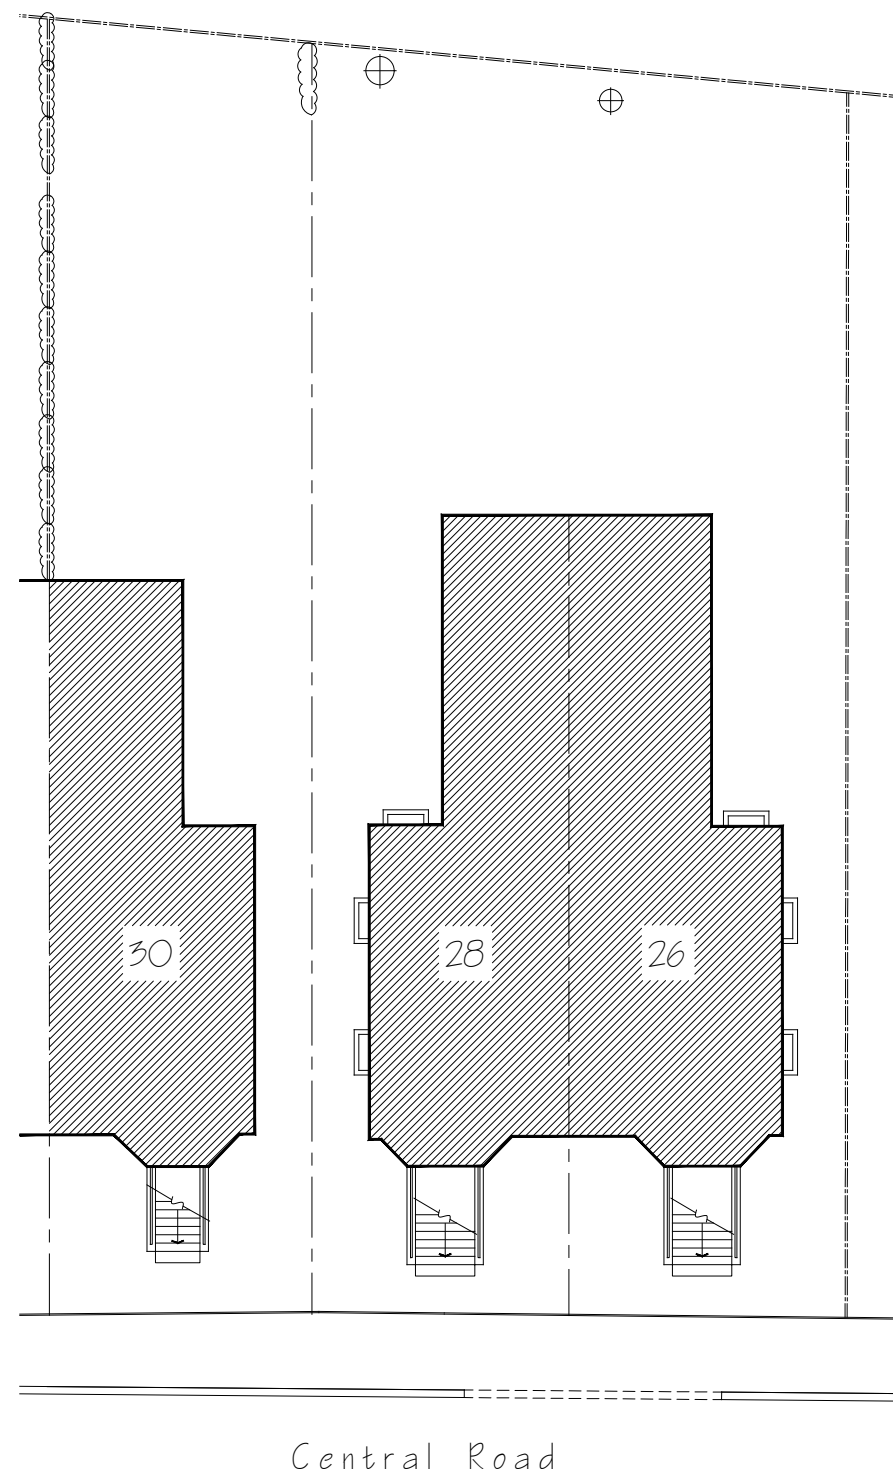

Existing drainage to be checked before construction commences and Architect informed of discrepancies from plans.

Contractors must check all dimensions on site and discrepancies to be reported immediately to the Architect before proceeding.

Assumed direction of joists marked on plan. Contractor must inspect the building prior to site start and inform Architect of any discrepancies prior to site start.

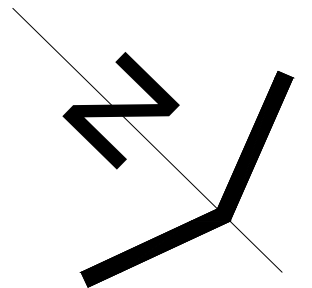

blu room
architecture

Project: 26 - 30 Central Road
Didsbury

Drawing: Existing Site Plan

Project Ref: 16-017

Scale: 1:200


Drawn: 16

Date: March 2015

Drawing No: 01

Revision:


1

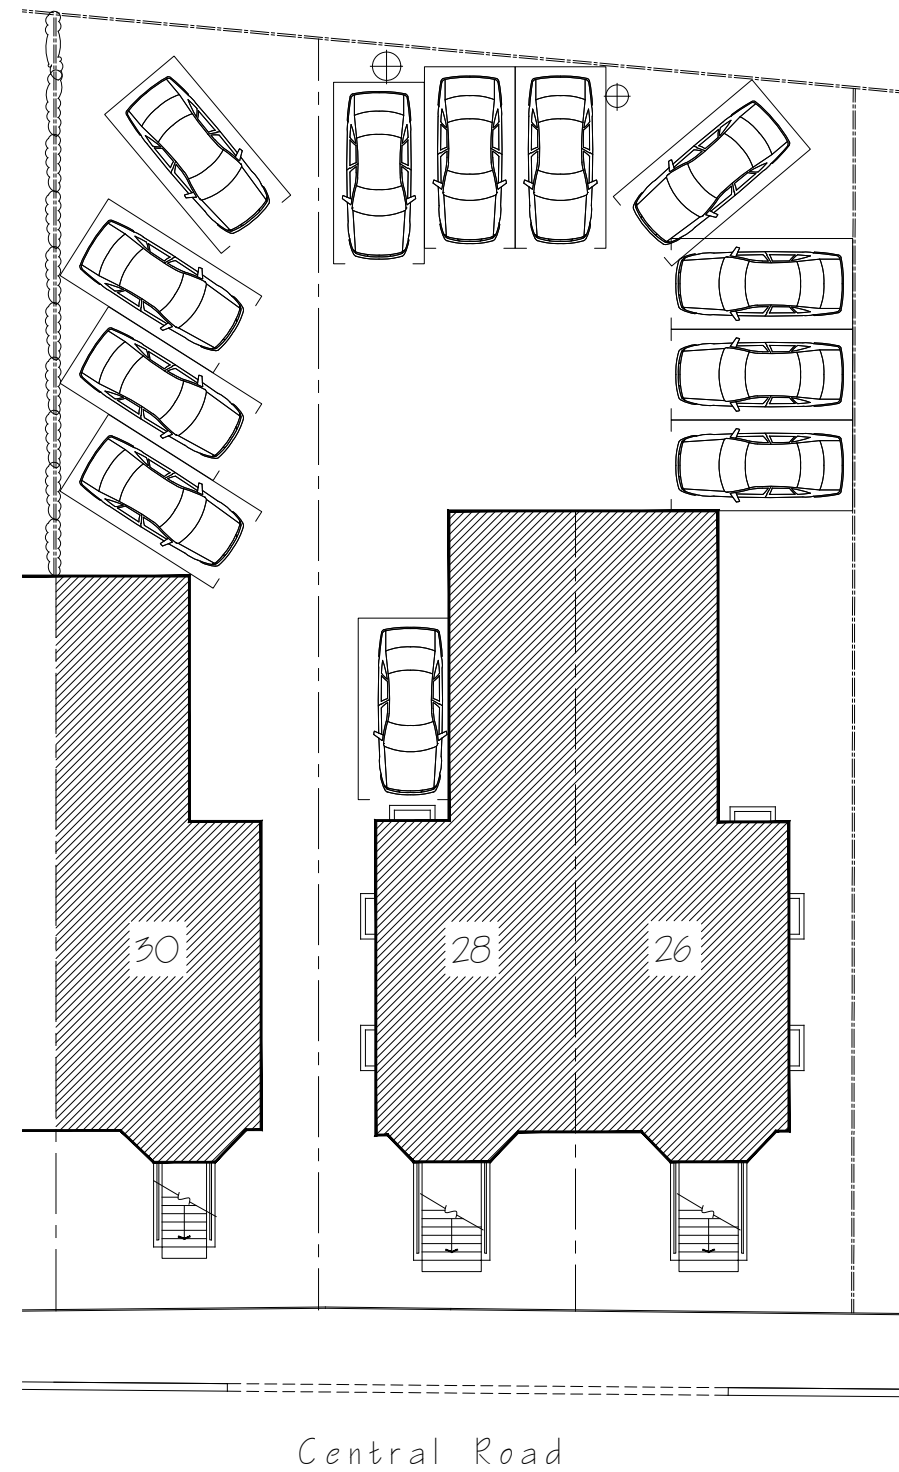

Existing drainage to be checked before construction commences and Architect informed of discrepancies from plans.

Contractors must check all dimensions on site and discrepancies to be reported immediately to the Architect before proceeding.

Assumed direction of joists marked on plan.
Contractor must inspect the building prior to site start and inform Architect of any discrepancies prior to site start.

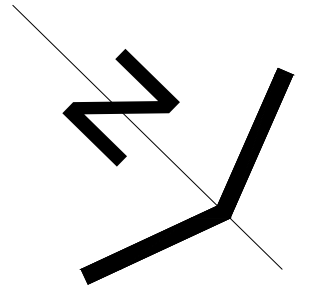

blu room
architecture

Project: 26 - 30 Central Road
Didsbury

Drawing: Proposed Site Plan

Project Ref: 16-017

Scale: 1:200

Drawn: LG

Date: March 2015

Drawing No: 02

Revision:

1