




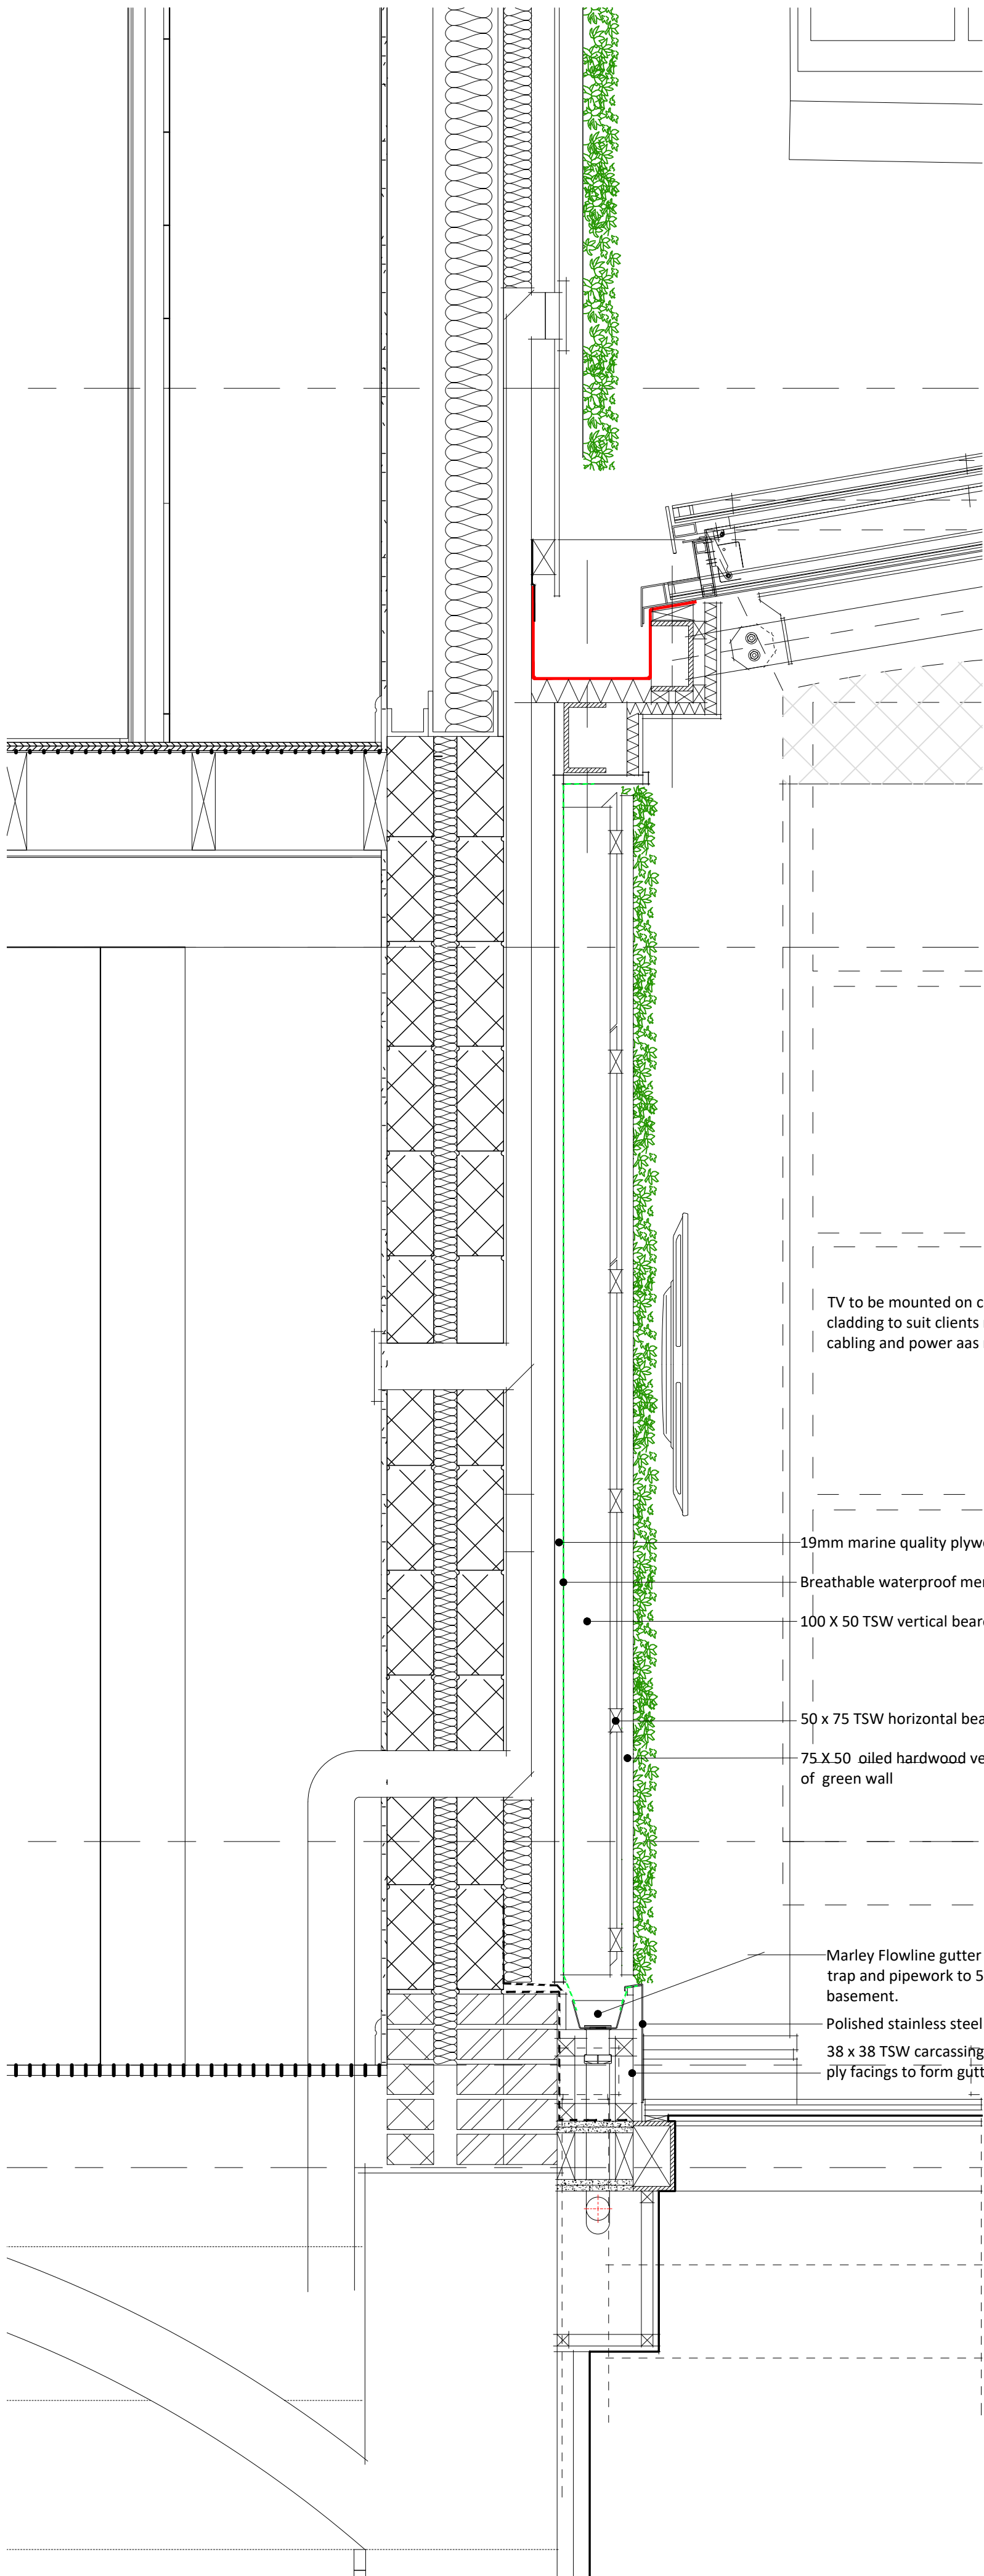


Detail Section intermediate cladding sections to Green Wall. (scale 1 to 10)

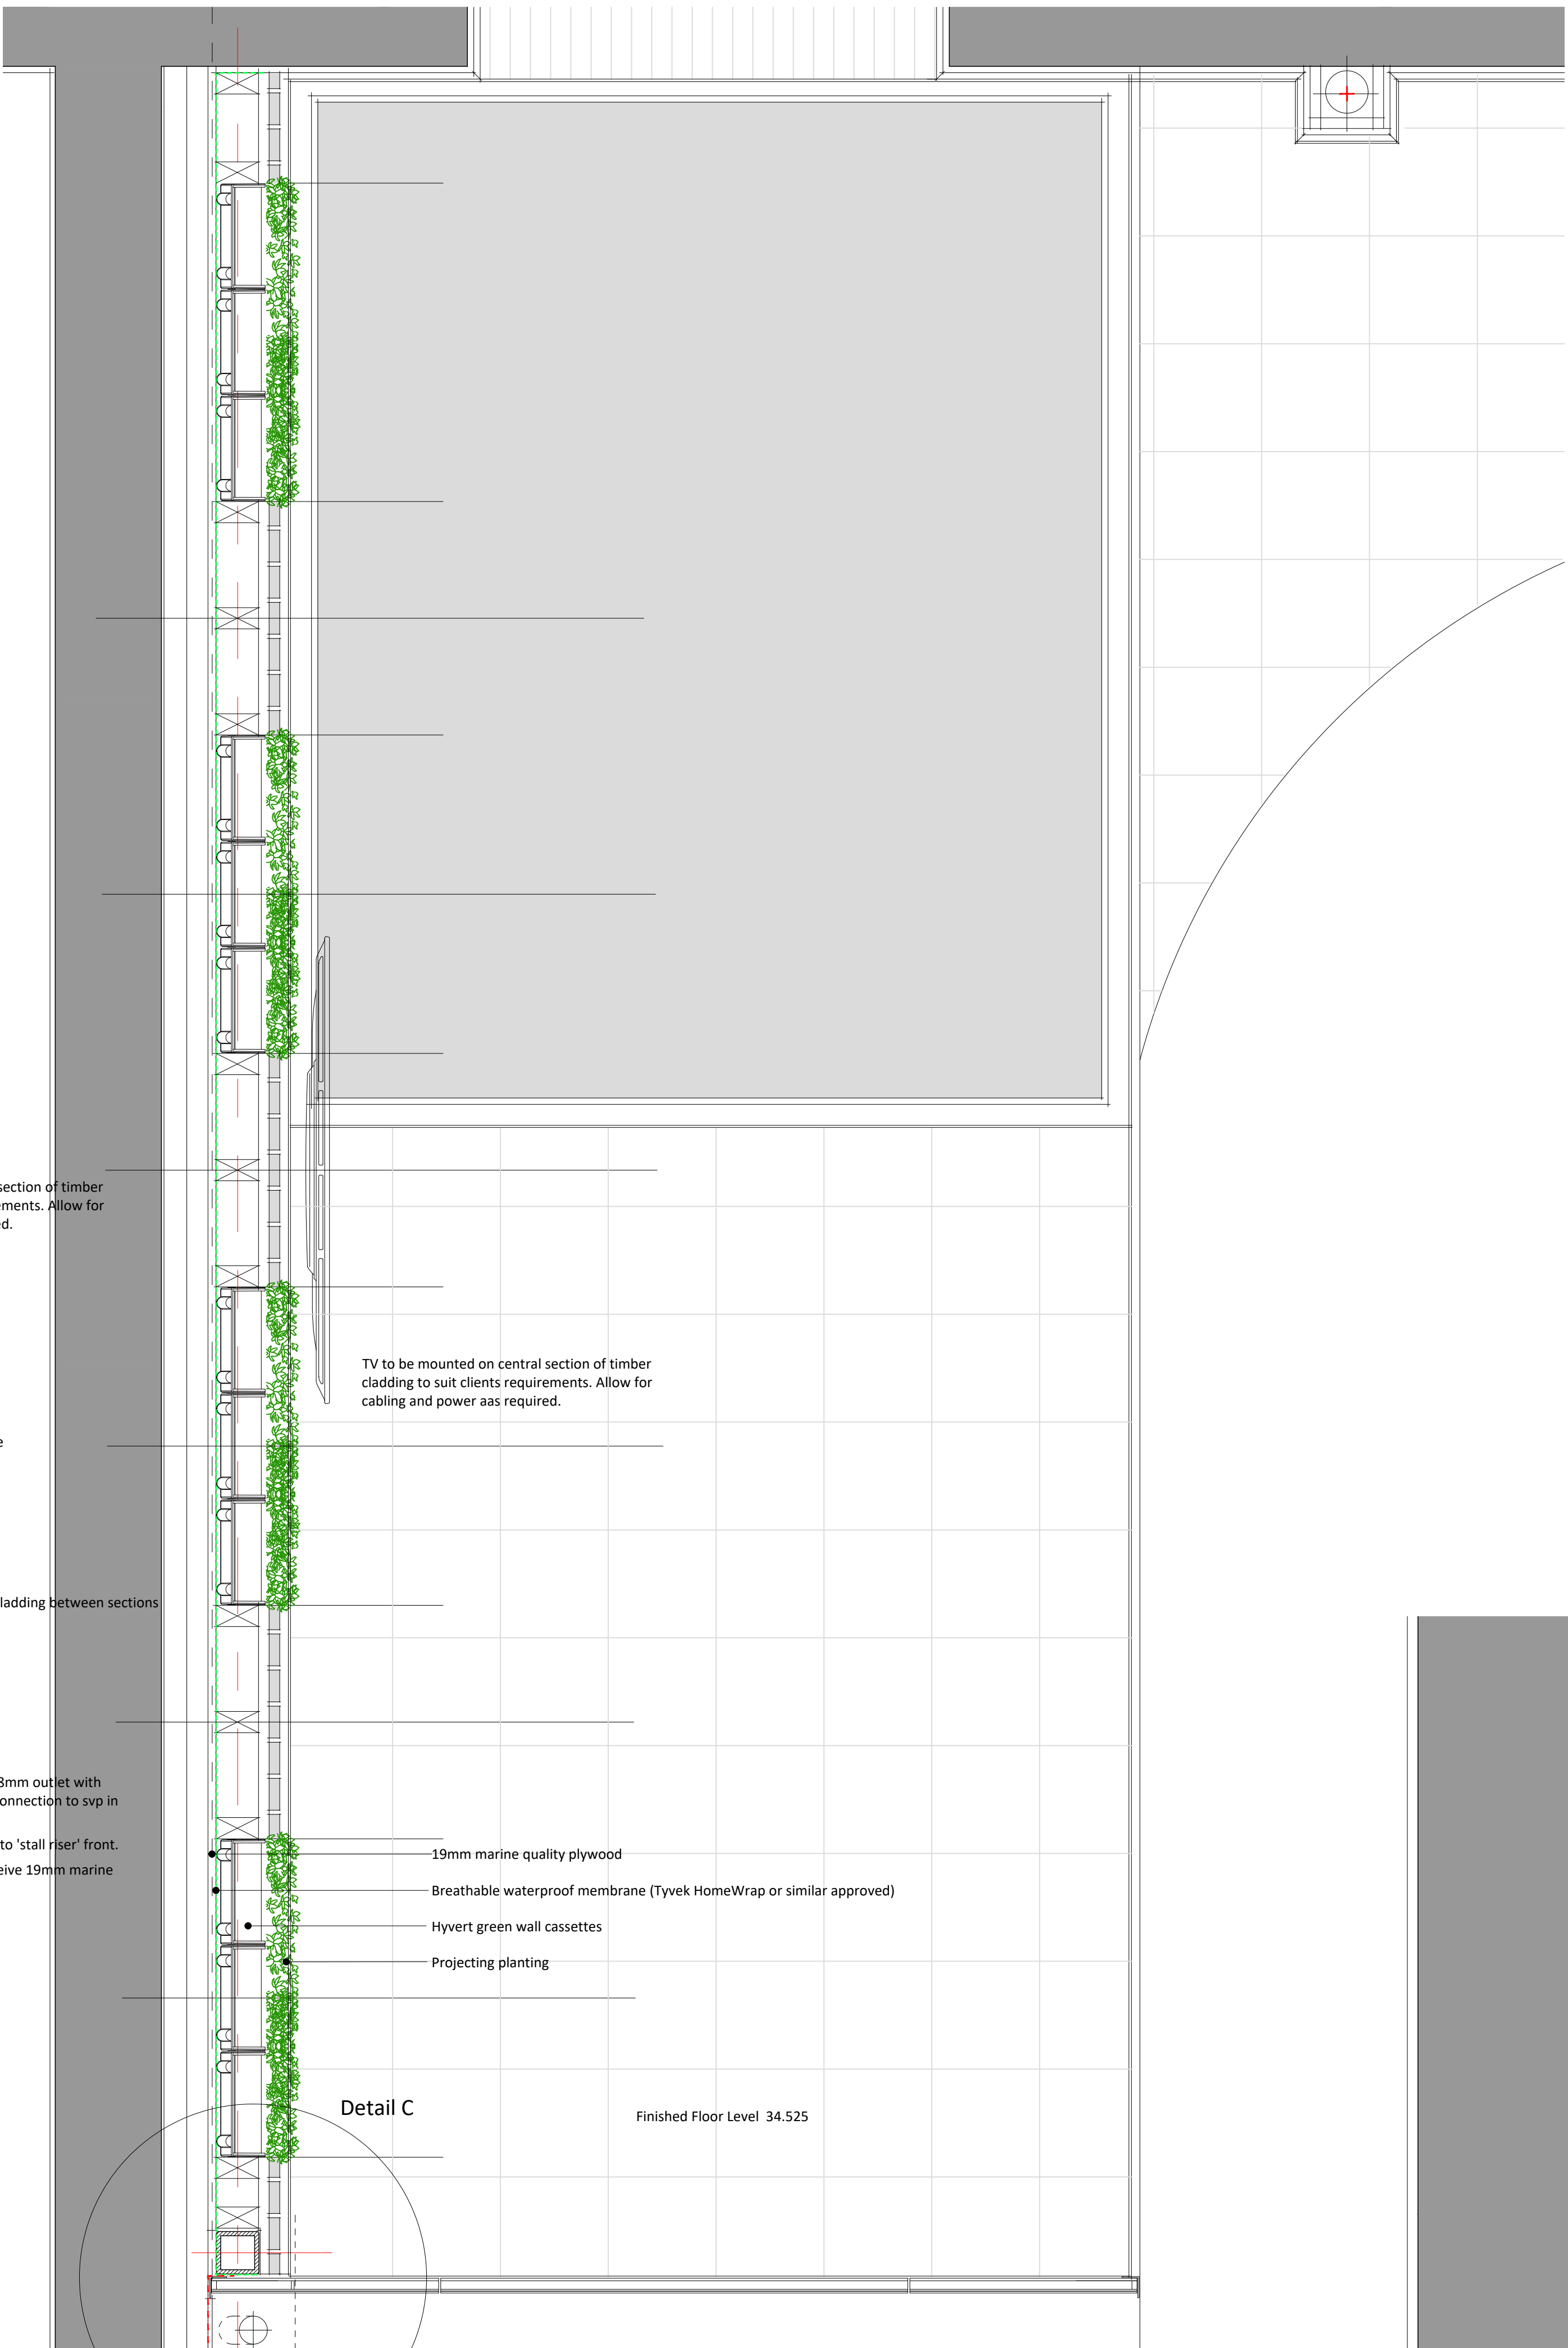

Detail Plan through Green and cladding scetions. (scale 1 to 10)

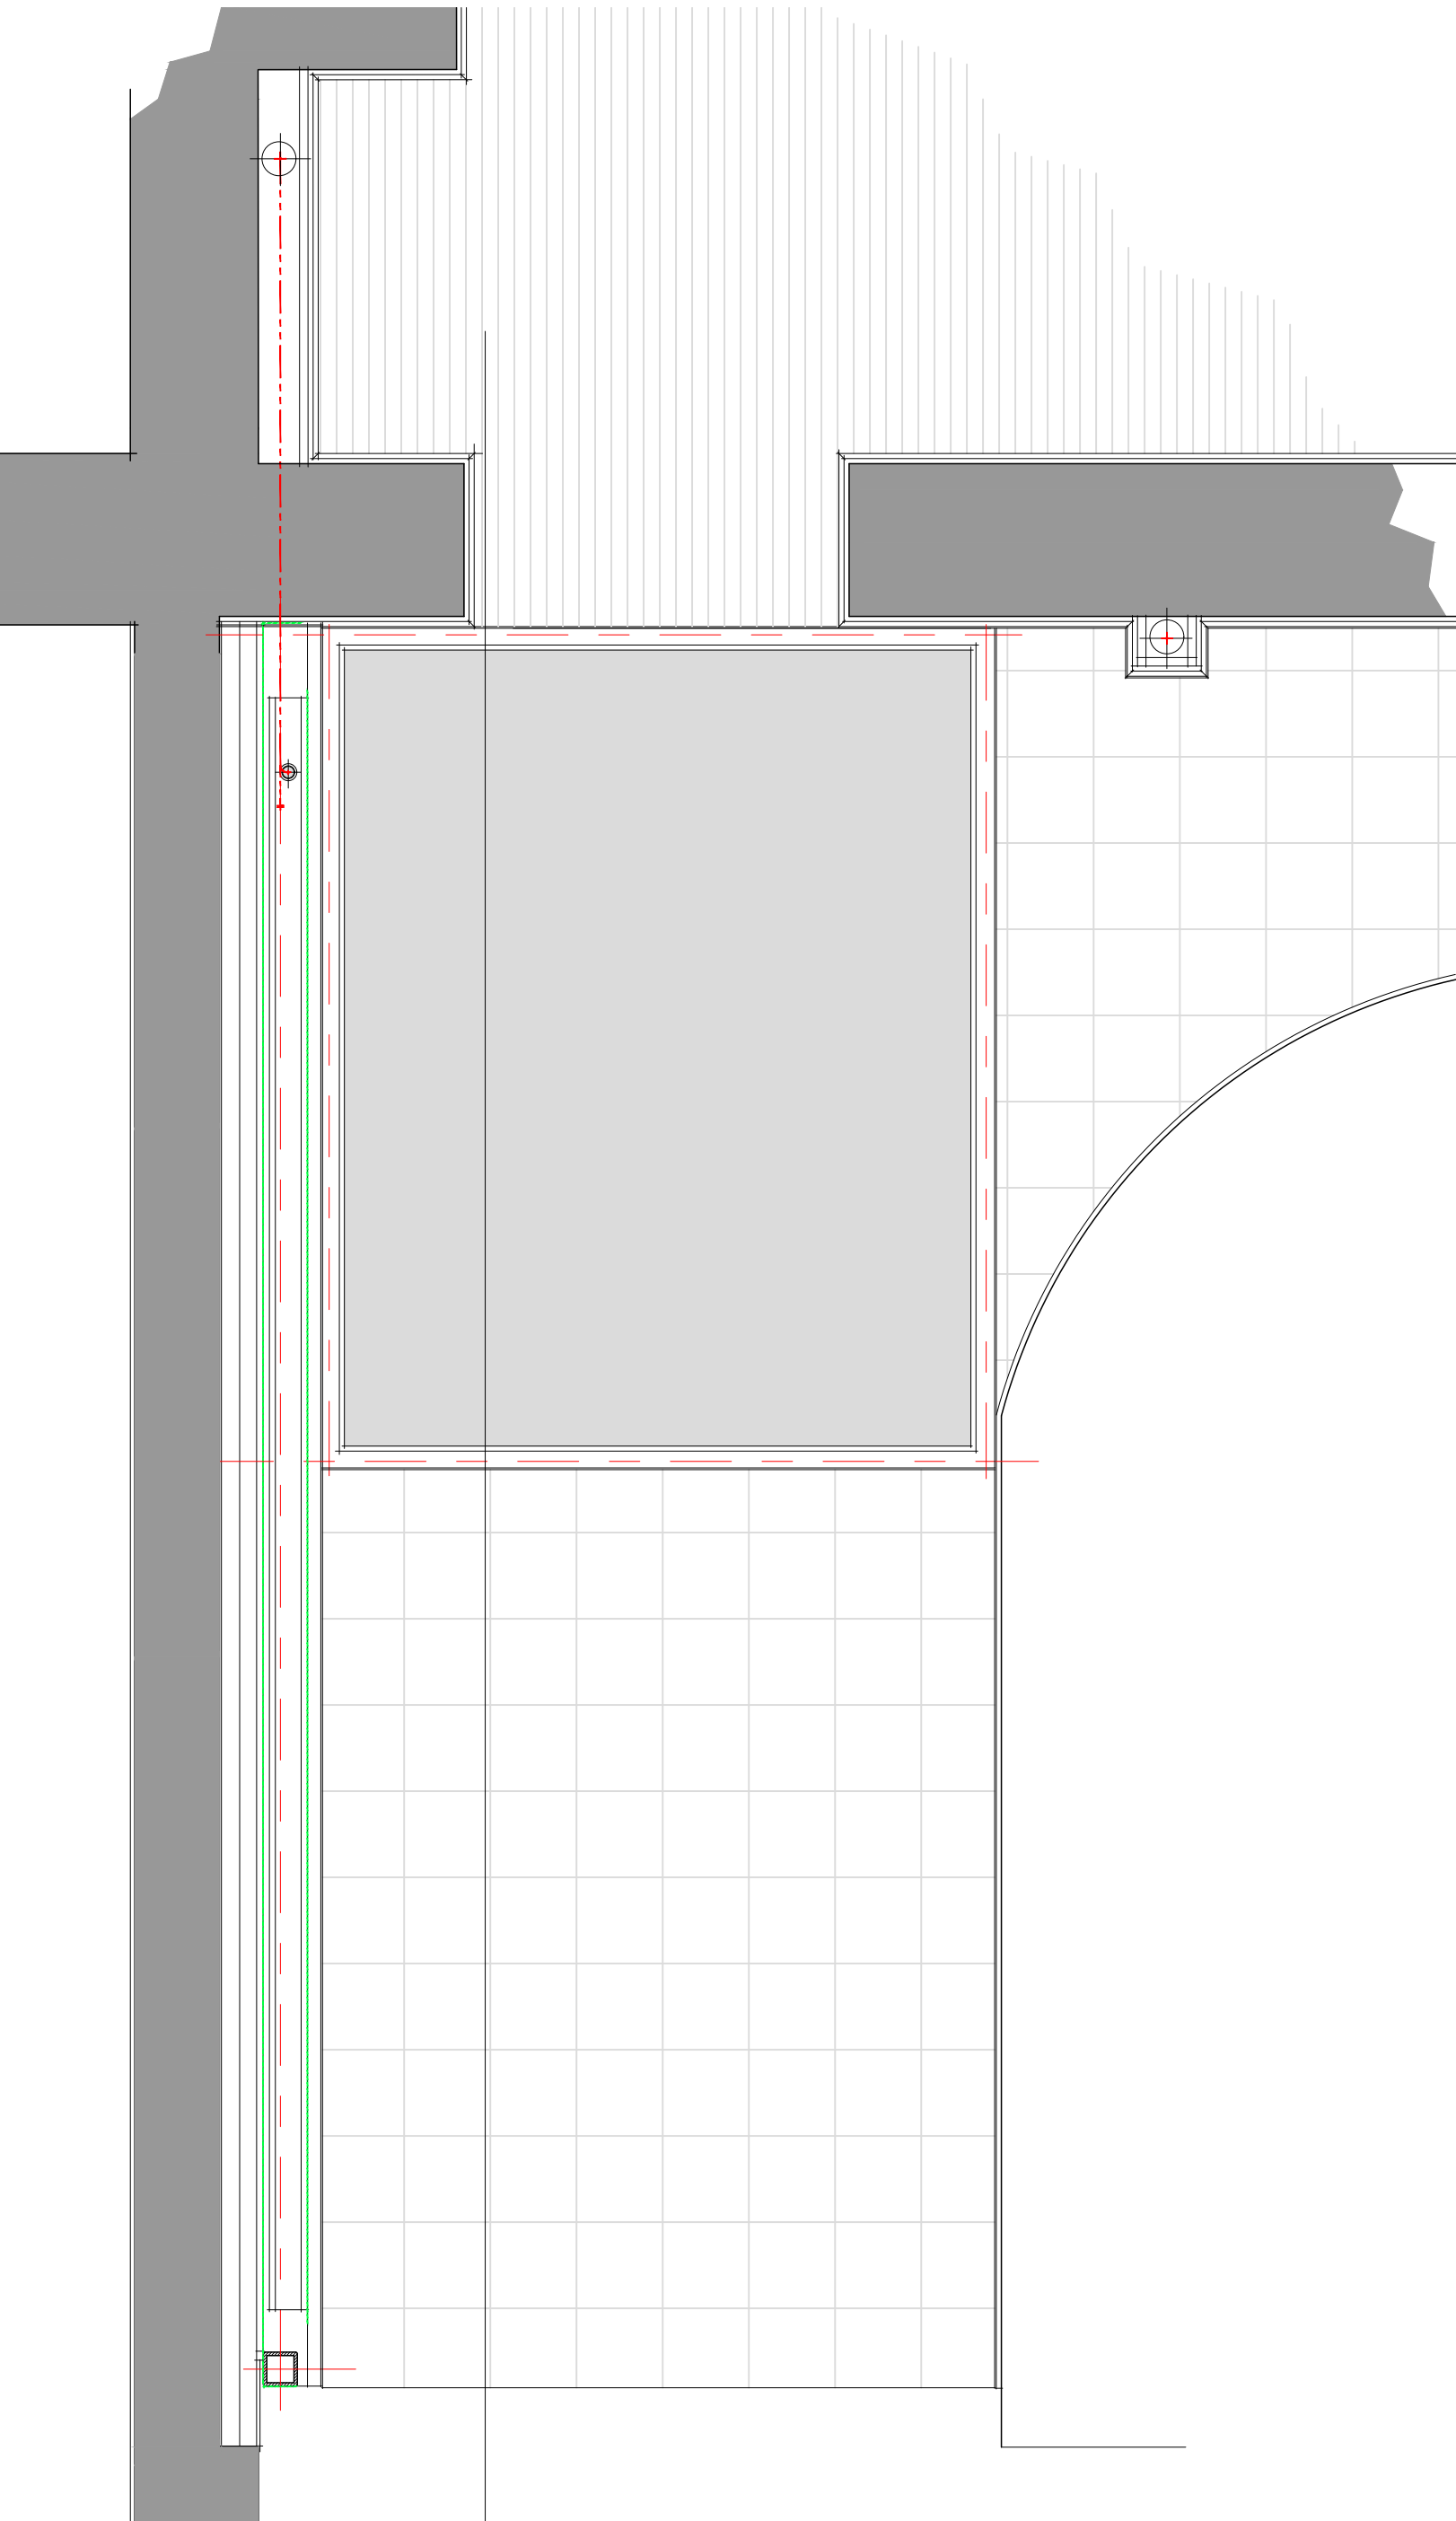

Detail Floor Plan of 'stall riser' detail to Green Wall m(scale 1 to 10)

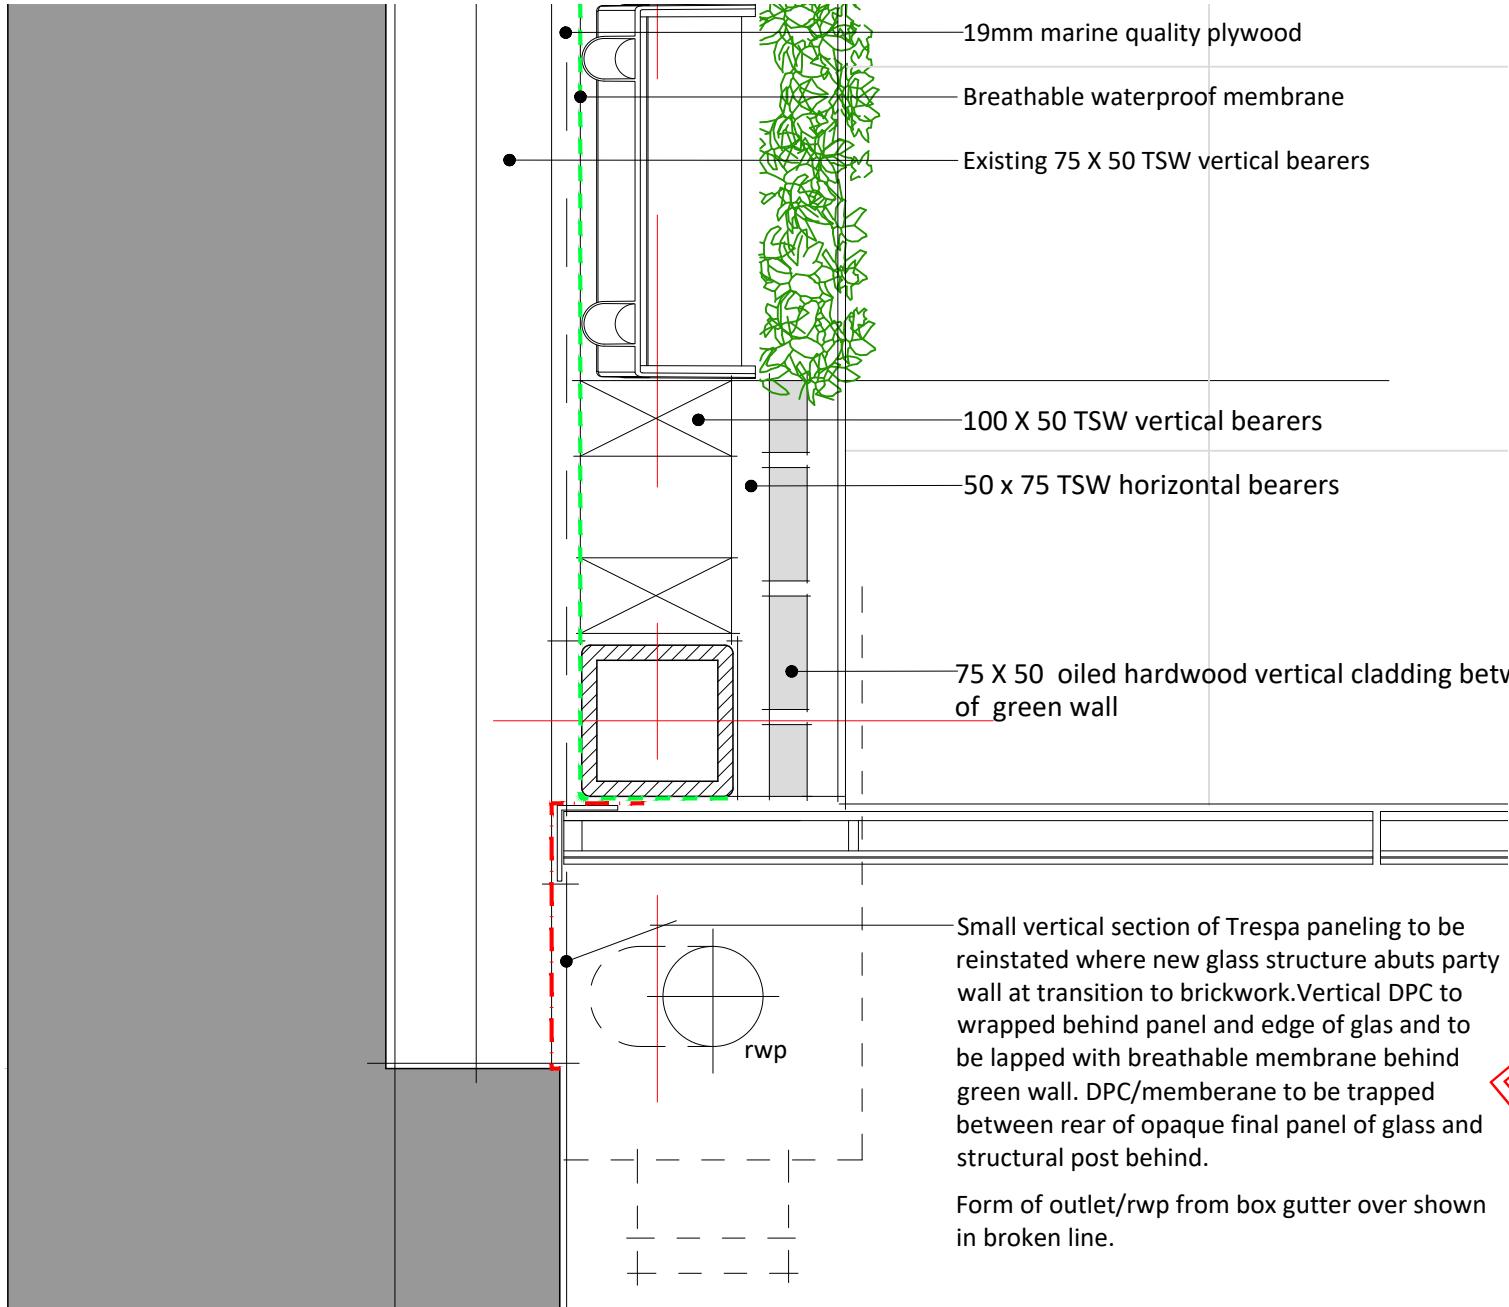

Detail C: Plan at steel post (scale 1 to 5)

Rev	Date	Int	Description

btp ARCHITECTS

RIBA Chartered Practice

Nilesh Bhatt

Project: 13 St John Street, Manchester

Description: Plan/Section Details thru Green Wall & cladding sections.

Party Wall Condition

Drawn By: AP Date: 04/09/20 Scale @ A1:

Job No: 3521 Status Code: S3 Drawing No: 257 Rev:

File Identifier: SJ-BTP-00-S-DR-A-3521_257

Elizabeth House, 486 Deebury Road, Heston Mersy, Stockport, S64 3BS
t 0161 443 1221 e info@benhardtaylor.co.uk w www.btparchitects.co.uk