


4 NO 1B 1P
44 NO 1B 2P
72 NO 2B 3P

FIFTH FLOOR
2 NO 1B 1P
10 NO 1B 2P
9 NO 2B 3P

141 NO PARTMENTS IN TOTAL

RETAIL FLOOR SPACE : 668 sq.m

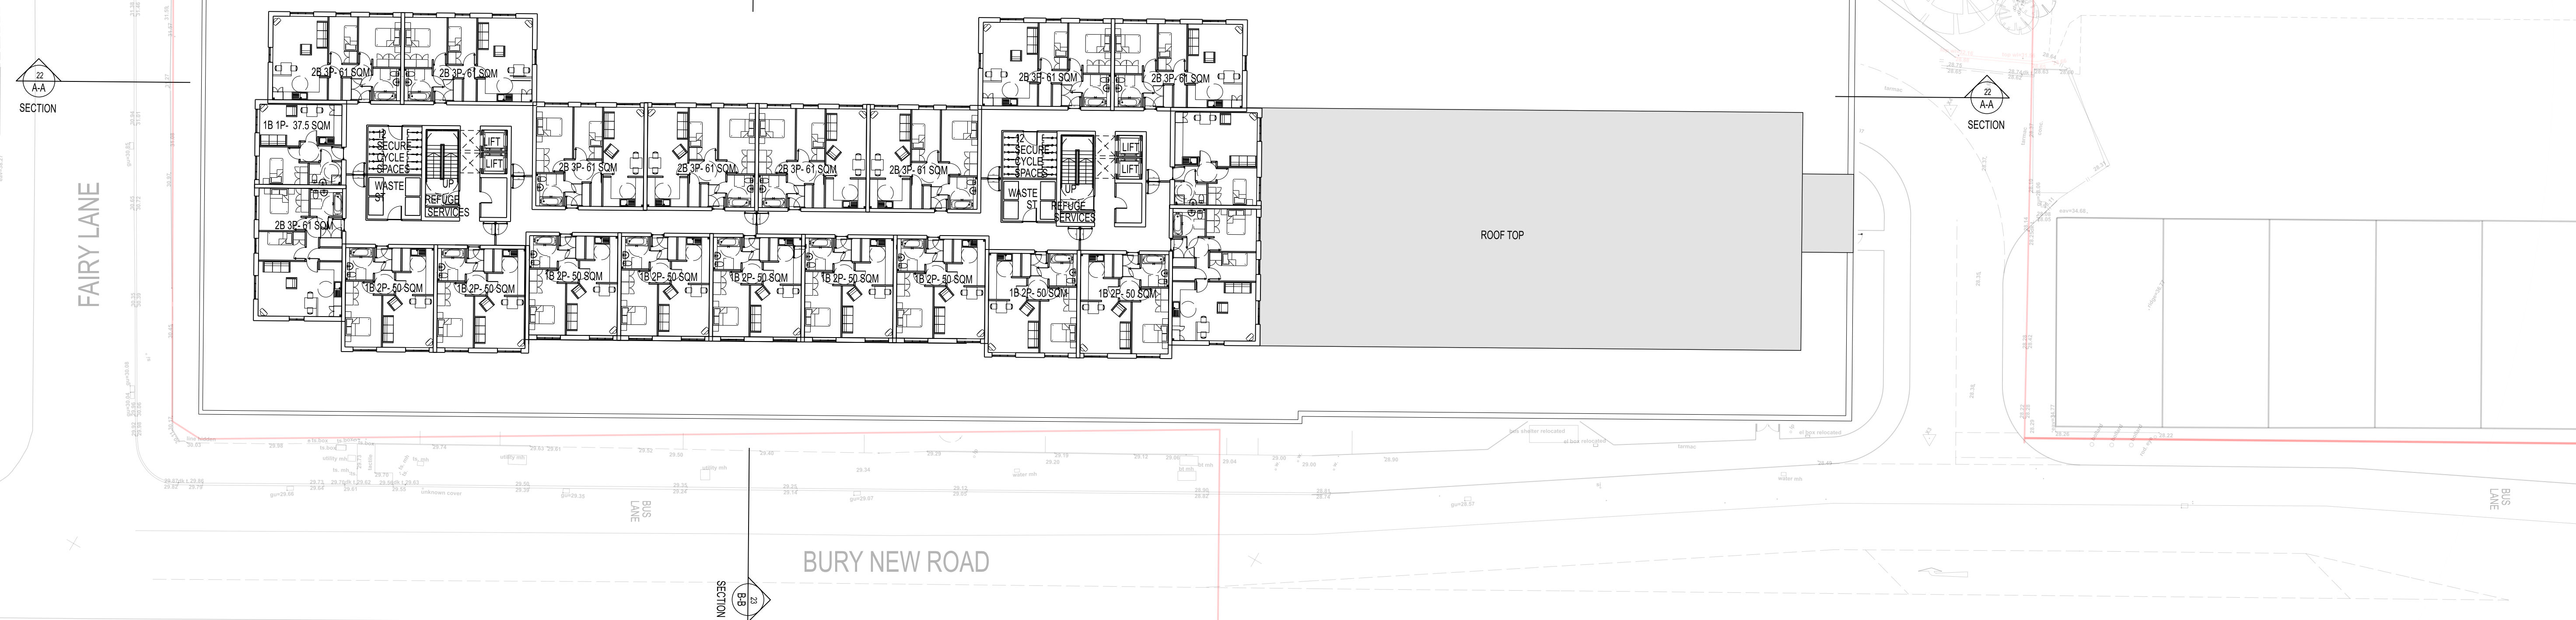

CLIENT / PROJECT
BOI TRADING COMPANY LTD
BURY NEW ROAD, MANCHESTER

DRAWING TITLE
FIFTH FLOOR PLAN
OPTION 3

DATE	DRAWN	SCALE @ A1
JUNE 20	RSL	1:250

PROJECT NUMBER	UNIT / BLOCK	CI / SFB CODE	TYPE & NUMBER	REVISION LETTER
-------------------	-----------------	------------------	------------------	--------------------

10763	21	-
Site Location Plans	L	GA Plans
Sections	S	Details
		P
		D
		Elevations
		Profile Colour

THE RATCLIFFE GROVES PARTNERSHIP
MANCHESTER
 105 MANCHESTER ROAD
 BURY LANCASHIRE BL9 0TD
 T. 0161 787 6000 E. manchester@rgp.co.uk

LONDON
19 BEDFORD ROW
LONDON WC1R 4EB
T. 020 7800 6868 E. london@rgp.co.uk



RCGZ
architects

FIFTH FLOOR LEVELS