

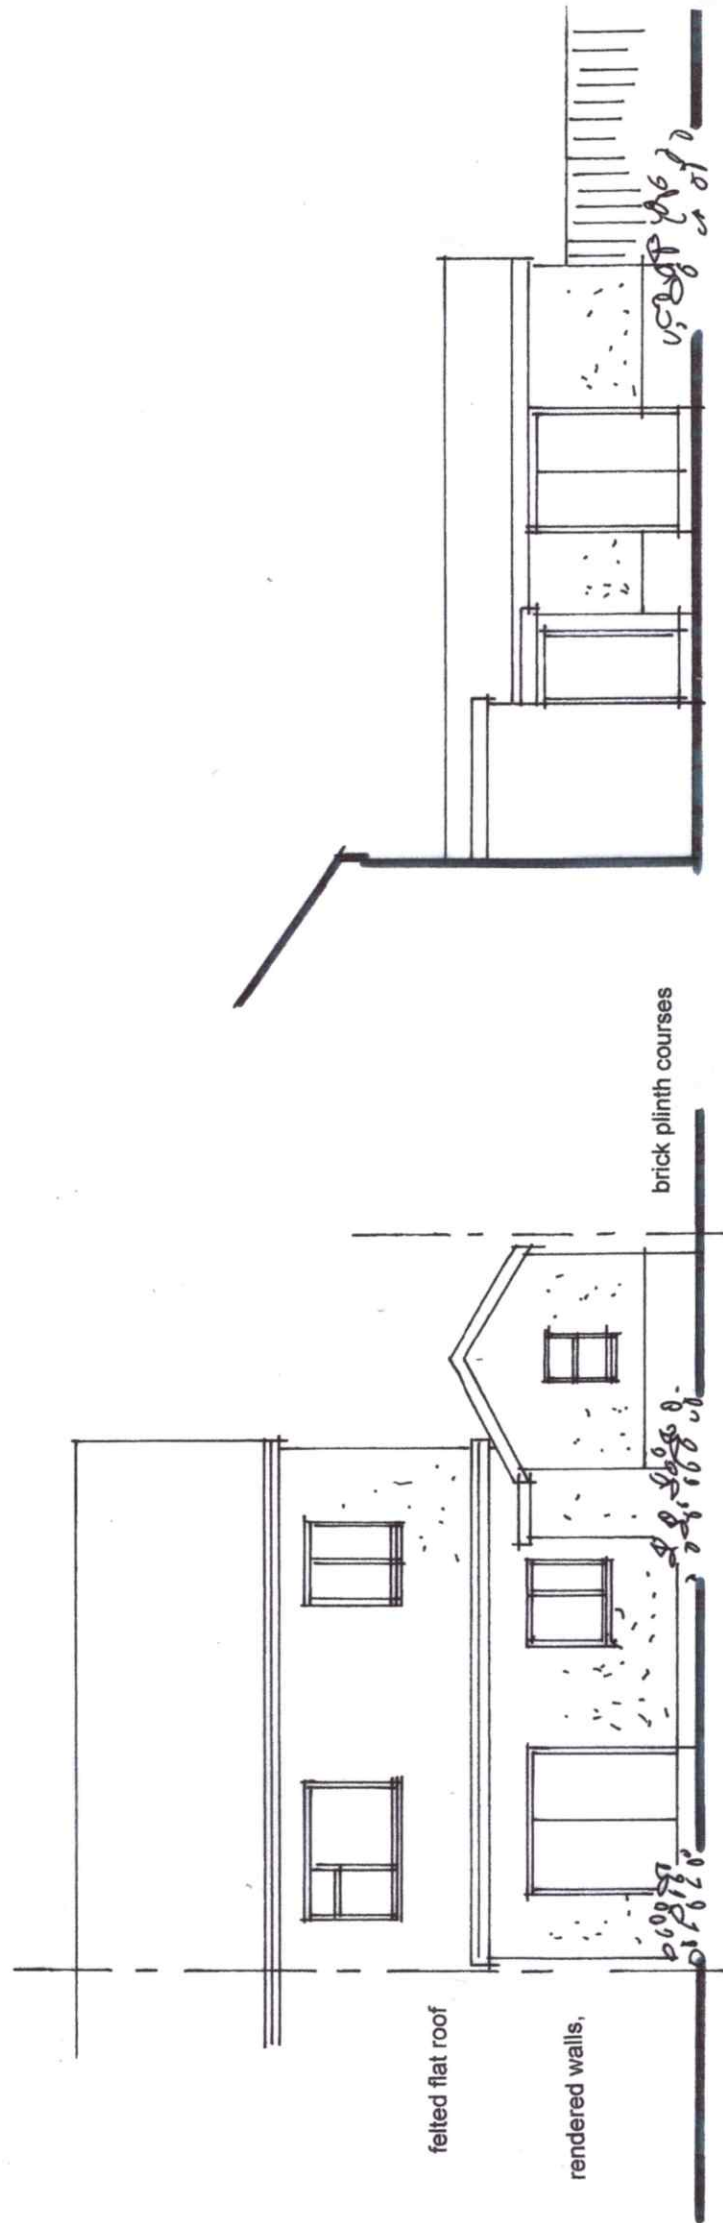


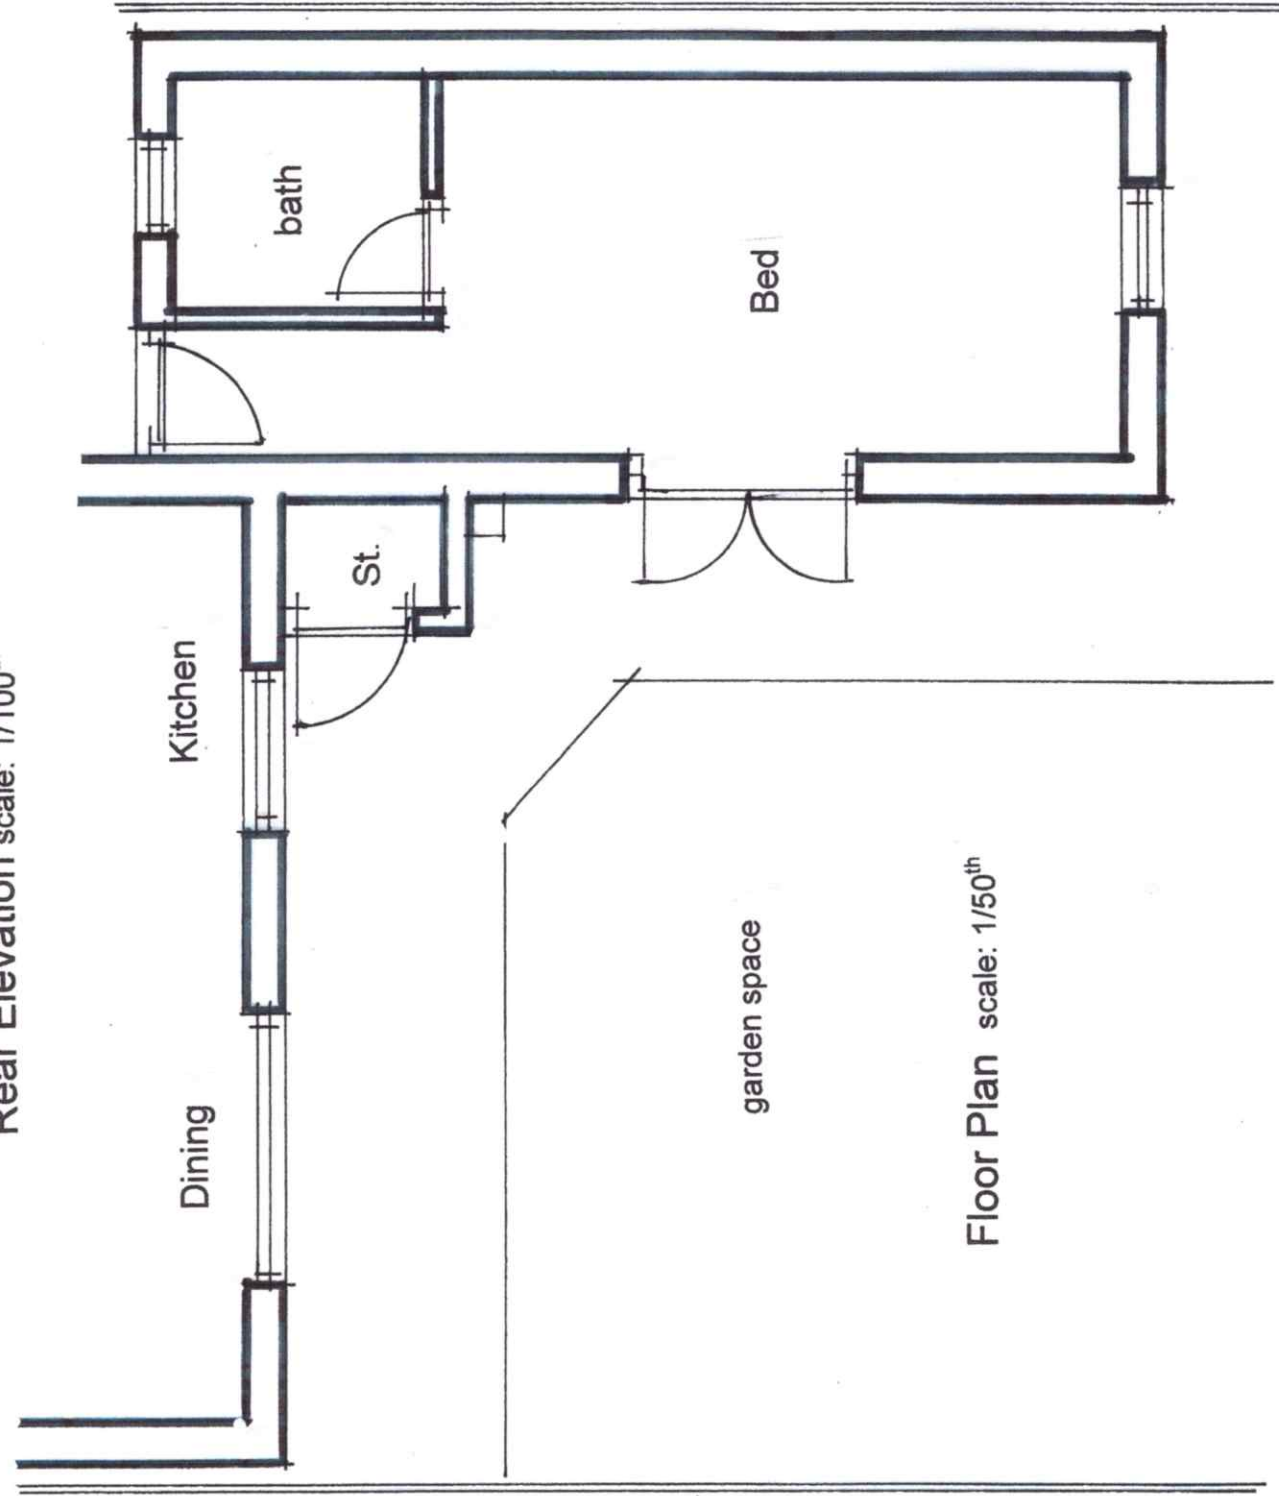

Rear Elevation scale: 1/100th

Side Elevation scale: 1/100th

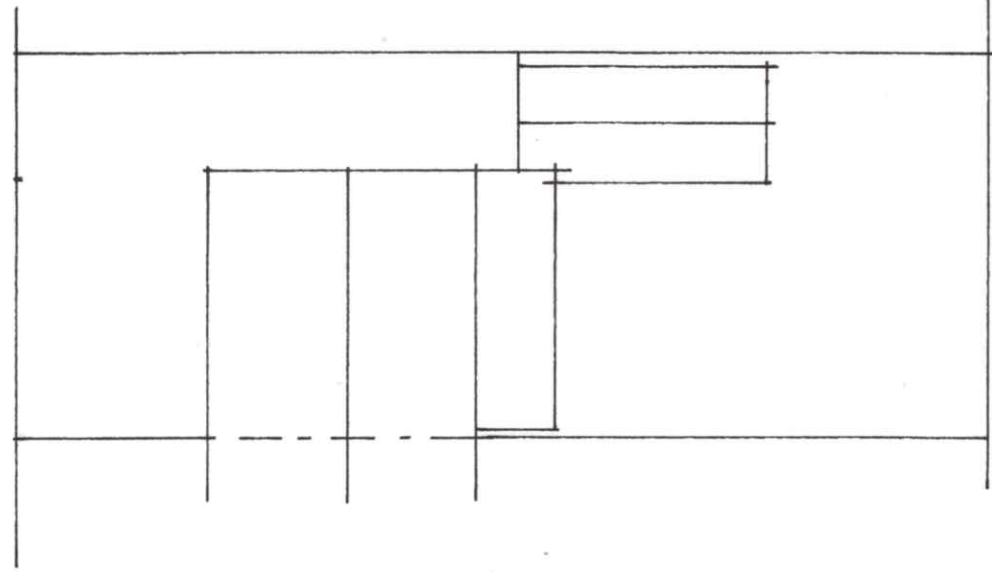

Floor Plan scale: 1/50th

Site Plan/Roof Plan scale: 1/200th

David LIVERSIDE
 architecture
 construction development
 259 Rossendale Road, Burnley, Lancs. BB11 5BZ
 also at Haywards Heath, West Sussex, RH16 4DZ
 t: 07977 463 496
 e: davidliverside@msn.com

Proposed Extension
 Plans as Existing

34 Scarisbrick Road, Burnage,
 Manchester, M19 2BS
 for Mrs. D. Matthews

scale: 1/100th 1/50th @ A3 drawing no:

date: August 2020

20/74/1