


REVISIONS

Rev	Date	Description
A	23.02.18	Issued for planning
B	22.06.18	Glass link added to the South elevation where the original Cedars building meets the new extension
C	20.02.20	External walls updated to align with existing / retain foundations

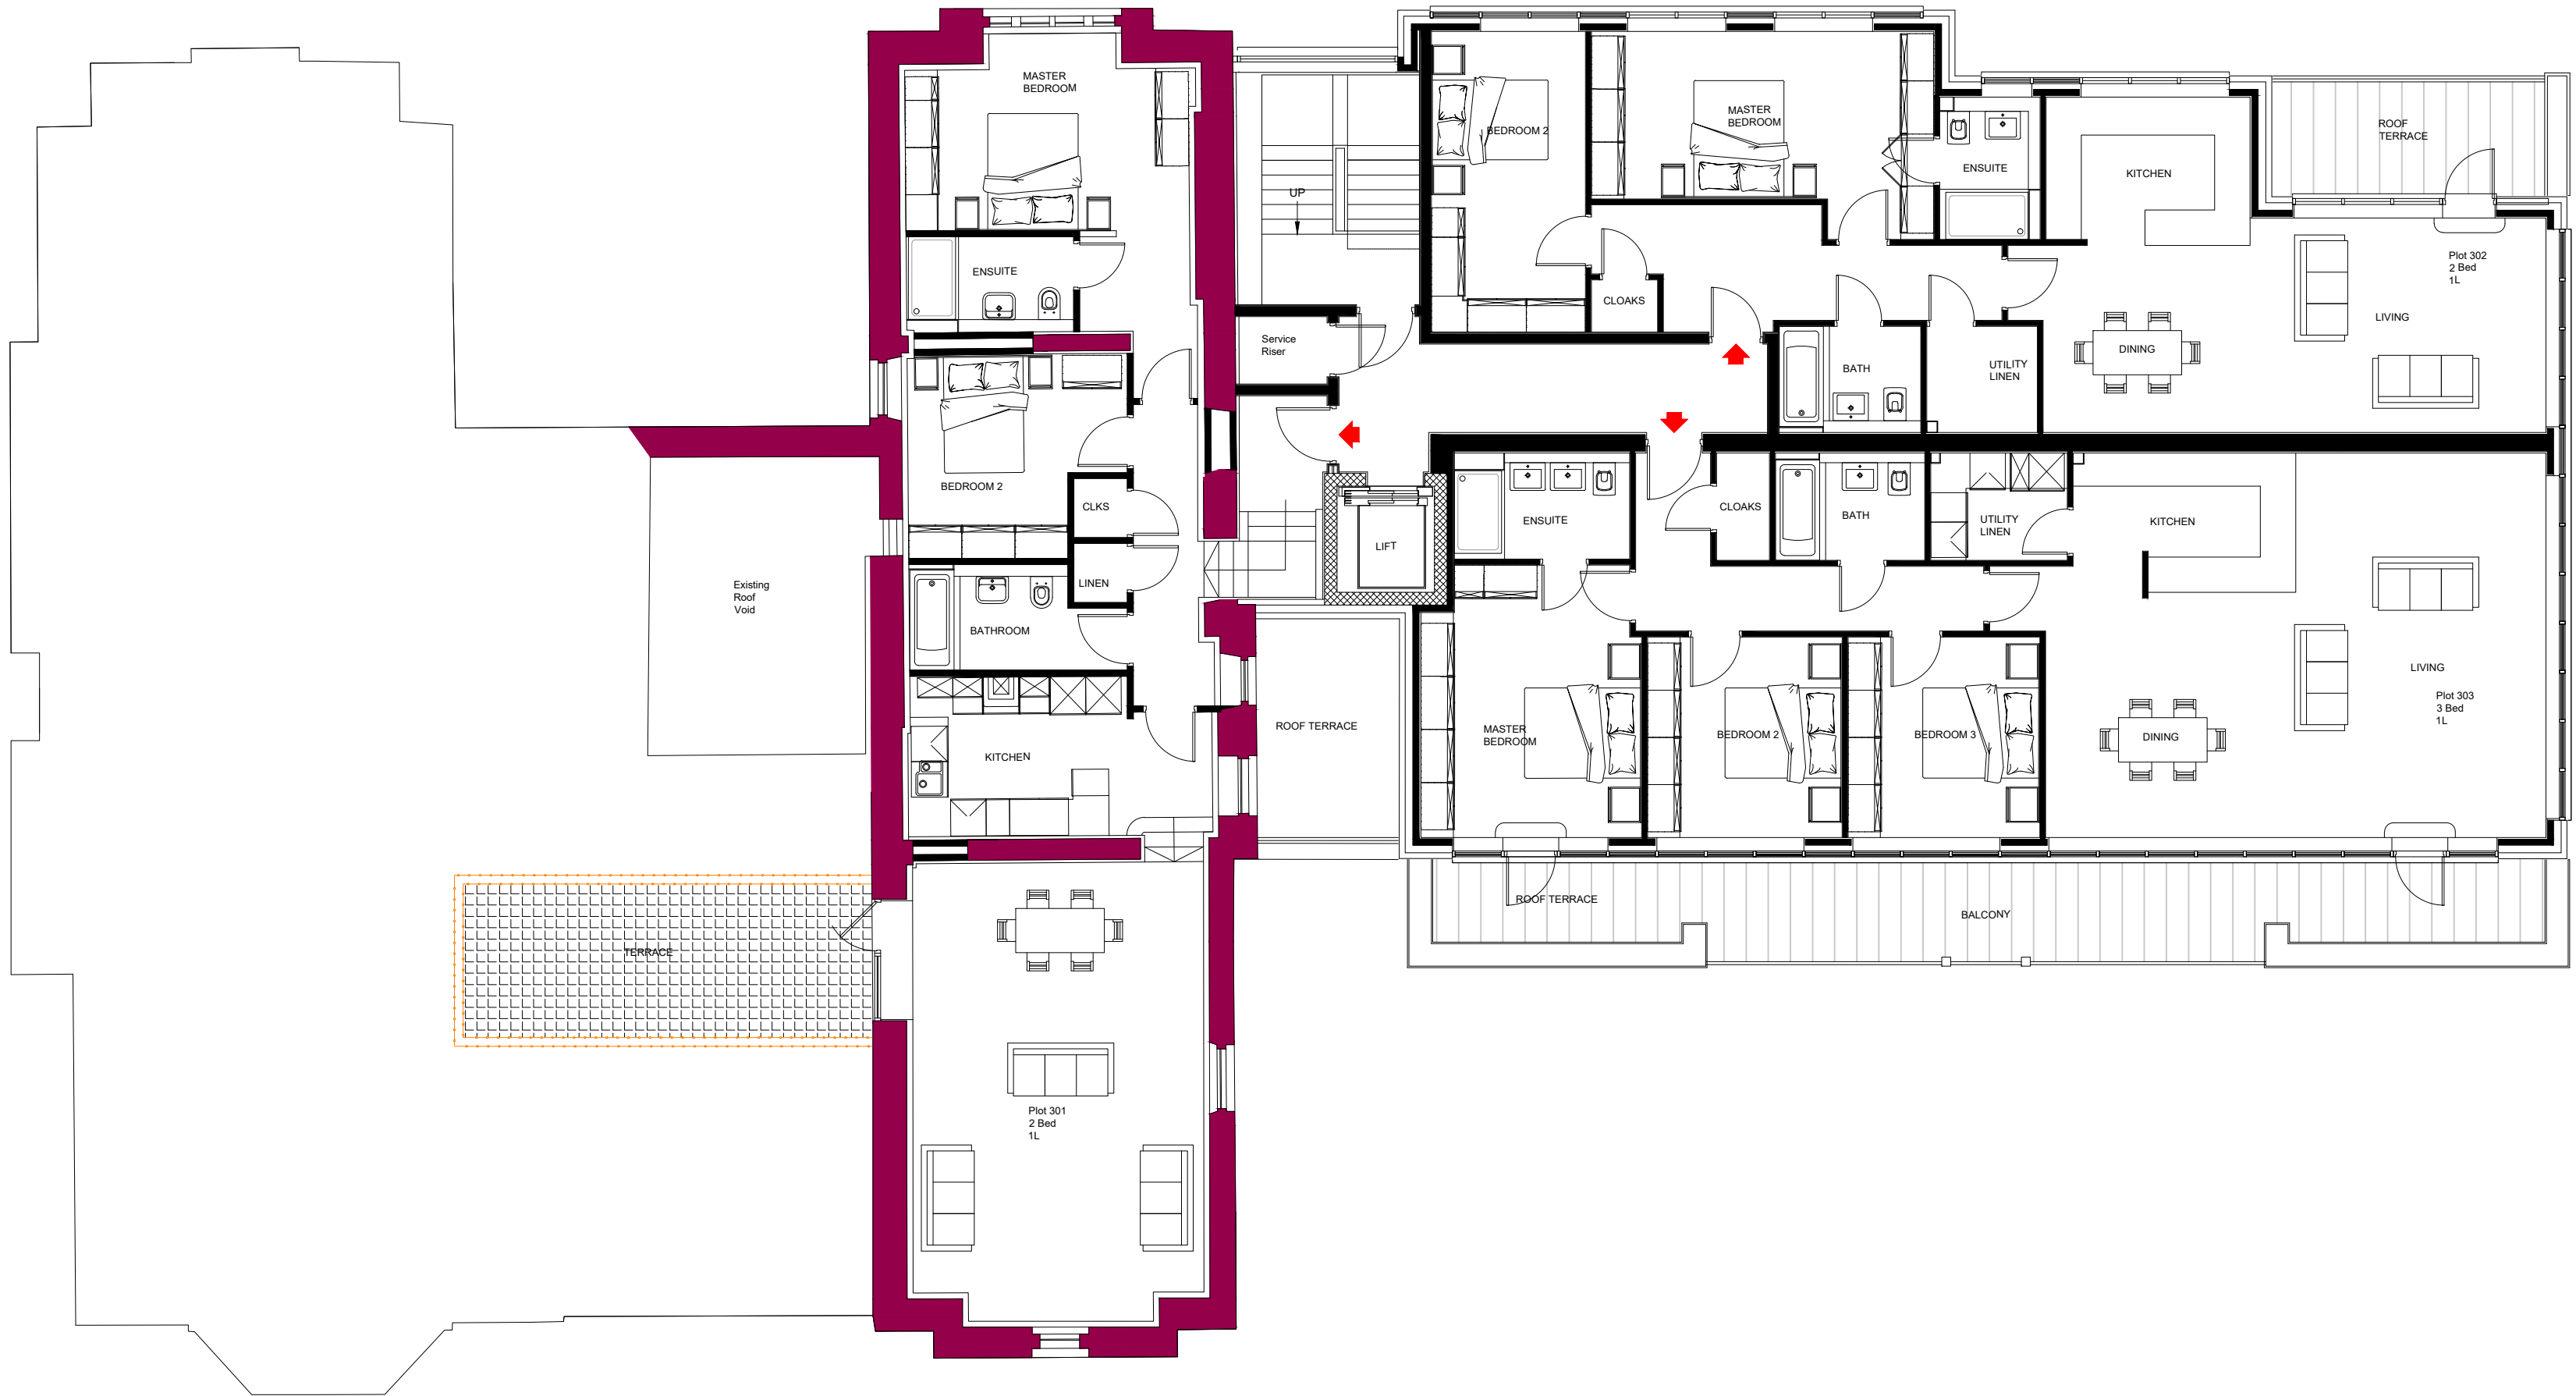

Second Floor


WARNING
Critical Dimensions required by Consultants/
Contractors/ Subcontractors must not be scaled
from this drawing. Dimensions required are to be
obtained from the drawing office.

The Cedars
Proposed Plans
Second Floor Plan

123-01 - 1006 - C

Scale 100@A1 Date 09/01/18
Drawn AR Checked BB

Didsbury Lodge
825 Wilmslow Road
Manchester, M20 2SN

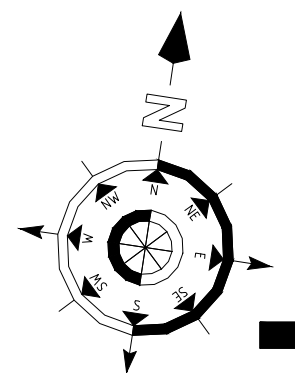

P.J.Livesey Homes Ltd
Ashburton Park
Ashburton Road West
Trafford Park
Manchester M17 1AF
Tel : 0161 873 7878
Fax : 0161 873 8185
design@pjlivesey.co.uk

COPYRIGHT
This Drawing may not be used or reproduced in
any way without the written consent of the
P.J.Livesey Group Limited.

The P. J. Livesey Group Ltd

Scale 1:100
0m 5m 10m