




27 Elm Road, Didsbury, Manchester, M20 6XD

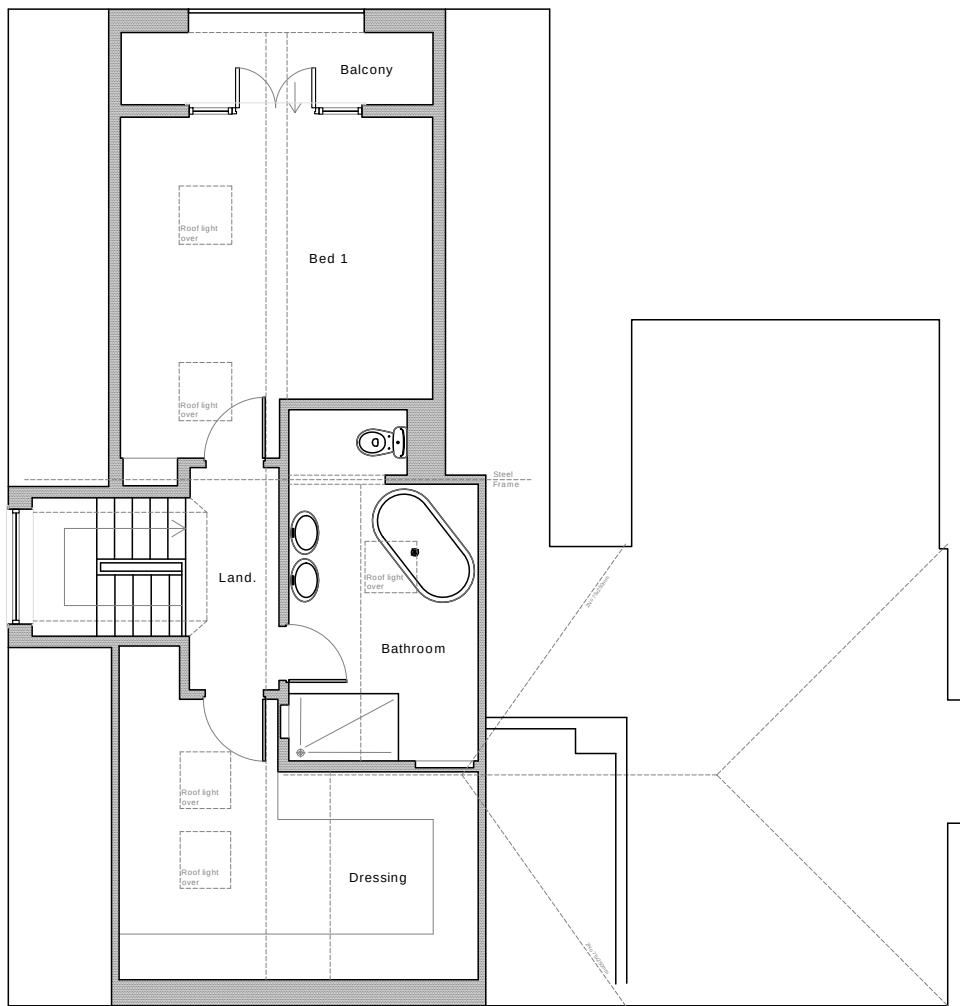

Existing Second Floor Plan
1:100

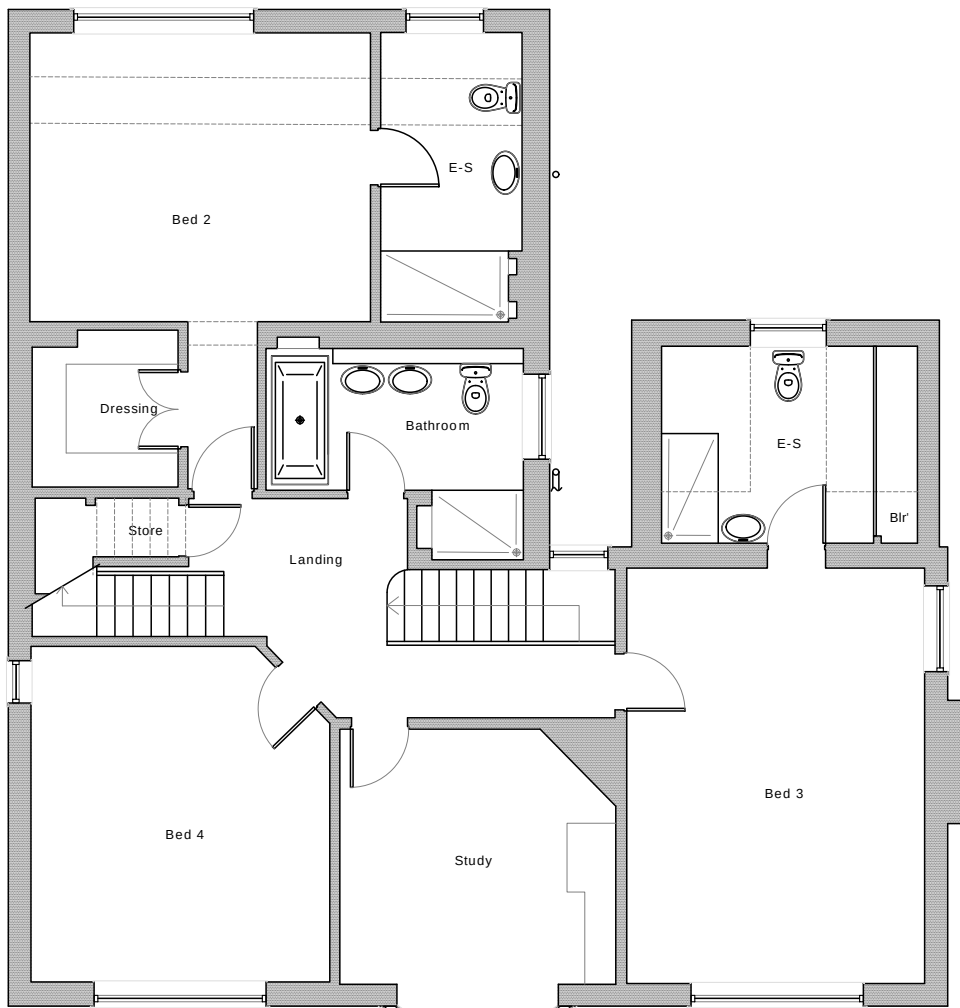

Existing First Floor Plan
1:100

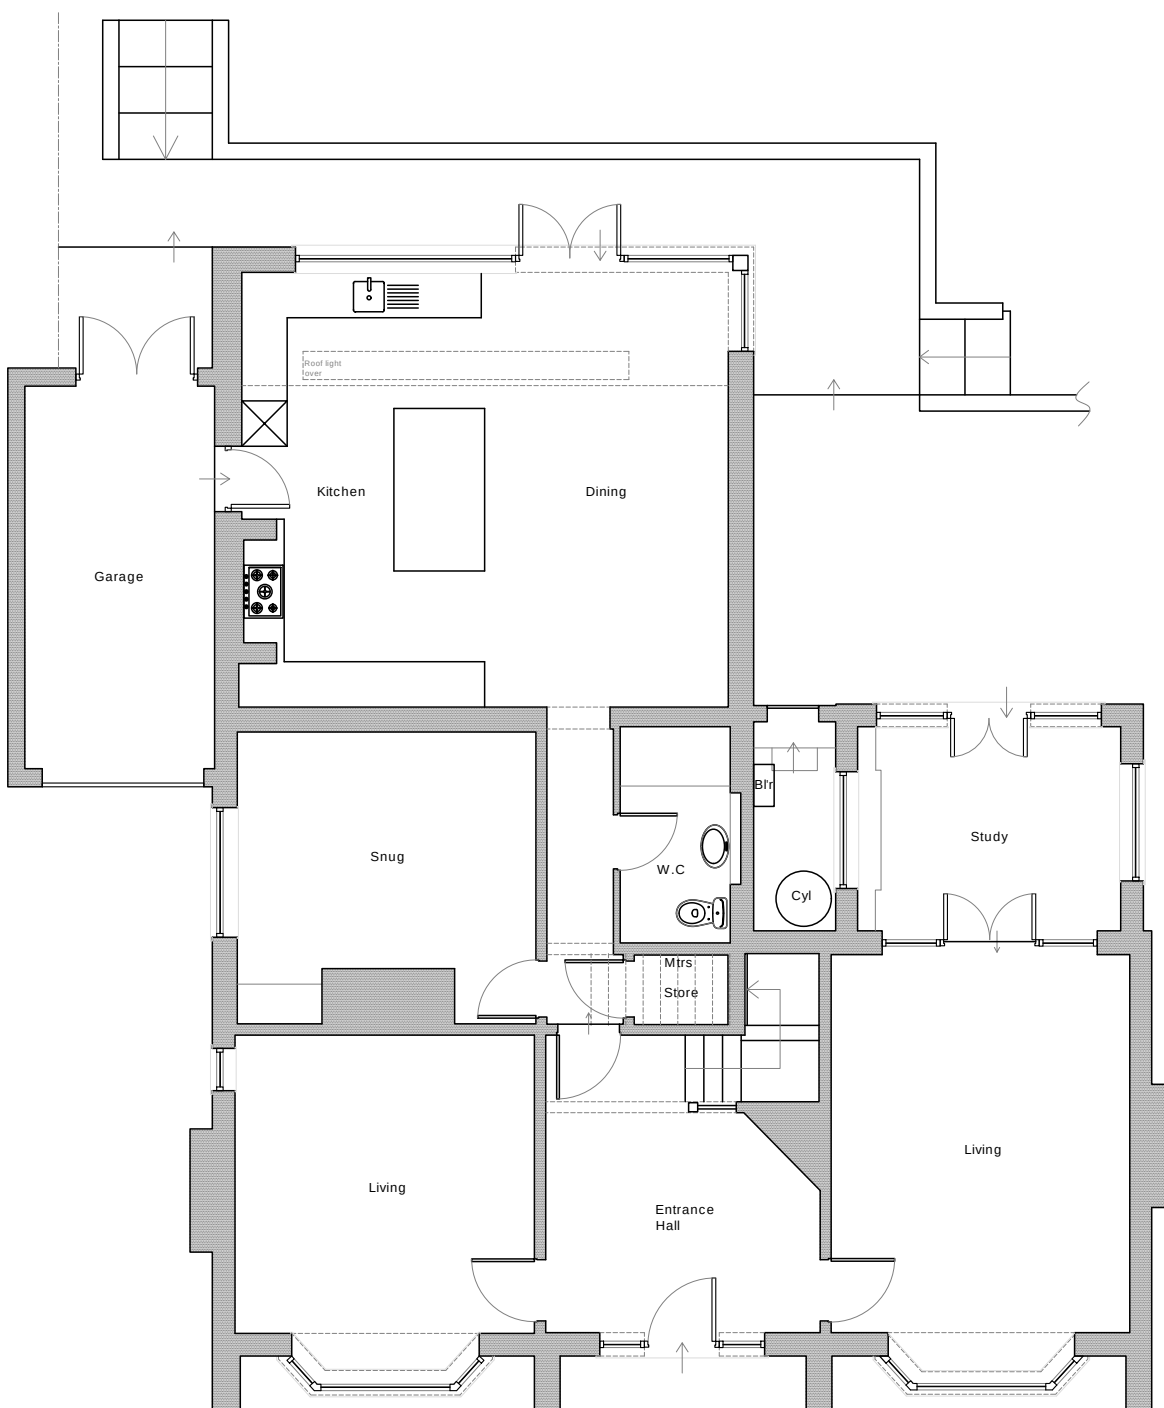

Existing Ground Floor Plan
1:100



Existing Front Elevation
1:100




Existing Rear Elevation
1:100




Existing Side Elevation
1:100




Existing Side Elevation
1:100

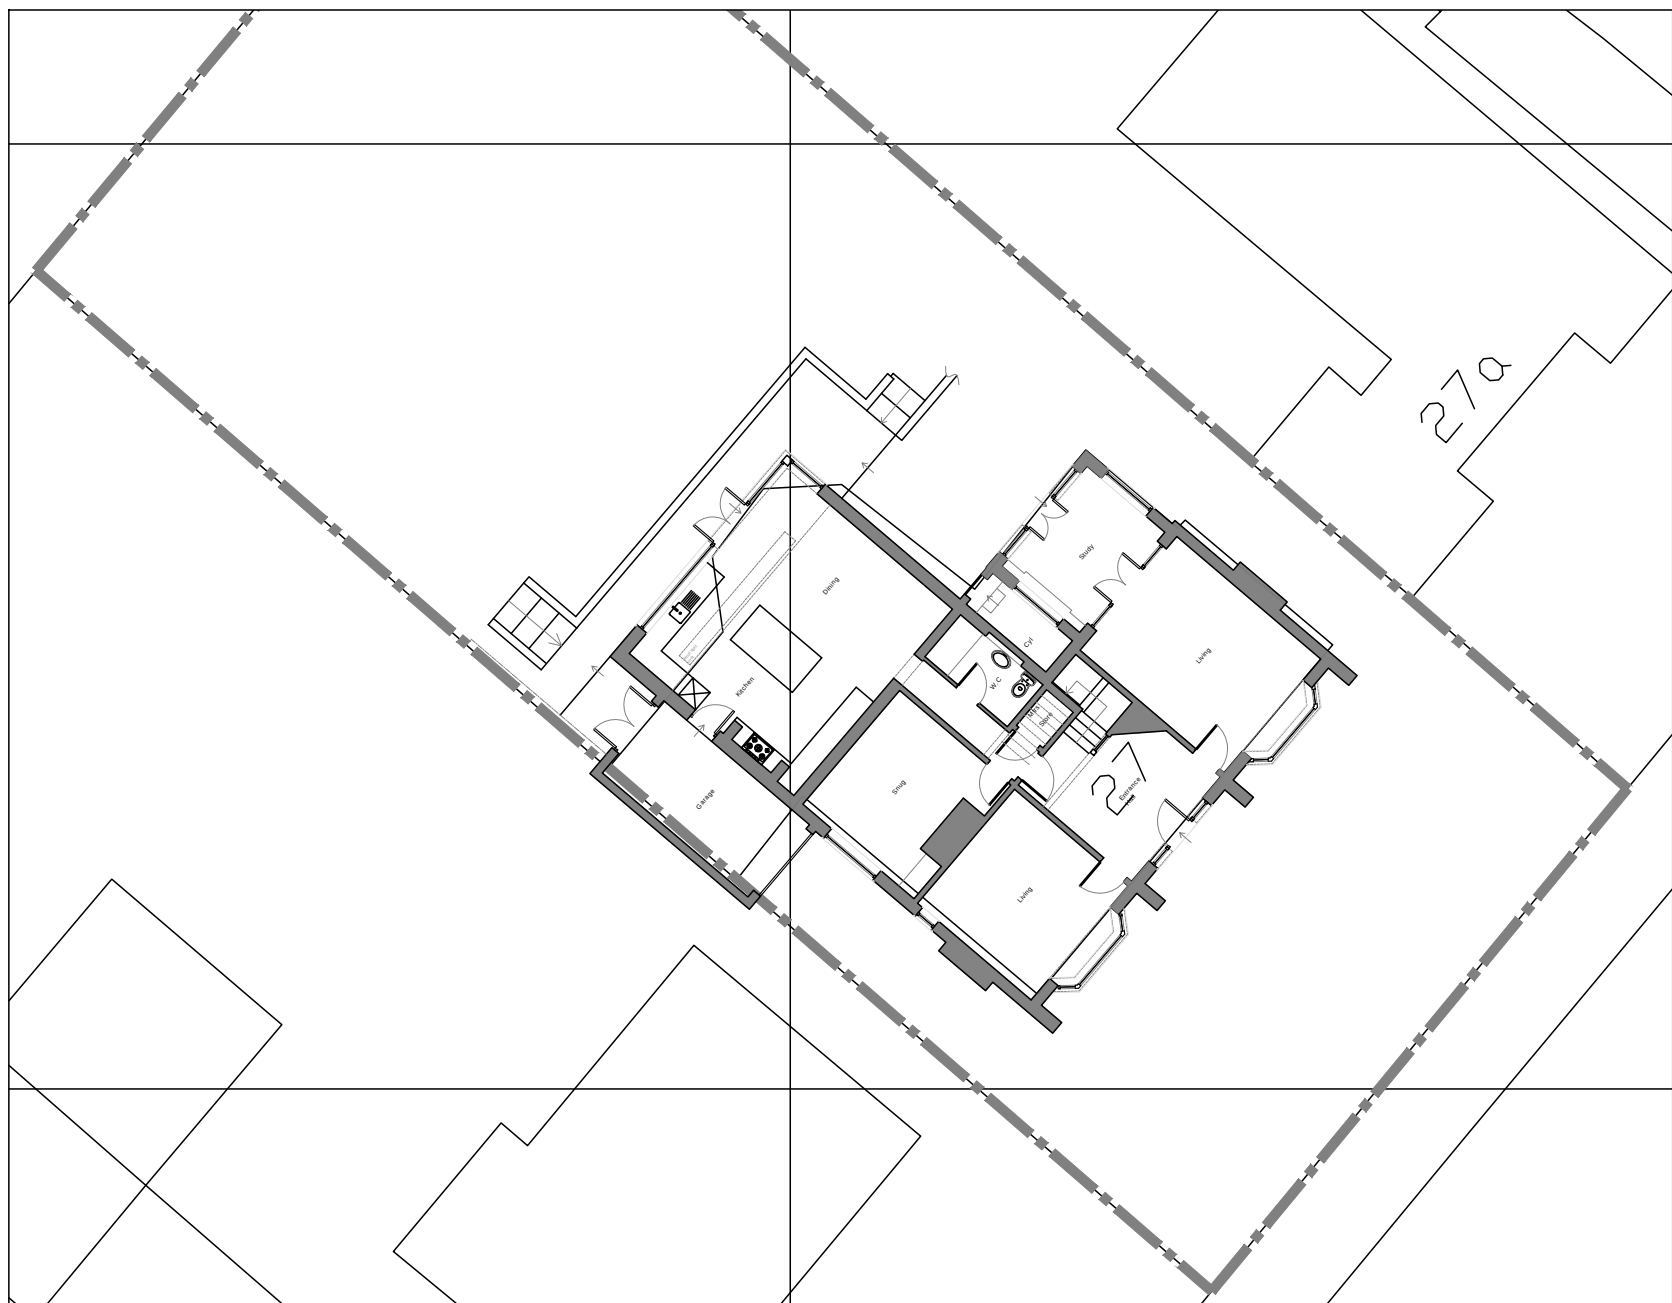

Existing Site Plan
1:200

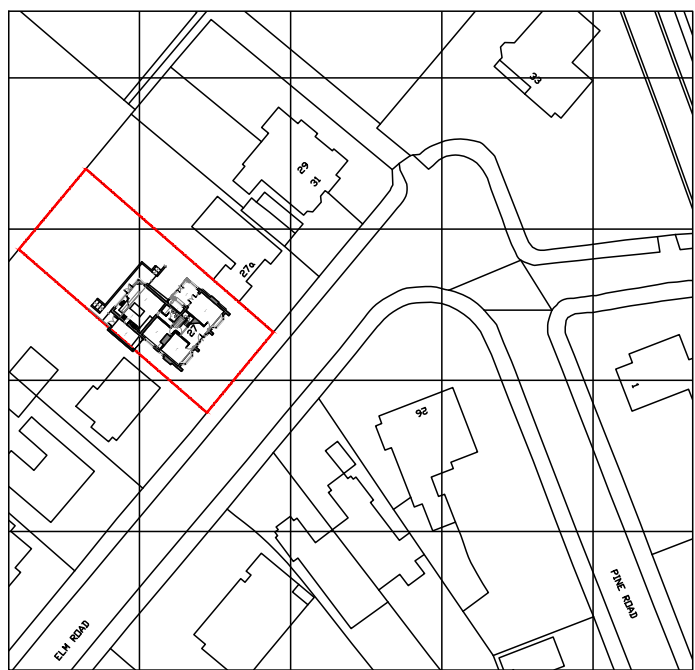

Location Plan
1:1250

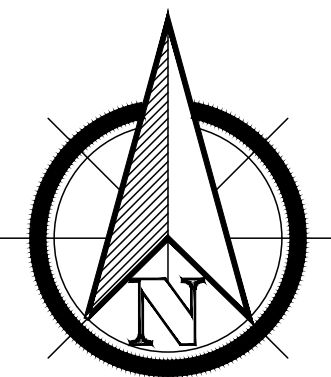

0 10 20 30 40 50 60 70 80 90 100 110 120 130 140 150 Scale bar
1:1

Project		27 Elm Road, Didsbury, Manchester, M20 6XD		Drawing		Existing Plans, Elevations, Site Plan & Location Plan	
Client	Drwg No	Job Ref	Date Complete	Paper size	Drwg Scales	Status	REV.
*****	101	01420	20.07.20	A1	1:100, 1:200 1:1250	Existing	-
Drawn	DM	Checked	SW	T. 07980304919	E. simon@w-bd.co.uk	W. w-bd.co.uk	
WBD is a registered trading name of Walls Building Designs Limited Registered in England Company Number 08366080							

General notes:
Do not scale the drawing.
All dimensions to be checked on site prior to commencement of work and any discrepancy shall be immediately reported and resolved prior to work commencing. This drawing is to be read in conjunction with all relevant drawings and specifications relating to the job whether or not indicated on the drawing.
Copyright reserved to WBD this drawing may not be used or reproduced without prior written consent.

W-BD
separated by design