




Picture PF01



Picture PF02



Picture PF03

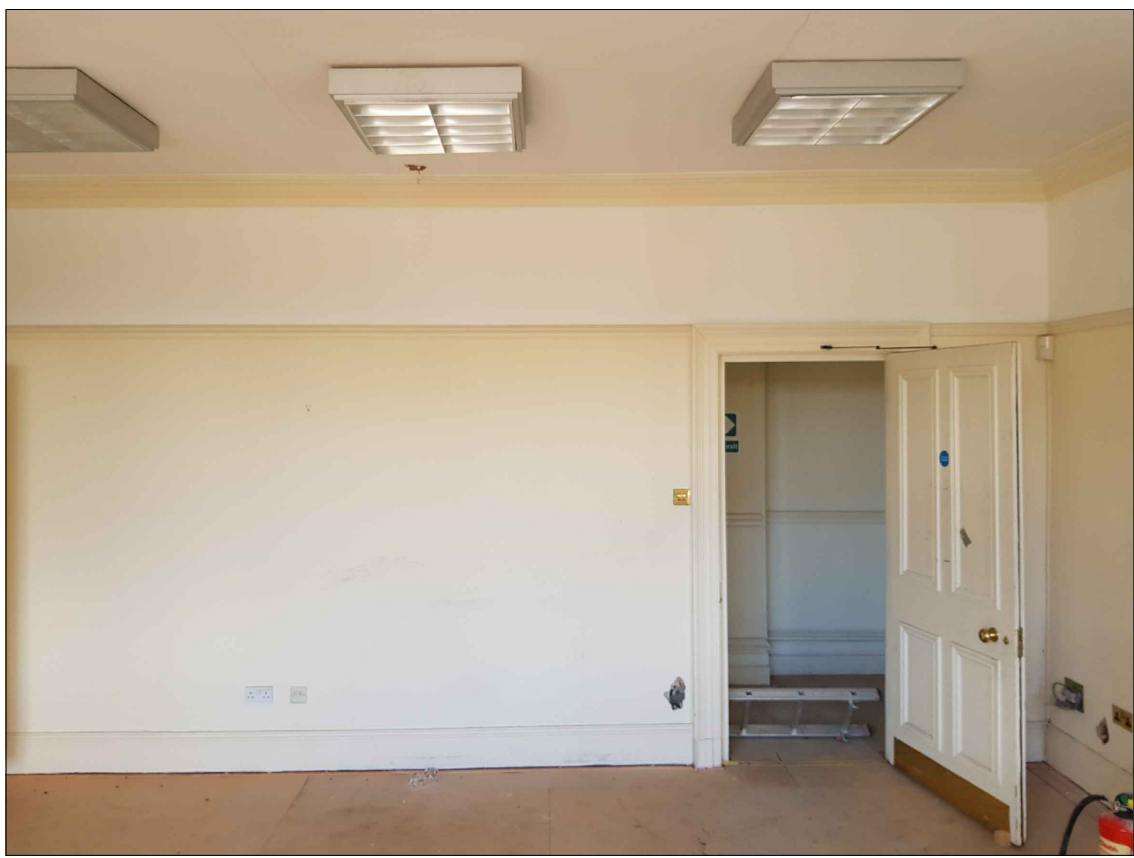


Picture PF04




Picture PF05



Picture PF06

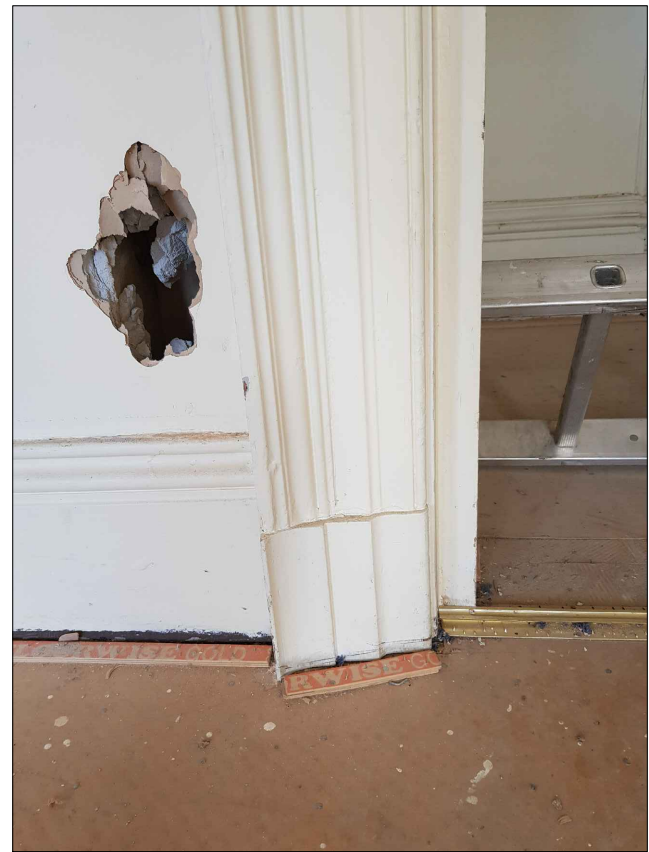

Picture PF07

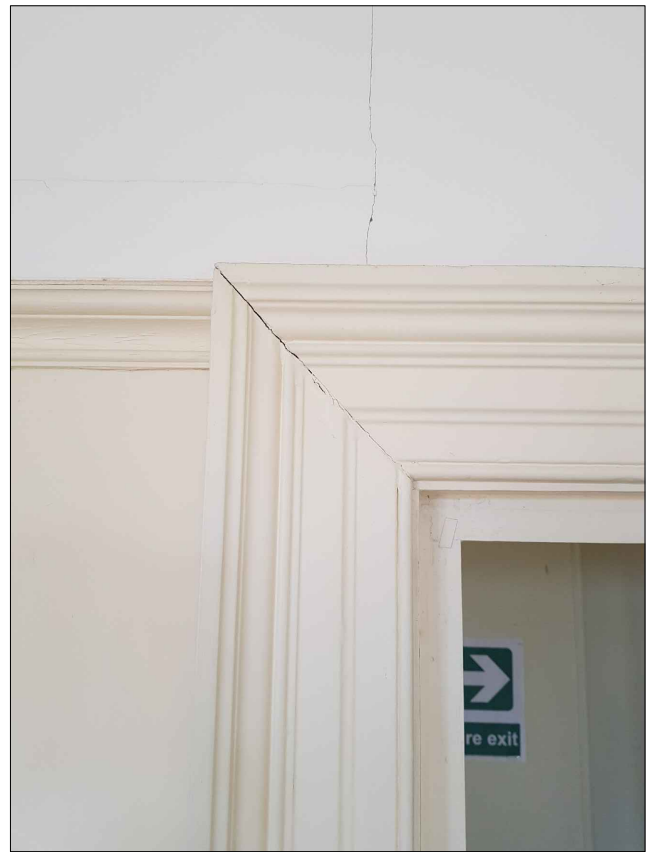

Picture PF08




Picture PF09




Picture PF10




Picture PF11

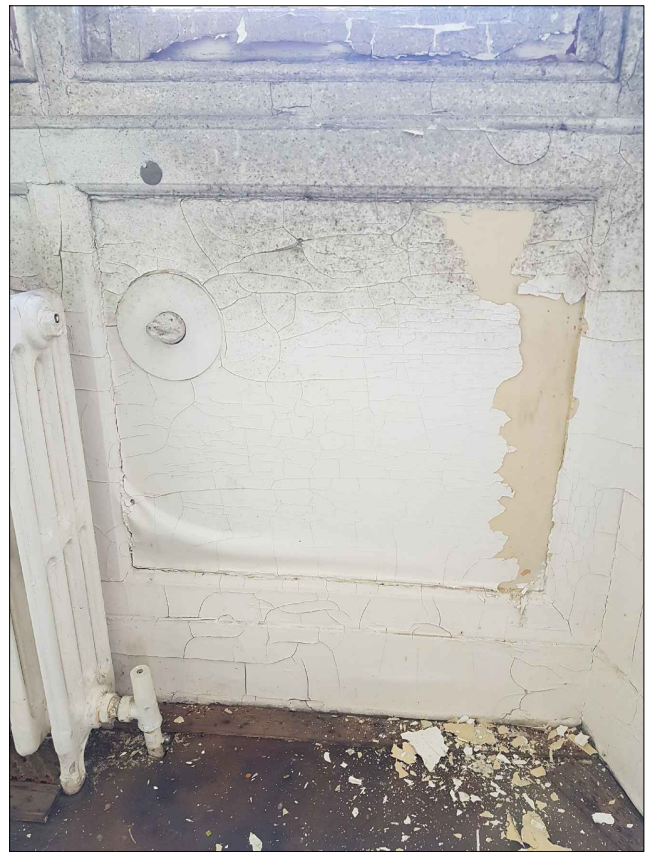


Picture PF12

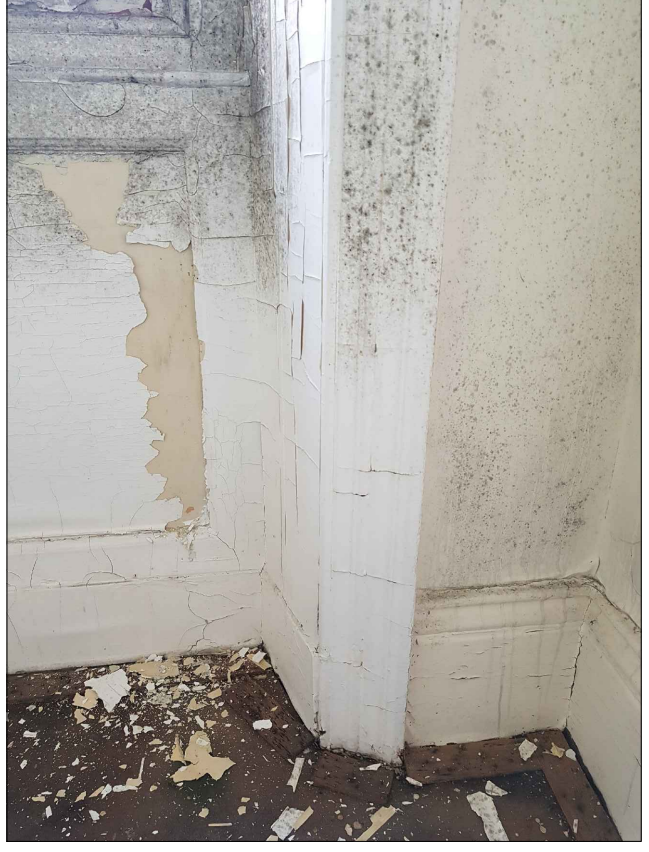

Picture PF13

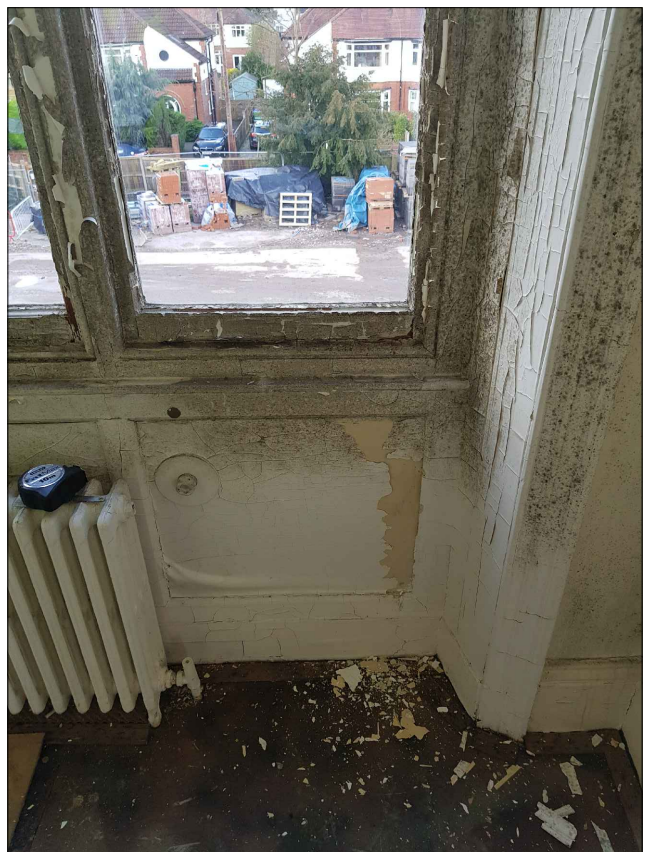

Picture PF14

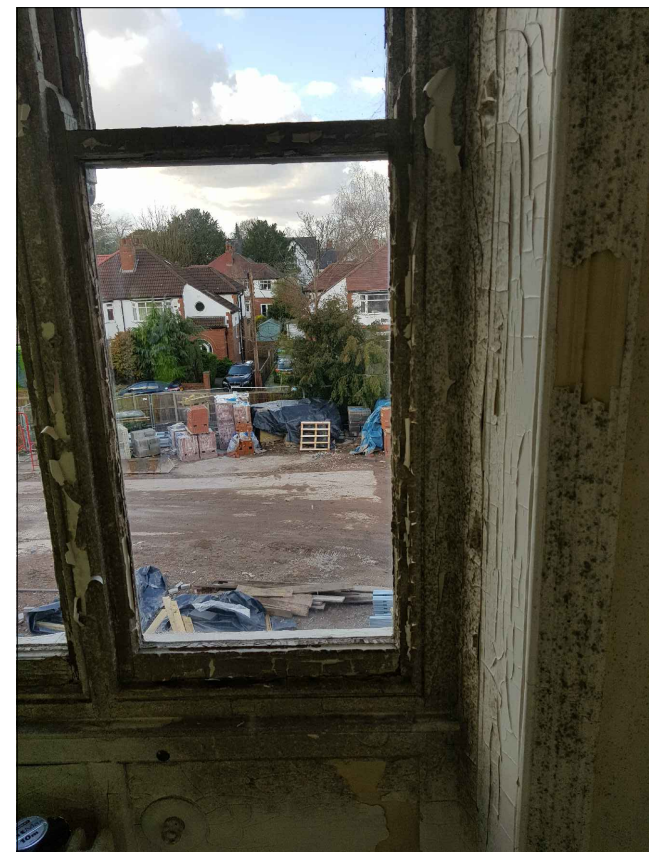

Picture PF15




Picture PF16



Picture PF17




Picture PF18

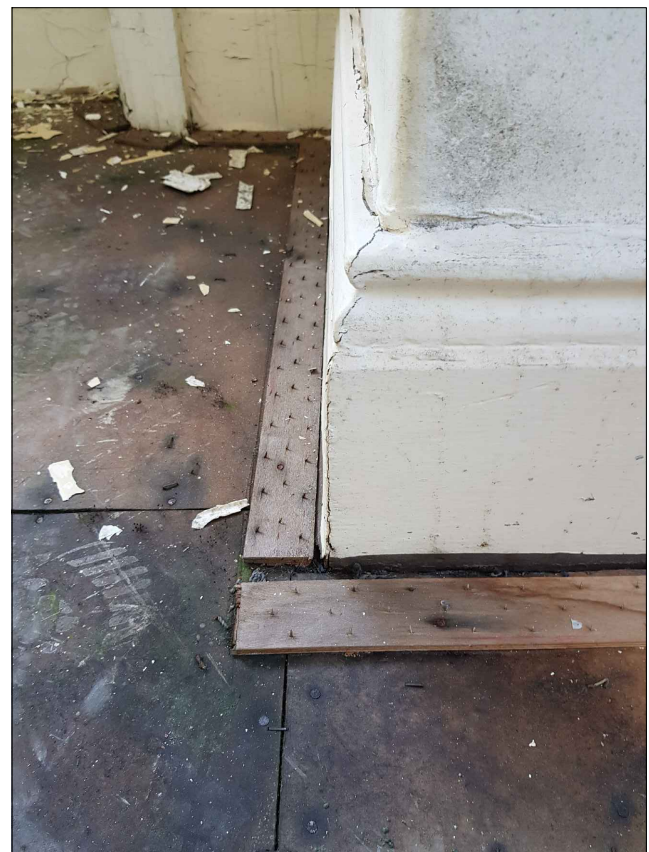

Picture PF19



Picture PF20

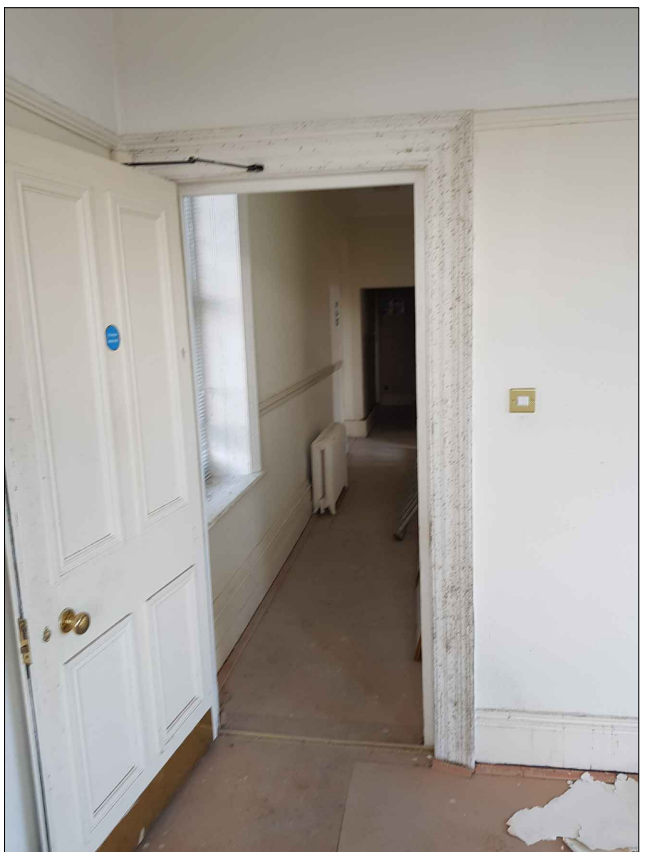

Picture PF21



Picture PF22



Picture PF23



Picture PF24



Picture PF25




Picture PF26




Picture PF27



Picture PF28

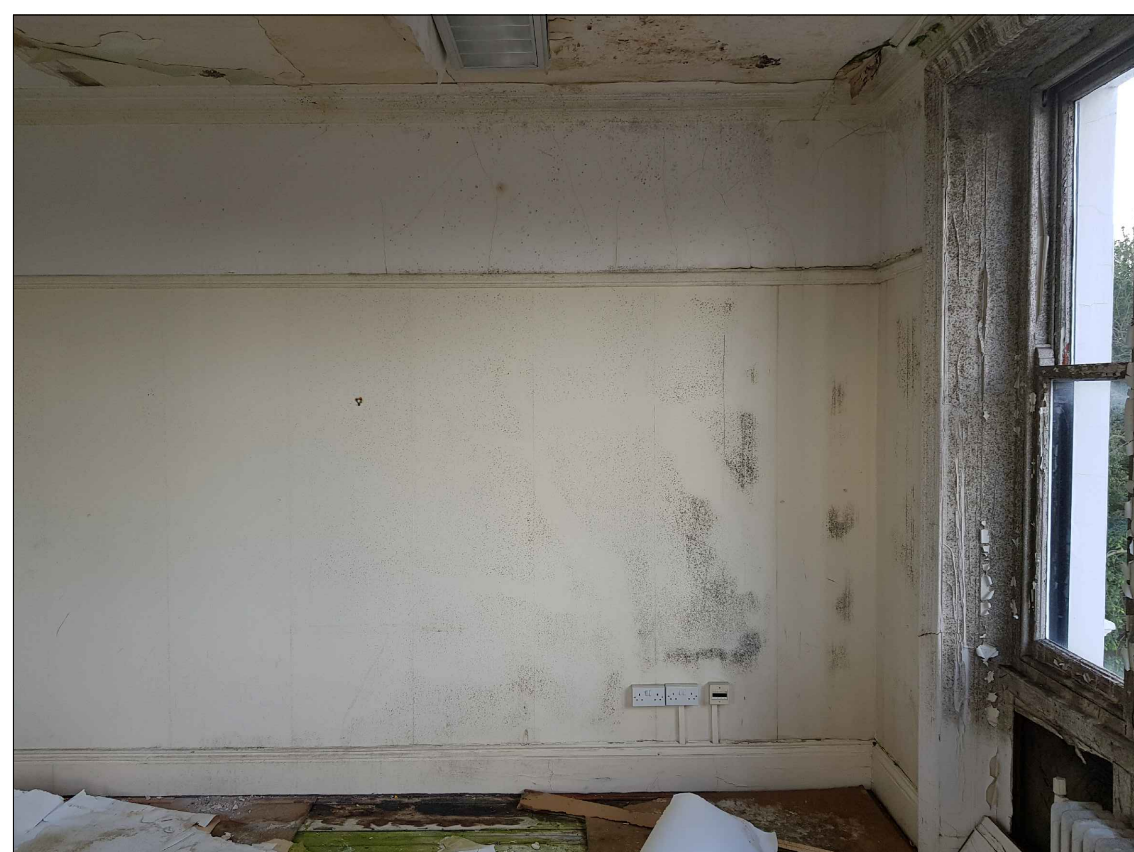


Picture PF29

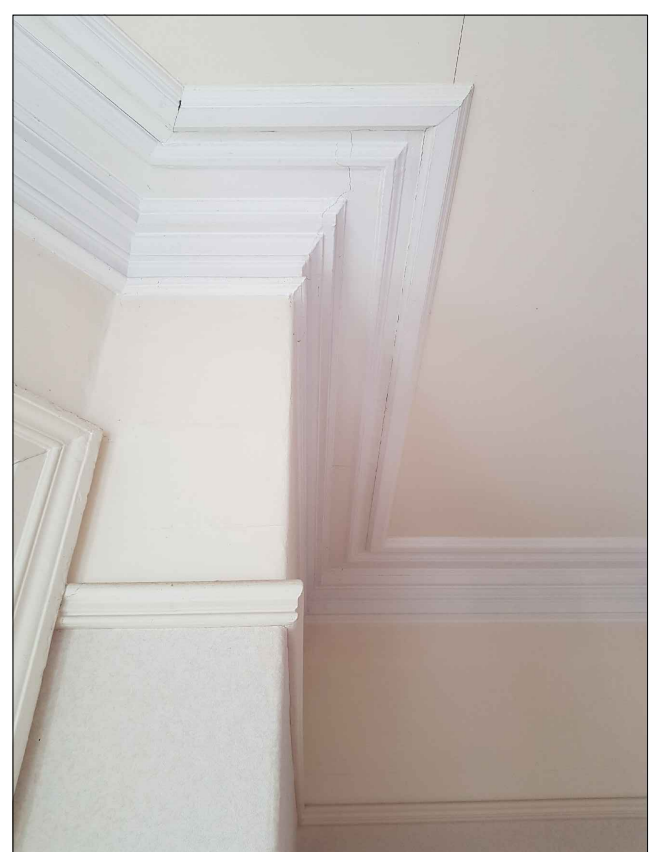

Picture PF30



Picture PF31

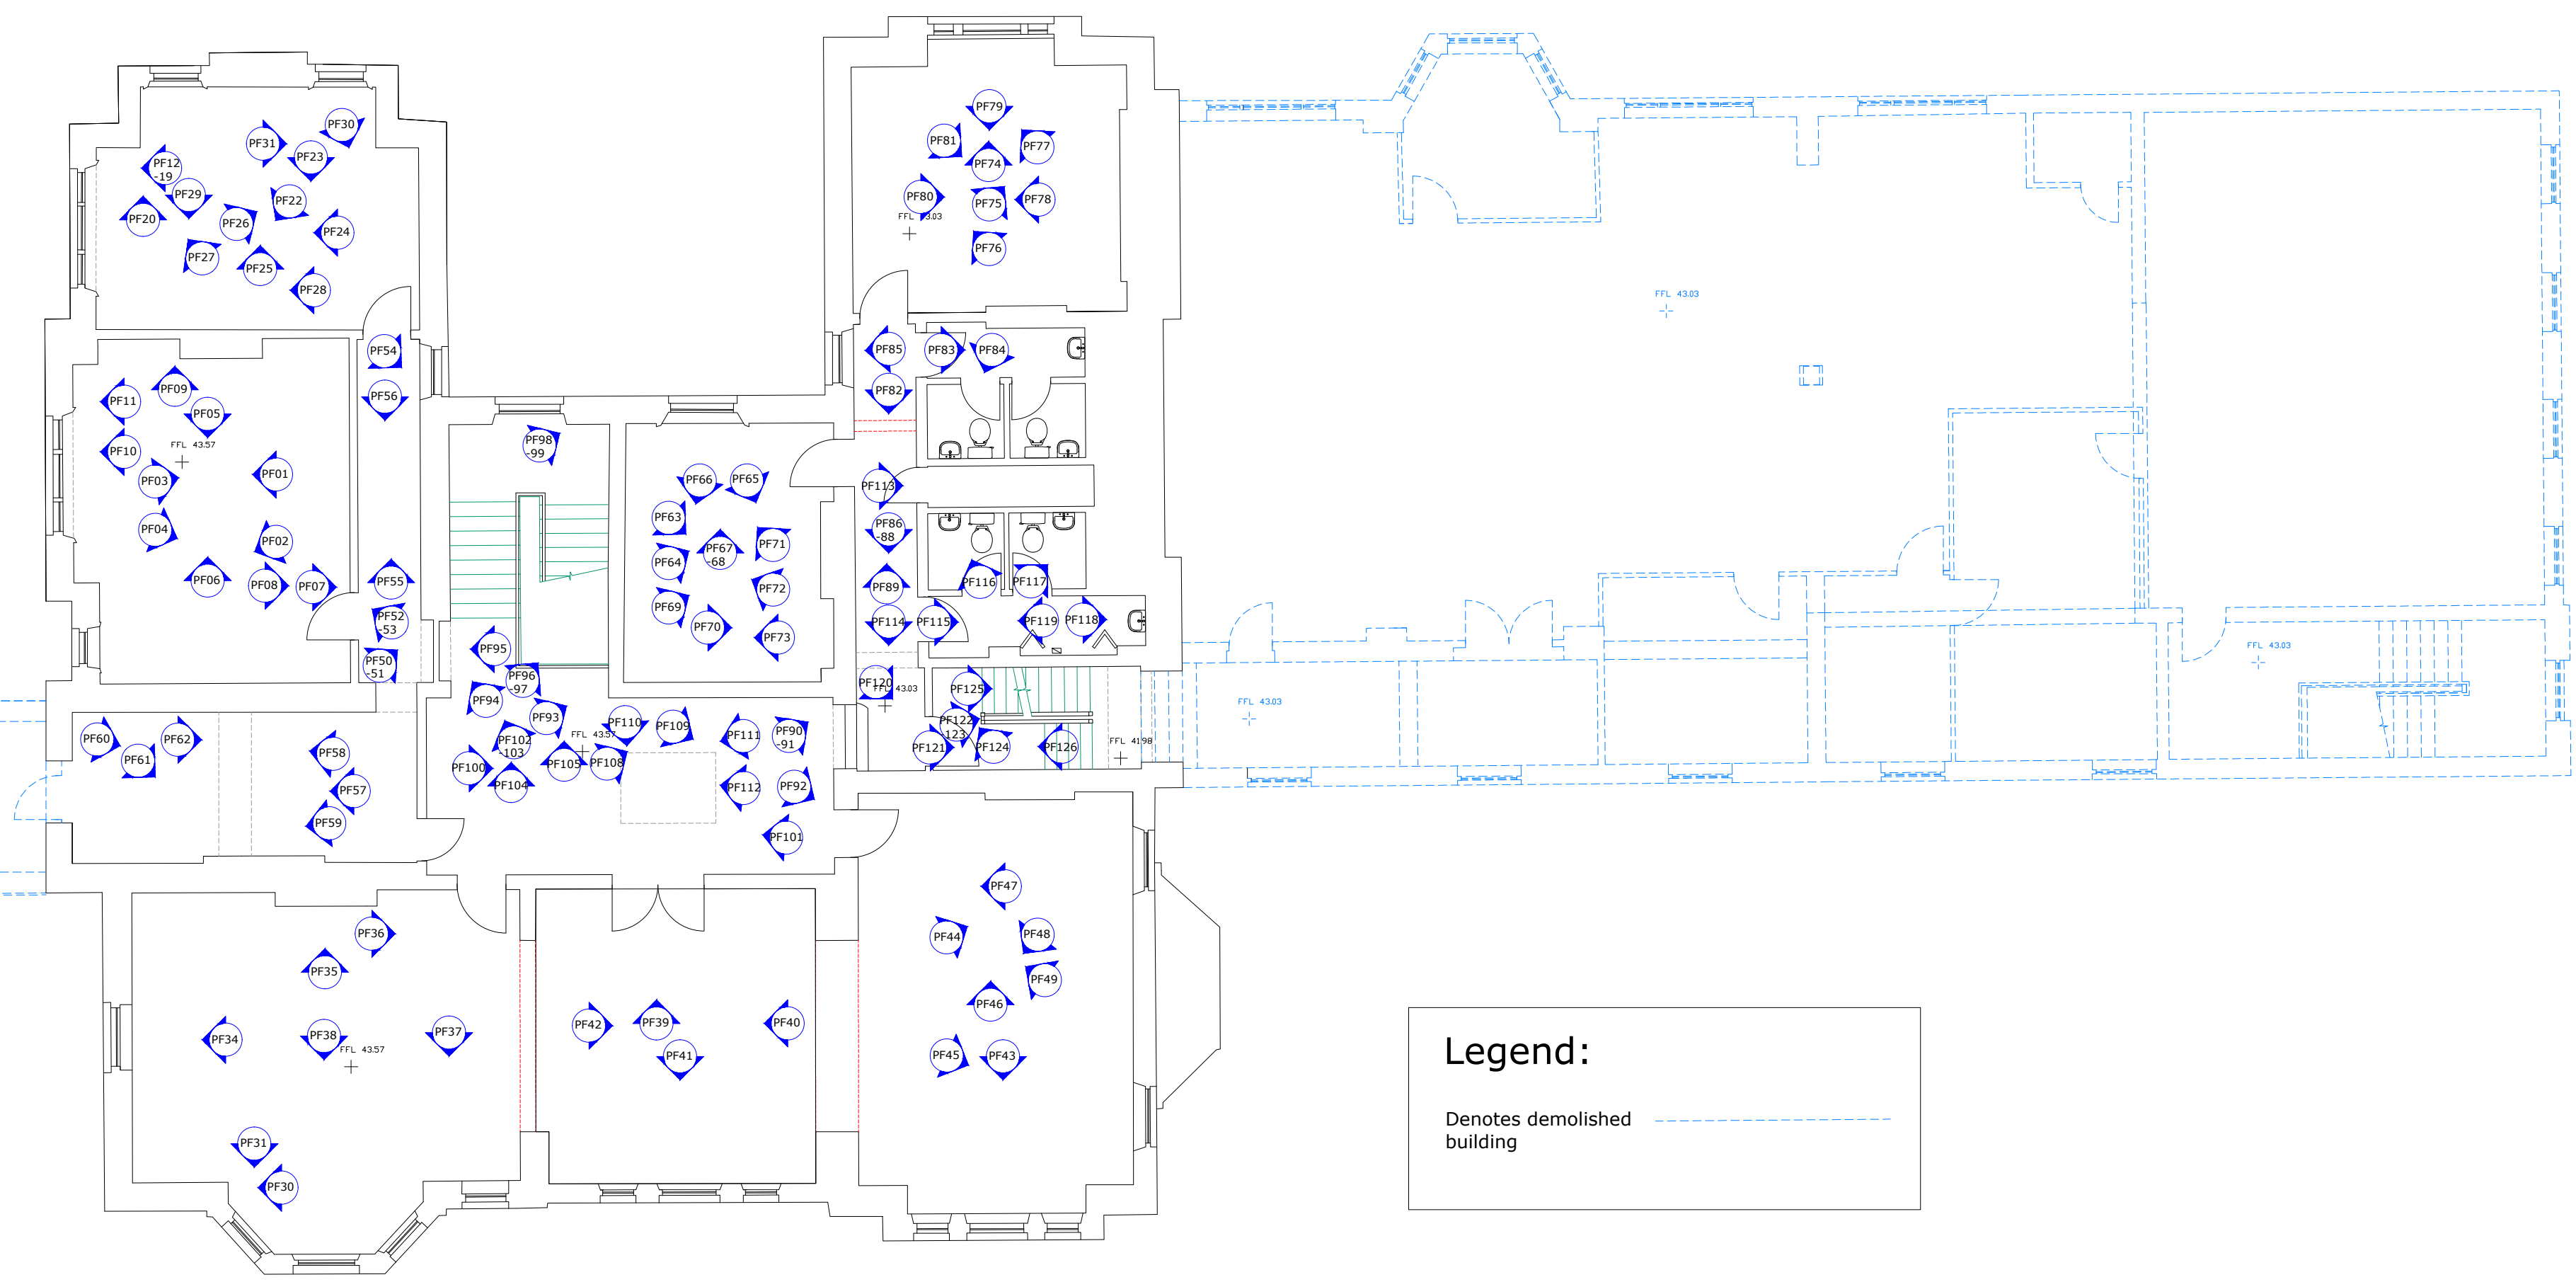

Legend:
Denotes demolished building

First Floor Plan

Scale 1:100
0m 5m 10m

WARNING
Critical Dimensions required by Consultants/
Contractors/ Subcontractors must not be scaled
from this drawing. Dimensions required are to be
obtained from the drawing office.

The Cedars
Existing First
Floor Plan Pre
Construction Images

123-03- 2406

Scale 1:100@A0 Date 03.03.20
Drawn DT Checked

825 Wilmslow Road
Didsbury
Manchester
M20 2SN

P.J.Livesey Holdings Limited
Ashburton Park
Ashburton Road West
Trafford Park
Manchester M17 1AF
Tel : 0161 873 7878
Fax : 0161 873 8185
design@pjlivesey.co.uk

Copyright
This Drawing may not be used or reproduced in
any way without the written consent of the
P.J.Livesey Group Limited

The P. J. Livesey Group Ltd
www.pjlivesey-group.co.uk