





General Notes

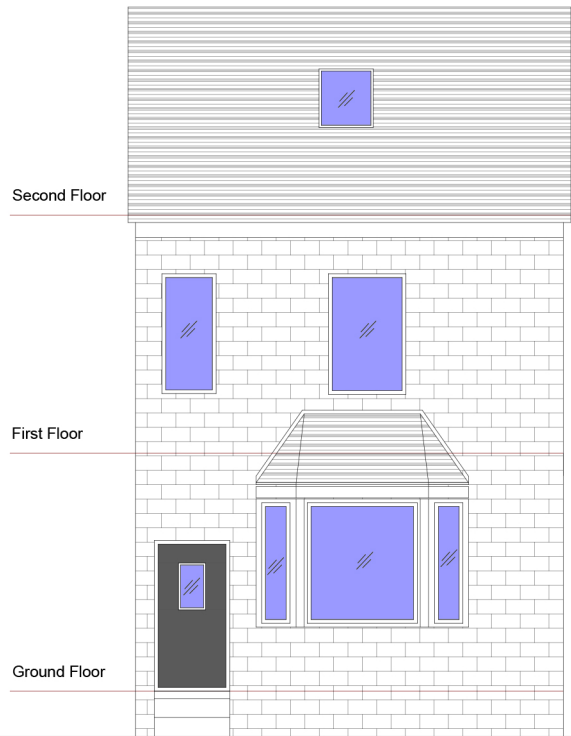

Existing and Proposed Front Elevation
No external alterations are proposed

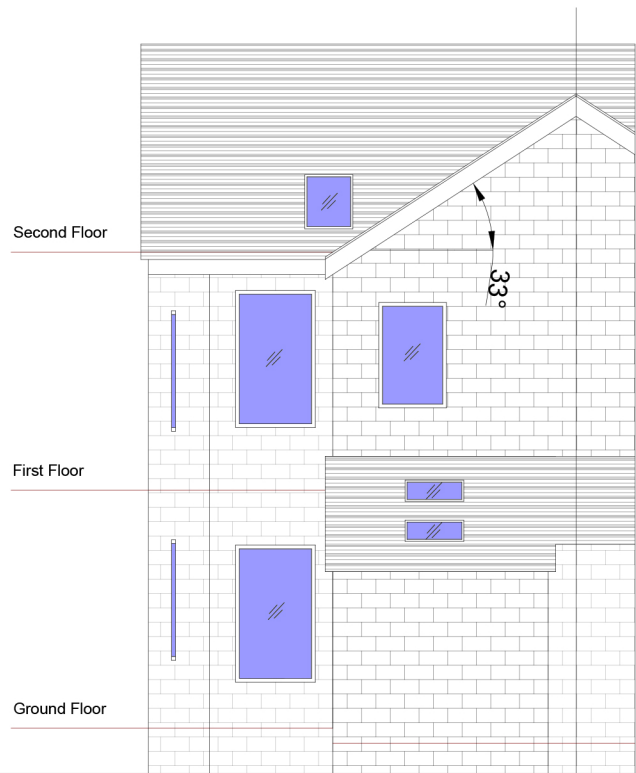

Existing and Proposed Rear Elevation
No external alterations are proposed

SCALE : 1:100.33

Index	Description	Drawn by	Rev'd by	Date
-------	-------------	----------	----------	------

Revisions				

Client
Jupiter Properties

Project Title
73 Furness Road
Manchester, M14 6LX
United Kingdom

Drawing Title
Proposed Front and Rear Elevation
Existing elevations to be the same as the proposed
No external alterations are proposed

ISSUE		
Drawn by	Checked by	Reviewed by
Project No.	Date	Scale @ A3
		1:100.33
DRAWING NUMBER		Revision
DWGNO		RV