



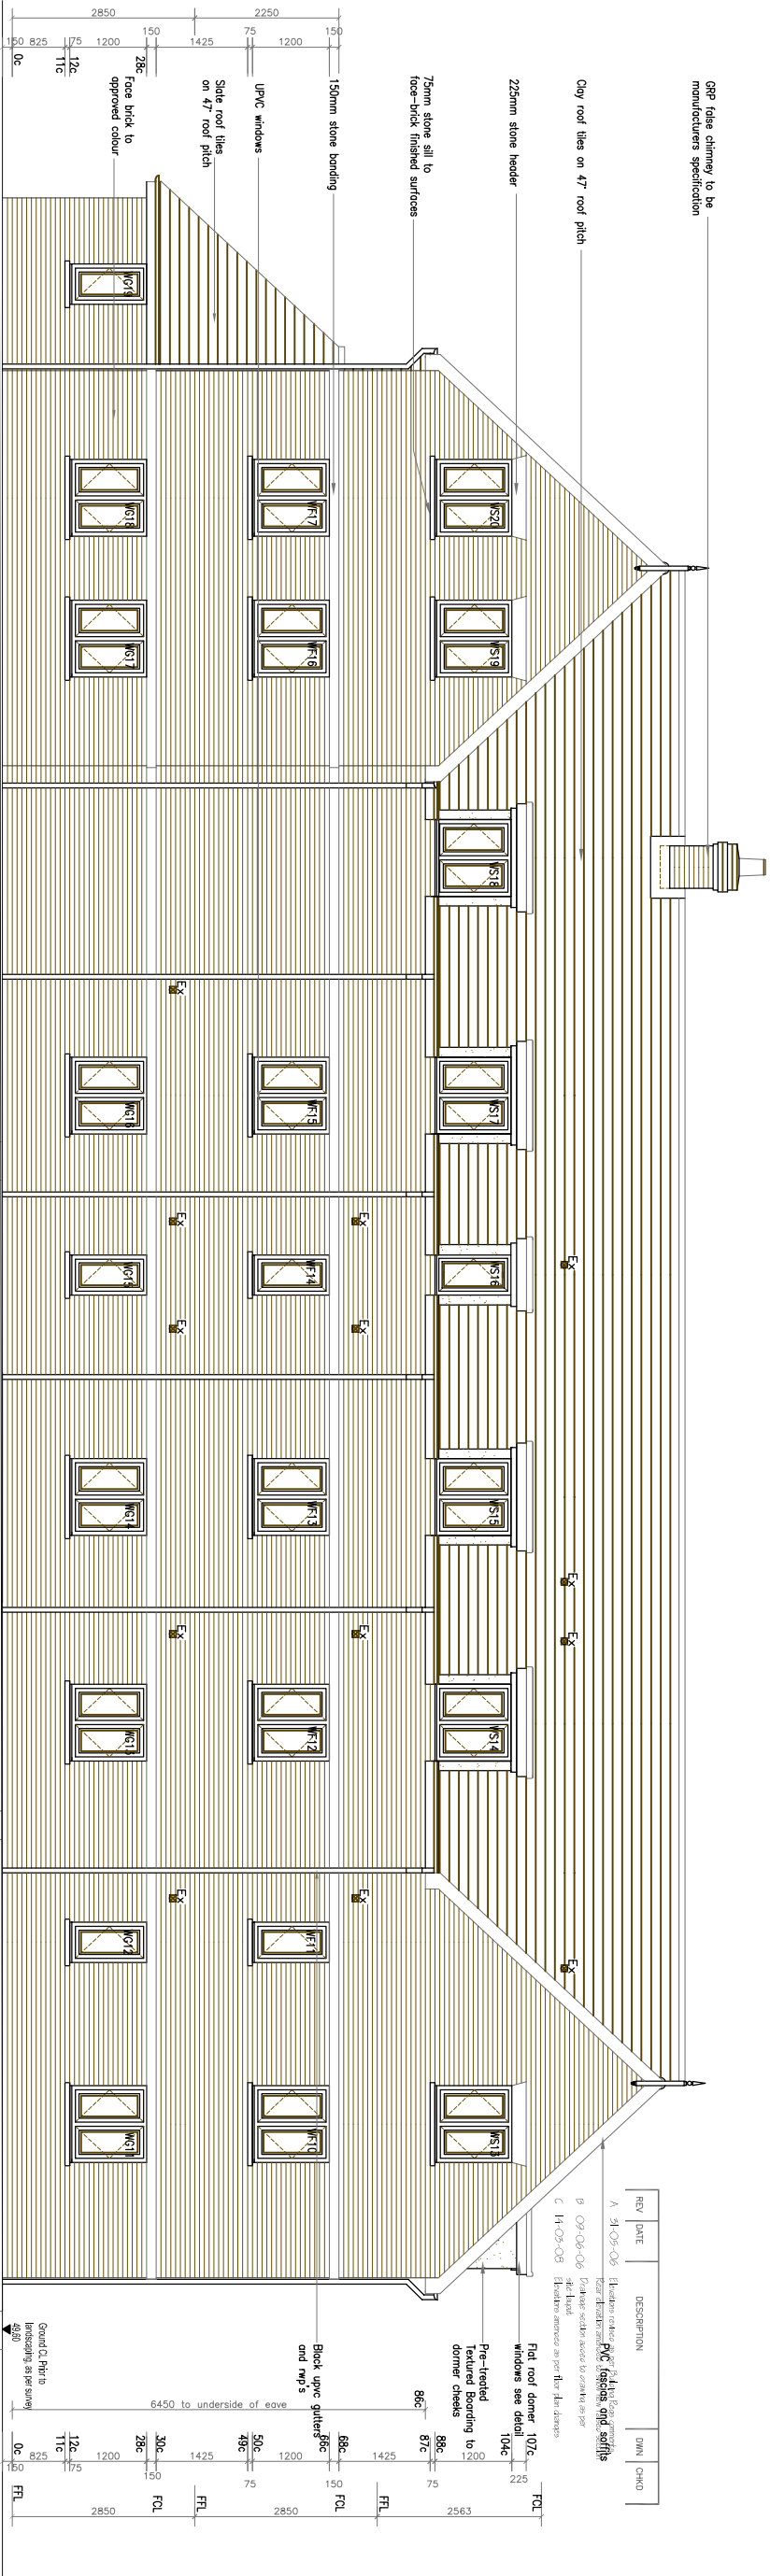

Location	FMWH7 600ø	FMWH6 600ø	FMWH5 600ø	FMWH4 450ø
Cover Level	49 550	49 560	49 560	49 585
Invert Level	48 485	48 640	48 685	48 840
Depth	1 065	920	875	745
Distance				
Gradient				

Location	FMWH3 600ø	FMWH2 450ø	FMWH1 450ø
Cover Level	49 800	49 559	49 440
Invert Level	48 954	48 982	48 990
Depth	646	597	450
Distance			
Gradient			

Rear Elevation

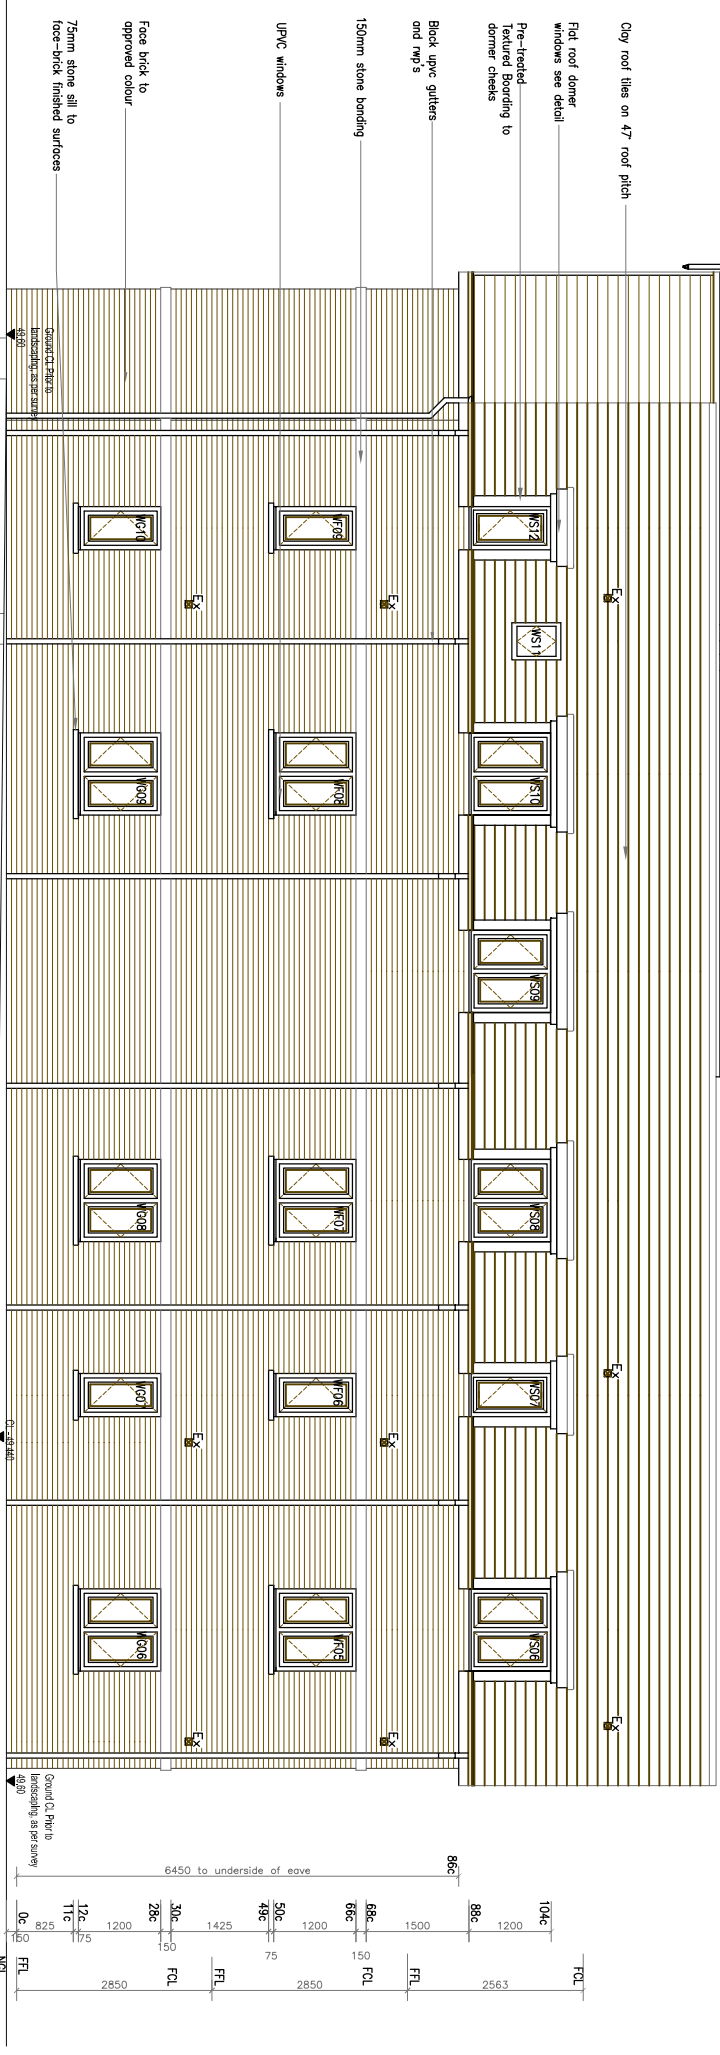

Location	MH3 600ø	MH2 450ø	MH1 450ø
Cover Level	49 600	49 559	49 440
Invert Level	48 954	48 982	48 990
Depth	646	597	450
Distance			
Gradient			

Side Elevation

drawing number

6383/16

revision

1

C

2

3

4

5

checked

scale

1:50

drawn / by

date

Aut 07

L A P
Architects - Interior Designers Limited
GREAT BUSTLED SCHOOL HOUSE, 79 LONDON ROAD,
WILMINGTON, SUSSEX BN7 3JD
TEL: 01273 623206 FAX: 01273 623207 EMAIL: admin@lap-architects.com
WWW.LAP-ARCHITECTS.COM

client
Broadfield Properties
Proposed Development
Northardon
Manchester
Working title
Elevations - Rear & Side