



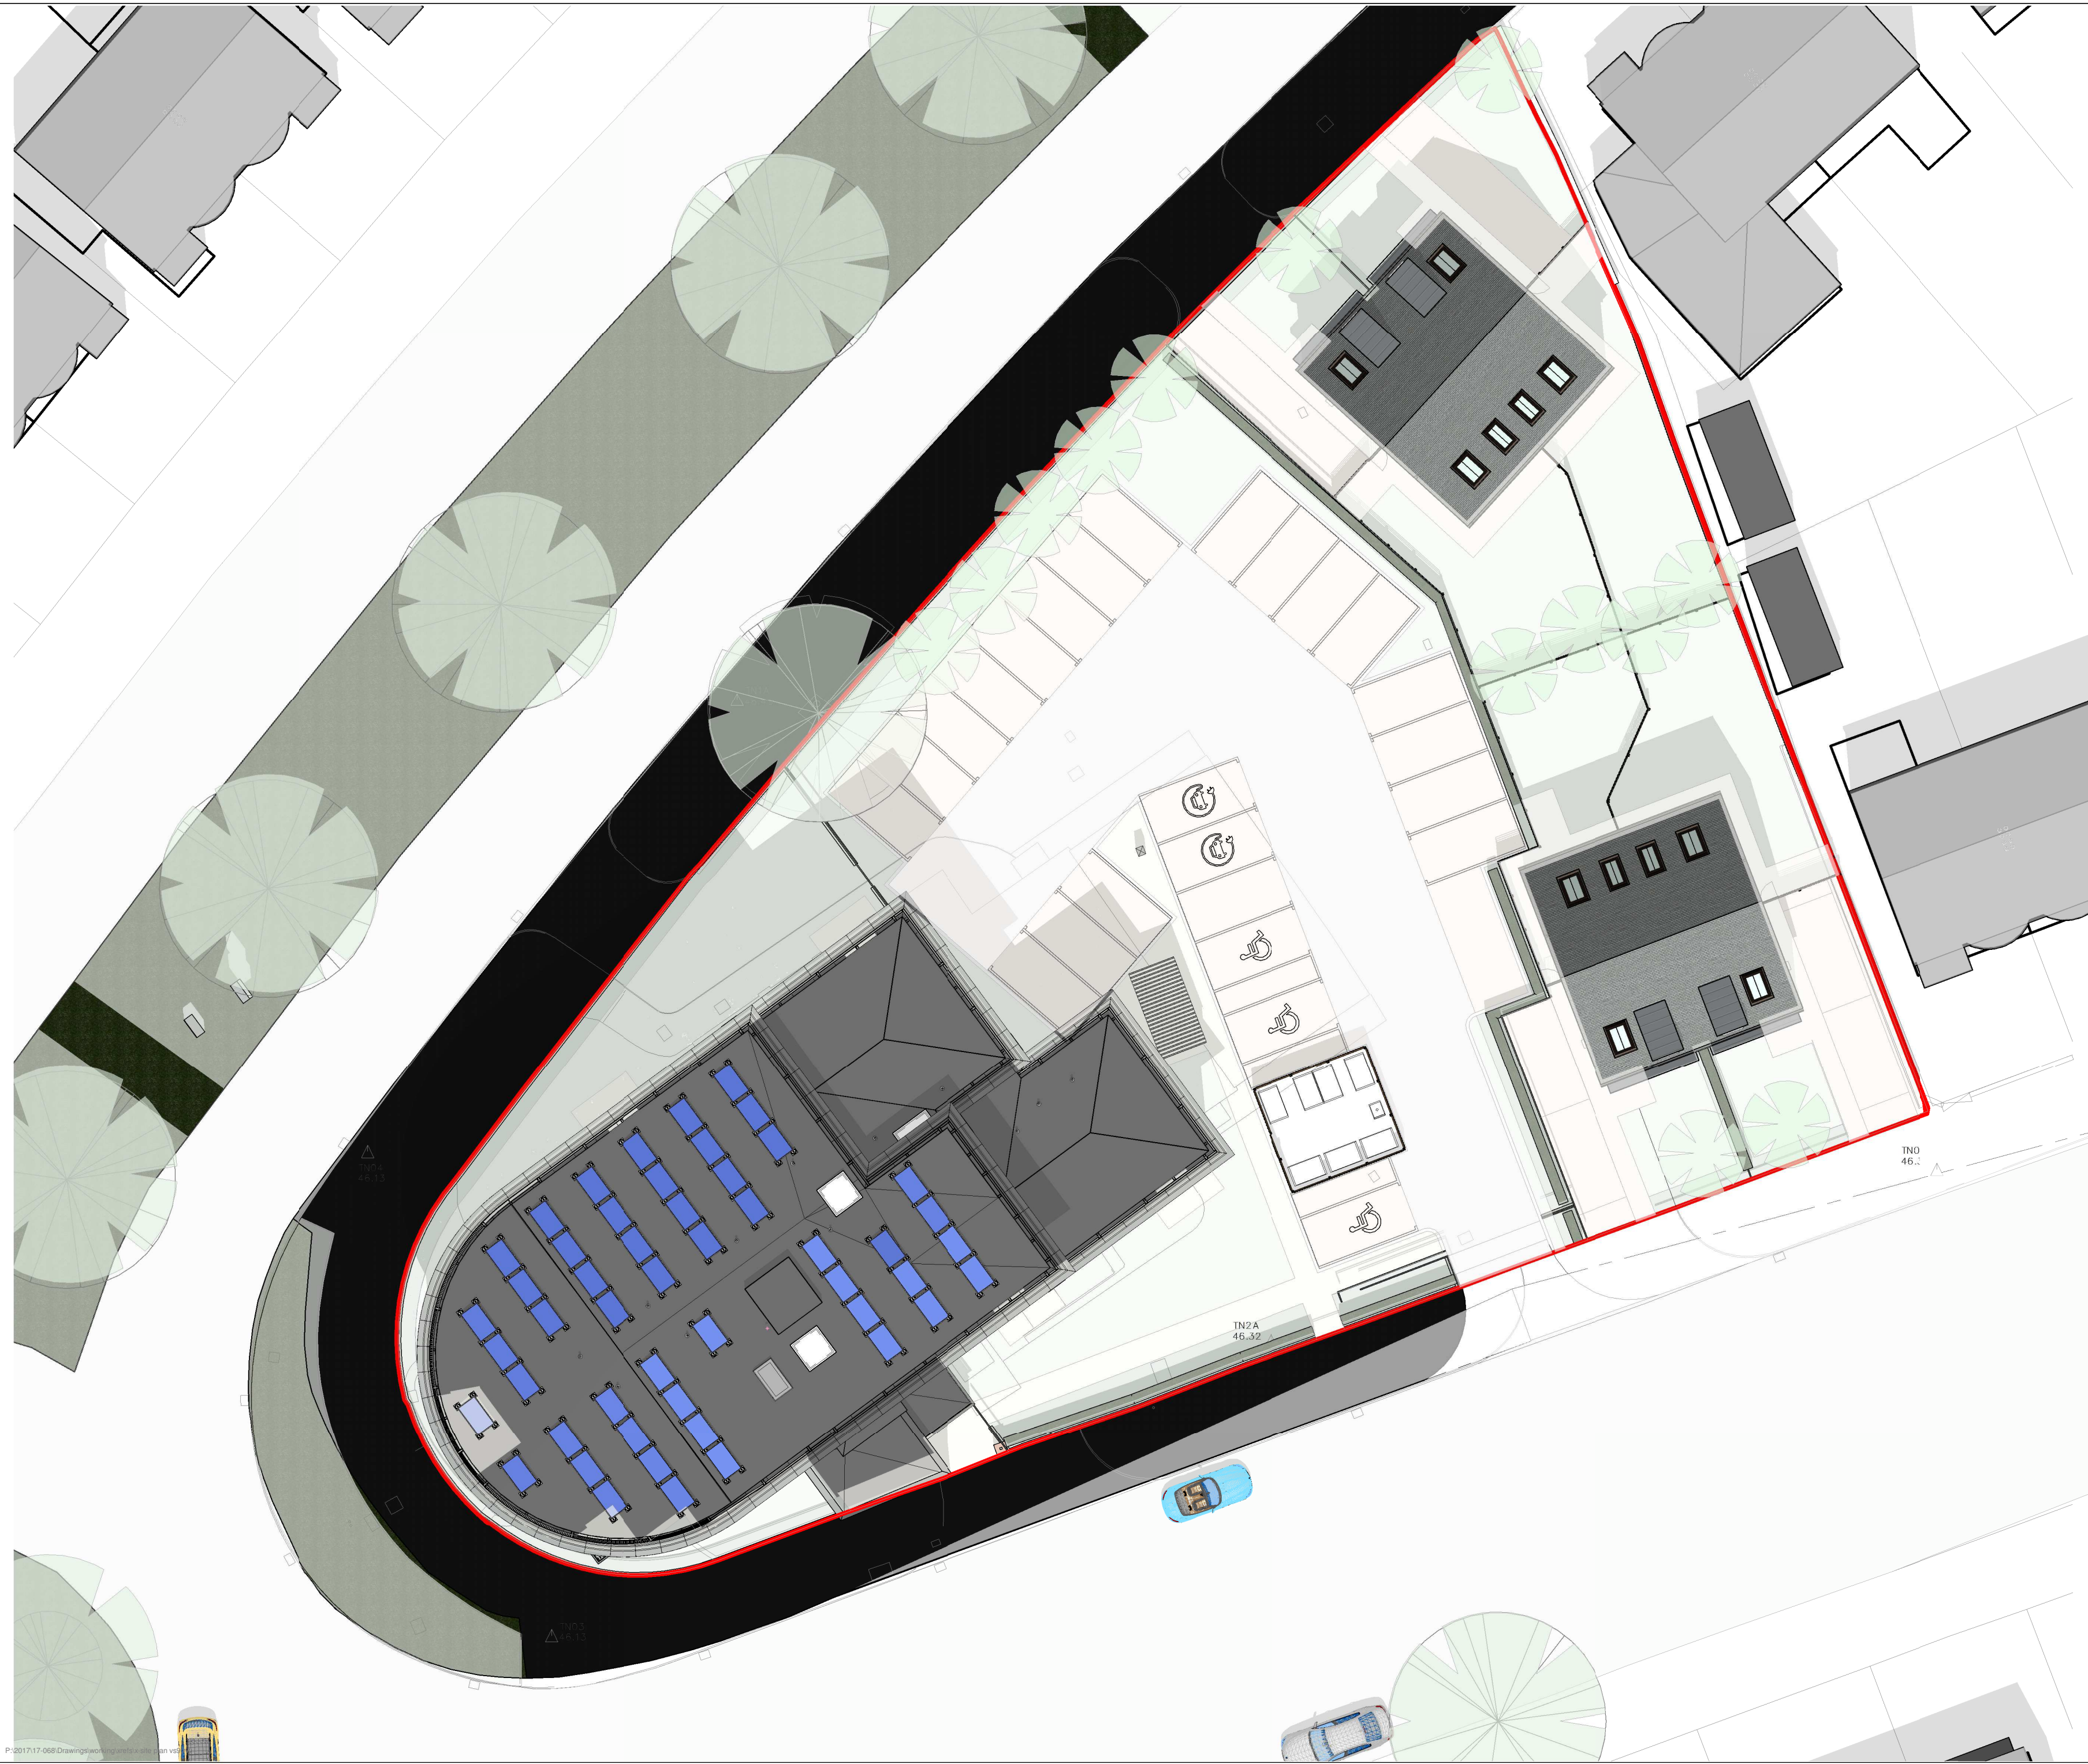

○ BOWKER SADLER PARTNERSHIP LIMITED
■ THIS DRAWING IS THE SUBJECT OF COPYRIGHT WHICH VESTS IN BOWKER SADLER PARTNERSHIP LIMITED. IT IS AN INFRINGEMENT OF COPYRIGHT TO REPRODUCE THIS DRAWING, BY WHATEVER MEANS, INCLUDING ELECTRONIC, WITHOUT THE EXPRESS WRITTEN CONSENT OF BOWKER SADLER PARTNERSHIP LIMITED WHICH RESERVES ALL ITS RIGHTS

BOWKER SADLER PARTNERSHIP LIMITED ASSERTS ITS RIGHTS TO BE IDENTIFIED AS THE AUTHOR OF THIS DESIGN

■ DRAWING NOT TO BE SCALED.
■ REPORT ERRORS & OMISSIONS TO ARCHITECT.
■ CHECK ALL DIMENSIONS ON SITE
■ DRAWING TO BE READ IN CONJUNCTION WITH THE HEALTH AND SAFETY PLAN AND ALL RELEVANT RISK ASSESSMENTS

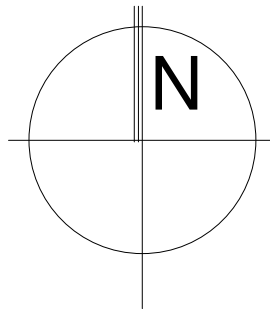

F	23.10.20	CY	External cycle store reinstated	CL
E	16.06.20	CY	External bike store removed and internal bike store reinstated following planning correspondence	CL
D	11.02.20	CY	Revised following comments	CL
C	18.10.18	CY	Planning issue	CL
B	29.11.17	SW	Further planning ammendments following feedback from planners.	PJ
A	26.09.17	AK	Electric sliding gate added to car park	CL

REV.	DATE	DRN.	CHKD.
------	------	------	-------

PROJECT
Kingsway, Manchester

CLIENT
Cube Great Places

DRAWING
Proposed Site Roof Plan

SCALE	SHEET SIZE	DRAWN	CHECKED	DATE
1 : 200	@ A2	PB	CL	12.09.17

BOWKER SADLER ARCHITECTURE
A: Hatherlow House, Hatherlow, Romiley, Stockport SK6 3DY
T: 0161 406 7333
E: bsp@bowker-sadler.co.uk
W: www.bowker-sadler.co.uk

JOB No 17-068	DRAWING No 107	REVISION F
STATUS Planning		
Building Information Modeling		