




27 Elm Road, Didsbury, Manchester, M20 6XD

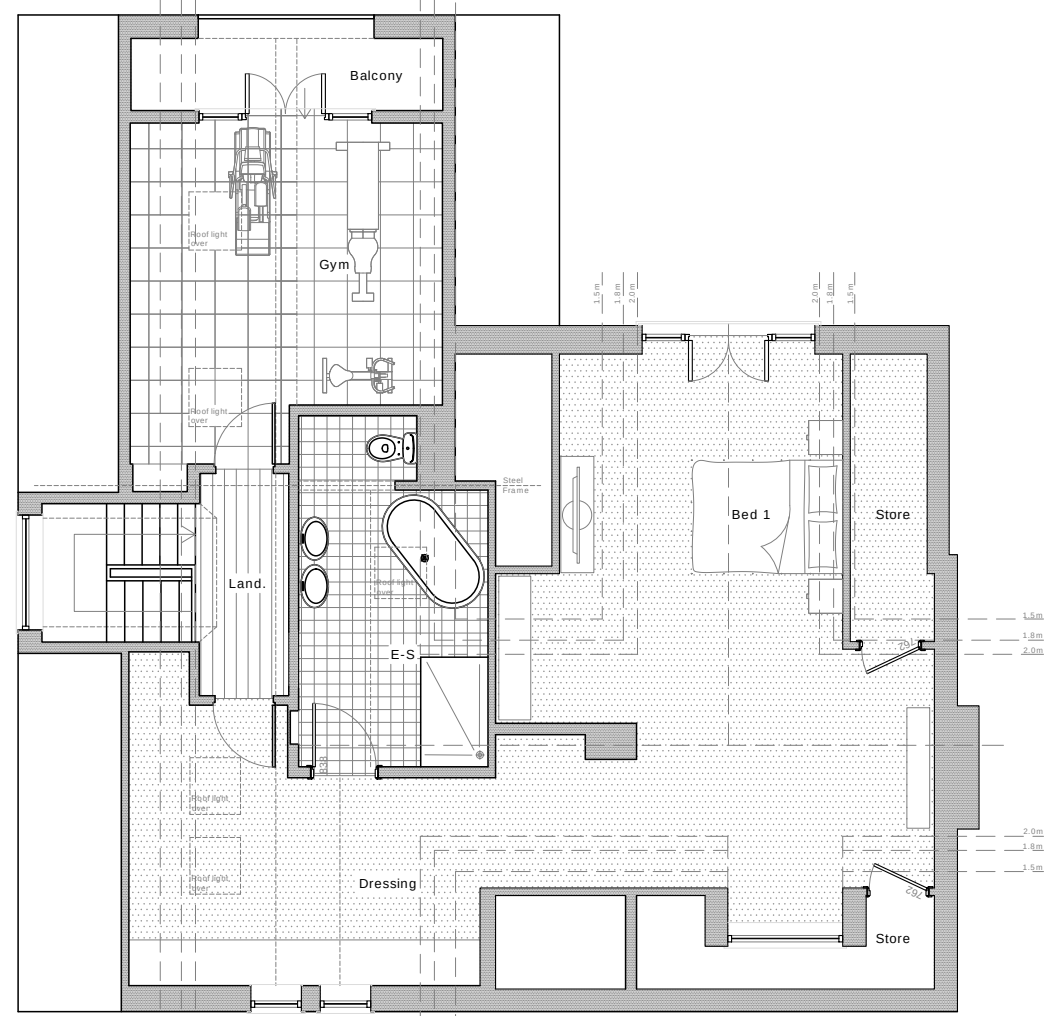

Proposed Second Floor Plan
1:100

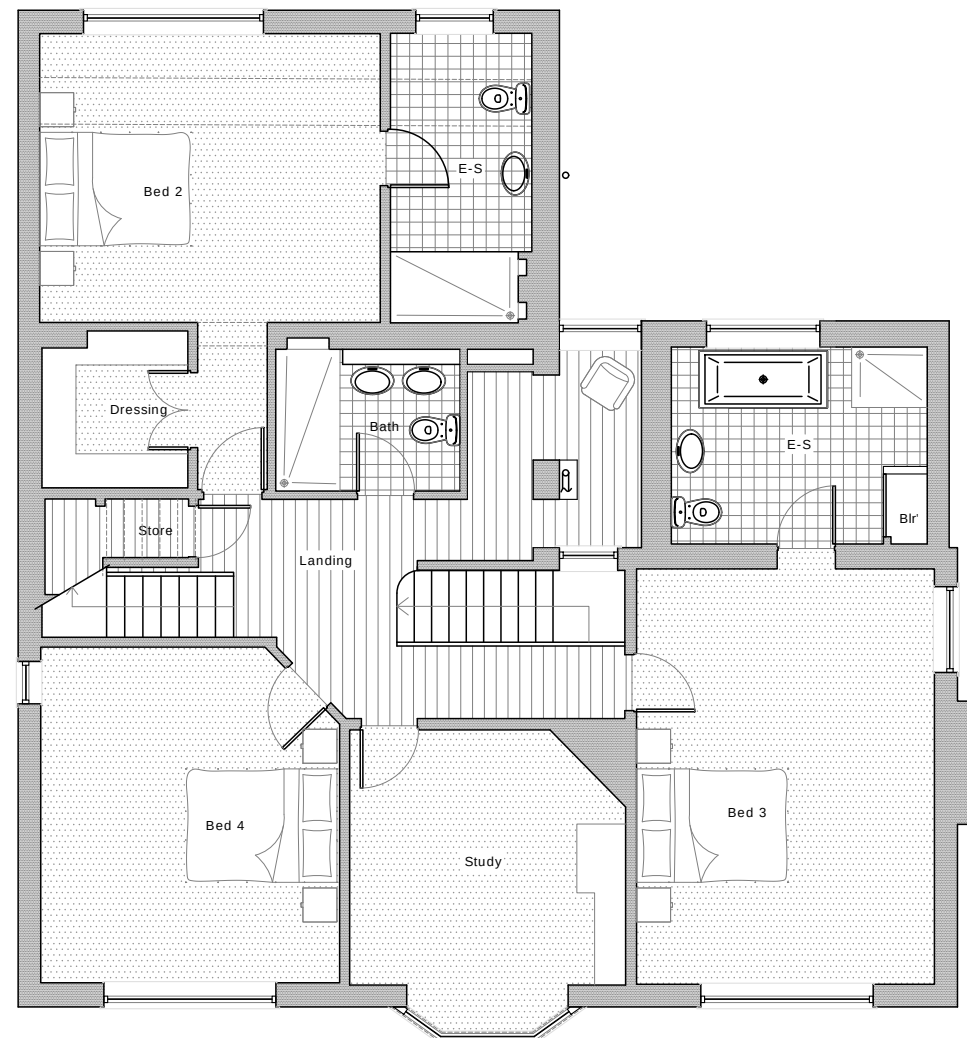

Proposed First Floor Plan
1:100

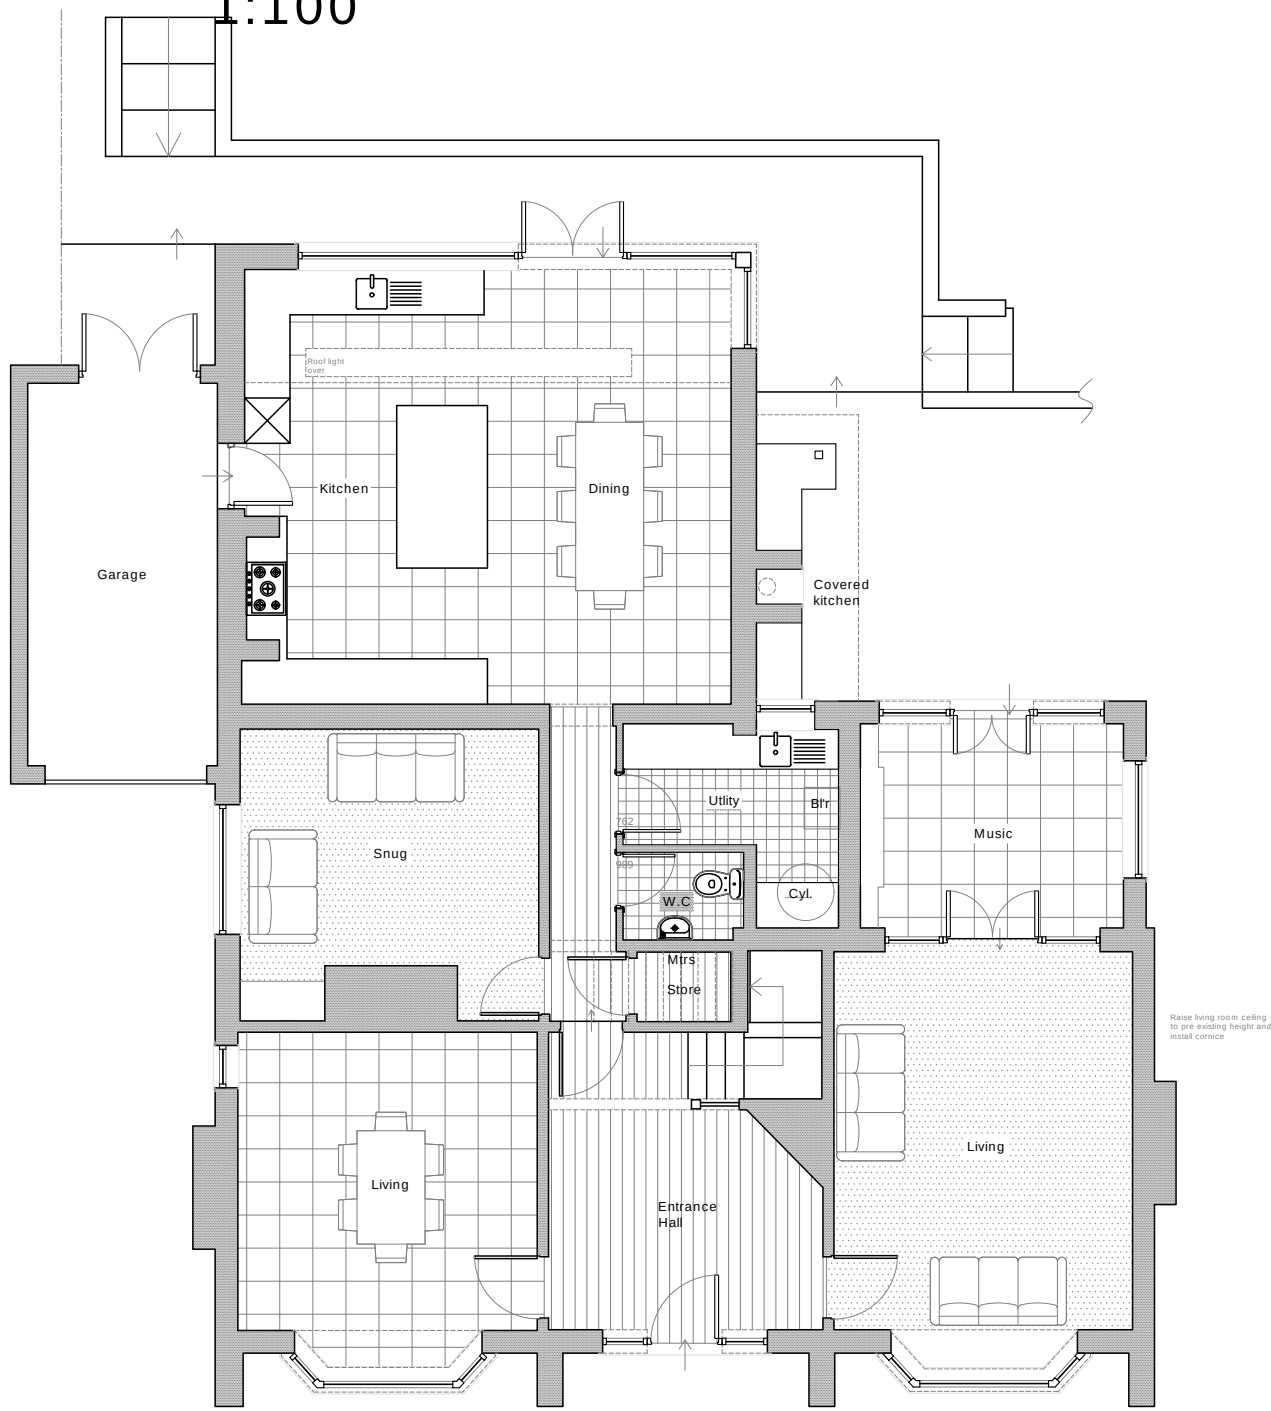

Proposed Ground Floor Plan
1:100



Proposed Front Elevation
1:100





Proposed Rear Elevation
1:100



Proposed Side Elevation
1:100



Proposed Side Elevation
1:100

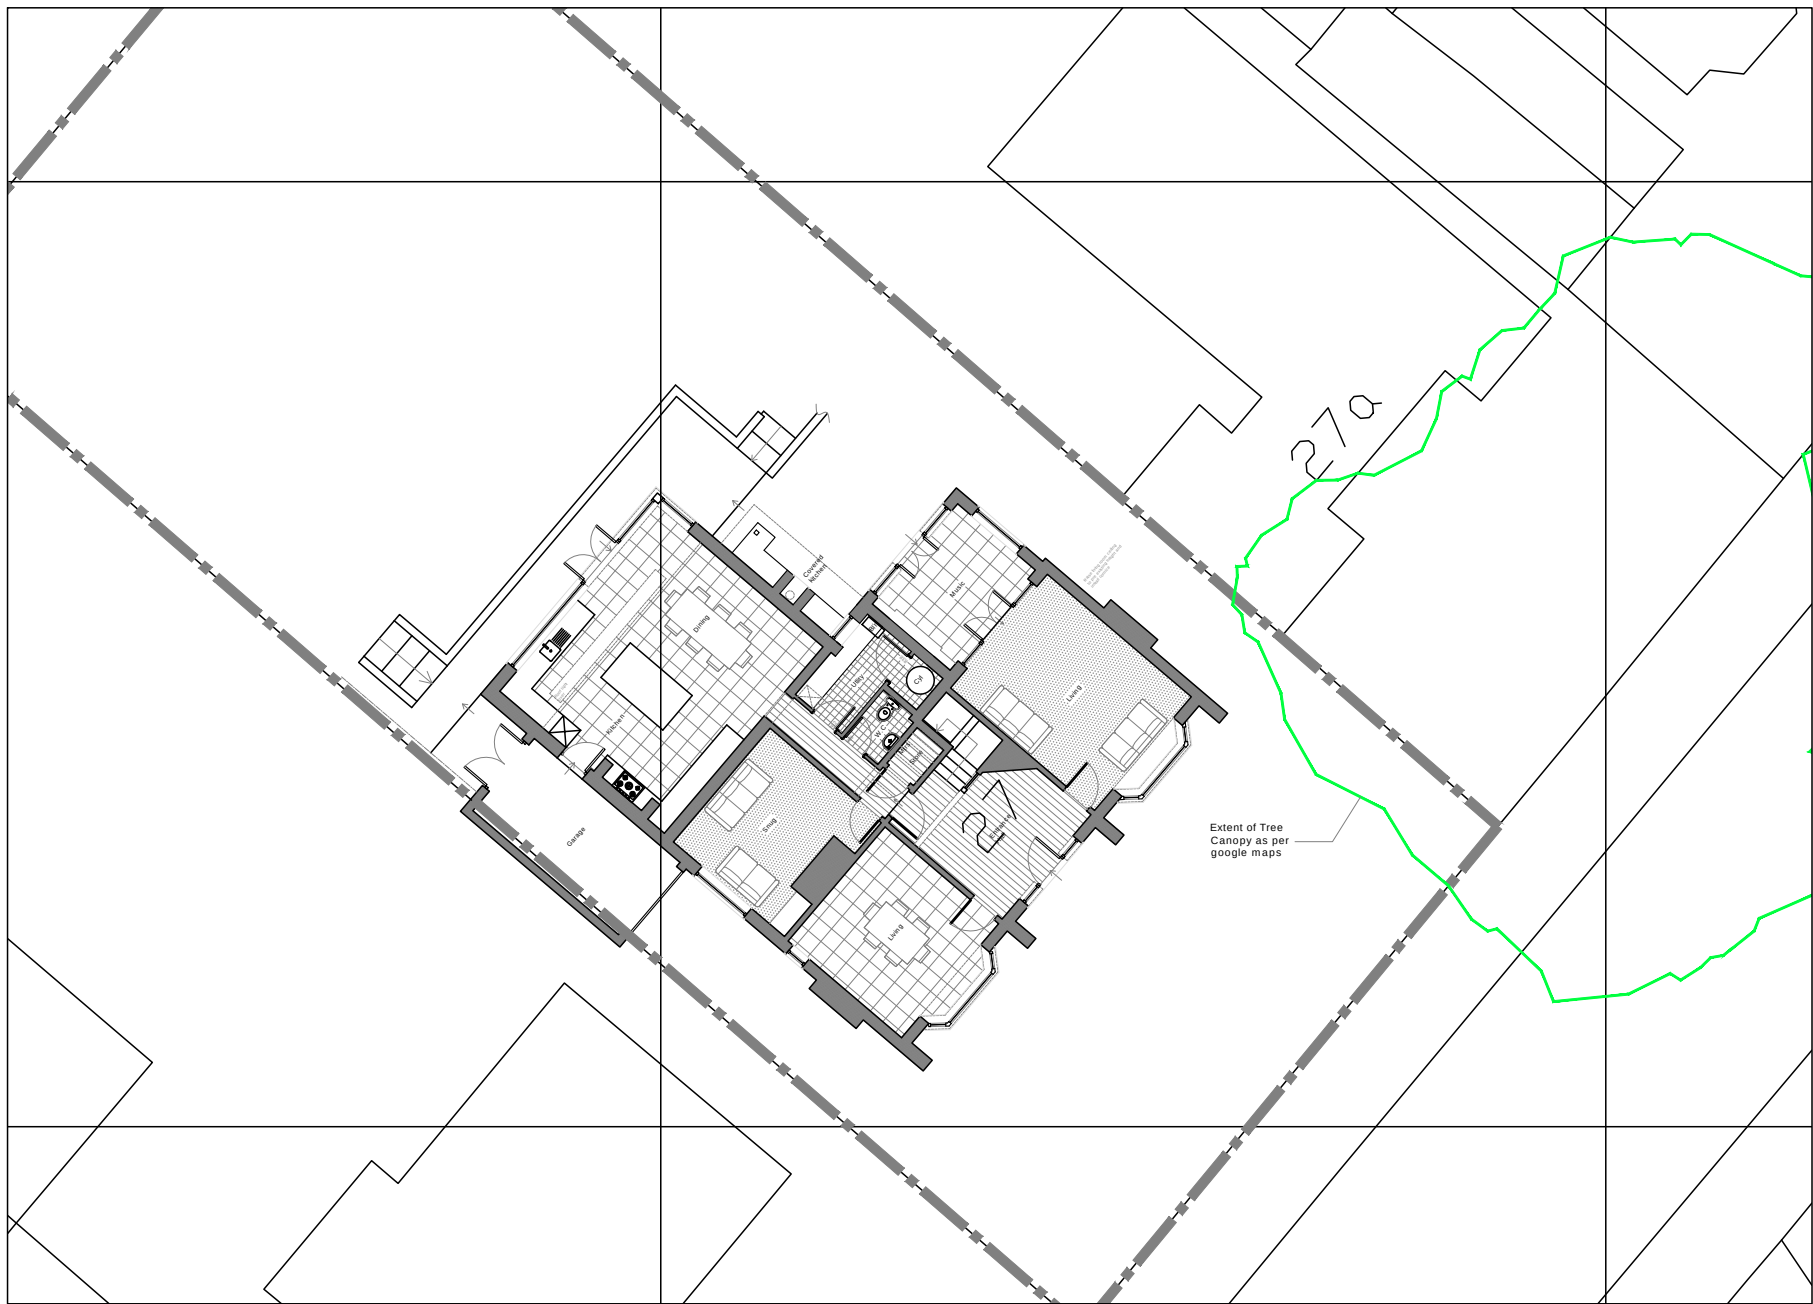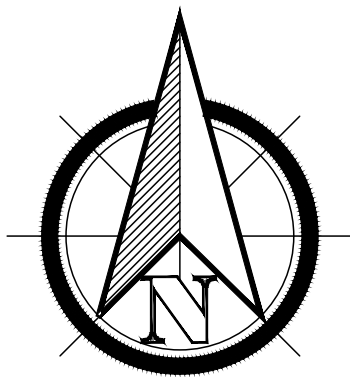

Proposed Site Plan
1:200

General notes:
Do not scale the drawing.
All dimensions to be checked on site prior to commencement of work and any discrepancy shall be immediately reported and resolved prior to work commencing. This drawing is to be read in conjunction with all relevant drawings and specifications relating to the job whether or not indicated on the drawing.
Copyright reserved to WBD this drawing may not be used or reproduced without prior written consent.

0 10 20 30 40 50 60 70 80 90 100 110 120 130 140 150 Scale bar
1:1

Project	27 Elm Road, Didsbury, Manchester, M20 6XD					Drawing	Proposed Plans, Elevations, Site Plan & Location Plan							
	Client	Drwg No	Job Ref	Date Complete	Paper size		Drwg Scales	Status	REV.					
	*****	102	01420	06.08.20	A1		1:100, 1:200 1:1250	Proposed						
Drawn	DM	Checked	SW	T. 07980304919		E. simon@w-bd.co.uk		W. w-bd.co.uk						
WBD is a registered trading name of Wallis Building Designs										Limited Registered in England Company Number 0836608				

WBD is a registered trading name of Walls Building Designs Limited Registered in England Company Number 08366080

W-BD
separated by design