
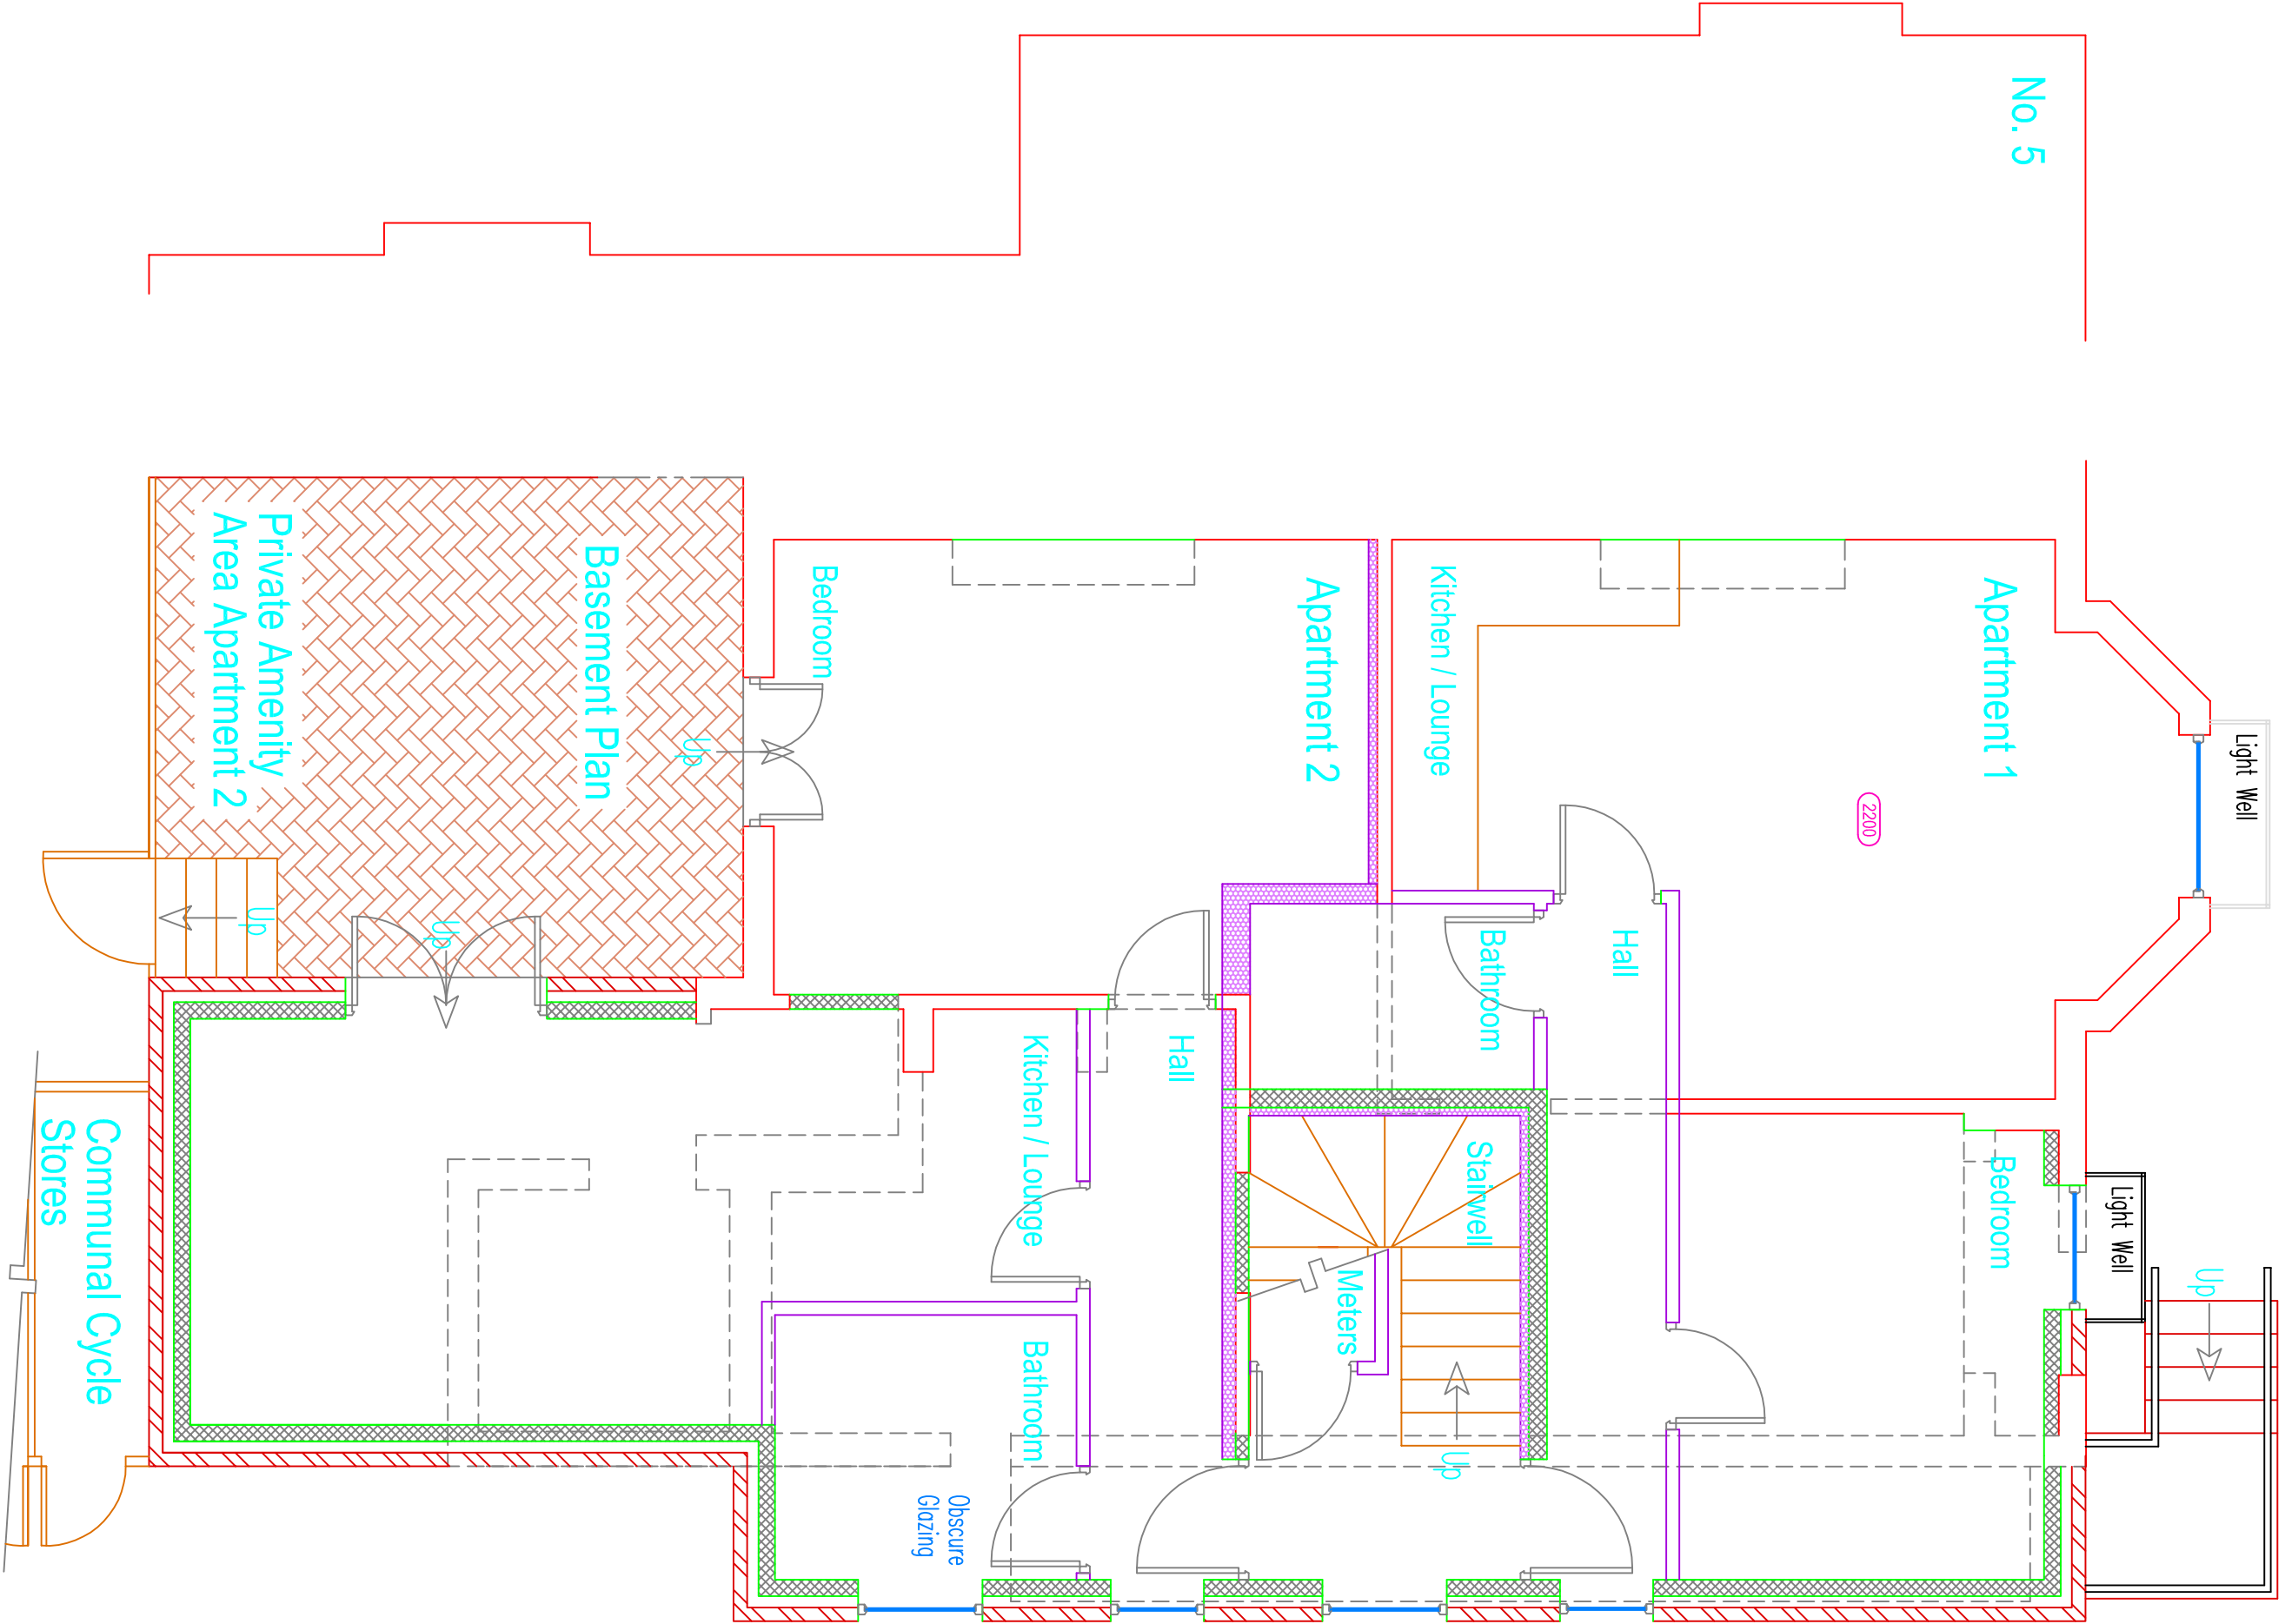
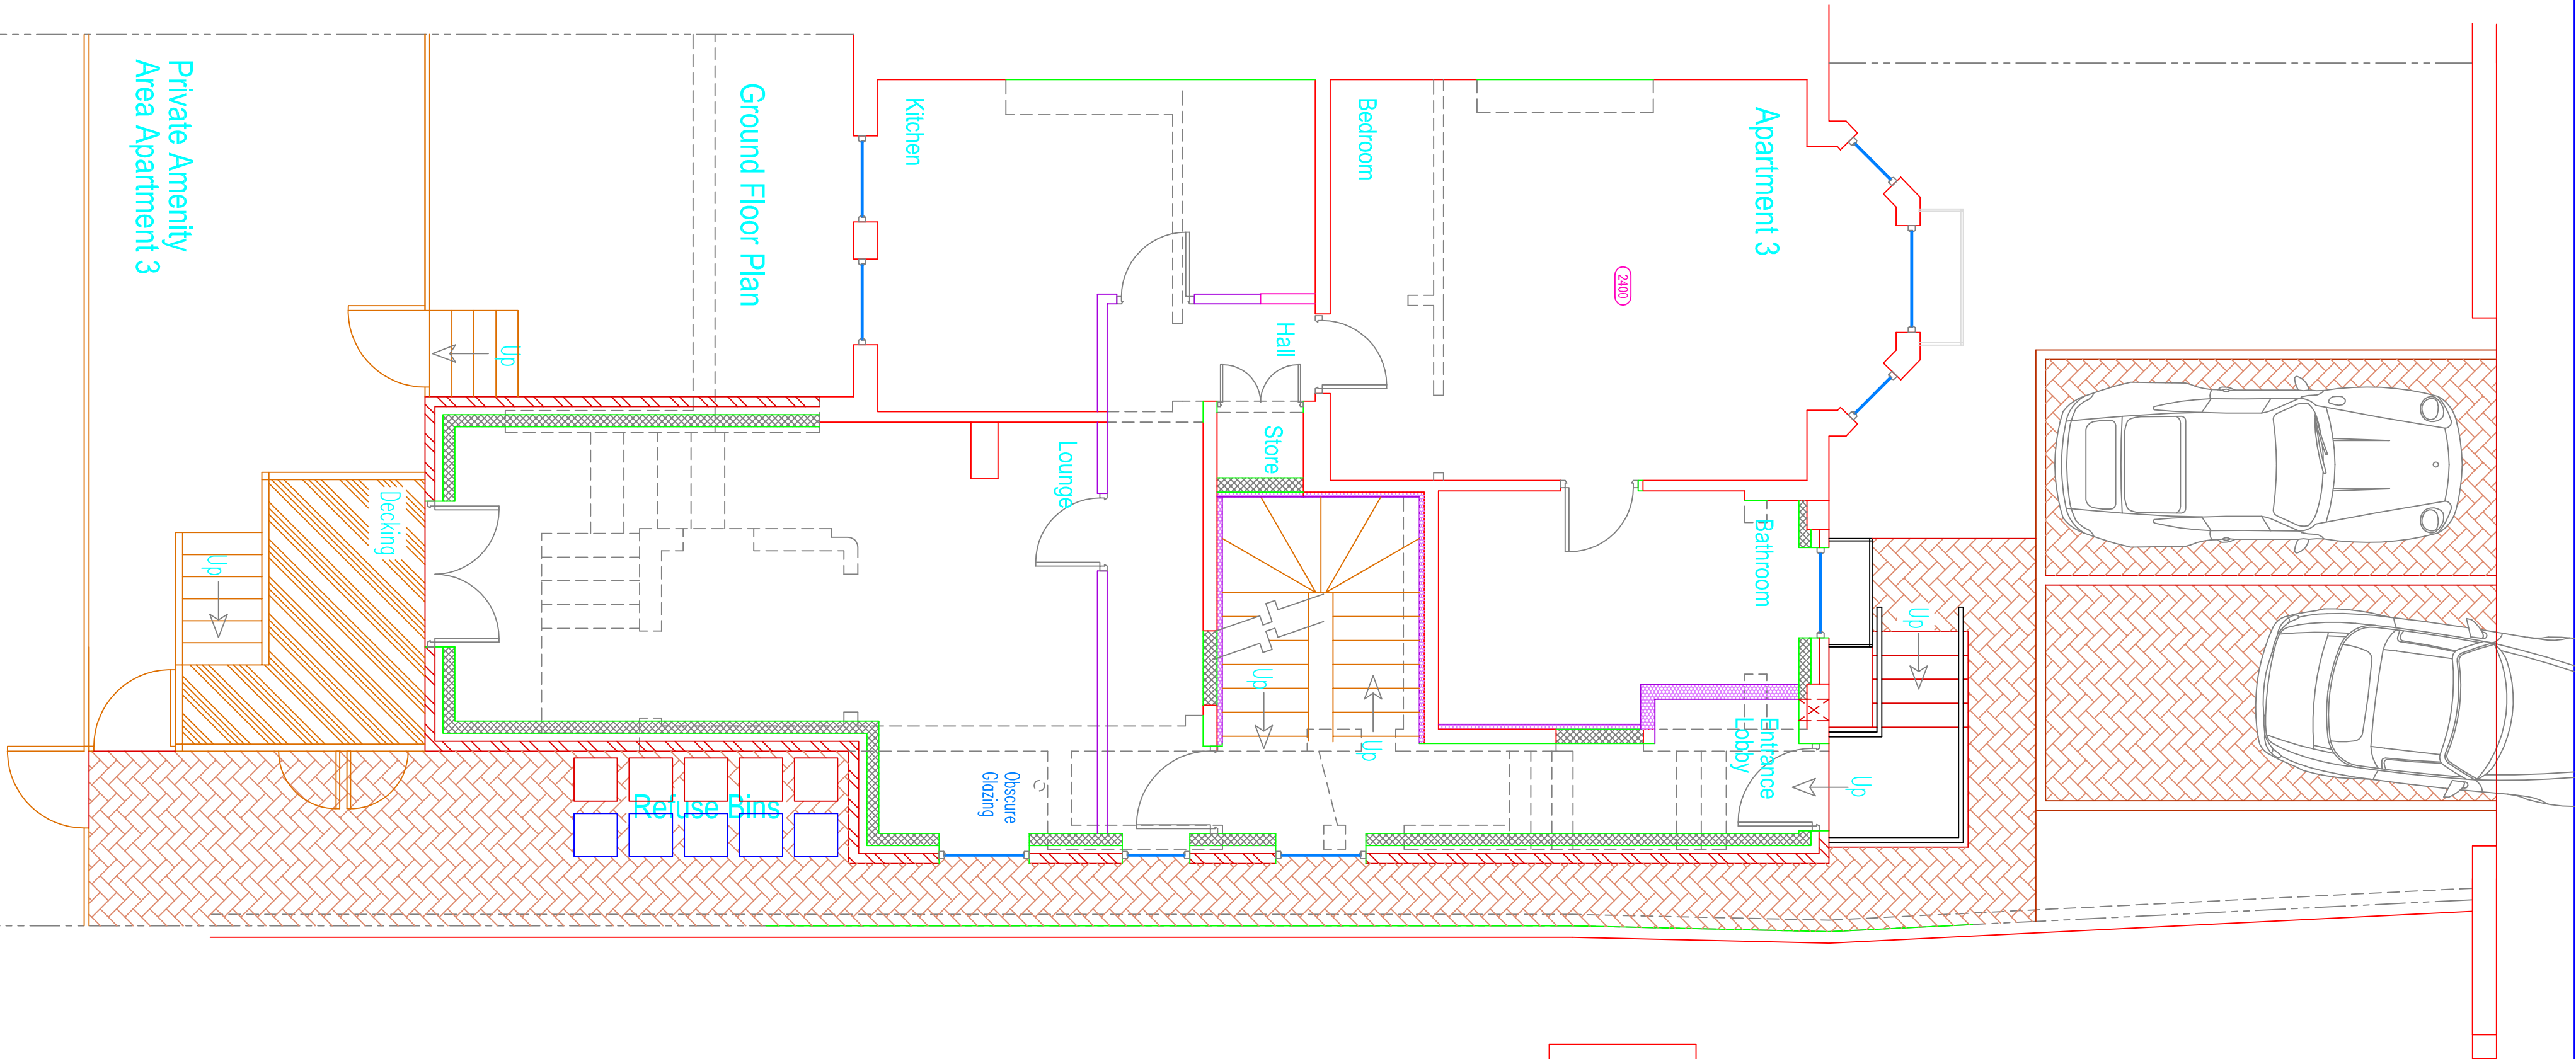
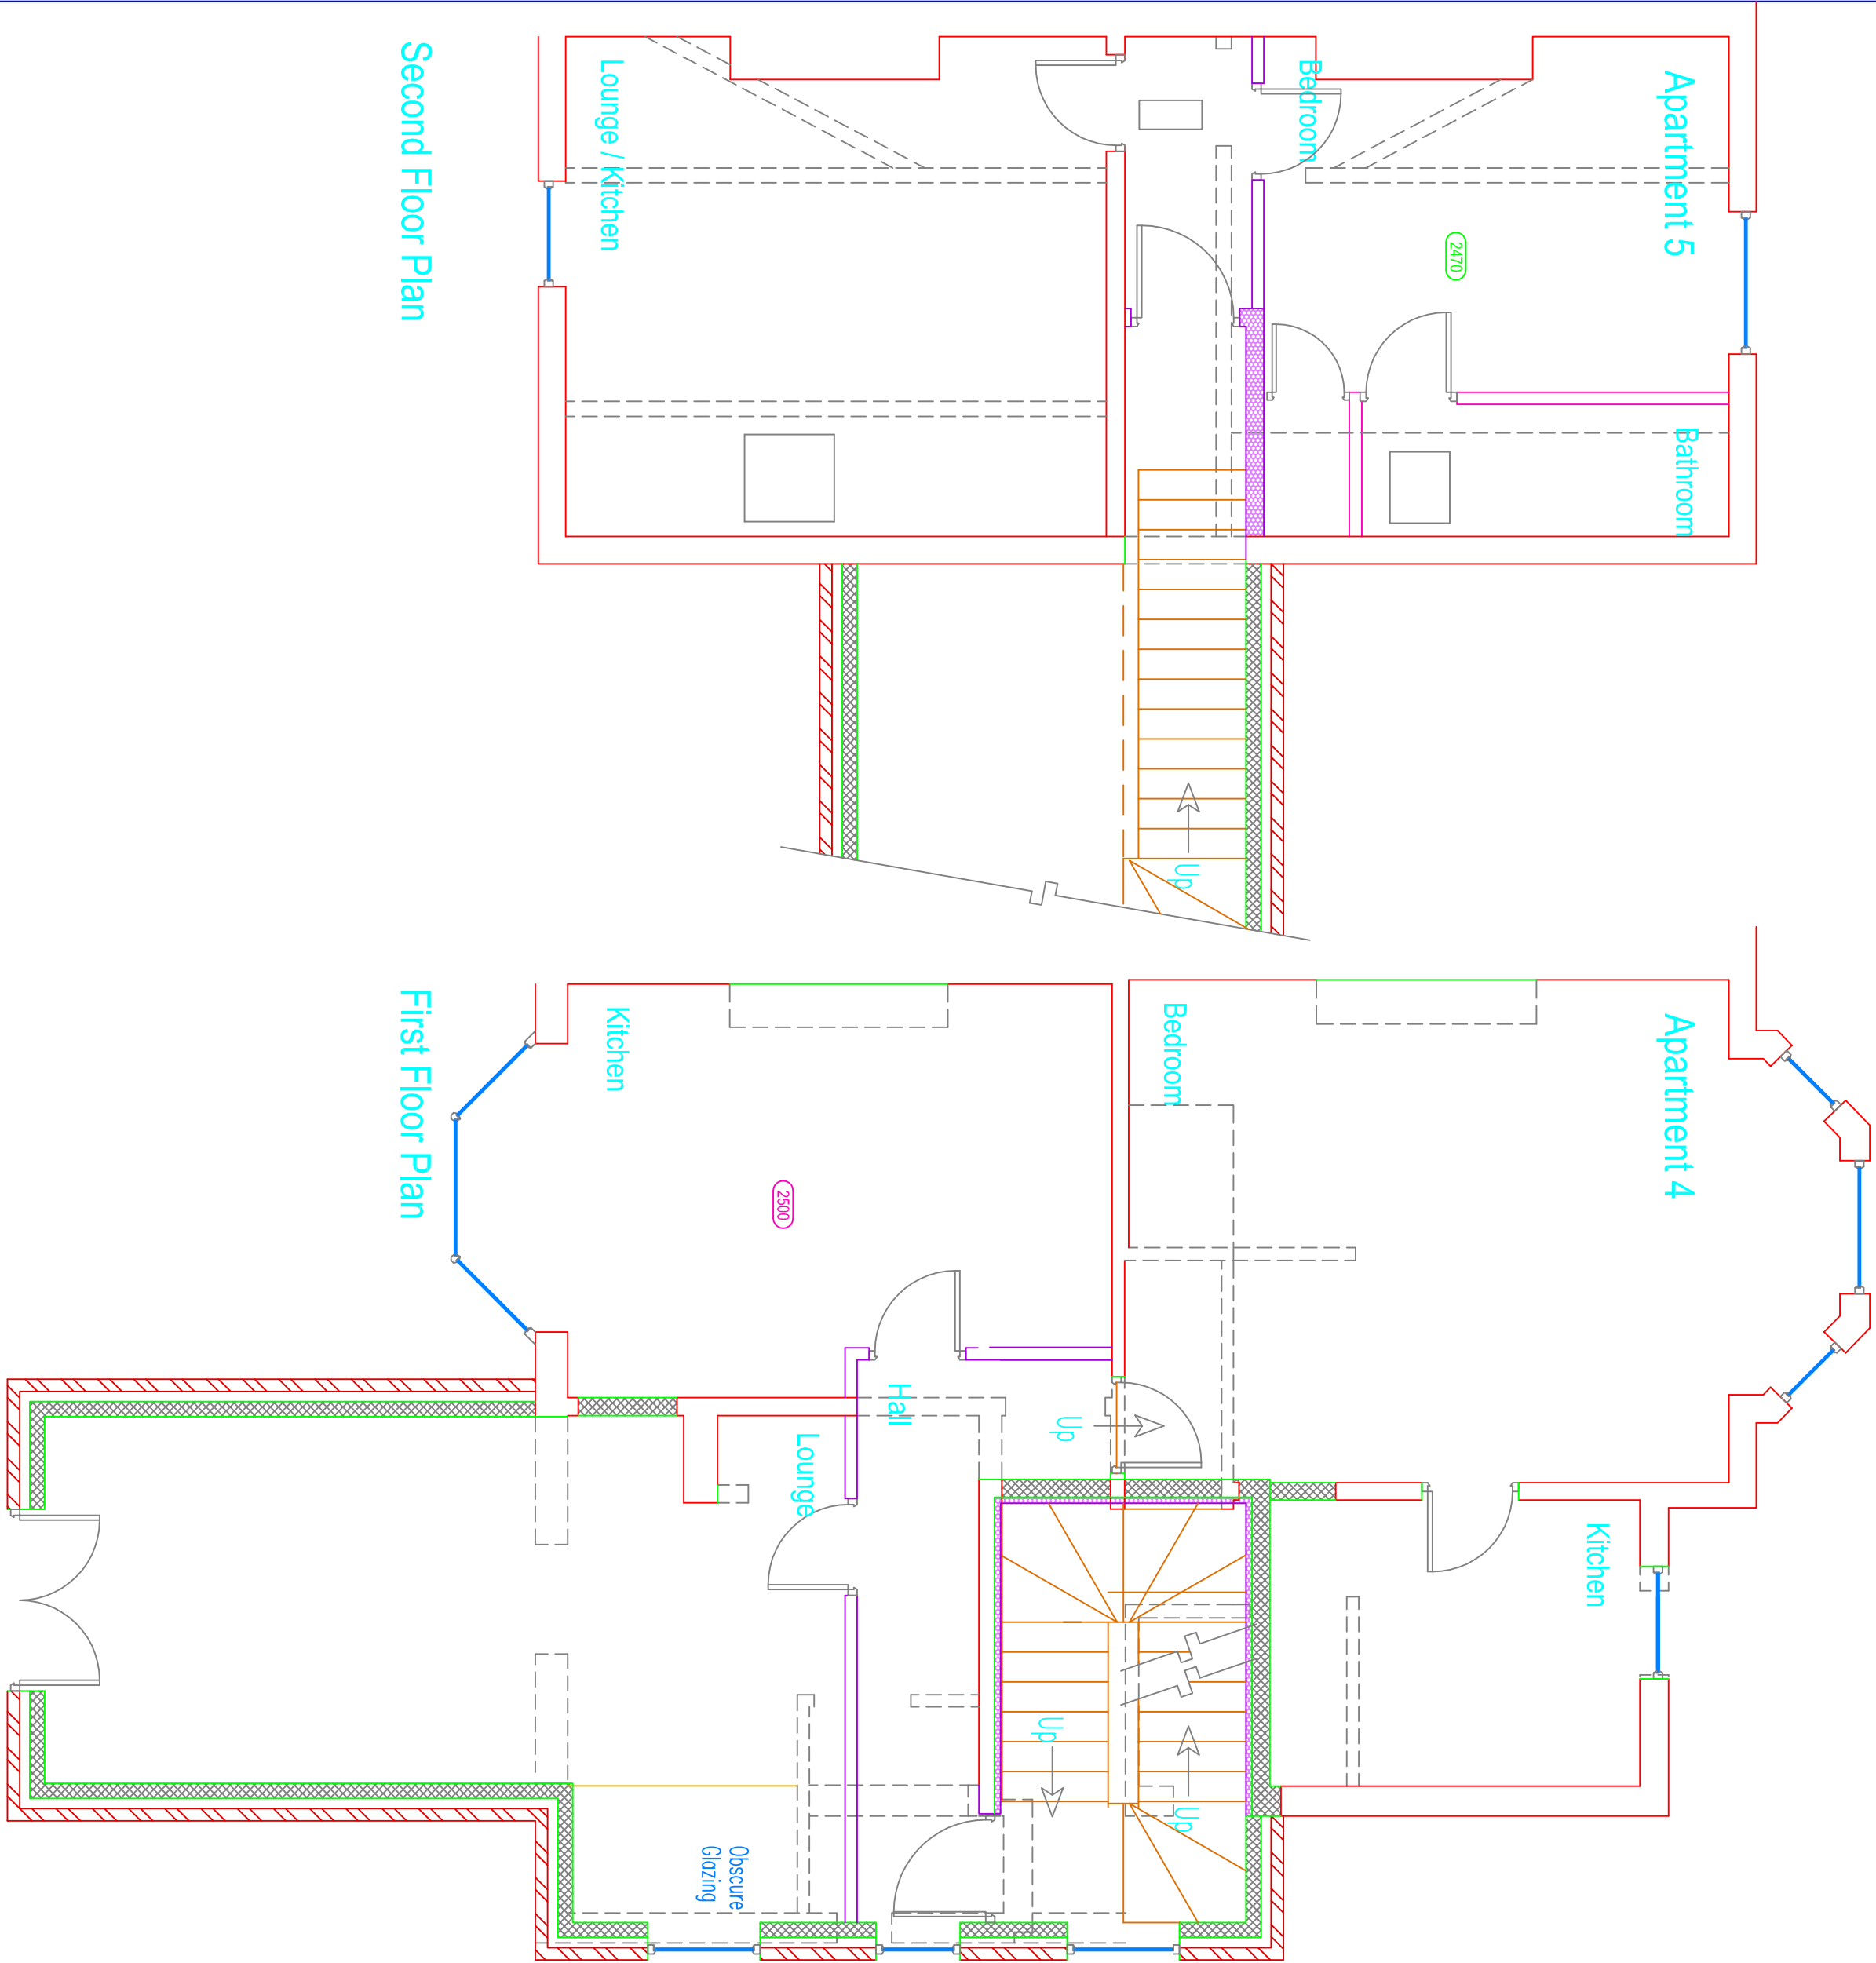


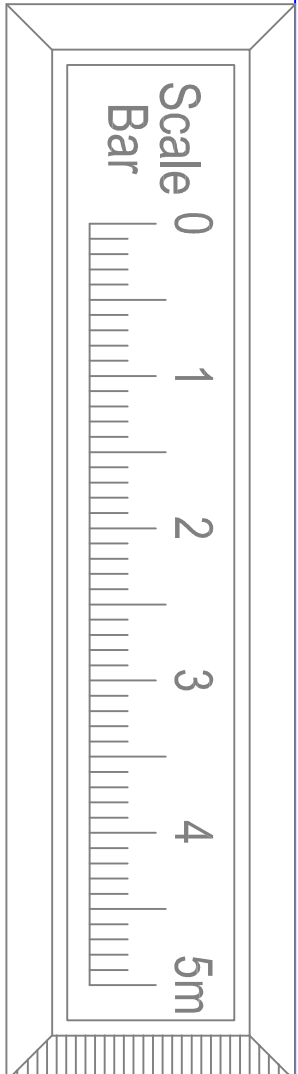

P3	Issued for comment	Feb 15	DAP
Rev.	Mod. Notes	Date	By
Client			
Mr Ikrom Akrom Choudhry			
Location			
7 York Road			
Chorlton			
Job Title			
Internal Alterations and Extensions			
To Modify 5 Apartments			
Drawing Title		Proposed Floor Plans	
Scale 1:50		Sheet A1	
Date Feb 15		Drawn by DAP	
Dwg. No.		Rev.	
03 / 15 - 02		P3	