



DO NOT SCALE FROM THIS DRAWING
ALL DIMENSIONS MUST BE CHECKED ON SITE BY CONTRACTOR
PRIOR TO CONSTRUCTION

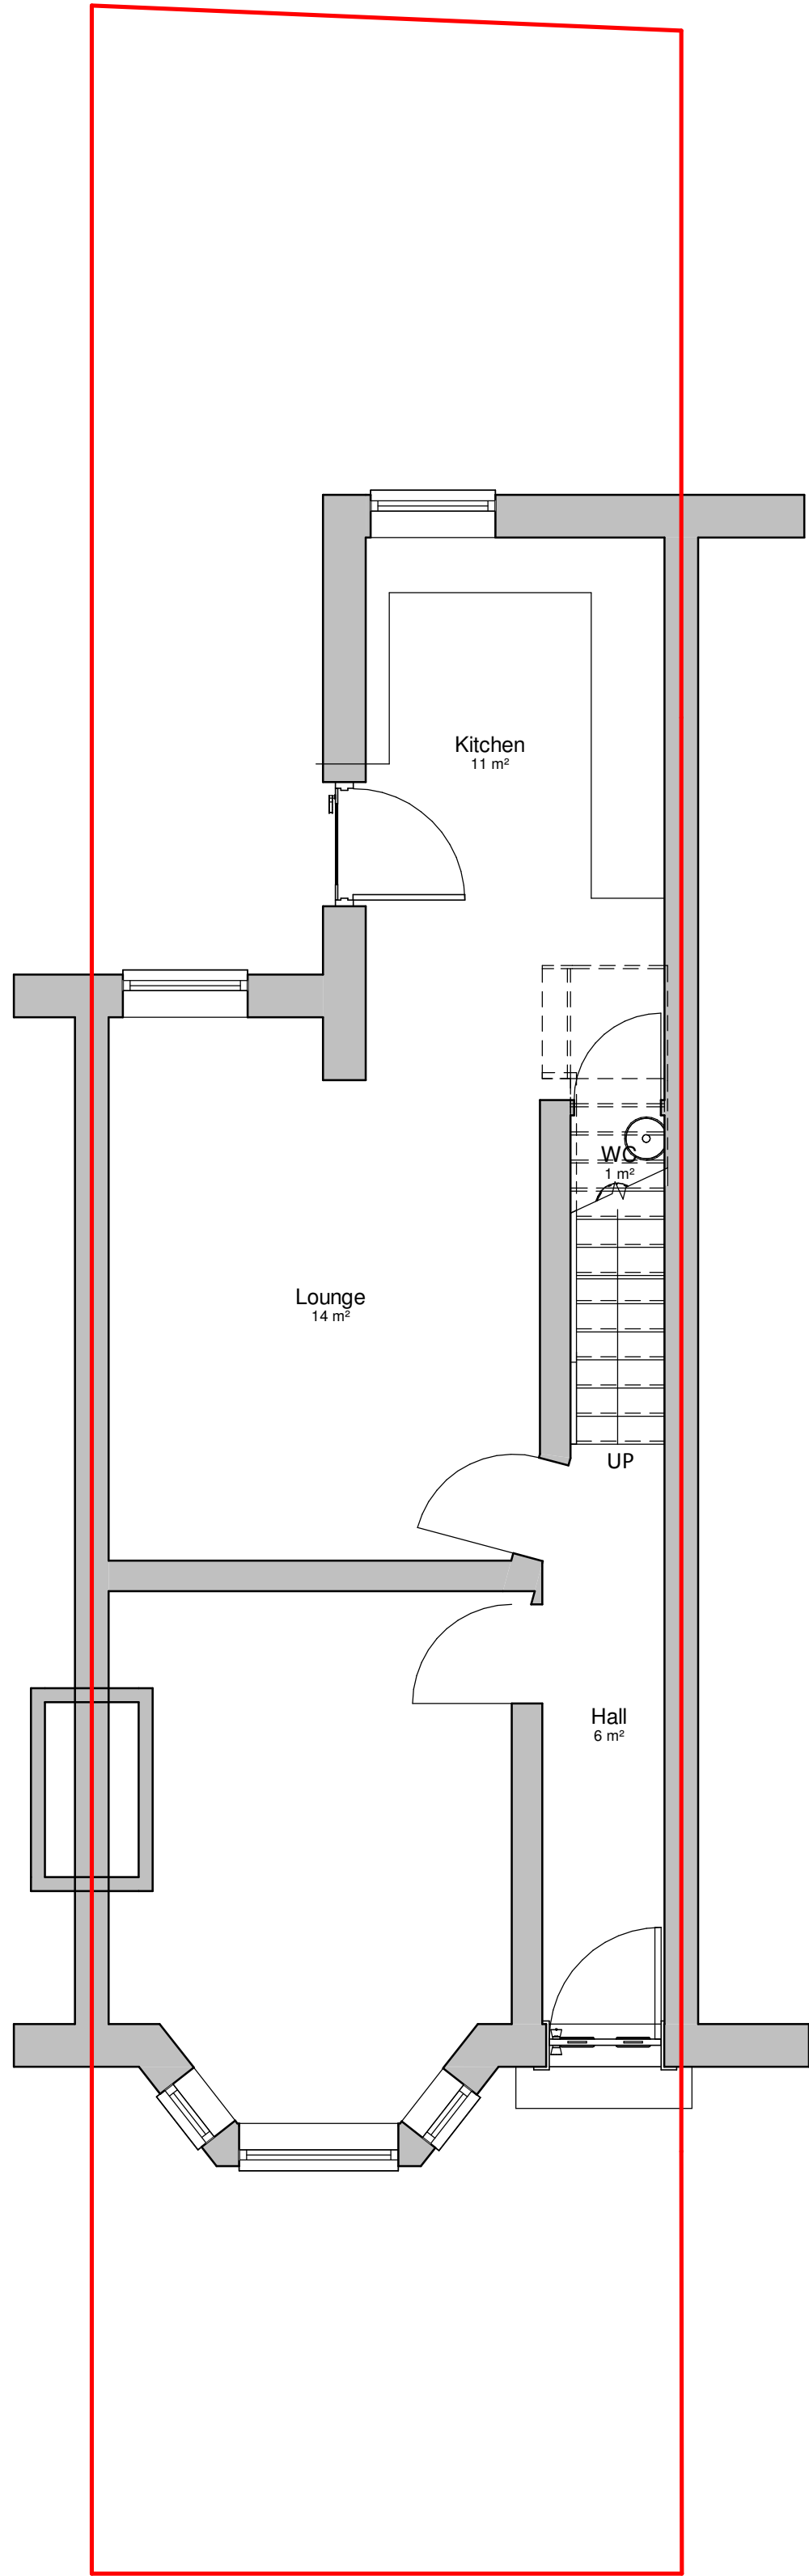

Existing Ground Floor
1 : 50

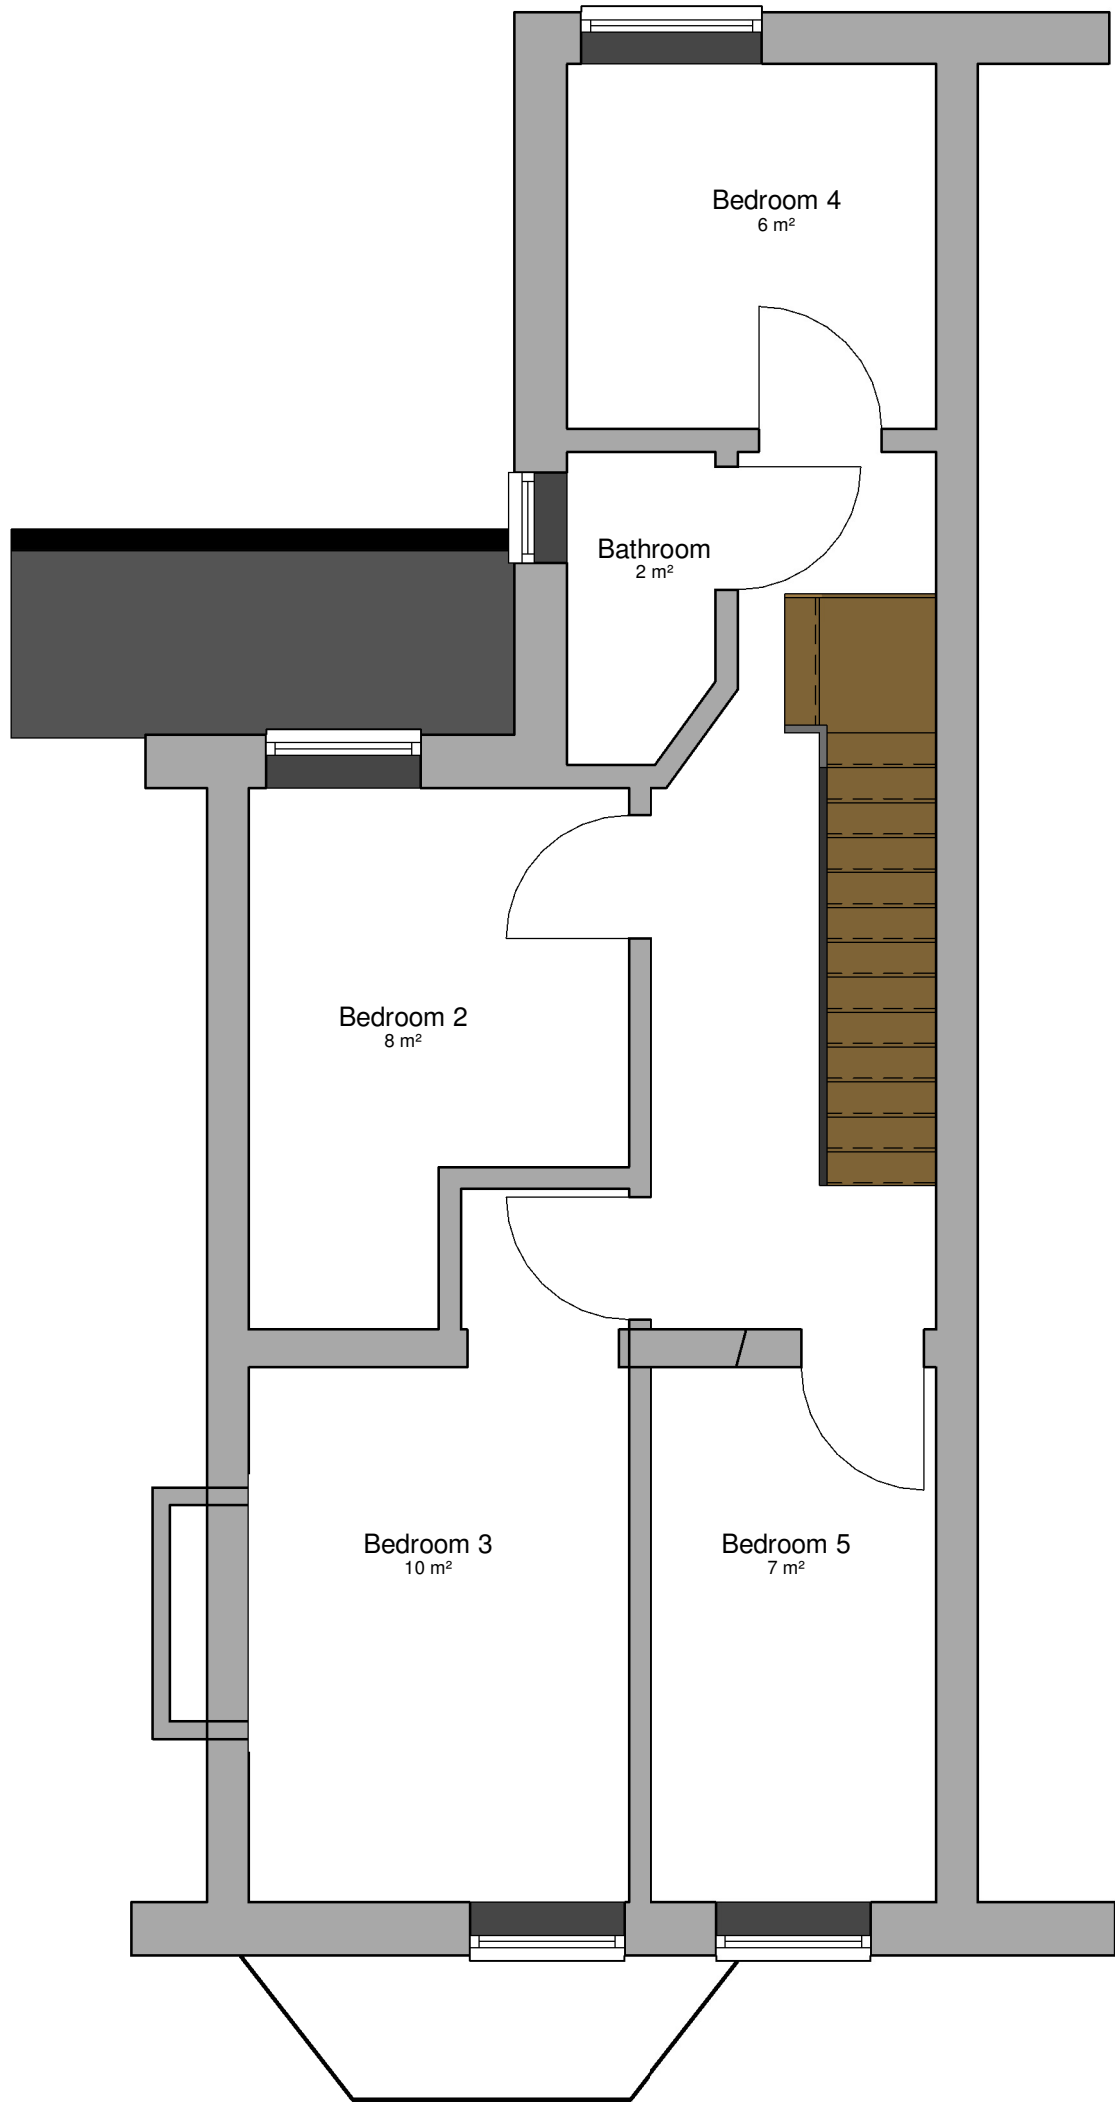

Existing First Floor.
1 : 50




Existing Front Elevation
1 : 50



Existing Rear Elevation
1 : 50



Existing Side Elevation from No 22
1 : 50

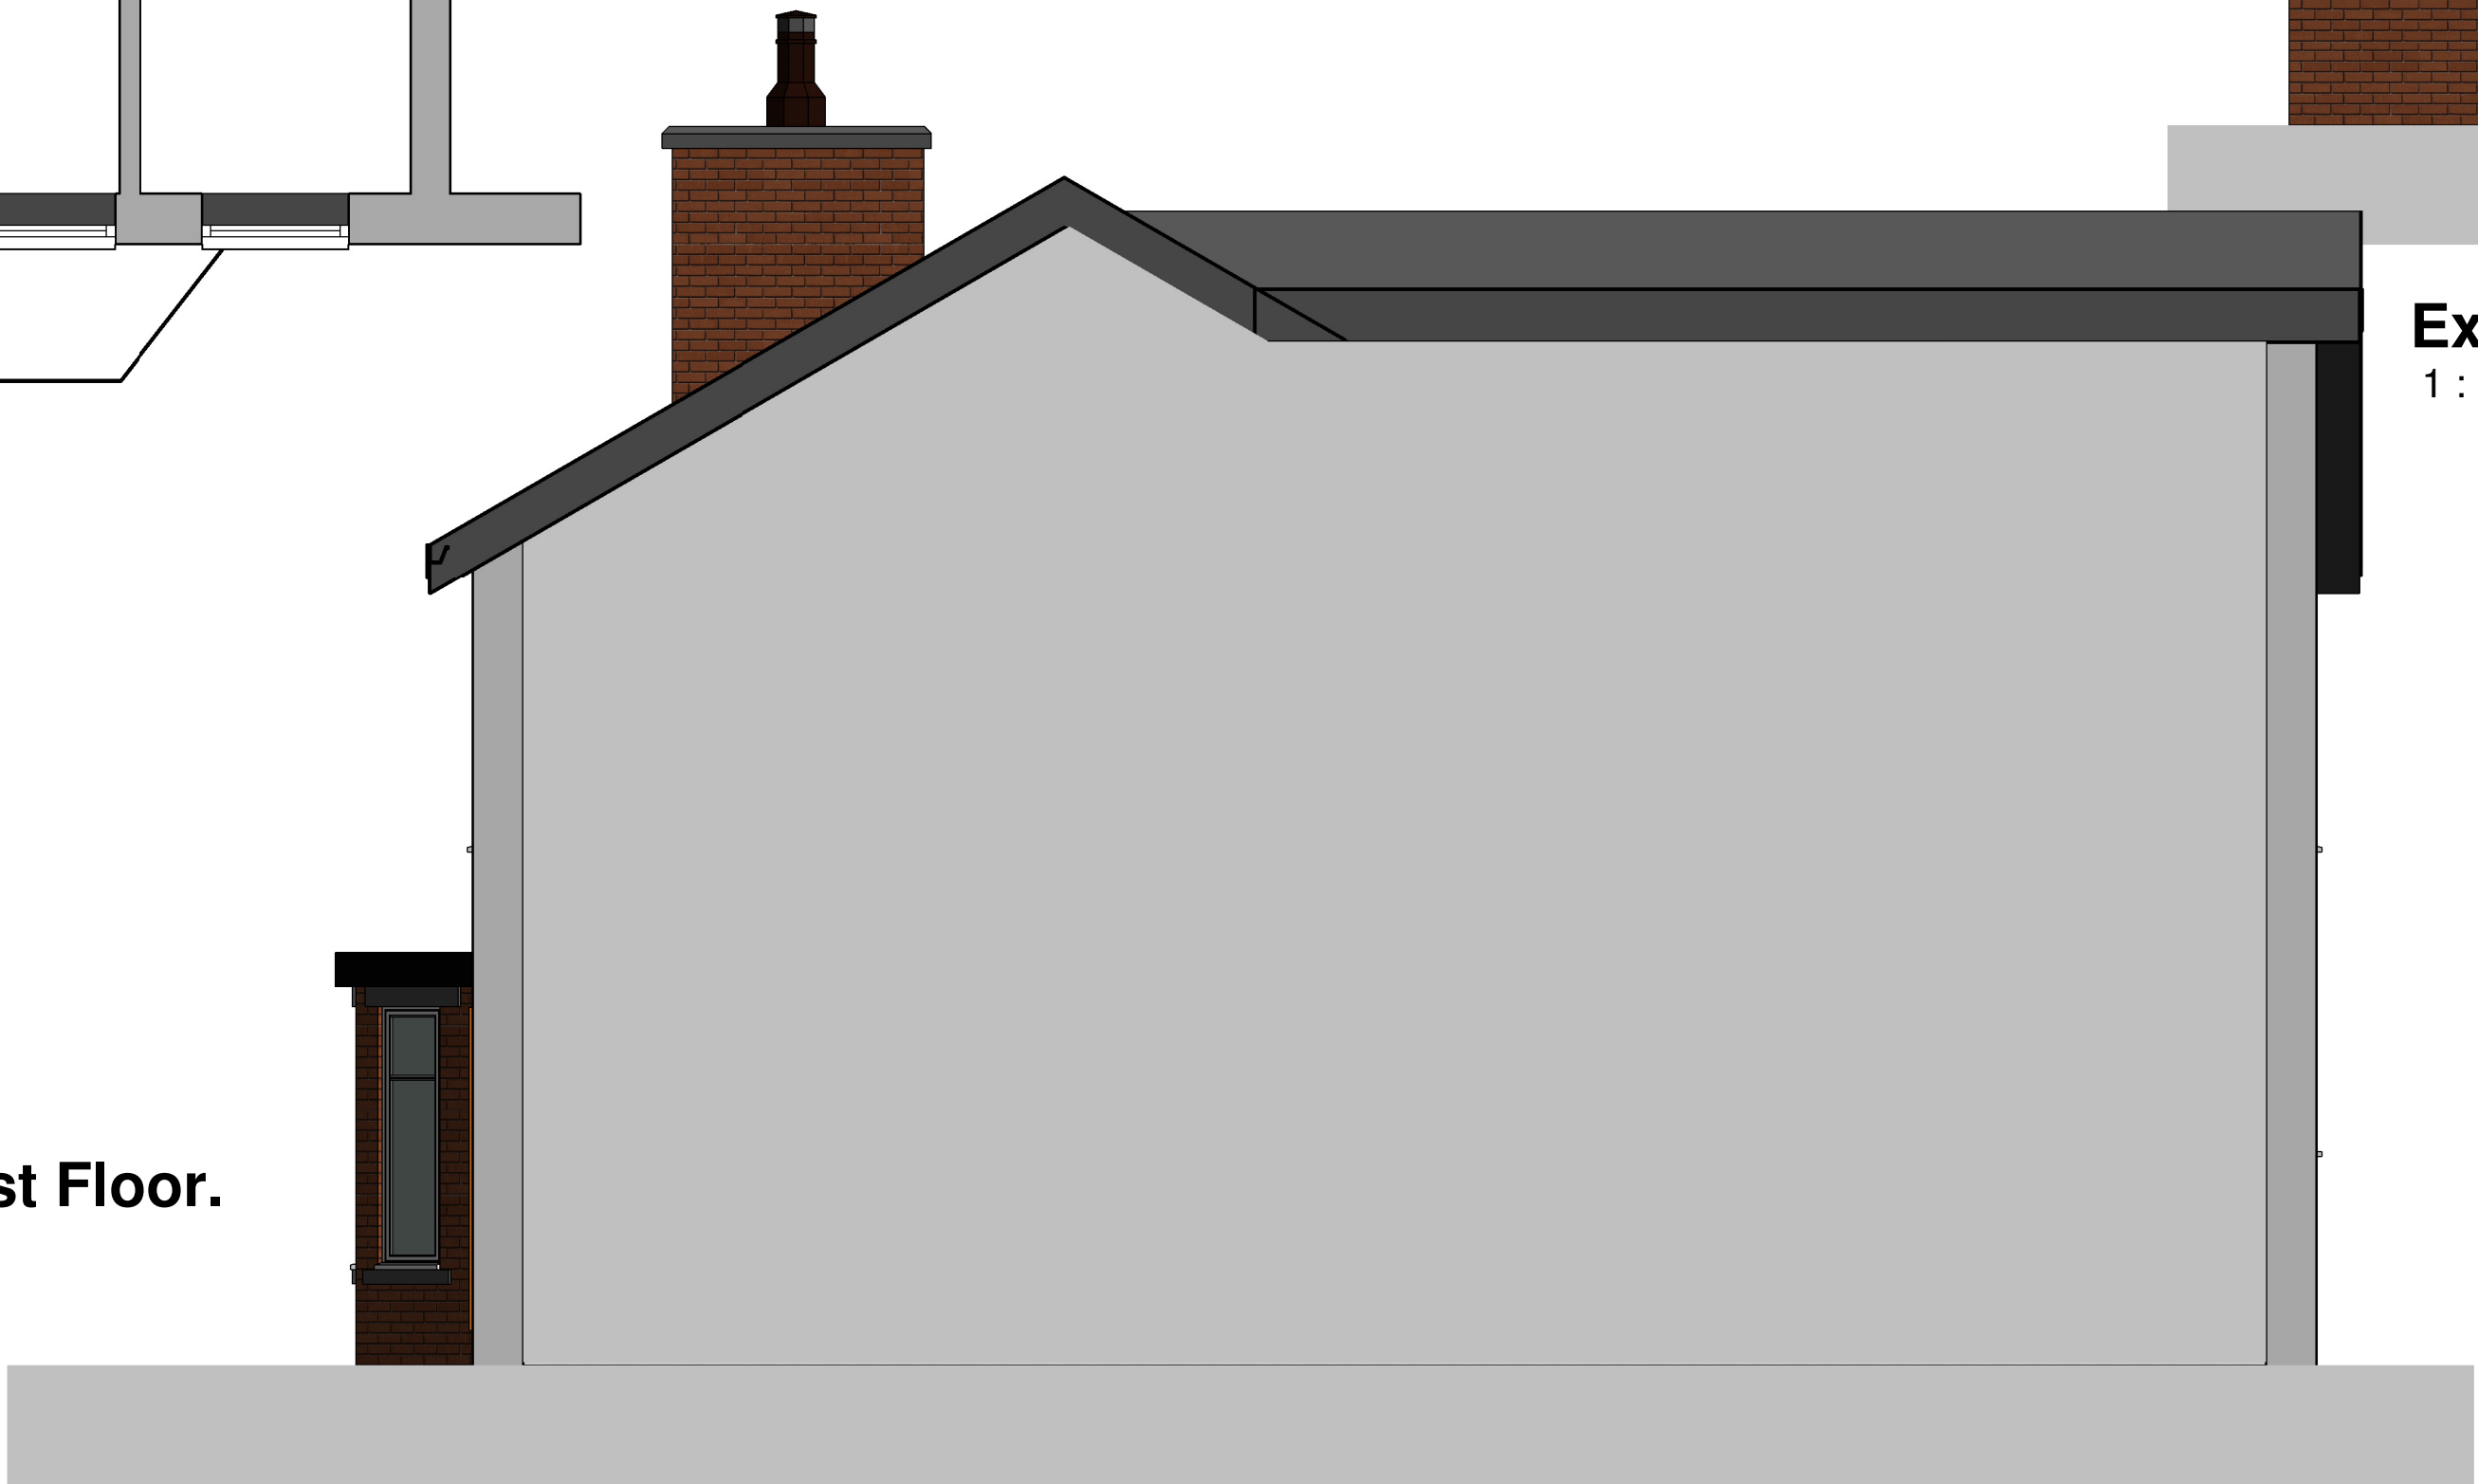

Existing Side Elevation from No 26
1 : 50



VISUAL SCALE 1:50 @ A1

Rev	Date	Int	Description
-----	------	-----	-------------

Client:
Mr David Wallwork
Project:
24 Mabfield Rd

Description:
Existing Plans and Elevations

Drawn By:	Checked By:	Date:	Scale @ A1:
OK	-	06/10/20	1 : 50
Job No:	Drawing No:	Rev	
124	P104	:	