



TYPICAL BOUNDARY DETAILS Scale 1:50


R1 Railings

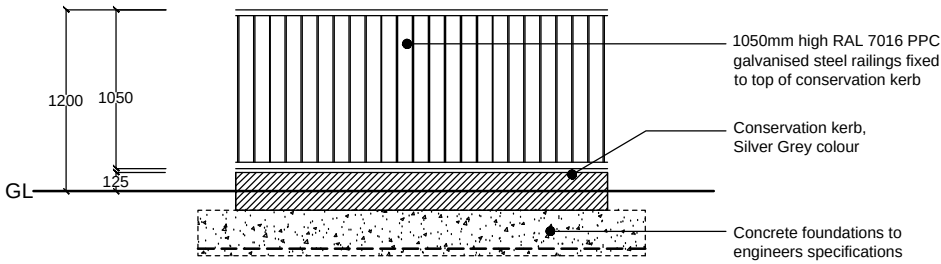


R2 Railings

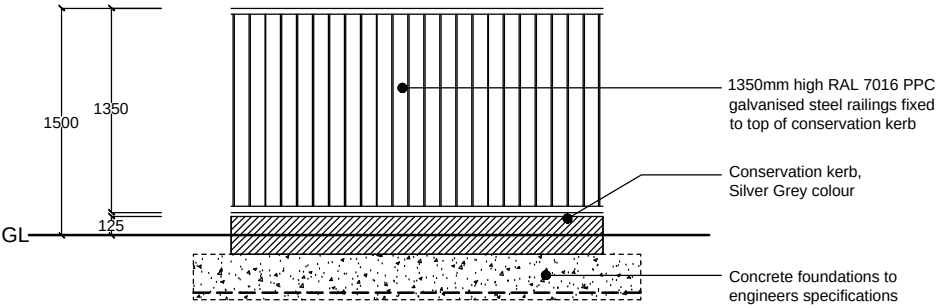


R3 Railings

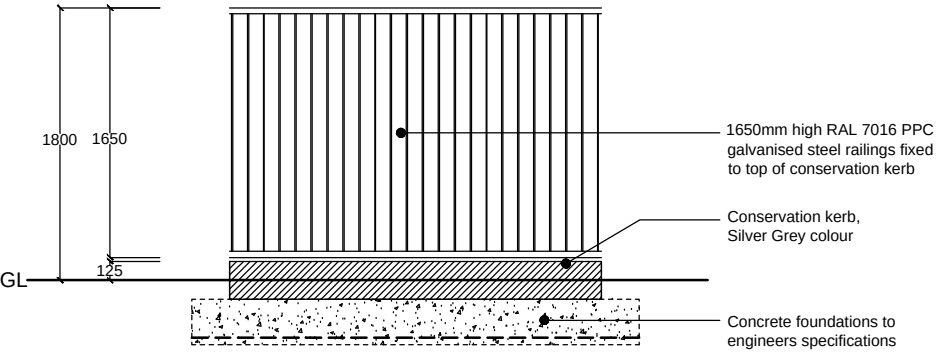



F1 Fence

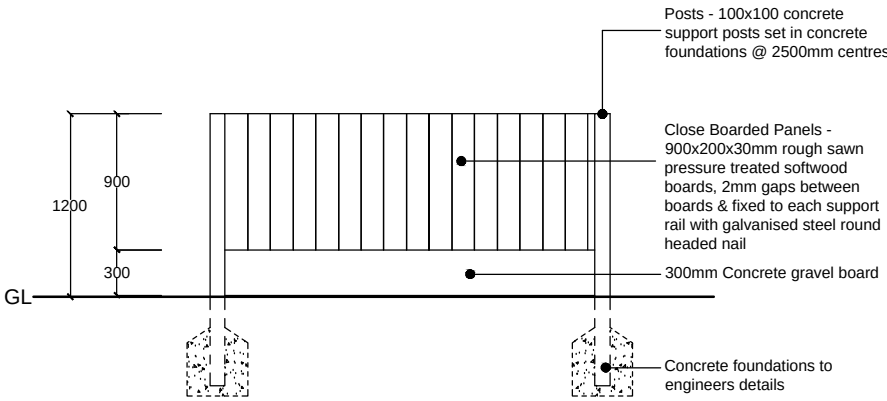

F2 Fence

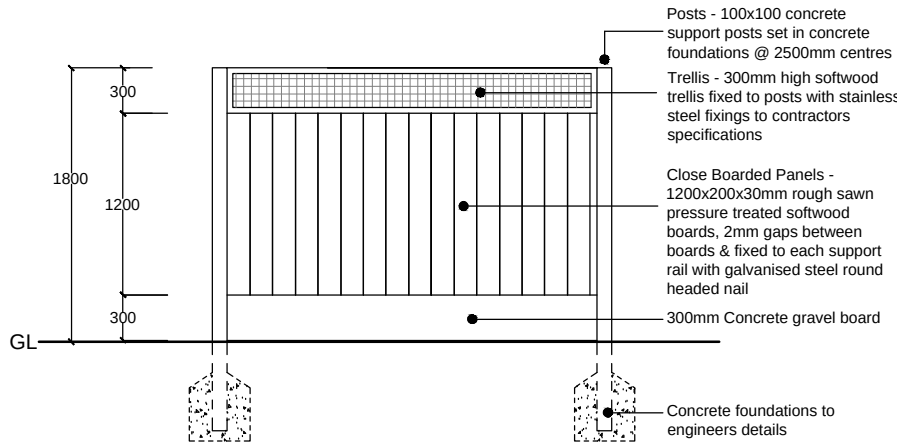

F3 Fence

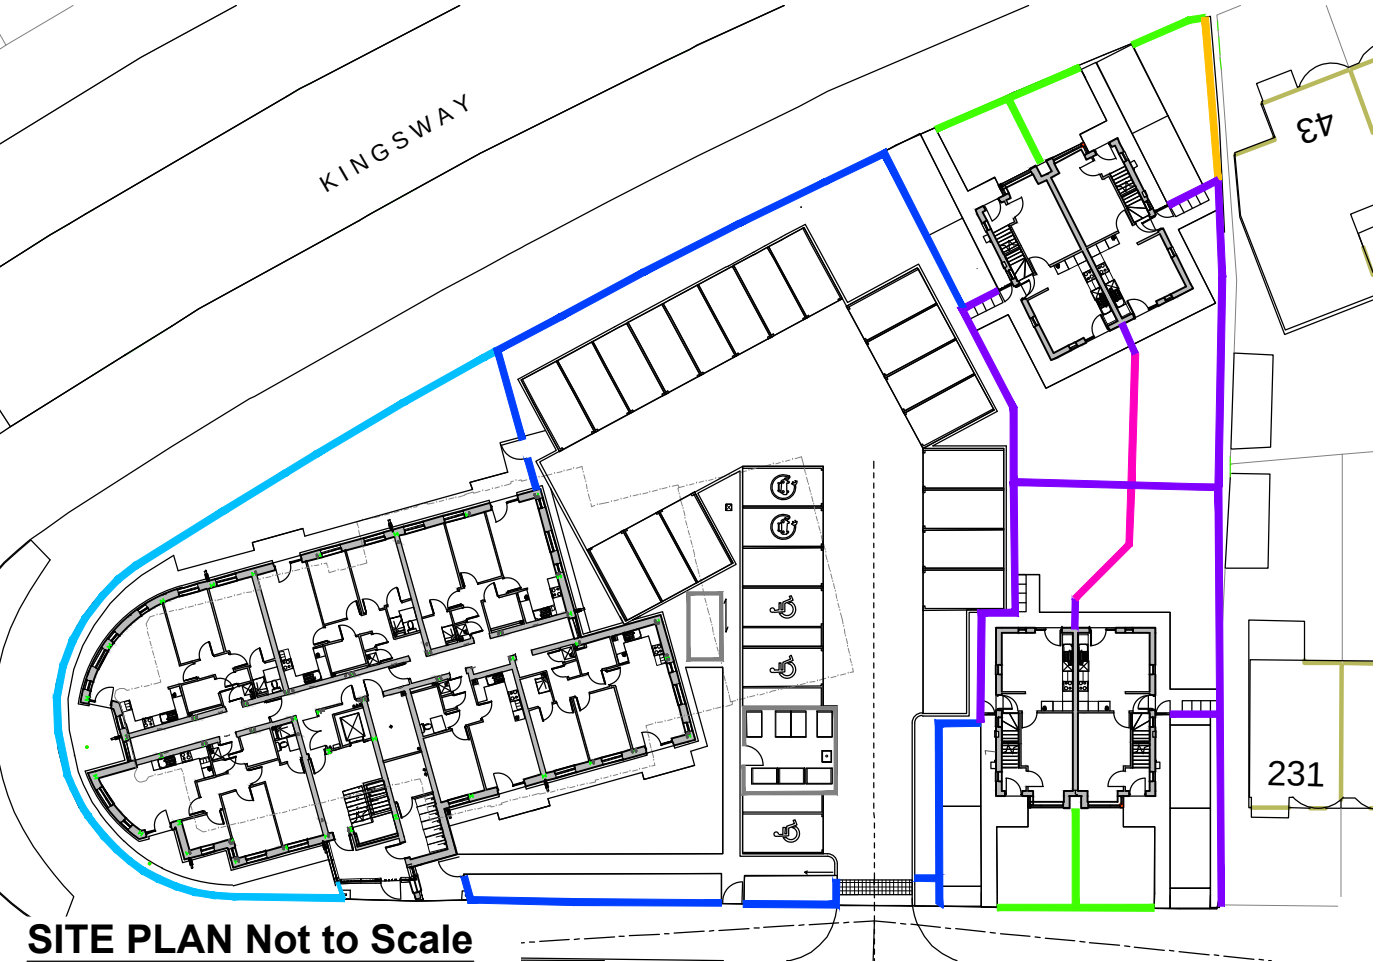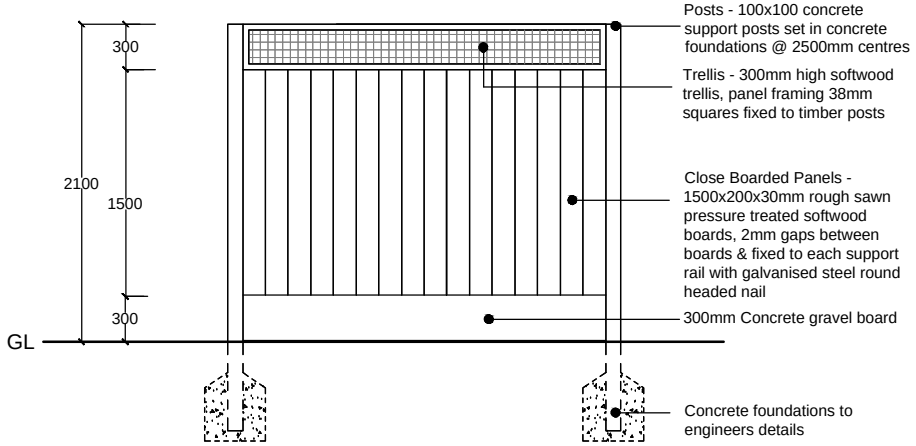

KEY

- R1 Railings
1200mm high galvanised steel railing
consisting 1050 painted railings painted RAL 7016 colour set on 125mm conservation kerb
- R2 Railings
1500mm high galvanised steel railing
consisting 1350mm railing painted RAL 7016 colour set on 125mm conservation kerb
- R3 Railings
1800mm high galvanised steel railing
painted RAL 7016 colour with matching secure access pedestrian gates & automated vehicular gates

- F1 Fence
1200mm high timber fence
Consisting of 900mm close boarded fence panel with 300mm concrete gravel board & concrete support posts
- F2 Fence
1800mm high timber fence
Consisting of 1200mm high close boarded fence panel with 300mm high trellis, 300mm concrete gravel board & concrete support posts
- F3 Fence
2100mm high timber fence
Consisting of 1500mm high close boarded fence with 300mm high trellis, 300mm concrete gravel board & concrete support posts

Rev	Description	Initial	Date
E	Amended to latest site plan	KAS	Mar20
D	Amended to latest site plan	KAS	Feb20
C	Amended to LPA comments	KAS	July19
B	Amended to client comments	KAS	July19
A	Amended to client comments	KAS	July19

saville LANDSCAPE DESIGN

Hatherlow House Romiley Stockport Cheshire SK6 3DY

T : 0161 406 7333 M : 07502 269193

E : info@savillelandscape.co.uk W : www.savillelandscape.co.uk

CLIENT				
Cube Great Places				
PROJECT TITLE				
Kingsway Apartments				
DRAWING TITLE				
Typical Boundary Details				
STATUS				
PLANNING				
SCALE	SHEET SIZE	DRAWN	CHECKED	DATE
Varies	A3	KAS	XXXX	Mar 20
PROJECT NO.		DRAWING NO.		REVISION
080		03		E

- This drawing is the Copyright of Saville Landscape Design Ltd & cannot be reproduced in any form without the consent of the company.
- All dimensions shall be verified by the Contractor (s) on site prior to work commencing and relevant orders being placed.
- Do not scale from this drawing and only work to written dimensions.
- Any discrepancies to be brought to the attention of the Contract Administrator for instruction prior to proceeding.