


KEY:

- 01 Glazed Stick Curtain Walling system.
- 02 Glazed Capless Unitised Curtain Walling system with Anodized/ Bronzed metallic finished vertical fin applied to mullion joint.
- 03 Metallic vertical cladding panel.
- 04 Metallic vertical cladding panel with Brass/ Bronzed metallic finished vertical fin applied to vertical panel joint.
- 05 Metallic vertical fin screen fixed to steelwork frame to screen roof top external MEP Plant and equipment.
- 06 Glazed External Balustrade.
- 07 Glazed Revolving Entrance door.
- 08 Glazed/ Spandrel infill Capless /Unitised Curtain Walling.
- 09 Louvred Cladding.
- 10 Engineering Facing Brickwork.
- 11 Strobic Flues

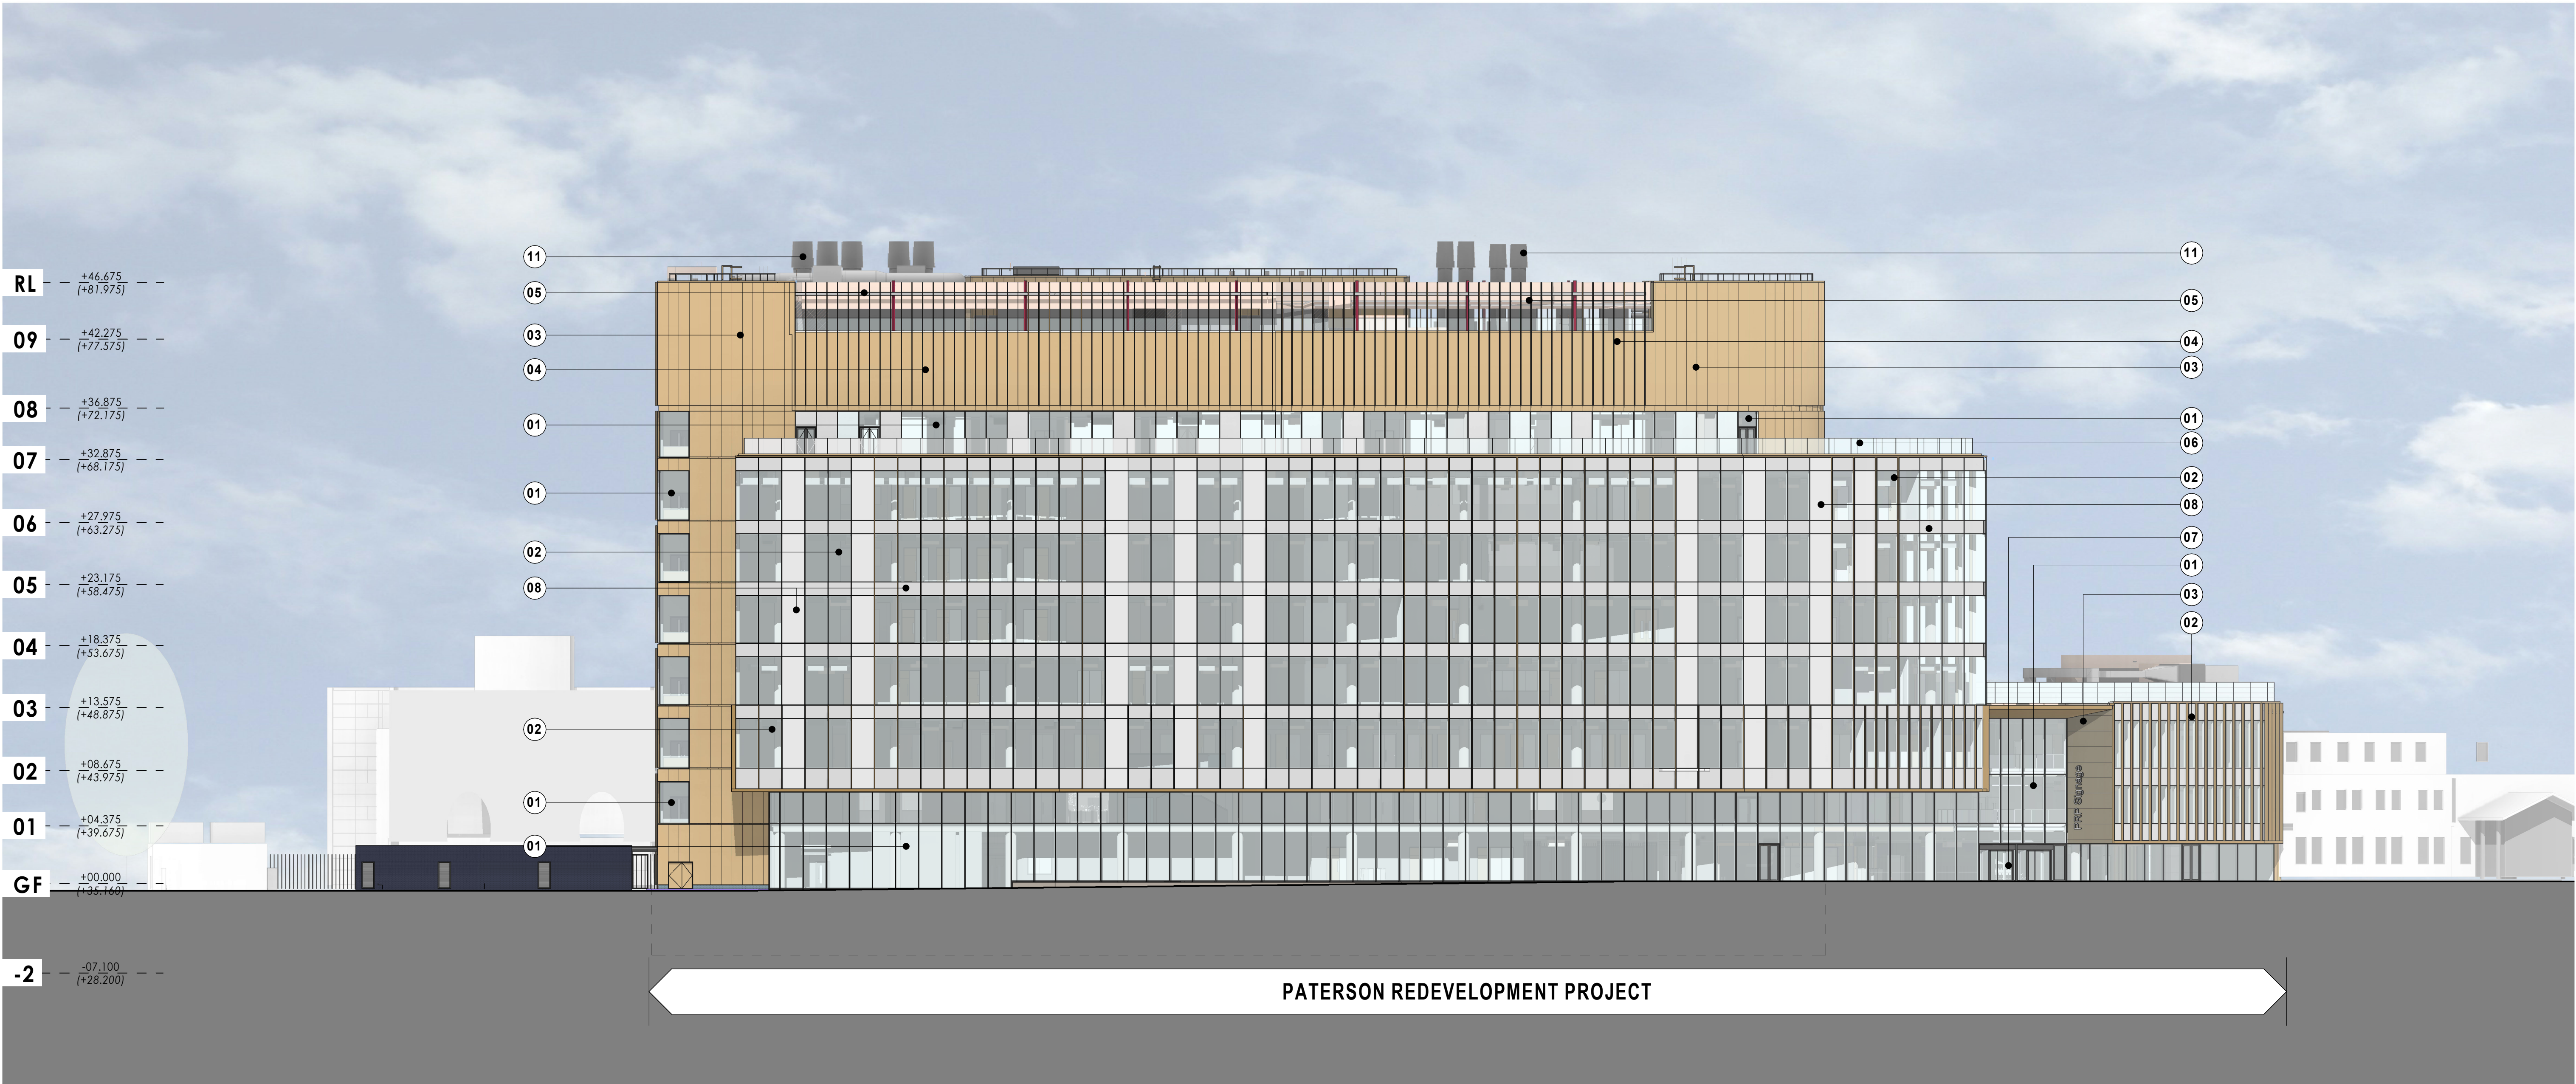

BUILDING DESIGN PARTNERSHIP SHALL HAVE NO RESPONSIBILITY FOR ANY USE MADE OF THIS DOCUMENT OTHER THAN FOR THAT WHICH IT WAS PREPARED AND ISSUED. ALL DIMENSIONS SHOULD BE CHECKED ON SITE. DO NOT SCALE FROM THIS DRAWING ANY DRAWING ERRORS OR DIVERGENCIES SHOULD BE BROUGHT TO THE ATTENTION OF BUILDING DESIGN PARTNERSHIP AT THE ADDRESS SHOWN BELOW.		NOTES		CLIENT		PROJECT TITLE	
0m 5m 10m 15m 20m 25m VISUAL SCALE 1:250 @ A1		MANCHESTER CANCER RESEARCH CENTRE Founded by: MANCHESTER 1824 The University of Manchester CANCER RESEARCH UK NHS The Christie NHS Foundation Trust		2008381 Proposed East Elevation		11 Ducie Street PO Box 85, Picadilly Basin Manchester, M60 3JA United Kingdom T +44 (0)161 828 2200 F +44 (0)161 828 2235 www.bdp.com	
P03 Reissued as part of Non Material Amendment submission package. P02 Stage 3 & VE updates in line with SUP 005. P01 Issued For Planning REV DESCRIPTION		JS CO 2020/10/09 GP CO 2020/05/14 GP CO 2019/05/23 DRW IN CHK'D DATE		PRP-BDP-Z01-XX-EL-A-2191 P03		2020/10/09	