

REVISIONS

Rev	Date	Description
RevA	- 23.02.18	Issued for planning
RevB	- 10.03.20	Reduced size following internal review

FINISHES SPECIFICATION

Walls

Red Brick

Roof finish

black EPDM or similar approved

Doors and Windows

frames to be aluminium, colour anthracite grey or similar approved
Front Door to be timber or similar approved

RWP

To be PVCu square profile in anthracite grey or similar approved

WARNING

Critical Dimensions required by Consultants/ Contractors/ Subcontractors must not be scaled from this drawing. Dimensions required are to be obtained from the drawing office

House Type 4
Plans and Elevations

123-08- 1001 - B

Scale 1:100 @A2 Date 01.06.17
Drawn AR Checked RL

825 Wilmslow Road
Didsbury
Manchester
M20 2HY

Ashburton Park
Ashburton Road West
Trafford Park
Manchester M17 1AF
Tel : 0161 873 7878
Fax : 0161 848 8671
design@pjlivesey.co.uk

COPYRIGHT

This Drawing may not be used or reproduced in any way without the written consent of the P.J.Livesey Group Limited

The P. J. Livesey Group Ltd




Rear Elevation - North




Rear Elevation - West




Front Elevation - South

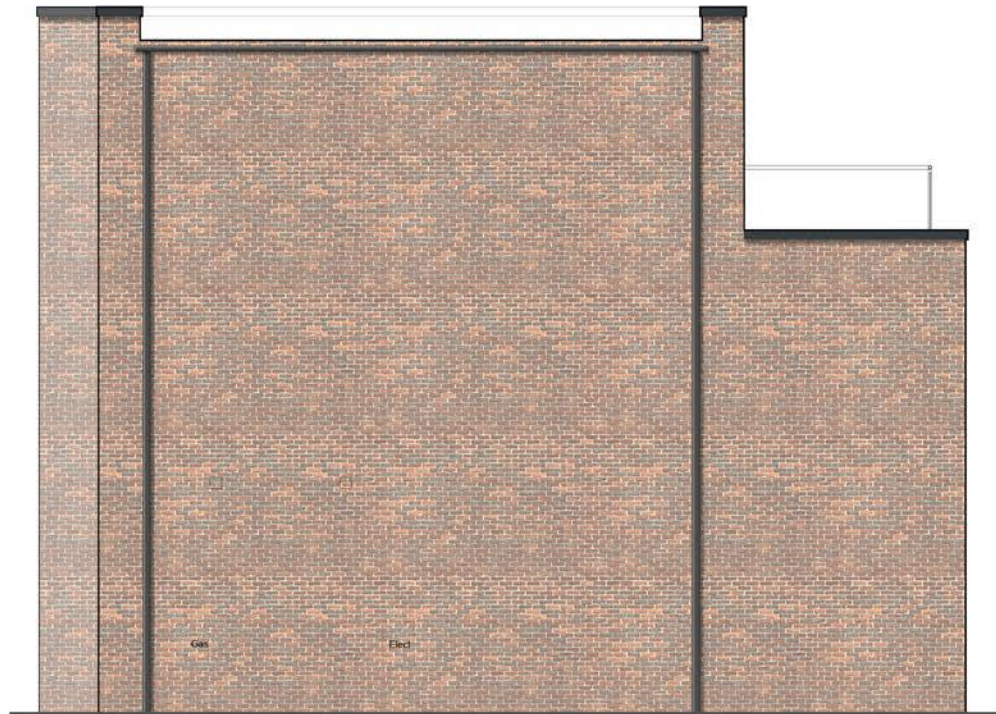


Side Elevation - East

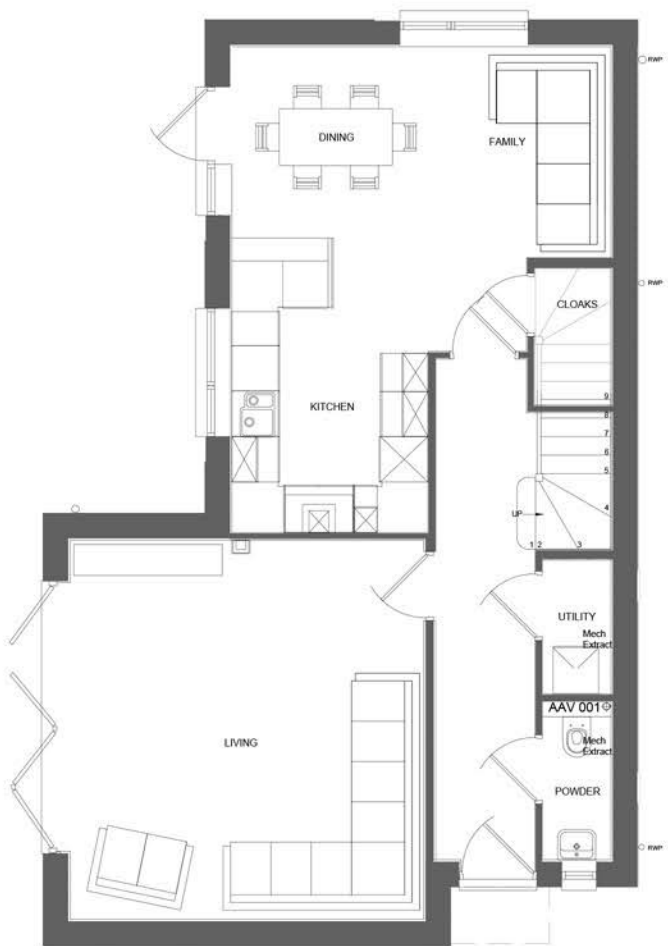

Ground Floor Plan

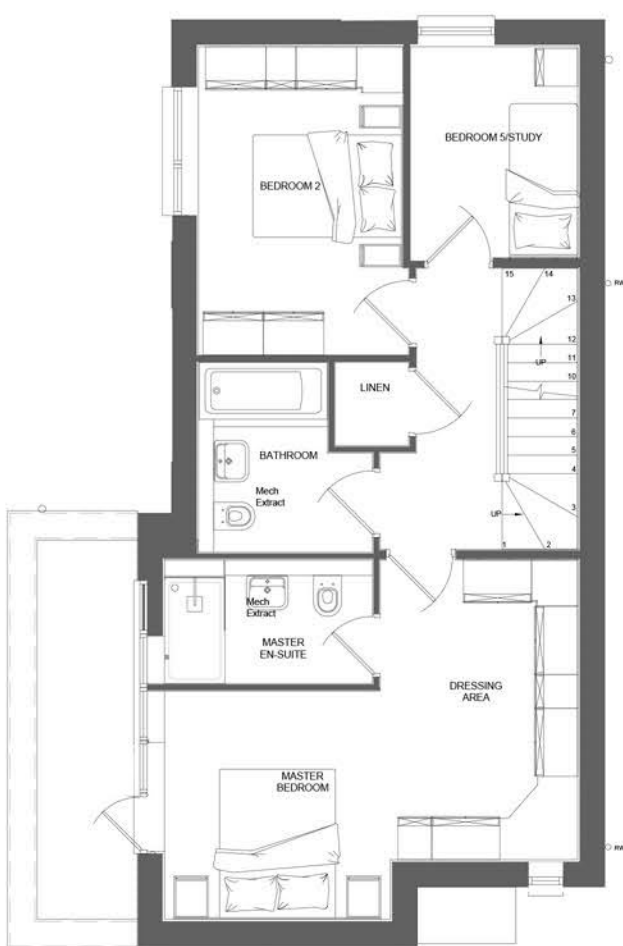

First Floor Plan

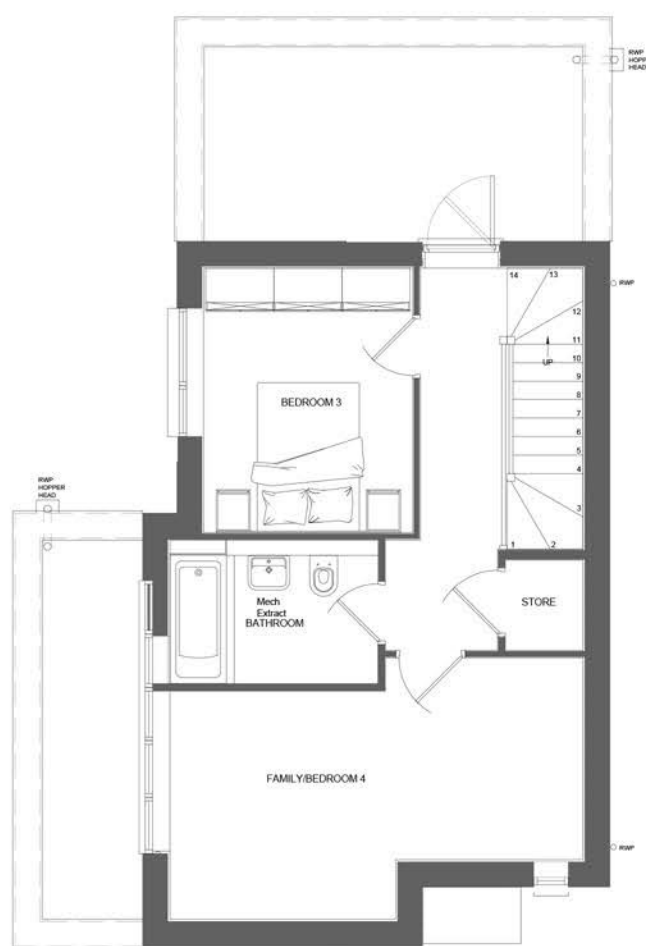

Second Floor Plan

Scale 1:100
0m 5m 10m