


This drawing to be read in accordance with the specification/Bills of Materials and related drawings.
No dimensions to be scaled from this drawing. All stated dimensions to be verified on site and the designer notified of any discrepancies.

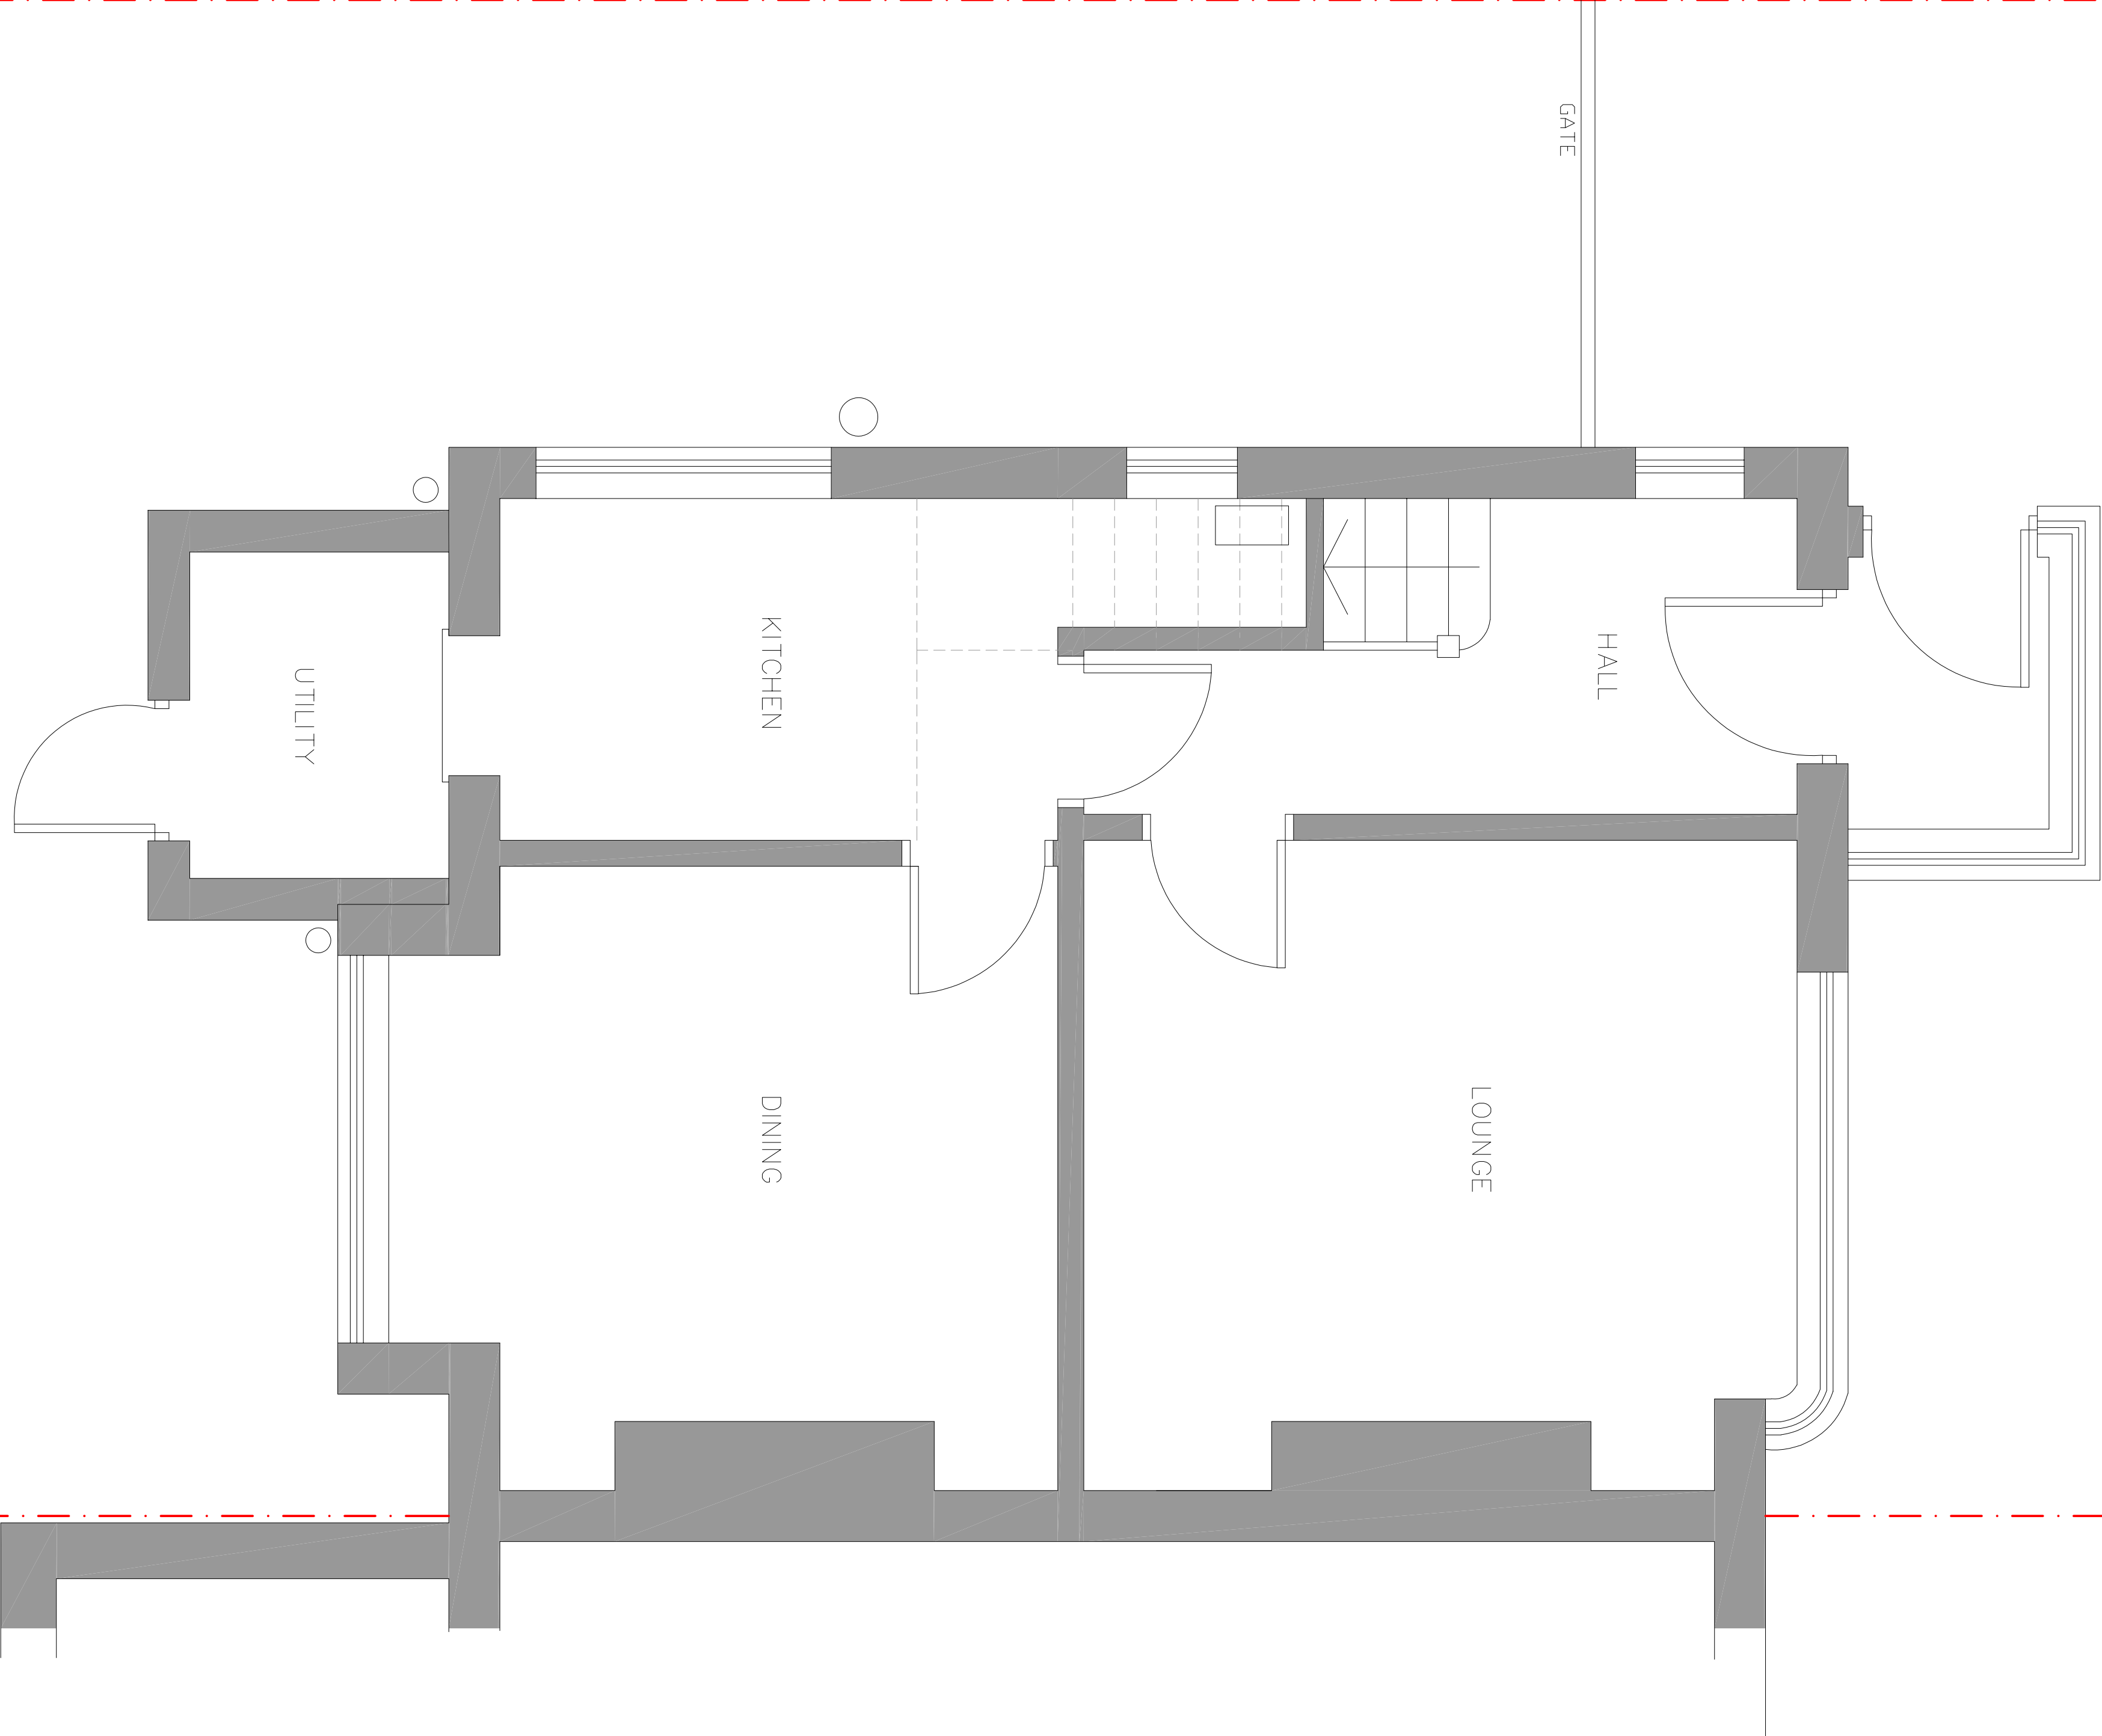

FOR PLANNING

Project
11 MAYWOOD AVENUE
DIDSBURY
MANCHESTER
M20 5GR

Title
EXISTING GROUND FLOOR PLAN

Scale	Date
1:50 @ A3	SEPTEMBER 2020
Drawn	Checked
SB	-
Drawing Number	Revision
6969_PL02	-

SMASHBOX

97 Alderley Road | Wilmslow | Cheshire | SK9 1PT
ARCHITECTURE DESIGN PLANNING
T. 01625 466 557 E. hello@smashboxarchitecture.com
www.smashboxarchitecture.com