



Existing Floor Plans

1

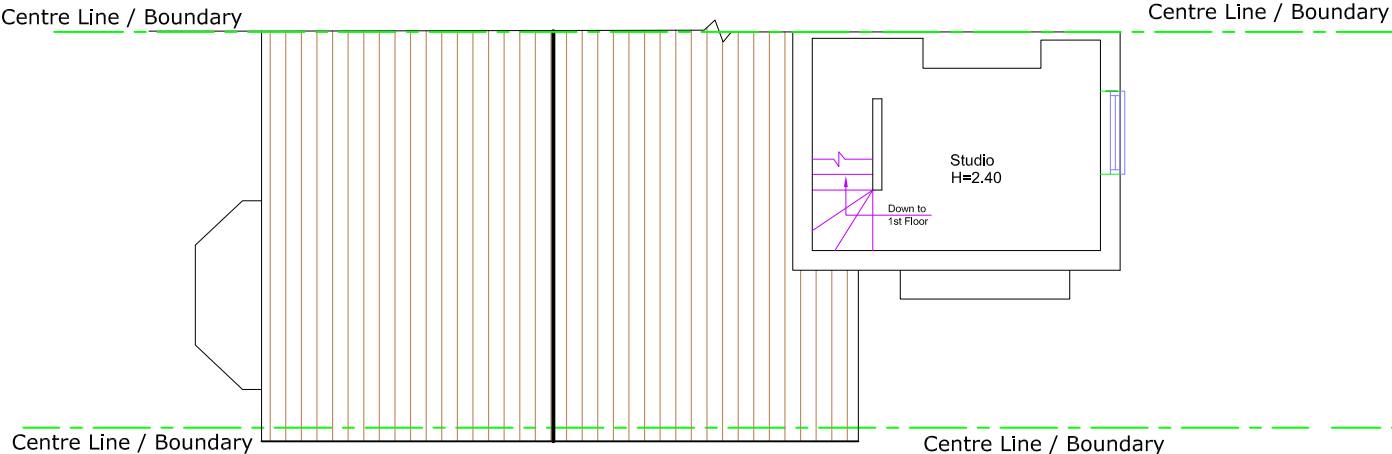

Exsiting Second Floor Plan

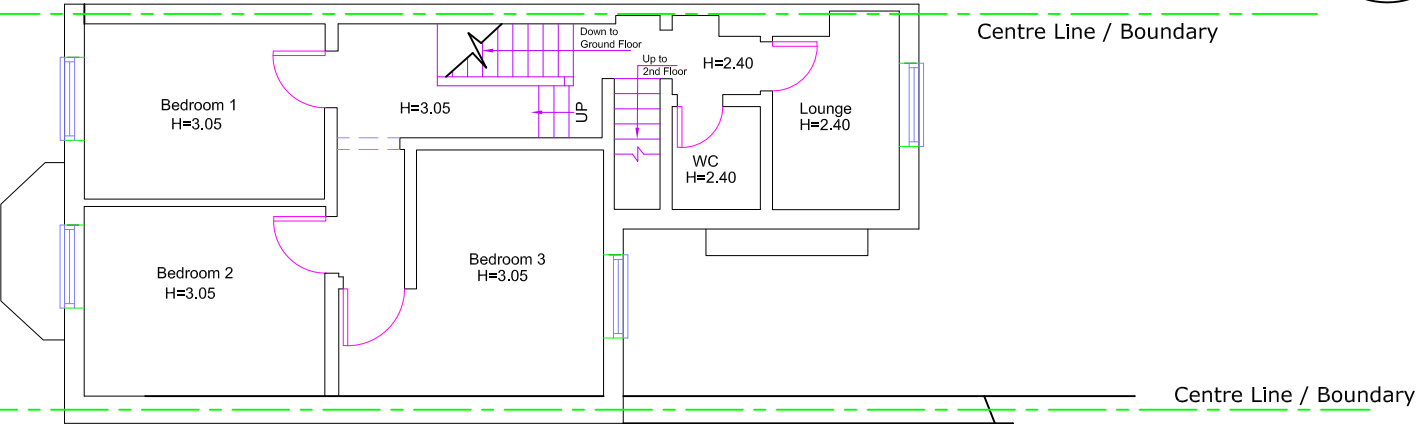

Exsiting First Floor Plan


Minor Amendments
Plans 128382/NMC/2020

Neighbor,s Property
Flat Roof


Neighbor,s Property
Flat @ First Floor

45°

Window

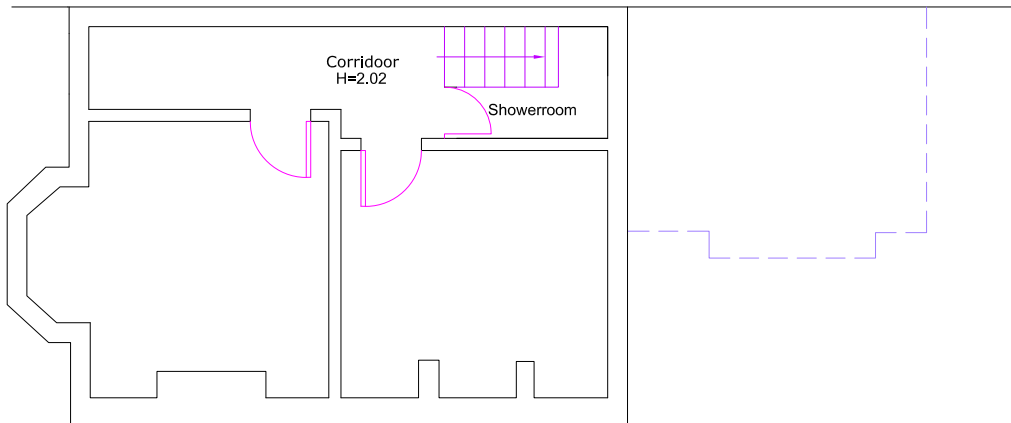

Exsiting Basement Floor Plan
No Change

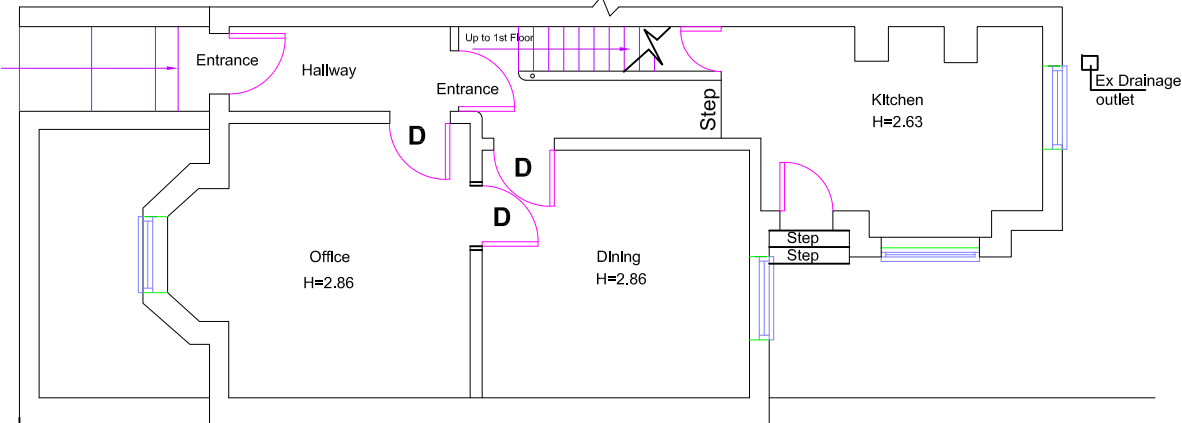

Exsiting Ground Floor Plan

Neighbor,s Property
Ground Floor

Rev: B Dated: 19/05/2020
Pro Flat Roof above First Floor amended to Pitched Roof
Pro Bed 4 Side Window details changed.

Rev: A Dated: 08/04/2020
Pro GF pitched Roof added

Applicant: Mrs. Iram Naz

Location: 18 Alma Road, Levenshulme, Manchester.
M19 3NW

Sheet: Ex Floor Plans

Proposal: Proposed Double Storey Rear Extension

Sheet: 01 **Rev:** B

Date: 23/12/2019



Scale: 1:100 on A3

0 1m 2m 3m 4m 5m
SCALE

Proposed Floor Plans

Minor Amendments
Plans 128382/NMC/2020


2

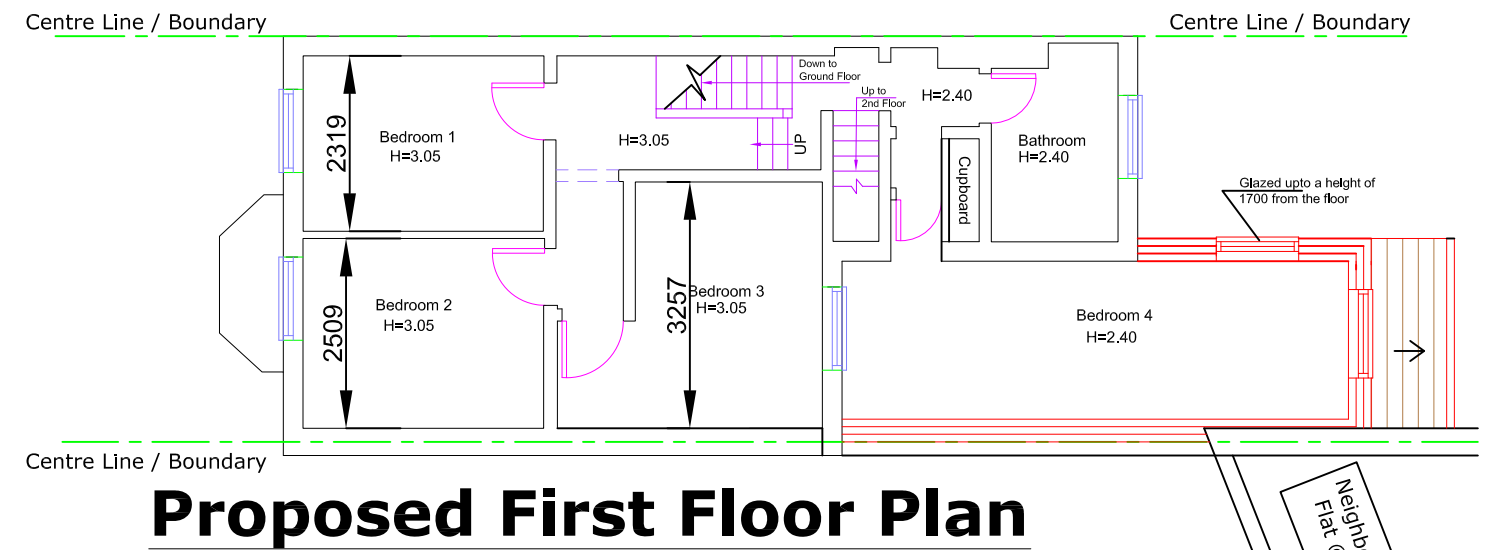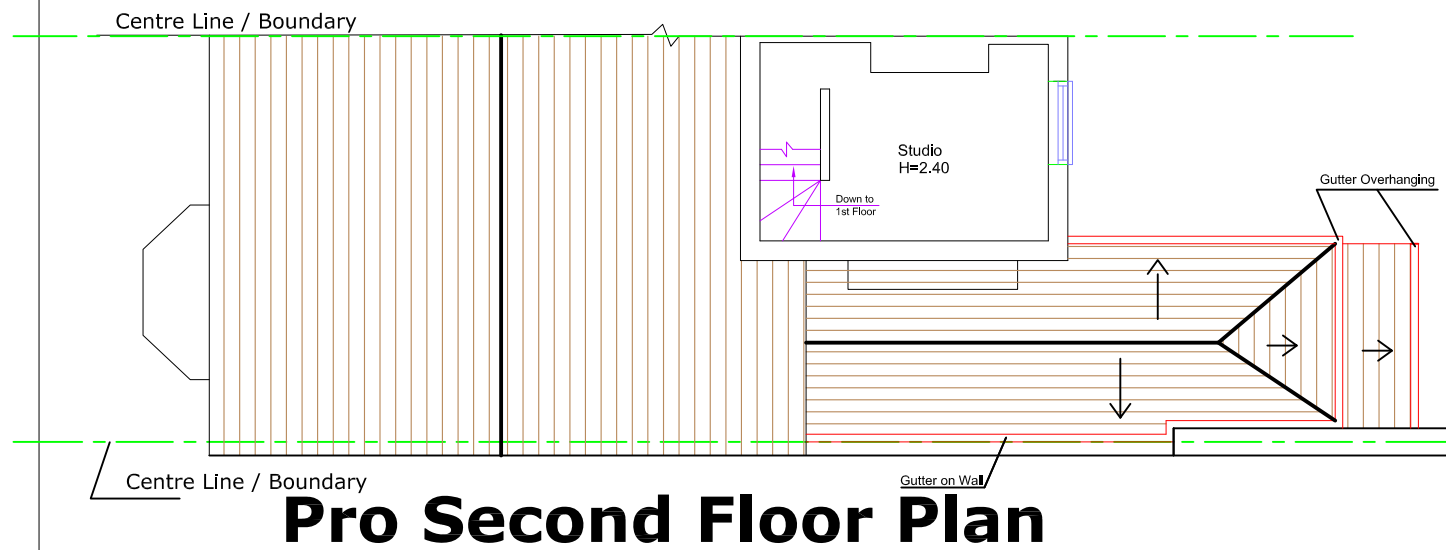

Neighbor,s Property
Flat Roof

Neighbor's Property
Flat @ First Floor
Window

45°

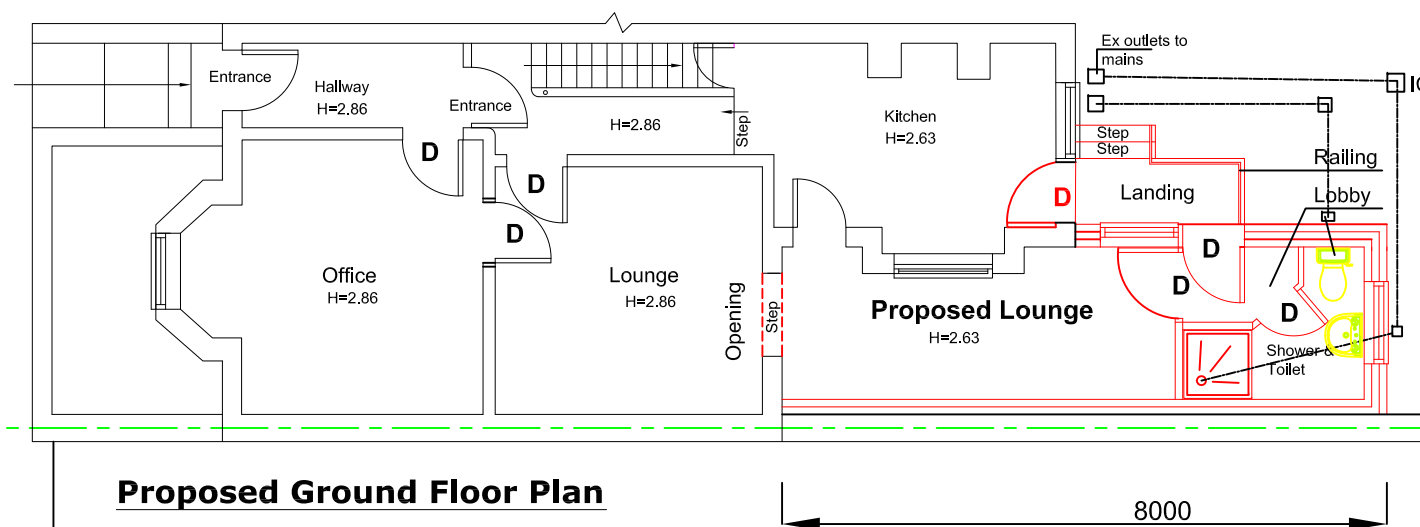

Neighbor,s Property
Ground Floor

PITCHED ROOF

Proposed Roof slope strictly NOT to be less than 15 Degree.
To avoid Roof Leakage, use Tiles strictly in accordance with manufacturer's Instructions.

Rev: B Dated: 19/05/2020
Pro Flat Roof above First Floor amended to Pitched Roof
Pro Bed 4 Side Window details changed.

Rev: A Dated: 08/04/2020
Pro GF pitched Roof added

Applicant: Mrs. Iram Naz

Location: 18 Alma Road, Levenshulme, Manchester. M19 3NW

Sheet: Pro Floor Plans

Proposal: Proposed Double Storey Rear Extension

Sheet: 02 Rev: B

Date: 23/12/2019


Scale: 1:100 on A3

Ex & Pro Roof Plans and Front Elevation


Non-Material Minor Amendments

3

Rev: C/1
02/11/2020

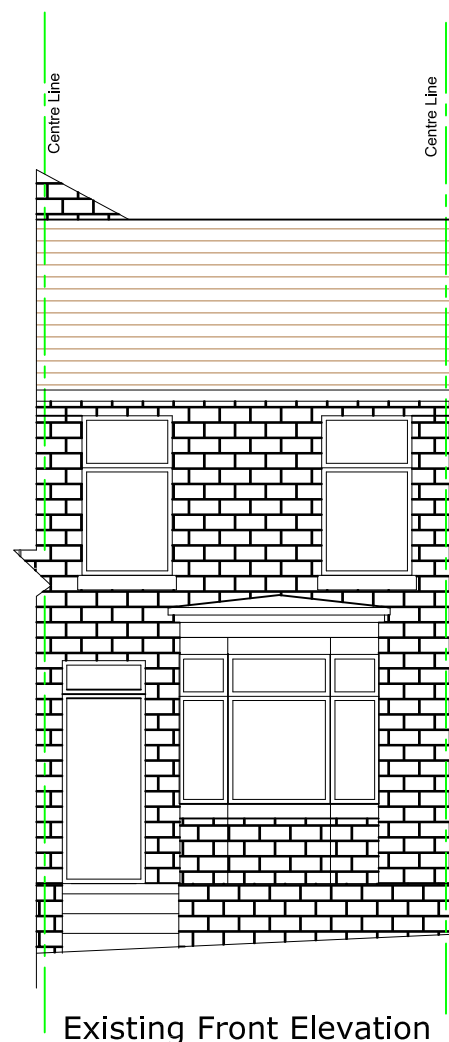


Existing Front Elevation

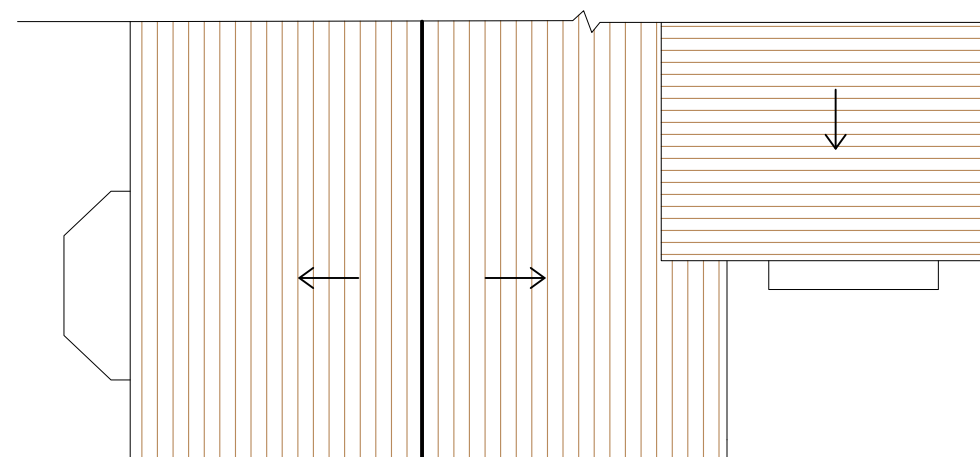

Existing Roof Plan

Minor Amendments
Plans 128382/NMC/2020

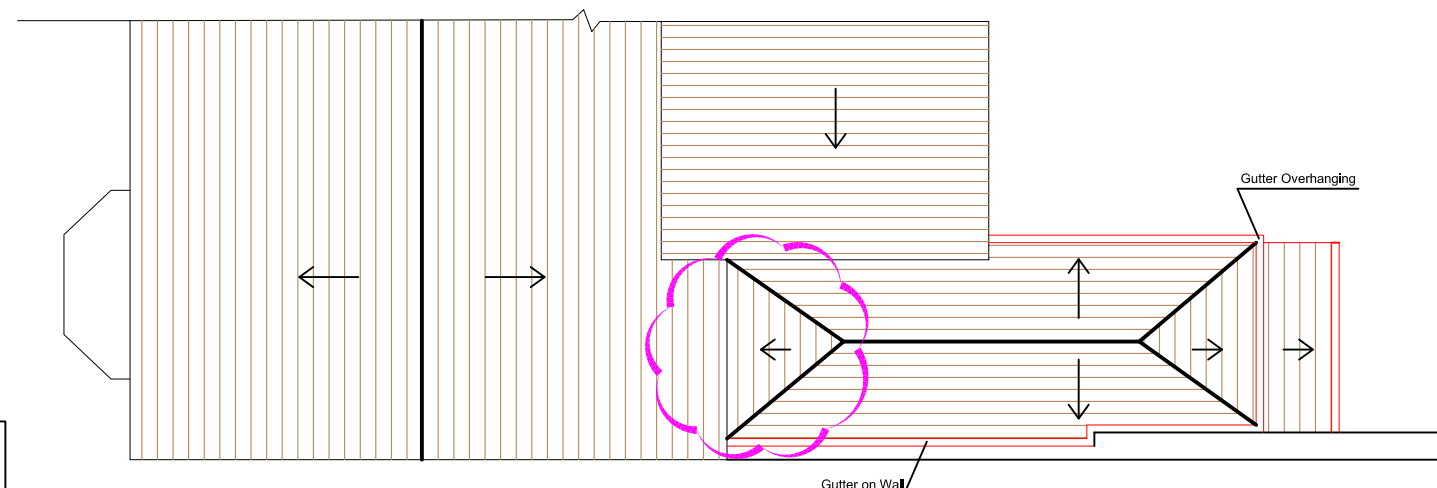

Proposed Roof Plan

PITCHED ROOF

Proposed Roof slope strictly NOT to be less than 15 Degree.
To avoid Roof Leakage, use Tiles strictly in accordance with manufacturer's Instructions.

Rev: C/1 Dated: 02/11/2020

1. Building Heights corrected.
2. Pro Pitched Roof hipped on end near Bed 3.
3. Pro Windows for Bed 3 changed.

Rev: B Dated: 19/05/2020

Pro Flat Roof above First Floor amended to Pitched Roof
Pro Bed 4 Side Window details changed.

Rev: A Dated: 08/04/2020

Pro GF pitched Roof added

Applicant: Mrs. Iram Naz

Location: 18 Alma Road, Levenshulme, Manchester. M19 3NW


Sheet: Roof Plans & Front Elevation

Proposal: Proposed Double Storey Rear Extension

Sheet: 03 Rev: c

Date: 23/12/2019

Scale: 1:100 on A3

 



Non-Material Minor Amendments

4

Rev: C/1
02/11/2020

Minor Amendments
Plans 128382/NMC/2020

Existing Elevation 1
from 20 Alma Road

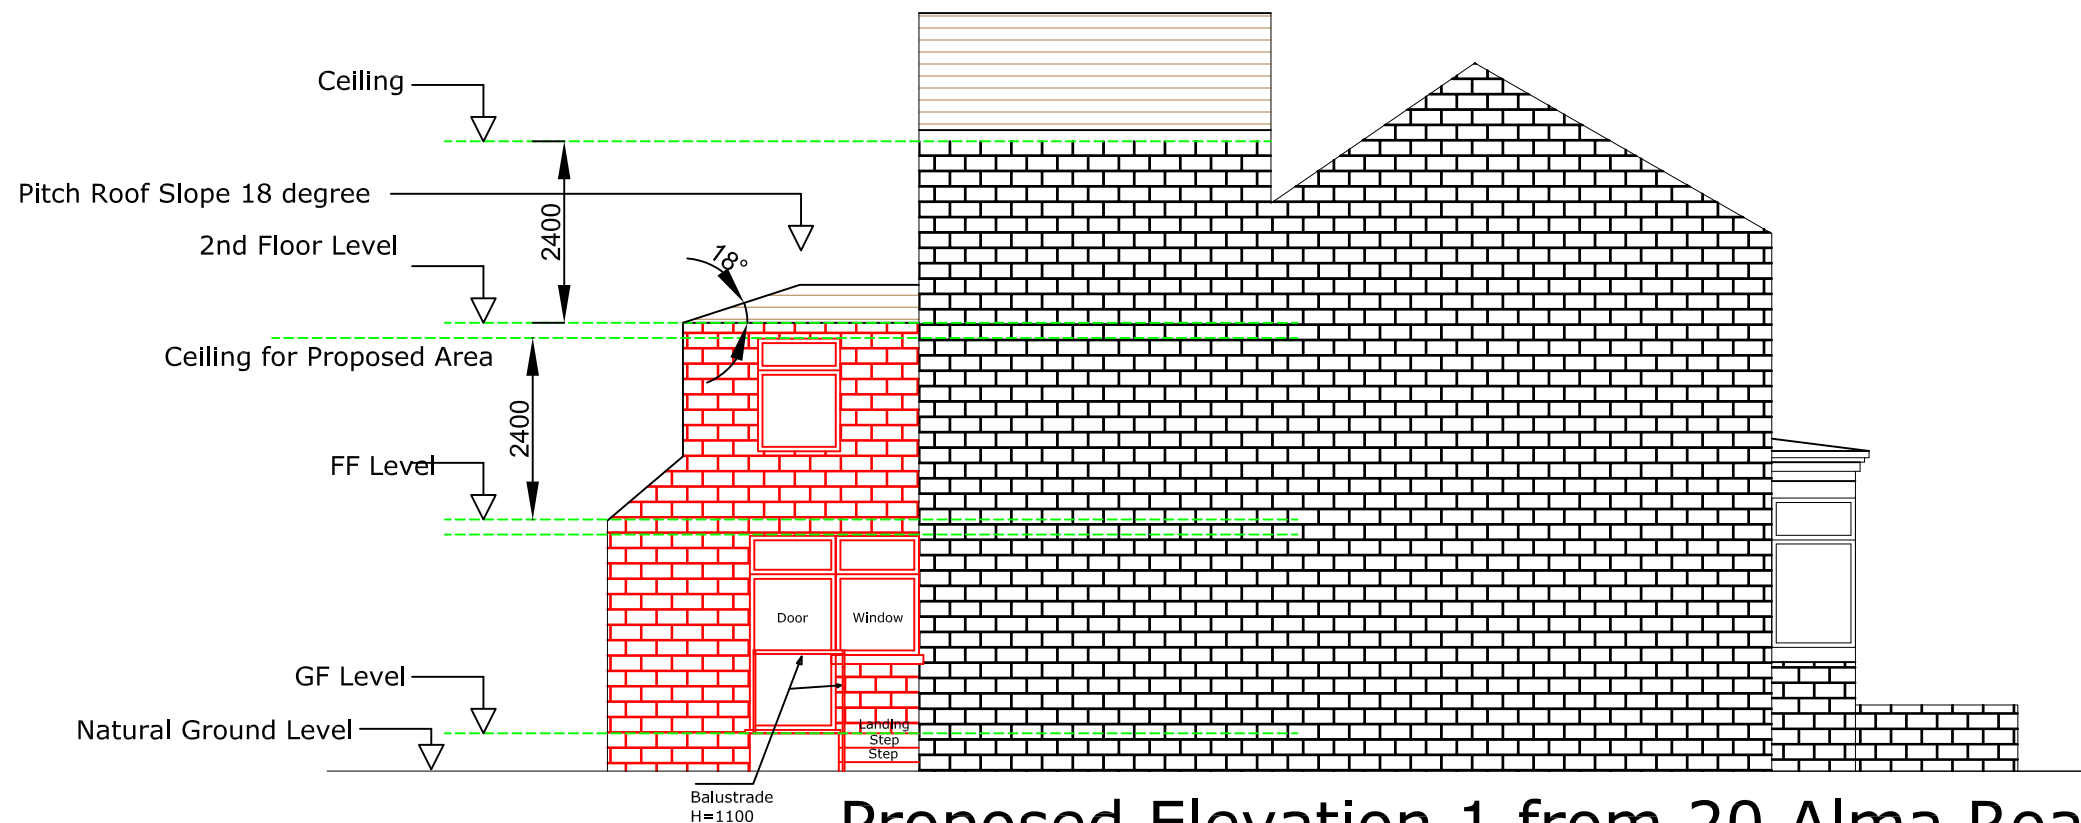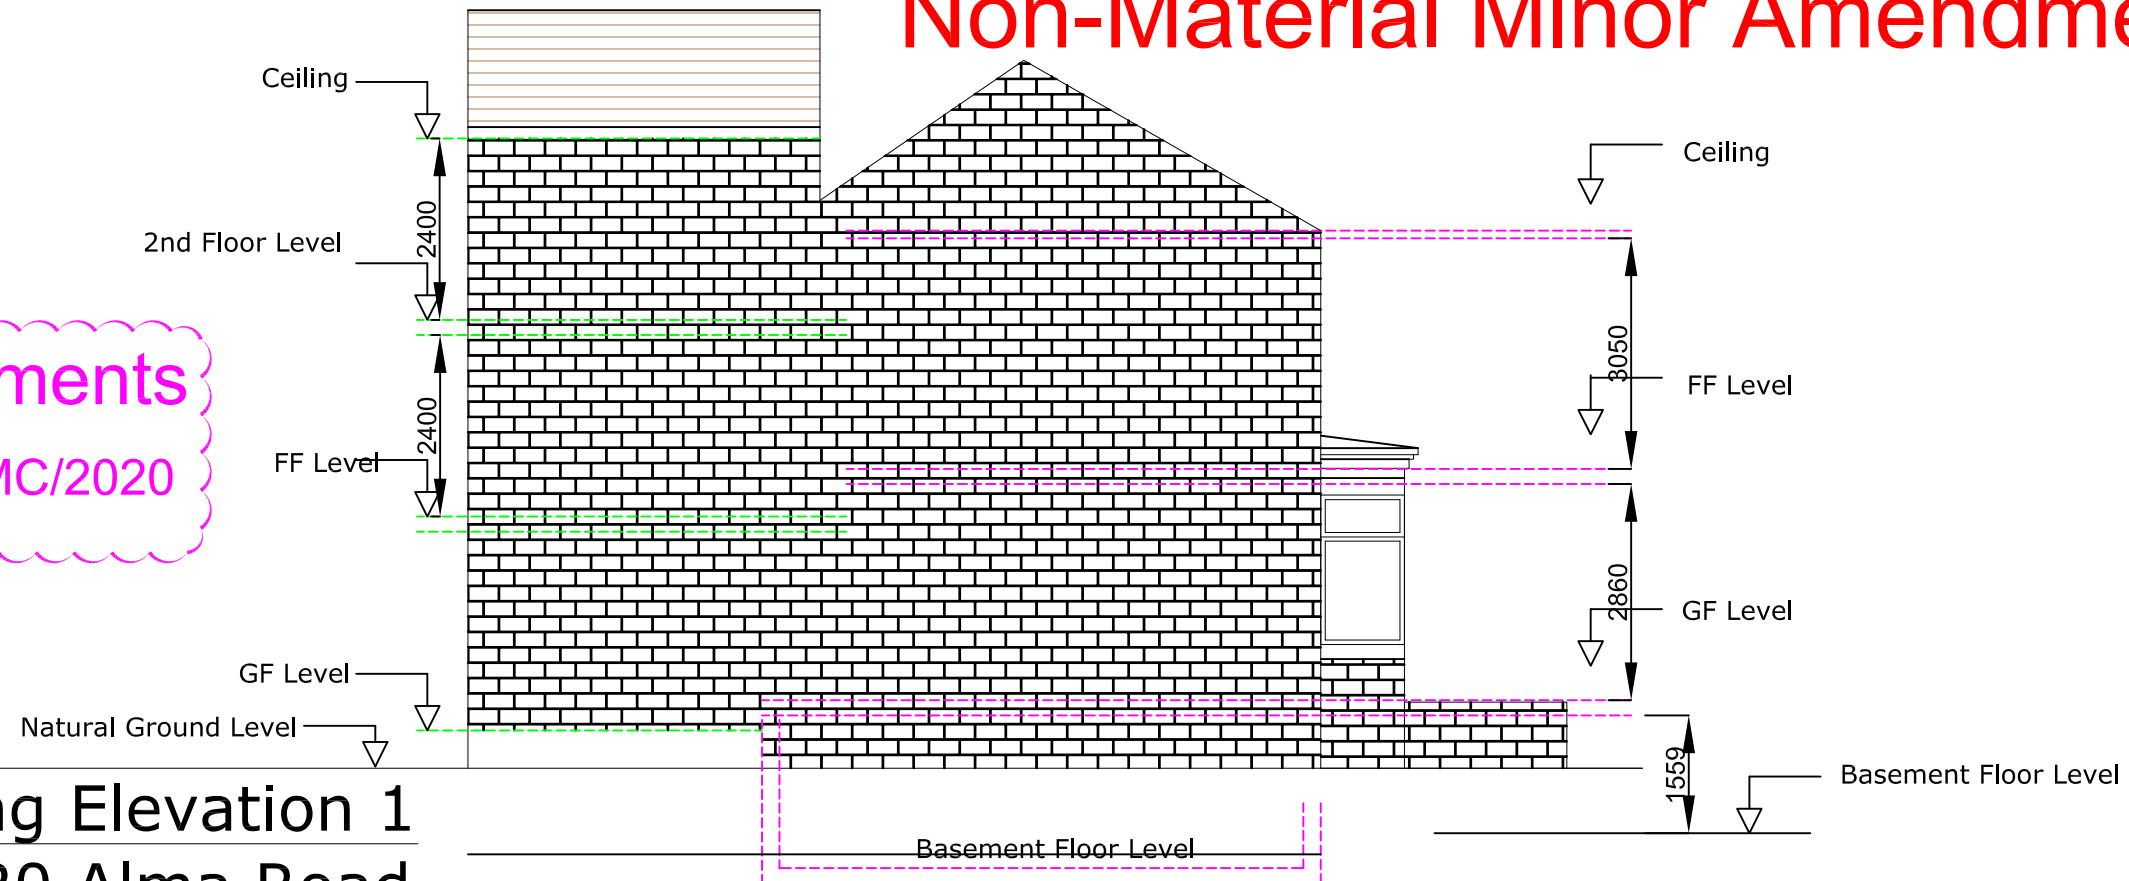

PITCHED ROOF

Proposed Roof slope strictly NOT to be less than 15 Degree.
To avoid Roof Leakage, use Tiles strictly in accordance with manufacturer's Instructions.

Rev: C/1 Dated: 02/11/2020

1. Building Heights corrected.
2. Pro Pitched Roof hipped on end near Bed 3.
3. Pro Windows for Bed 3 changed.

Rev: B Dated: 19/05/2020

Pro Flat Roof above First Floor amended to Pitched Roof
Pro Bed 4 Side Window details changed.

Rev: A Dated: 08/04/2020

Pro GF pitched Roof added

Applicant: Mrs. Iram Naz

Location: 18 Alma Road, Levenshulme, Manchester.
M19 3NW

Sheet: Ex & Pro Side Elevation from 20


Proposed Double Storey Rear Extension

Sheet: 04

Rev:C

Date: 23/12/2019


Scale: 1:100 on A3

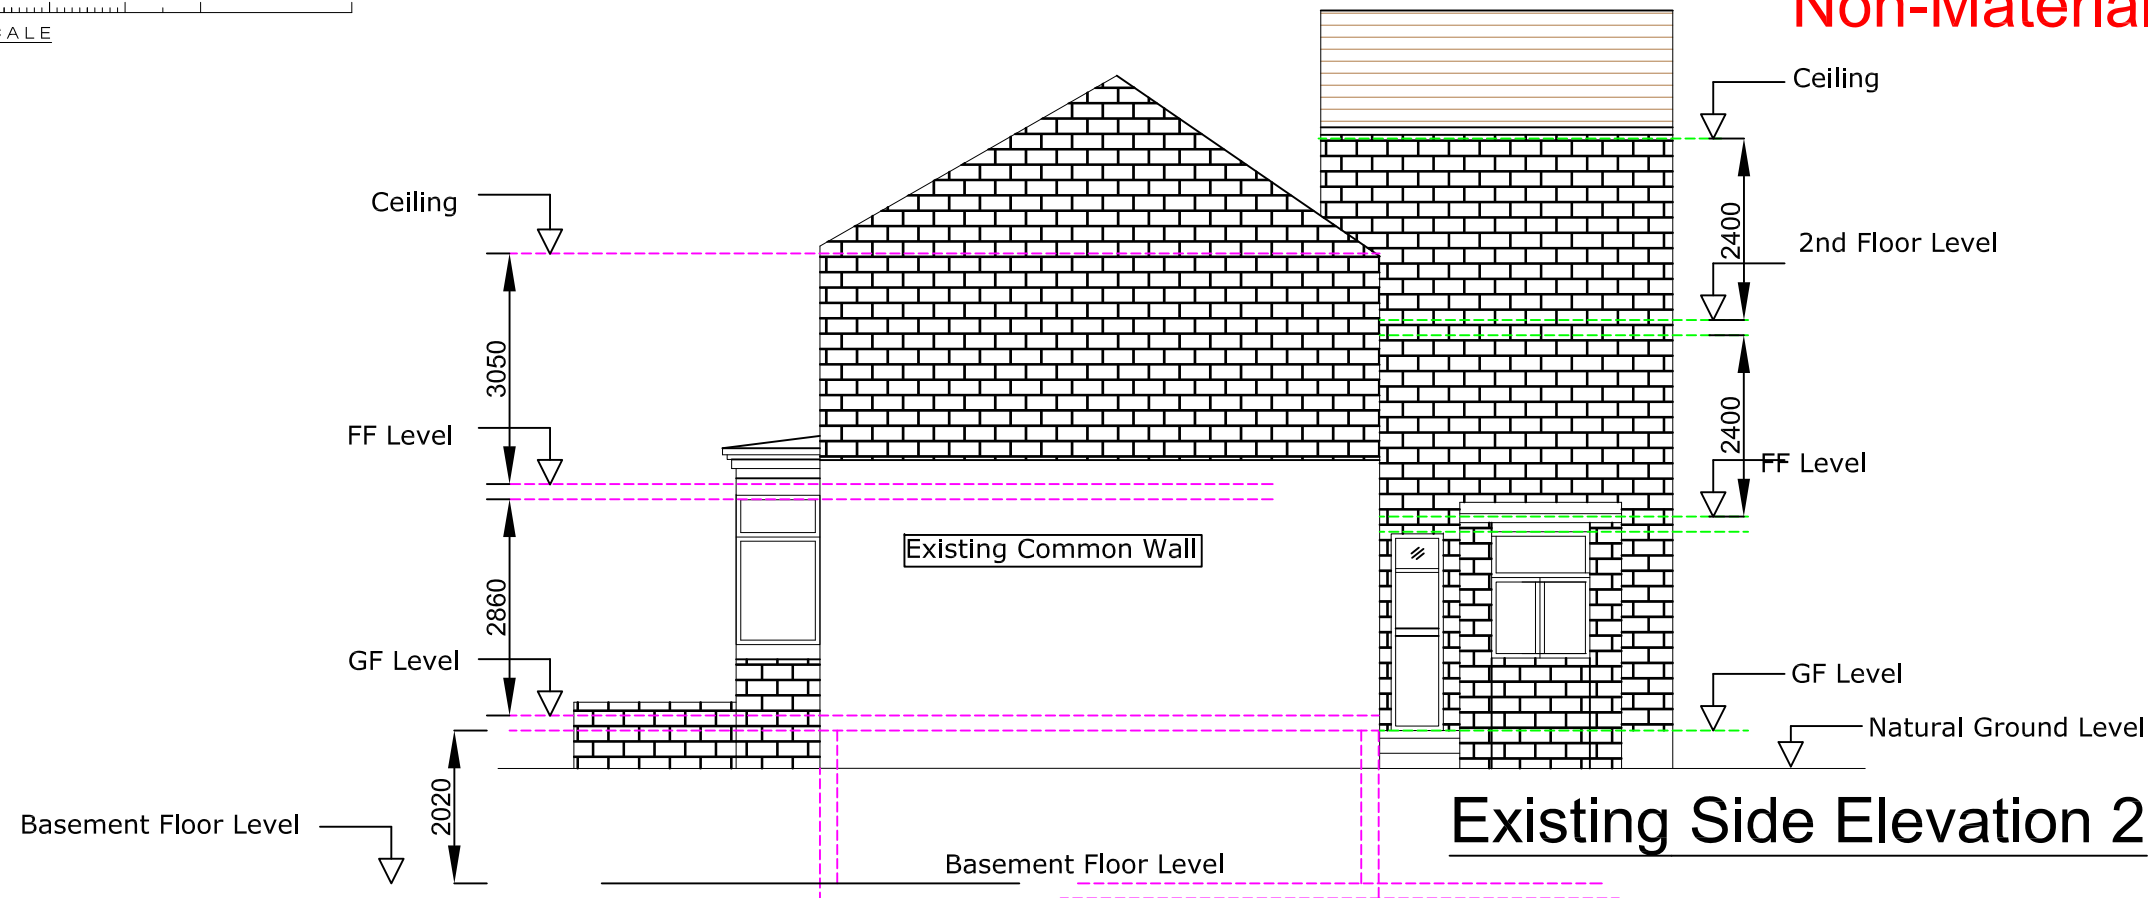

PITCHED ROOF

Proposed Roof slope strictly NOT to be less than 15 Degree.
To avoid Roof Leakage, use Tiles strictly in accordance with manufacturer's Instructions.

Minor Amendments
Plans 128382/NMC/2020

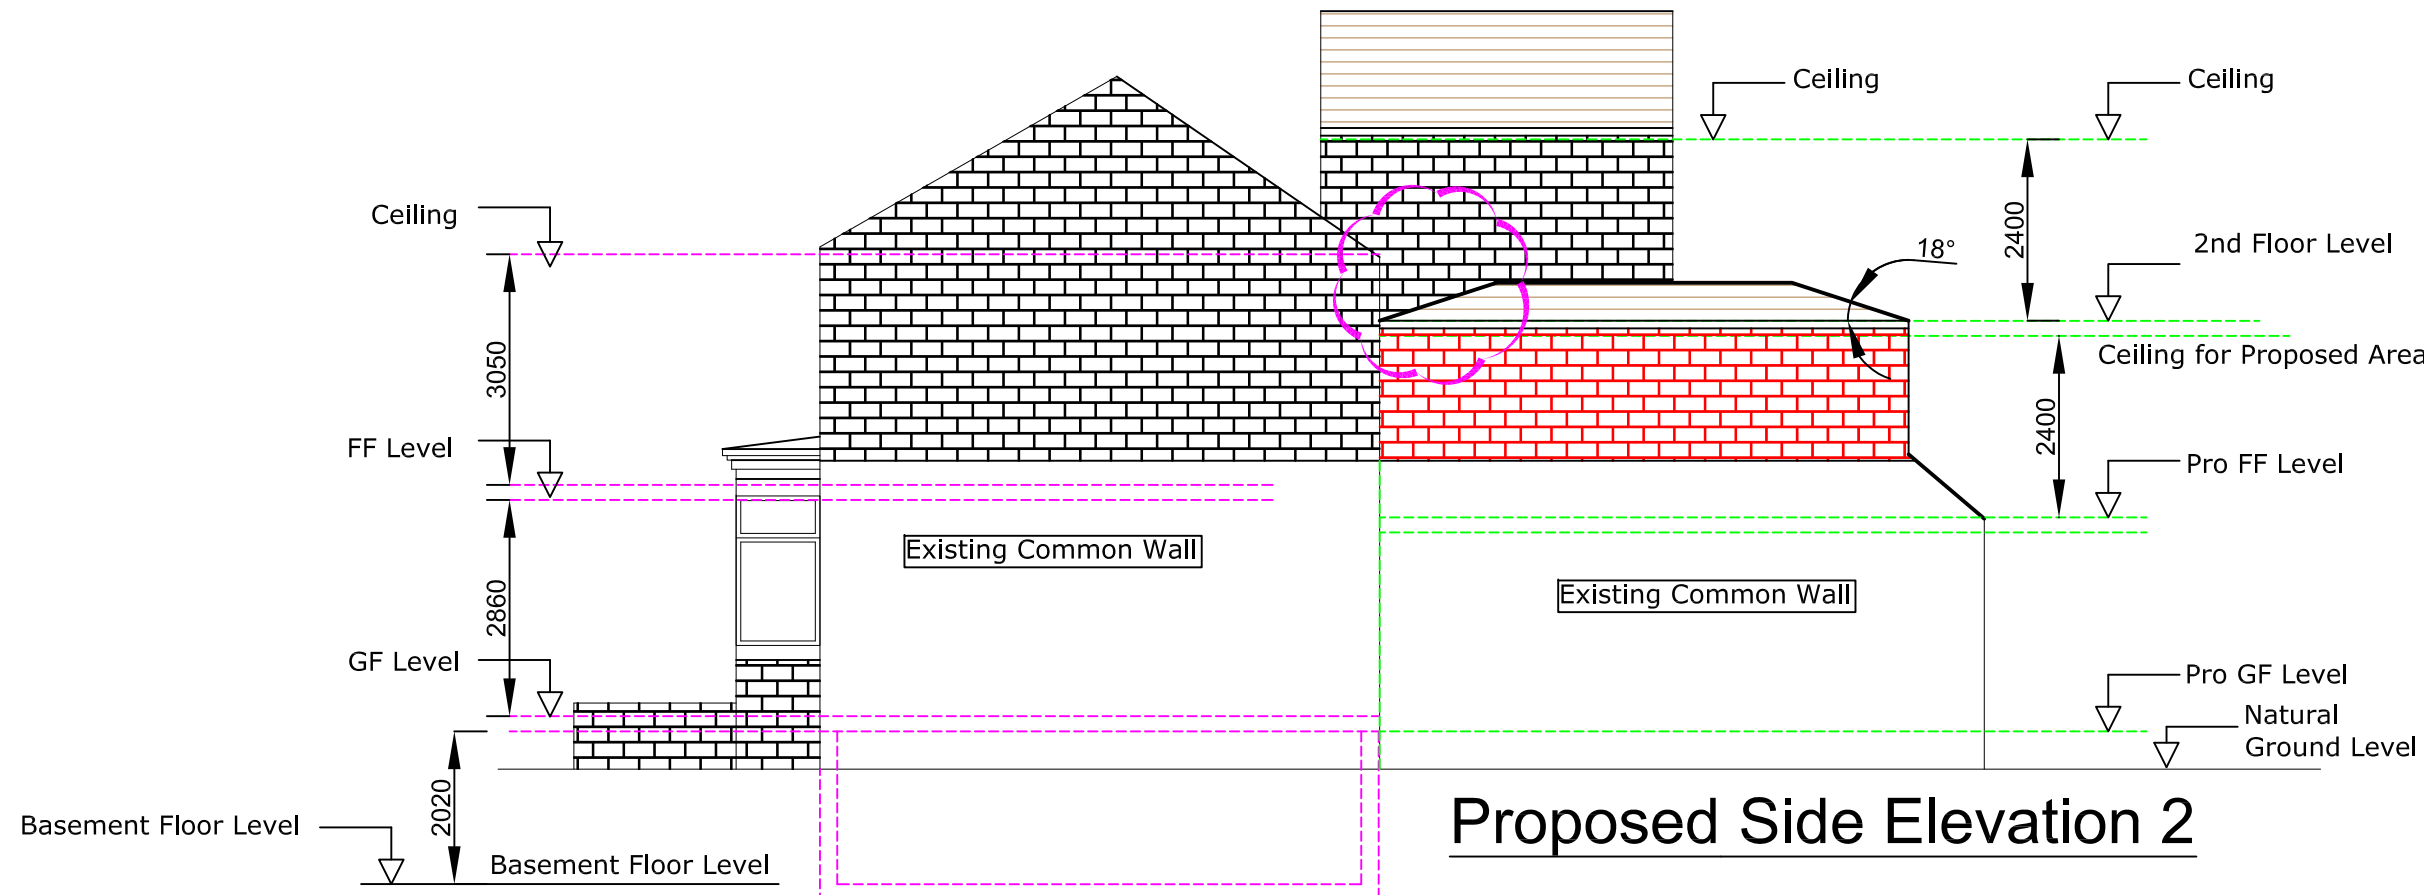

Rev: C/2 Dated: 10/11/2020

- Building Heights corrected.
- Pro Pitched Roof hipped on end near Bed 3.
- Pro Windows for Bed 3 changed.

Rev: B Dated: 19/05/2020

Pro Flat Roof above First Floor amended to Pitched Roof
Pro Bed 4 Side Window details changed.

Rev: A Dated: 08/04/2020

Pro GF pitched Roof added

Applicant: Mrs. Iram Naz

Location: 18 Alma Road, Levenshulme, Manchester. M19 3NW

Sheet: Ex & Pro Side Elevation 2



Proposed Double Storey Rear Extension

Sheet: 05

Rev: c

Date: 23/12/2019

Scale: 1:100 on A3

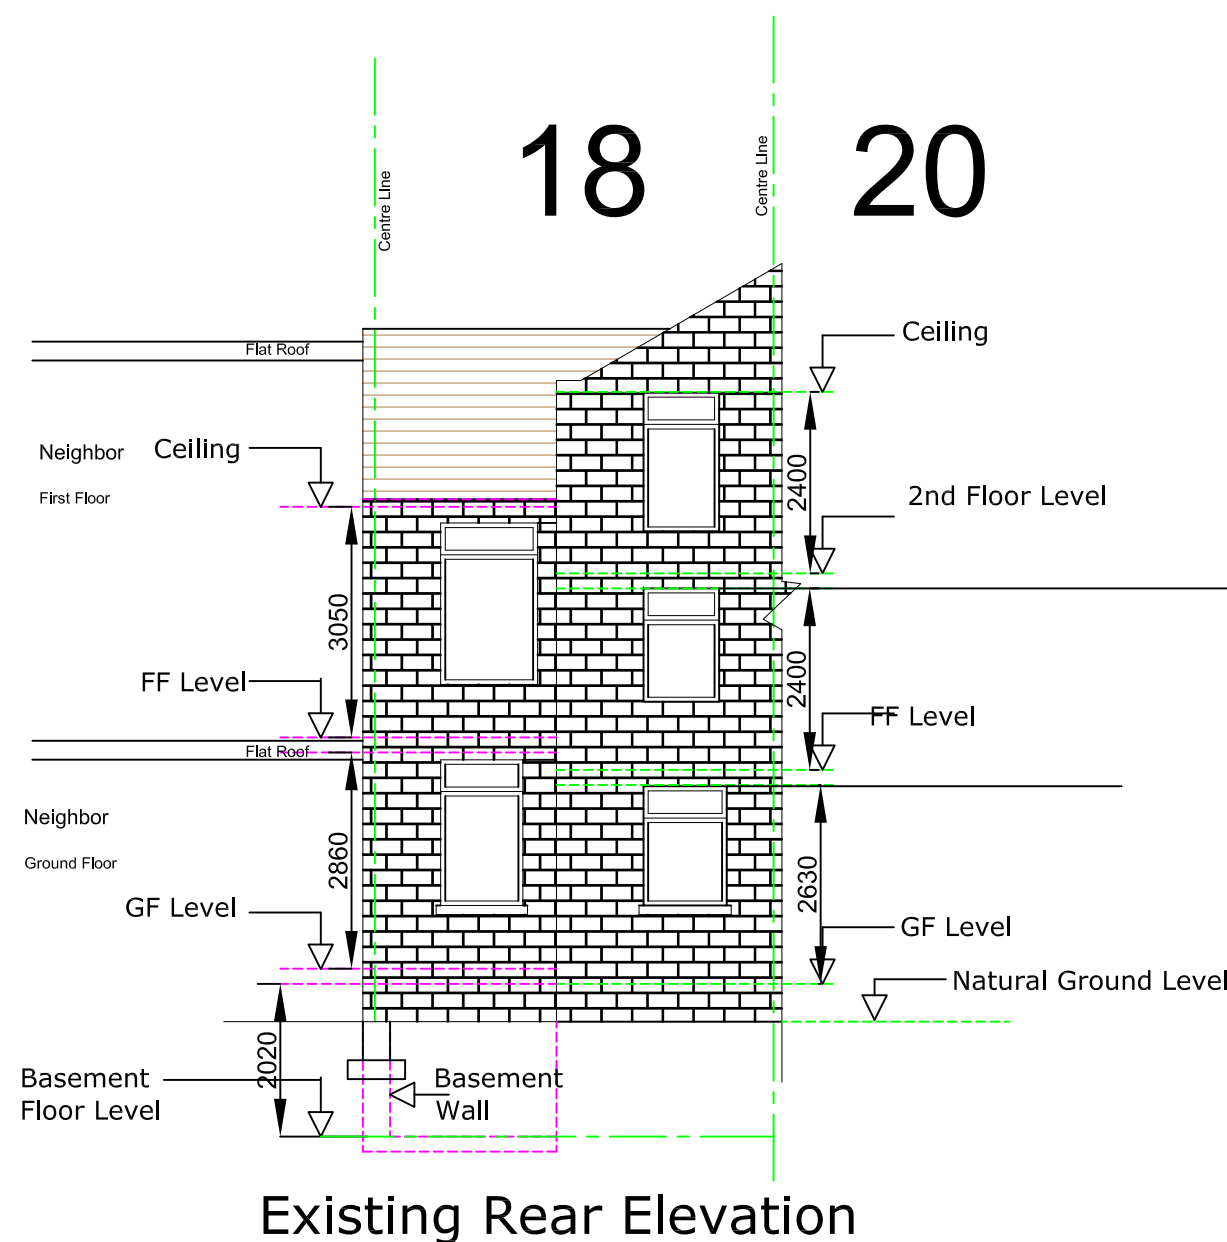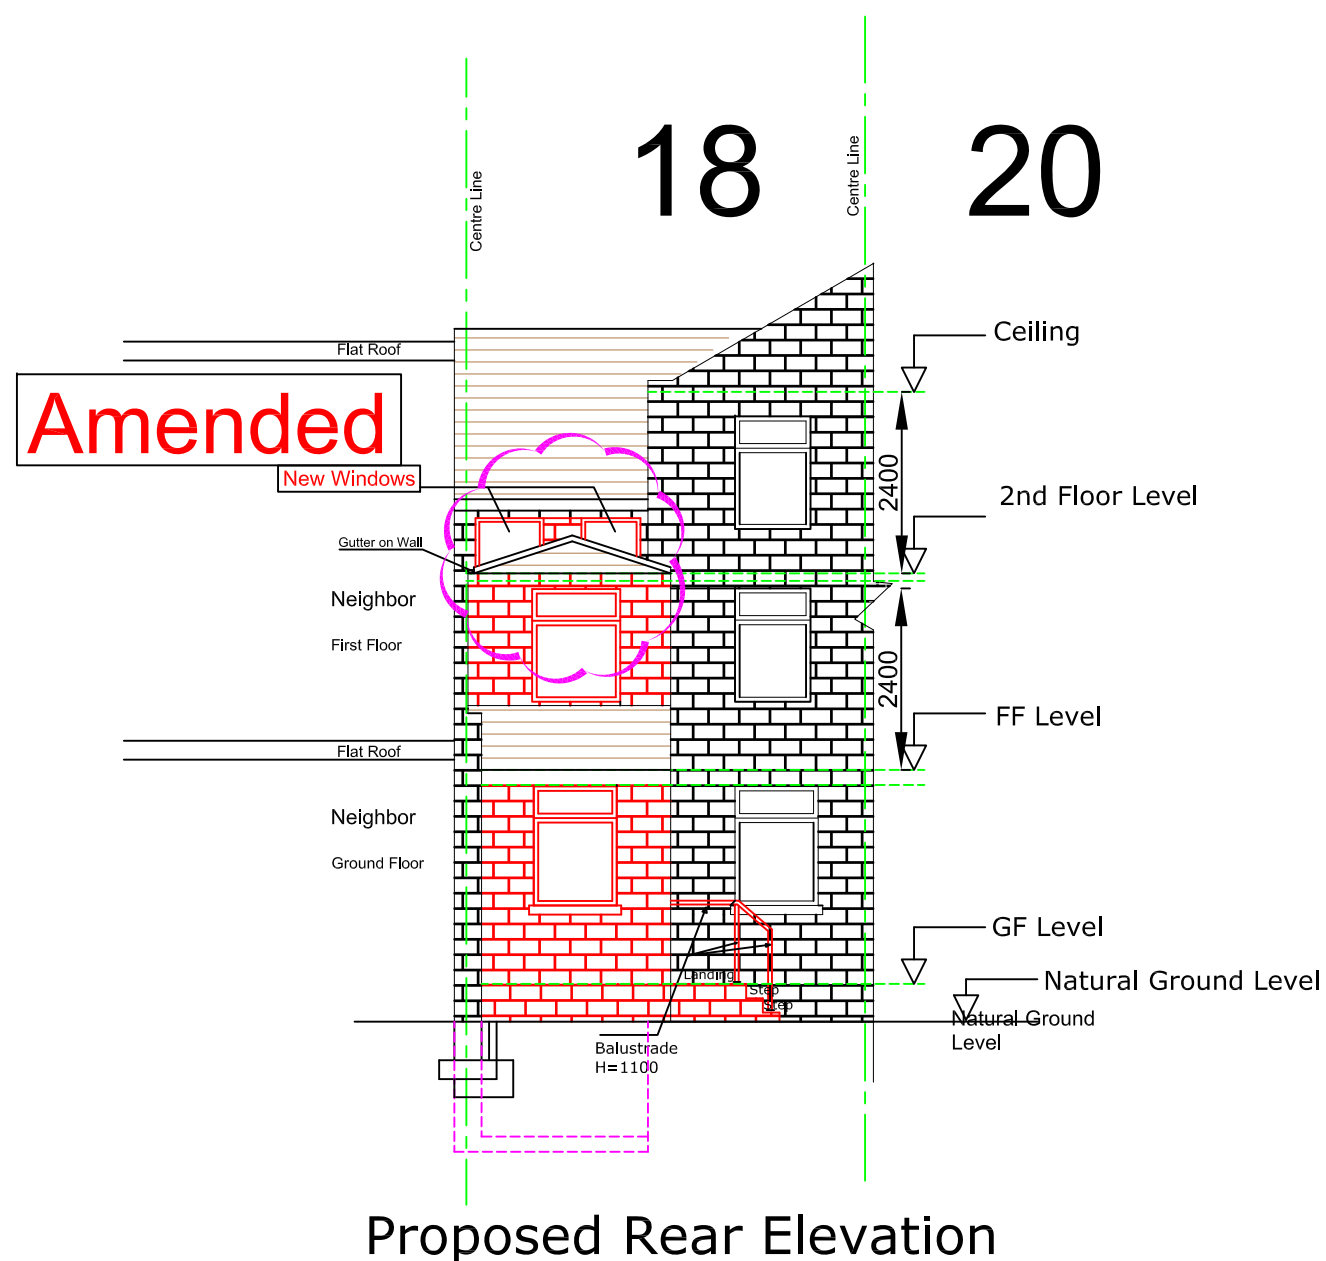

PITCHED ROOF

Proposed Roof slope strictly NOT to be less than 15 Degree.
To avoid Roof Leakage, use Tiles strictly in accordance with manufacturer's Instructions.

Minor Amendments
Plans 128382/NMC/2020

1. Rev: C/1 Dated:02/11/2020

2. Building Heights corrected.
3. Pro Pitched Roof hipped on end near Bed 3.
4. Pro Windows for Bed 3 changed.

Rev: B Dated: 19/05/2020

Pro Flat Roof above First Floor amended to Pitched Roof
Pro Bed 4 Side Window details changed.

Rev: A Dated: 08/04/2020

Pro GF pitched Roof added

Applicant: Mrs. Iram Naz

Sheet: Ex & Pro Rear Elevation

Location: 18 Alma Road, Levenshulme, Manchester. M19 3NW

Proposal: Proposed Double Storey Rear Extension

Sheet: 06

Rev: c

Date: 23/12/2019

Scale: 1:100 on A3