



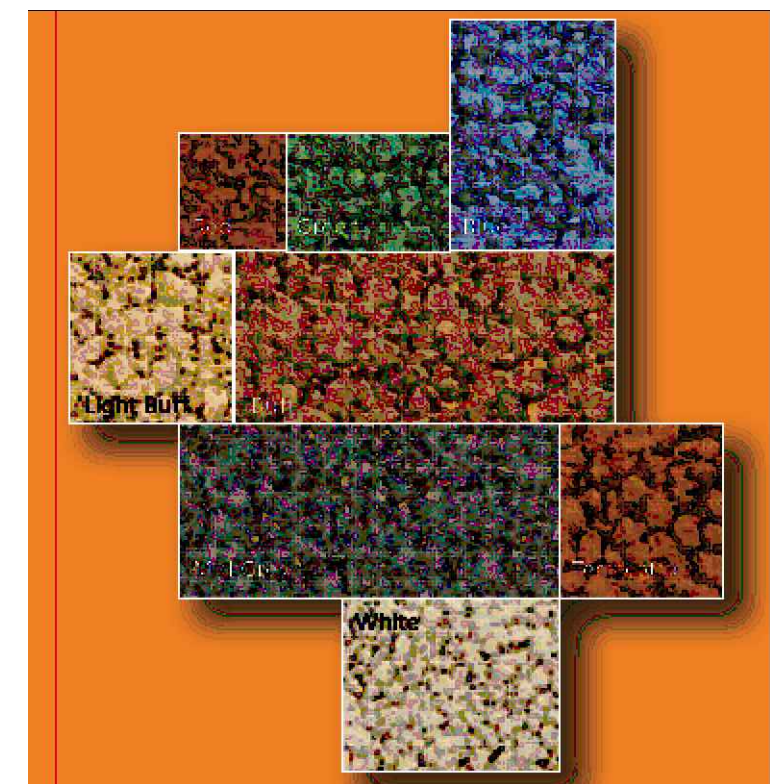

Surface Finishes

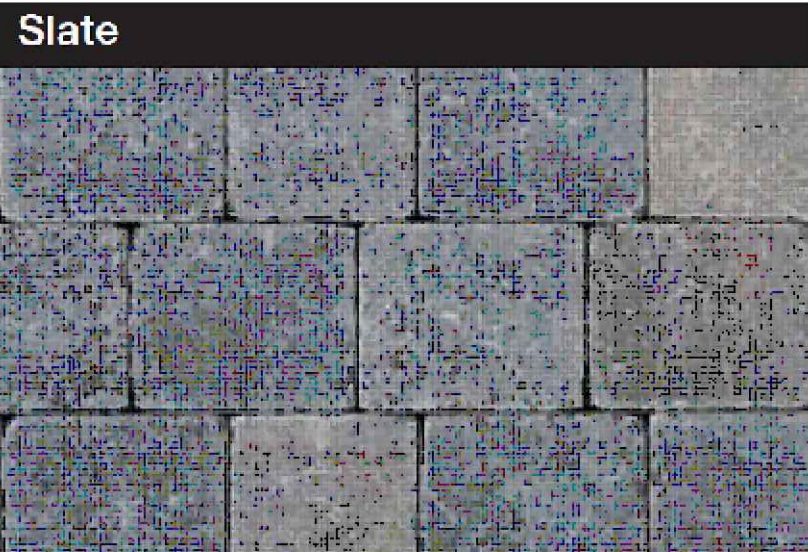

General Notes
01: Dimensions must not be scaled from this drawing. If in doubt, please ask.
02: All dimensions are in millimetres unless noted otherwise.
03: All dimensions should be verified on site before proceeding with the work.
04: TADW Architects shall be notified in writing of any discrepancies.
05: © TADW Limited (UK) 2015

General Notes

- Pedestrian and Vehicular Access gates to be retained as existing
- Existing pedestrian access improved with finishes, planting, lighting and signage.
- Parking realigned with 2 No designated disabled parking spaces introduced.
- Rear Garden areas secured
- Bollards introduced to improve Lighting
- New signage and feature areas to identify private entrances.
- Circulation areas improved
- Feature seating area introduced
- Refuse Areas added

P6	Non material amendment application. Proposed new vehicle entrance gates, pedestrian gates and scooter store omitted. Existing vehicle entrance gates, pedestrian gates and scooter store to be retained as existing	28.09.20	KM	MH
P5	Non material amendment application. Vehicle entrance gates and pedestrian gates omitted. Proposed scooter store omitted.	02.09.20	KM	MH
P4	MINOR REVISIONS	24.5.18	MH	MH
P3	MINOR REVISIONS. ENTRANCE ELEVATION ADDED	11.5.18	PLG	MH
P2	MINOR REVISIONS TO LAYOUT, BIN STORE ADDED, OFFICE OMITTED, PARKING AMENDED	17.10.17	PLG	MH
P1	DRAWN	05.05.17	PLG	MH
Issue	Description	Date	Drawn	Checked

Drawing Status
P - Planning | T - Tender | C - Construction | R - As Record

For Planning

tadw architects

Six St. Petersgate Stockport Cheshire SK1 1HD
Ph 0161 477 6158 Fx 0161 480 8342 mail@tadw.co.uk www.tadw.co.uk

Client Johnnie Johnson Housing Trust


Job Goodwood Lodge, Russell Road, Whalley Range, M16 8GD

Title Proposed Site Plan

Scale 1:200 @ A1

Note - Prints from PDF files may not be to scale, check accuracy against scale
5 10 20m 1:200

Job Number 711234 Drawing Number 04 Issue P6

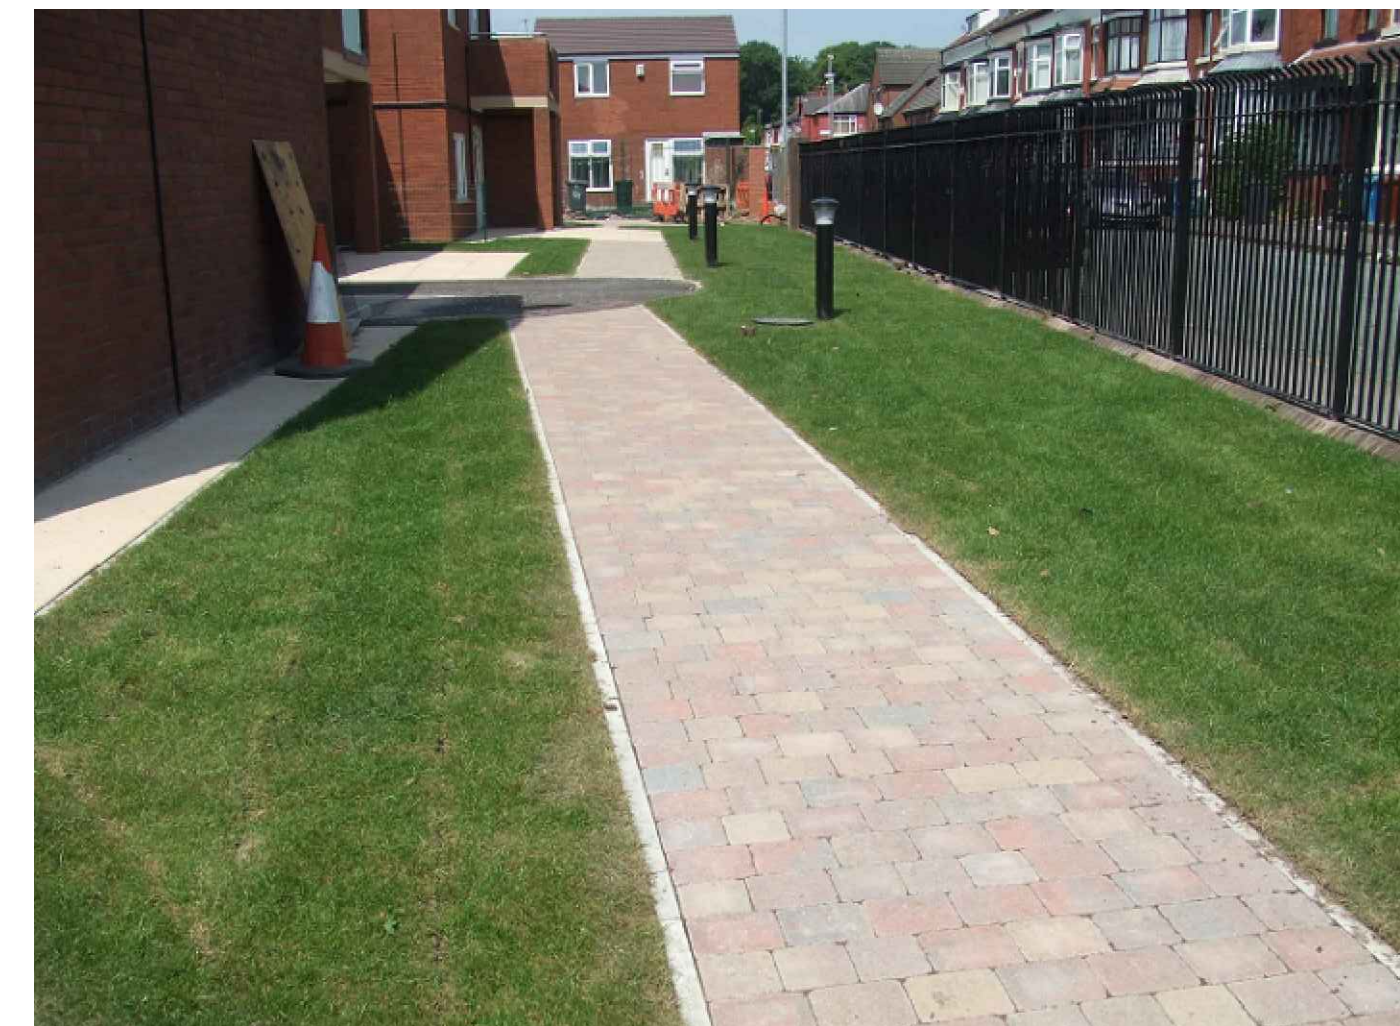

Typical communal paths



New Bin Storage



Feature seating and planting areas, and red tarmac