


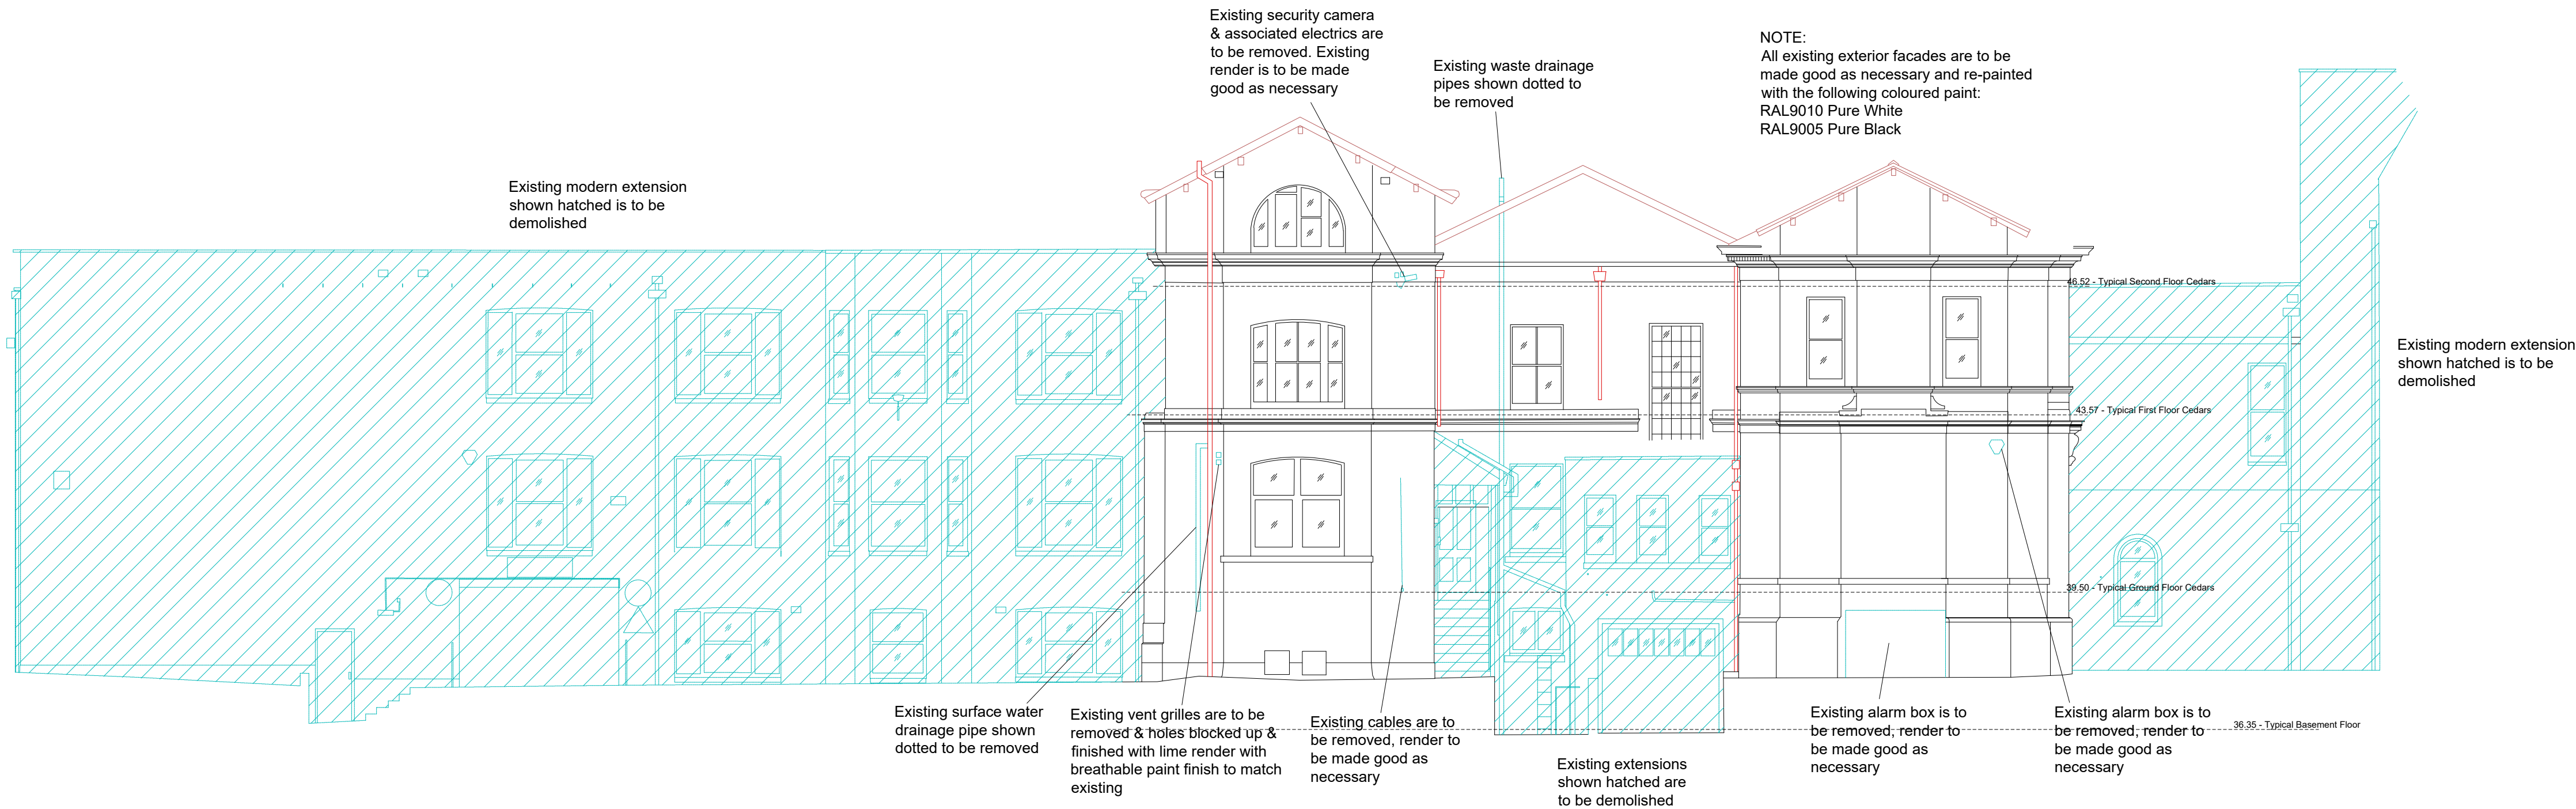


SOUTH ELEVATION




NORTH ELEVATION



WEST ELEVATION 1

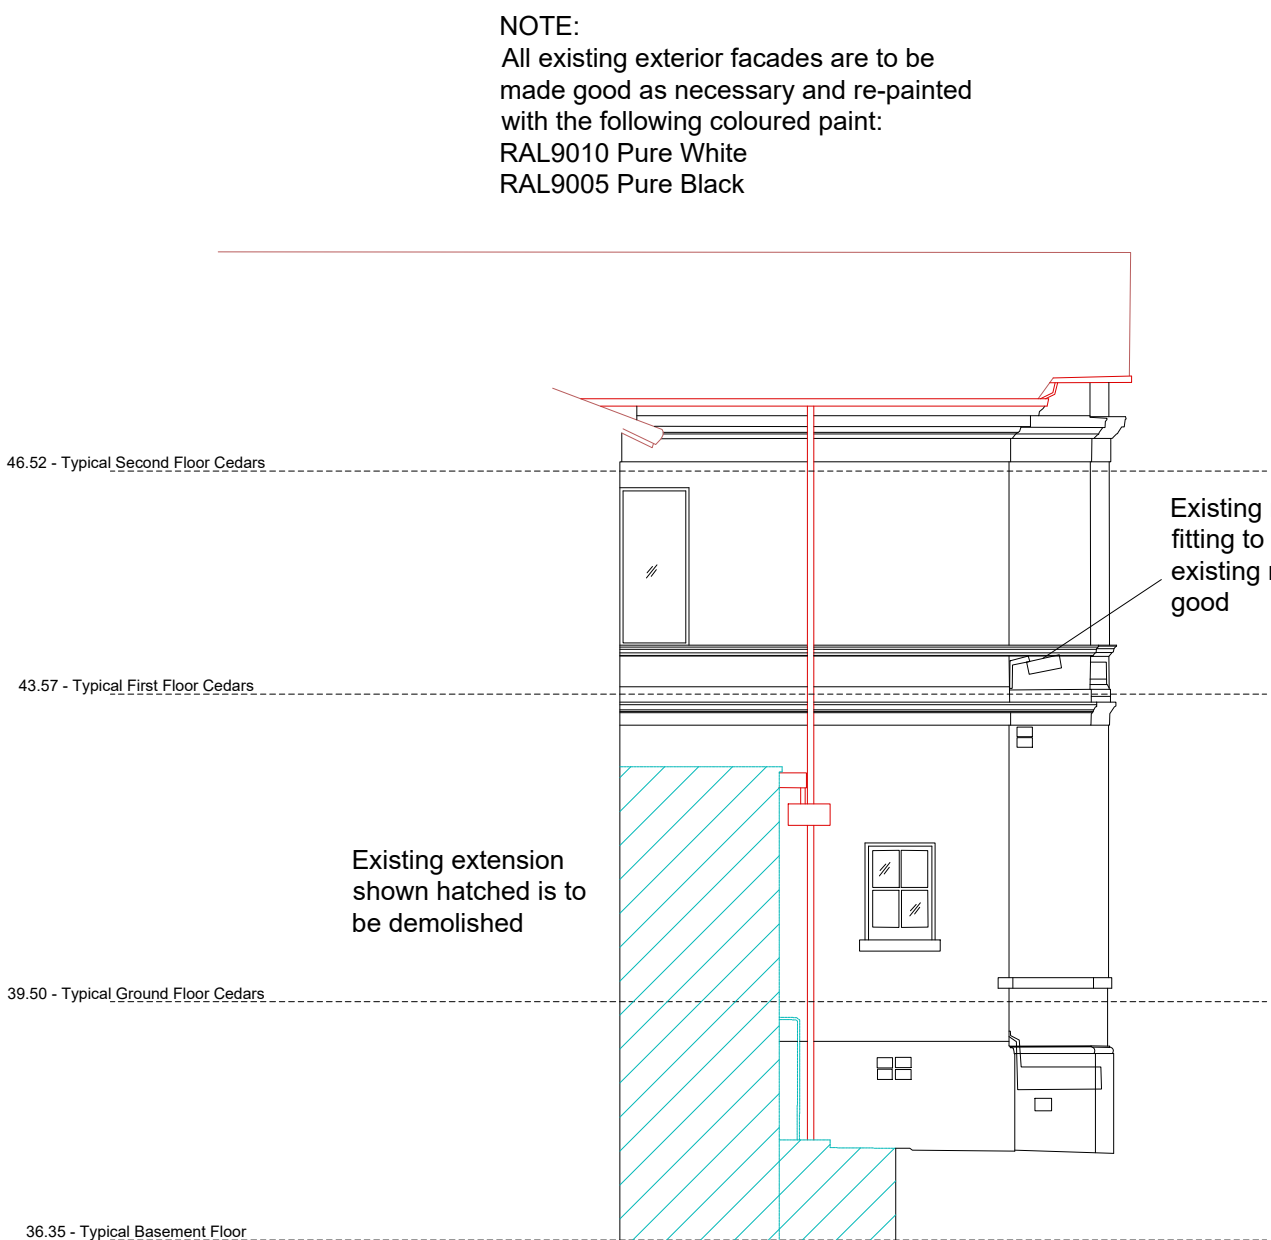

EAST ELEVATION 2

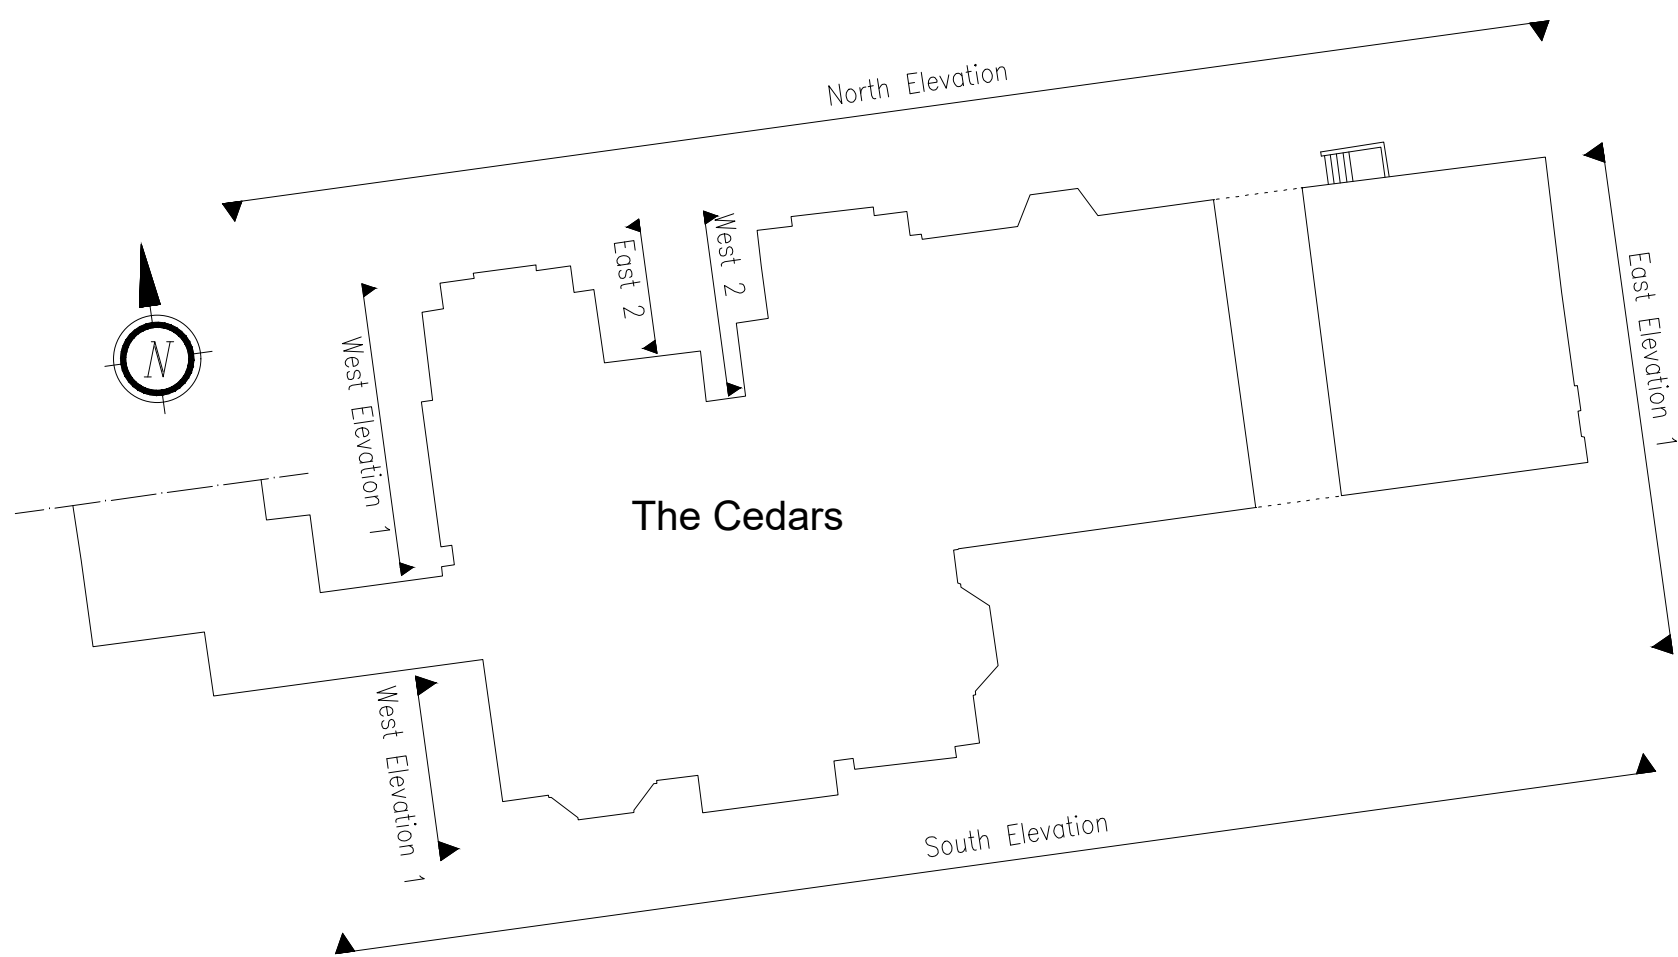

LOCATION PLAN

WARNING

Critical Dimensions required by Consultants/ Contractors/ Subcontractors must not be scaled from this drawing. Dimensions required are to be obtained from the drawing office.

The Cedars Elevations
Masonry Defects &
Fixture Removal
Sheet 1 of 2

123-03- 2600

Scale 1:100@A1 Date 13.03.20
Drawn DT Checked

825 Wilmslow Road
Didsbury
Manchester
M20 2SN

P.J.Livesey Holdings Limited
Ashburton Park
Ashburton Road West
Trafford Park
Manchester M17 1AF
Tel : 0161 873 7878
Fax : 0161 873 8185
design@pjilivesey.co.uk

COPYRIGHT

This Drawing may not be used or reproduced in any way without the written consent of the P.J.Livesey Group Limited

The P. J. Livesey Group Ltd

www.pjilivesey-group.co.uk

Scale 1:100
0m 5m 10m