


Stainless steel wall starter ties mechanically fixed to the existing building through existing mortar joints.

New 100mm blockwork masonry leaf


Existing External Walls dry lined with:- Lafarge Ref: RDS 09 (or similar) - 110mm o/a, comprising 70mm Thermalcheck K wallboard on proprietary Dryliner Channel.

Existing doors and frame shown dotted to be carefully removed


Door opening blocked up detail 'F'
SCALE 1:5

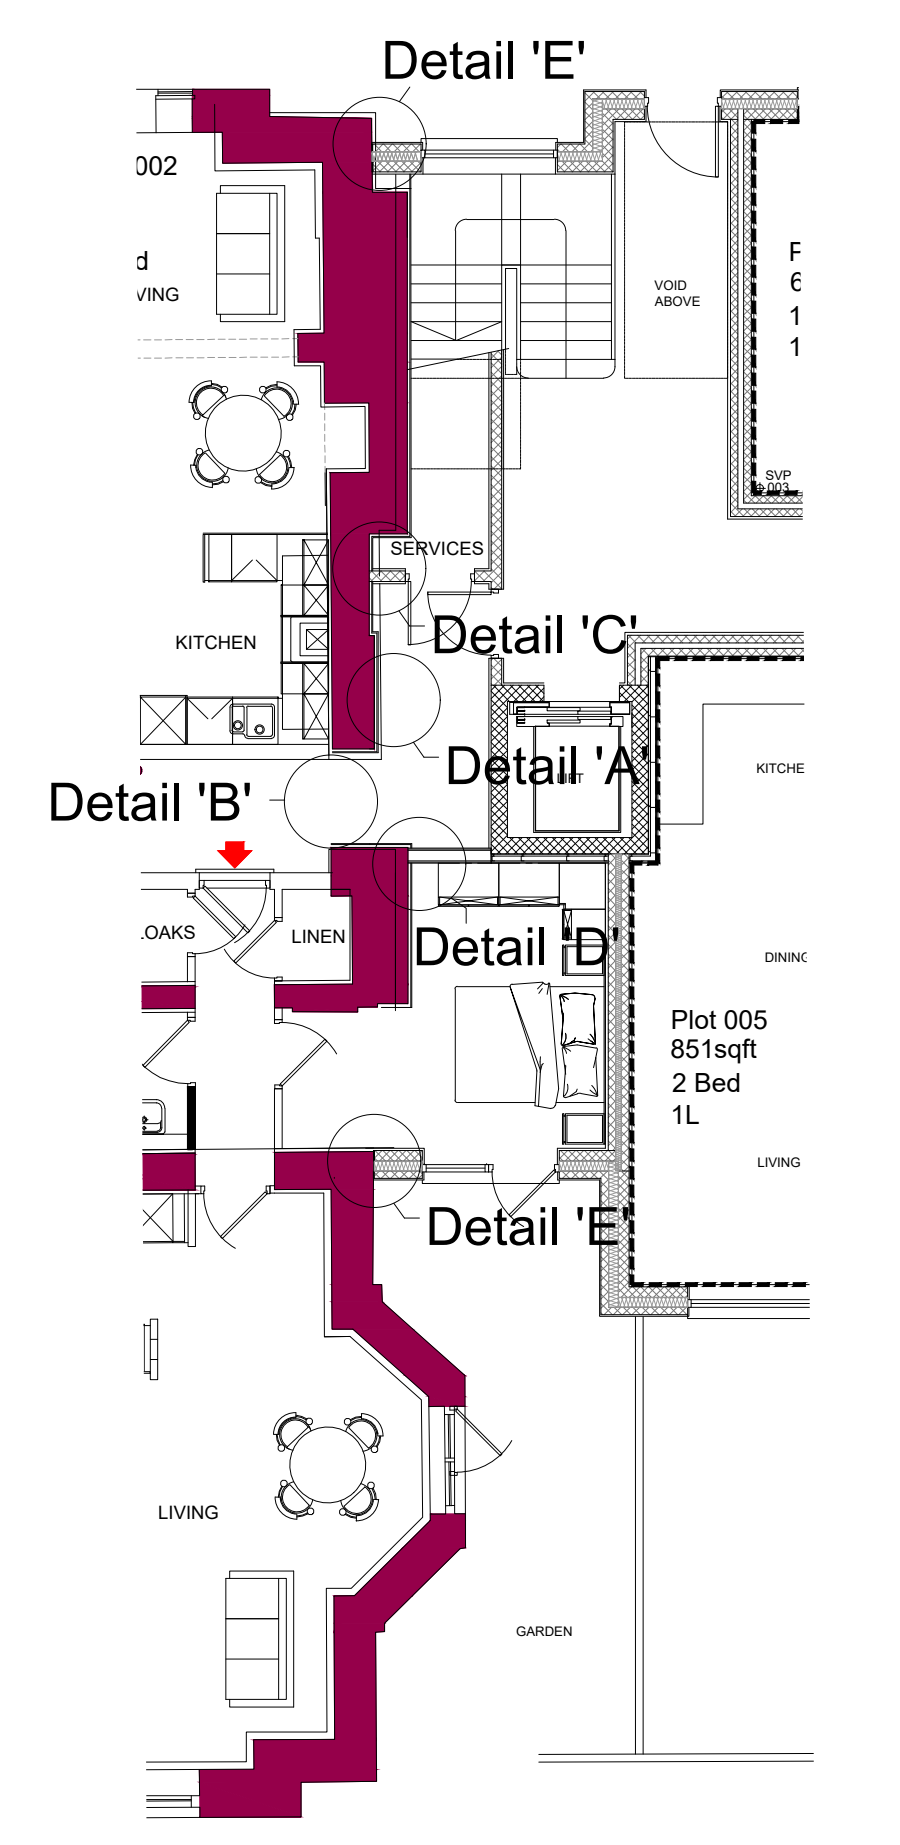


LOWER GROUND FLOOR PLAN

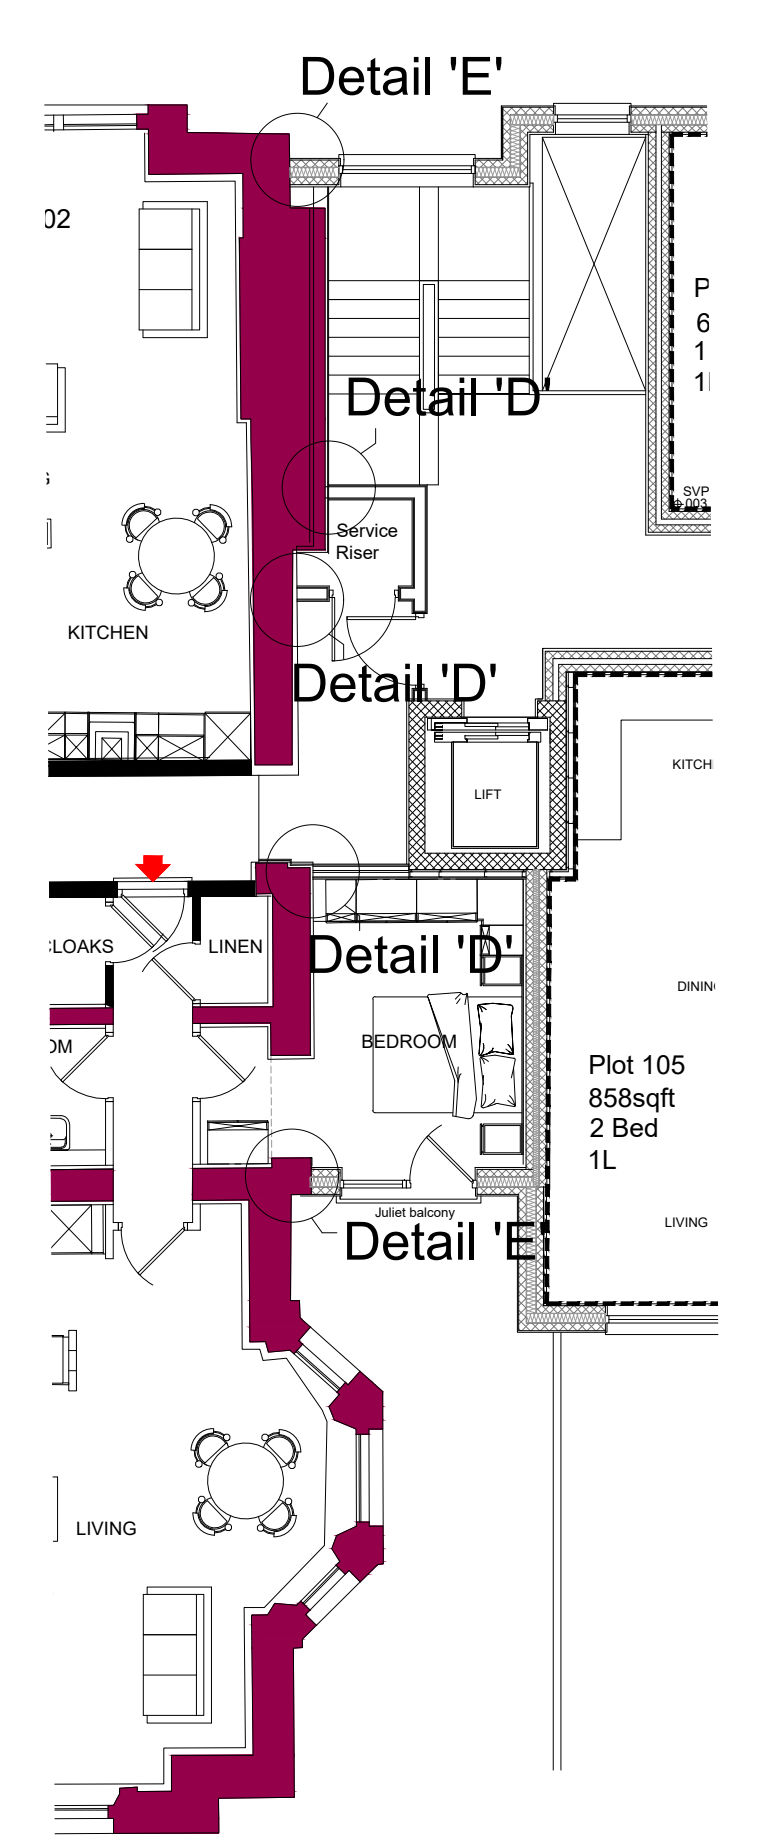


GROUND FLOOR PLAN

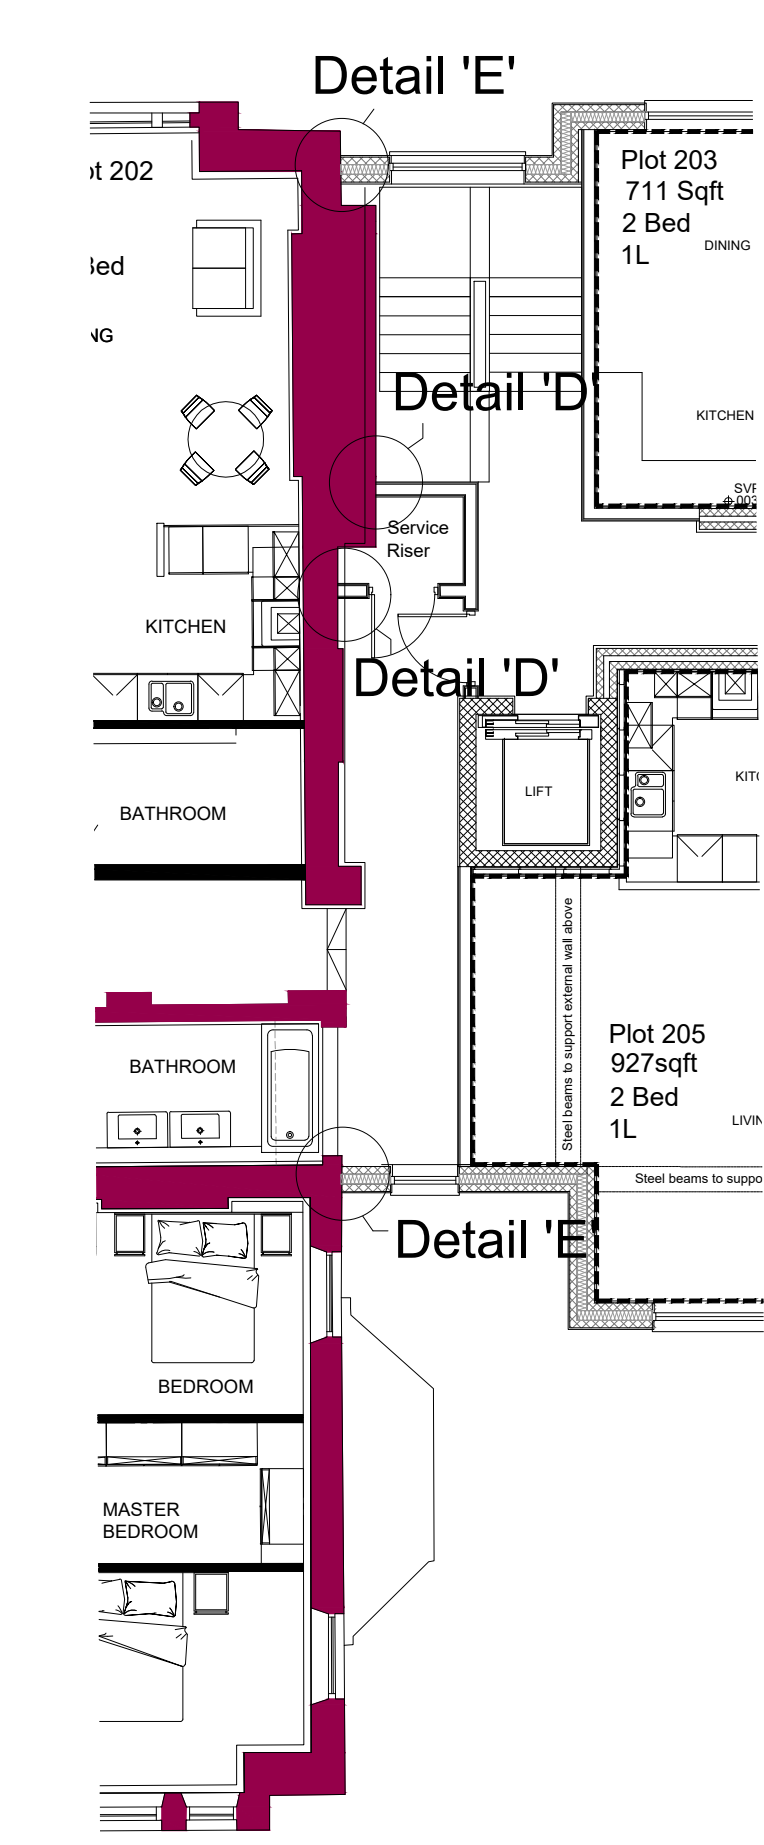


FIRST FLOOR PLAN

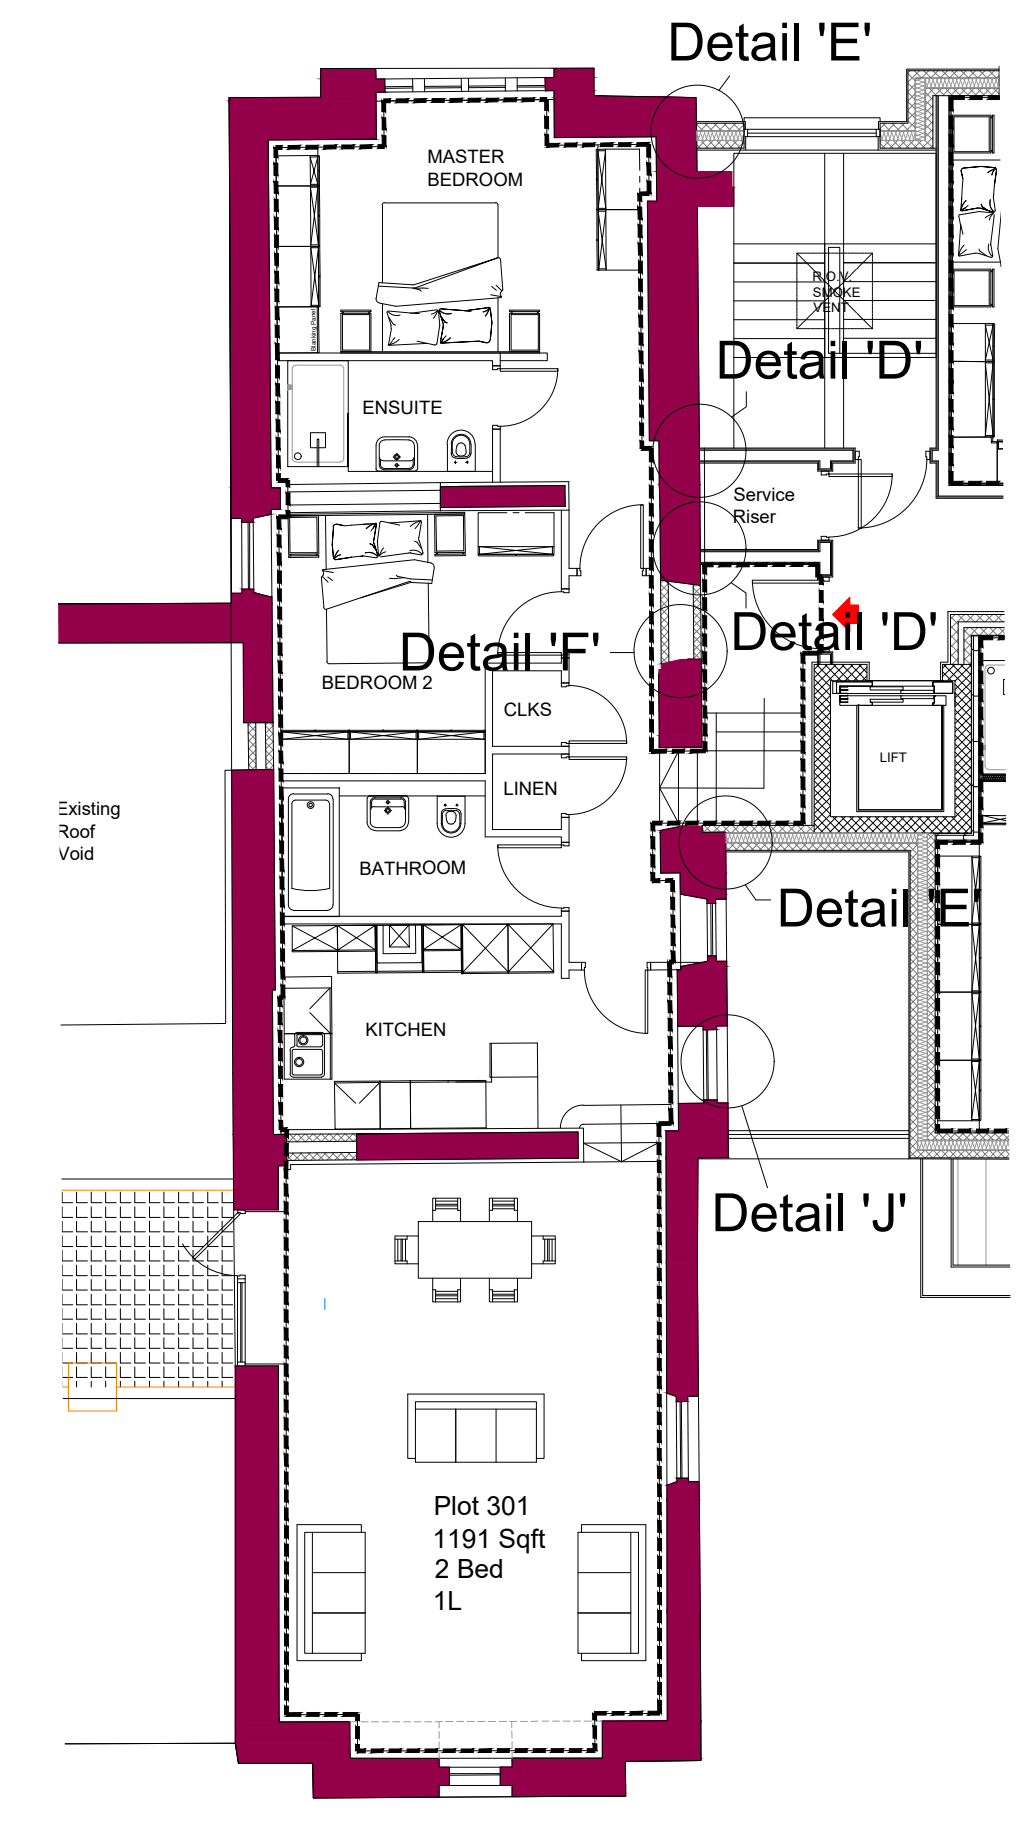


SECOND FLOOR PLAN

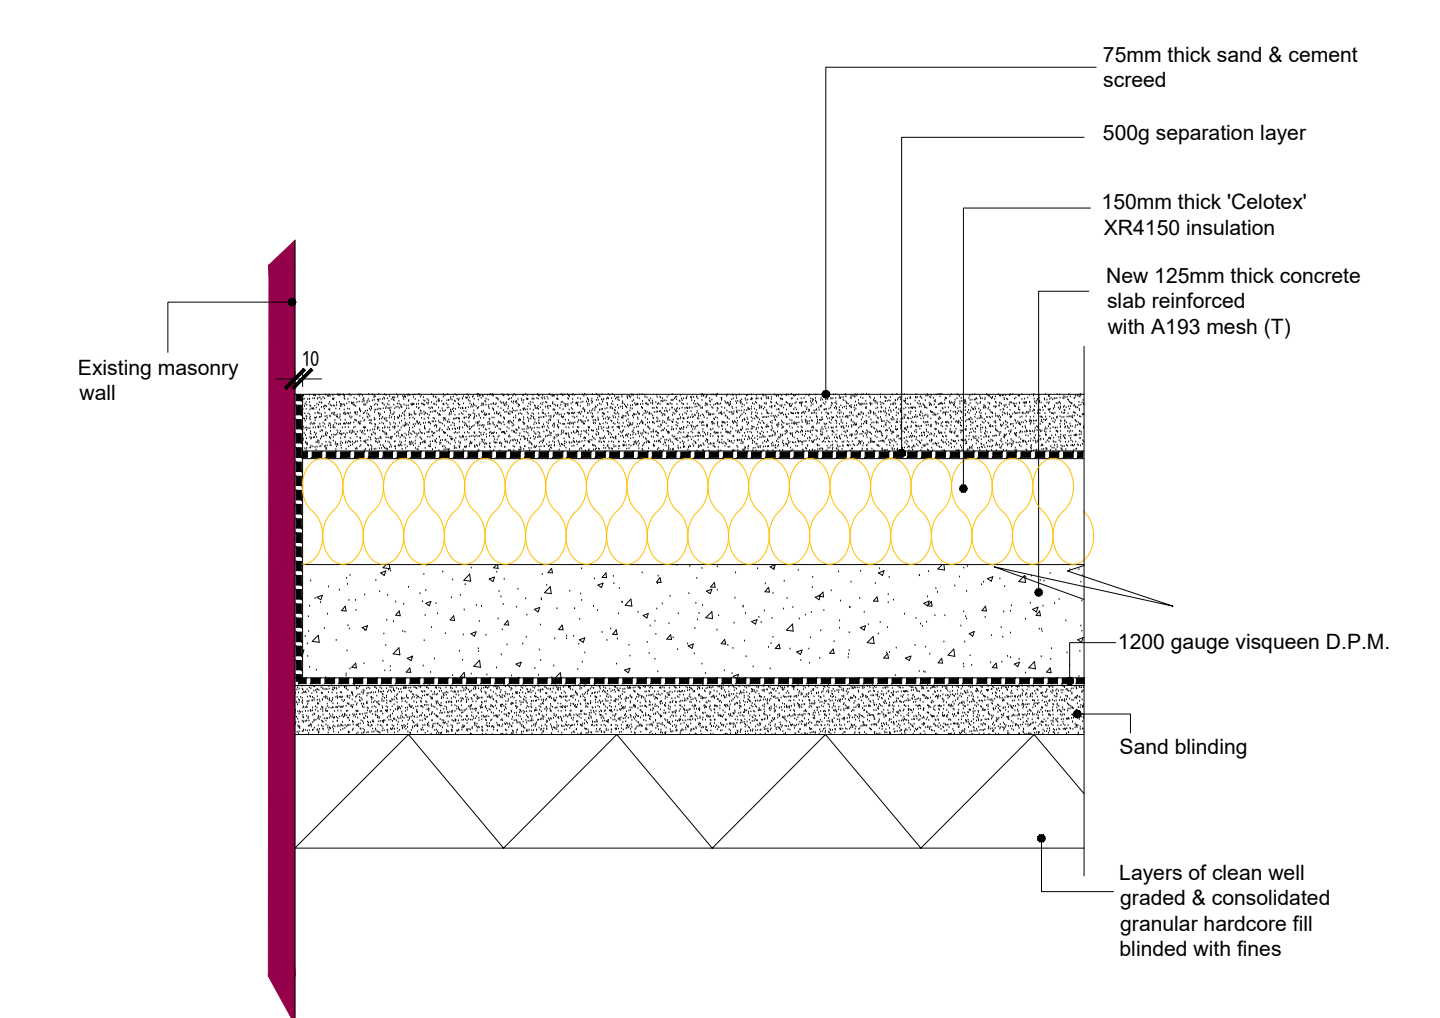


NEW FLOOR JUNCTION 'A' - SCALE 1:10

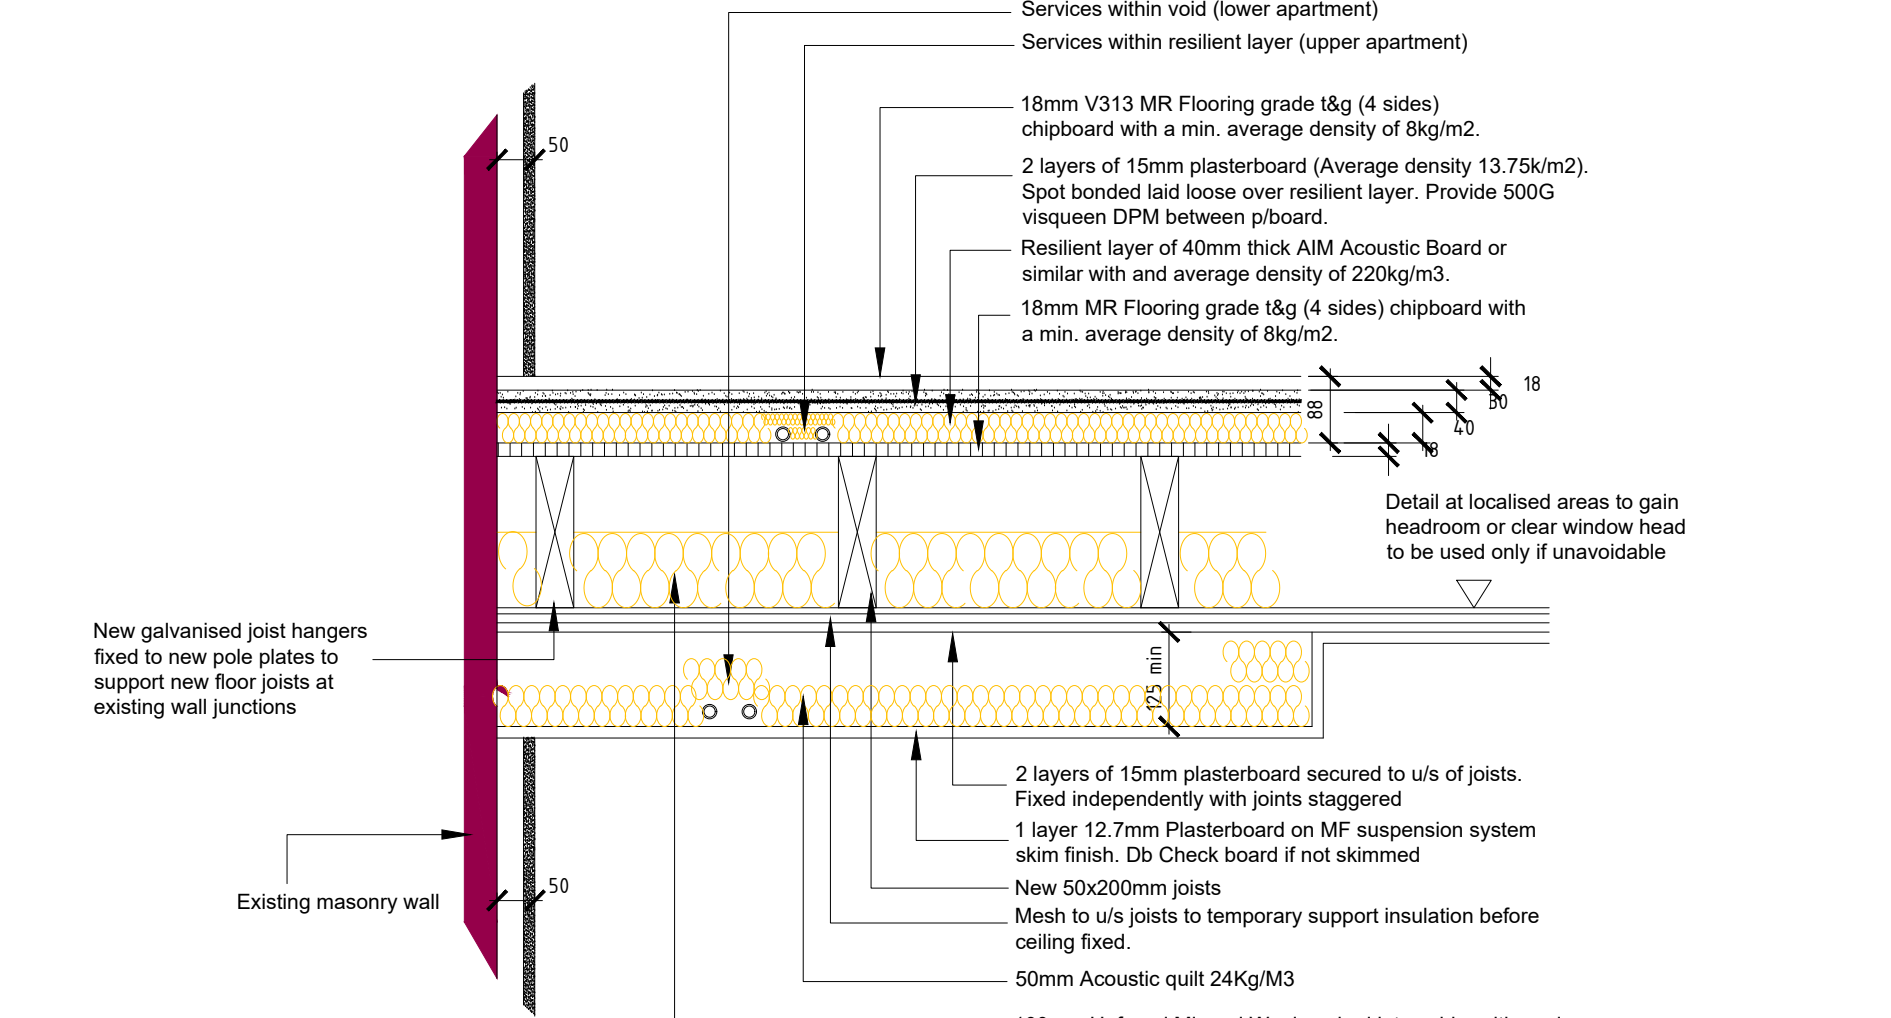


EXTERNAL WALL / UPPER FLOOR JUNCTION 'G' - SCALE 1:10

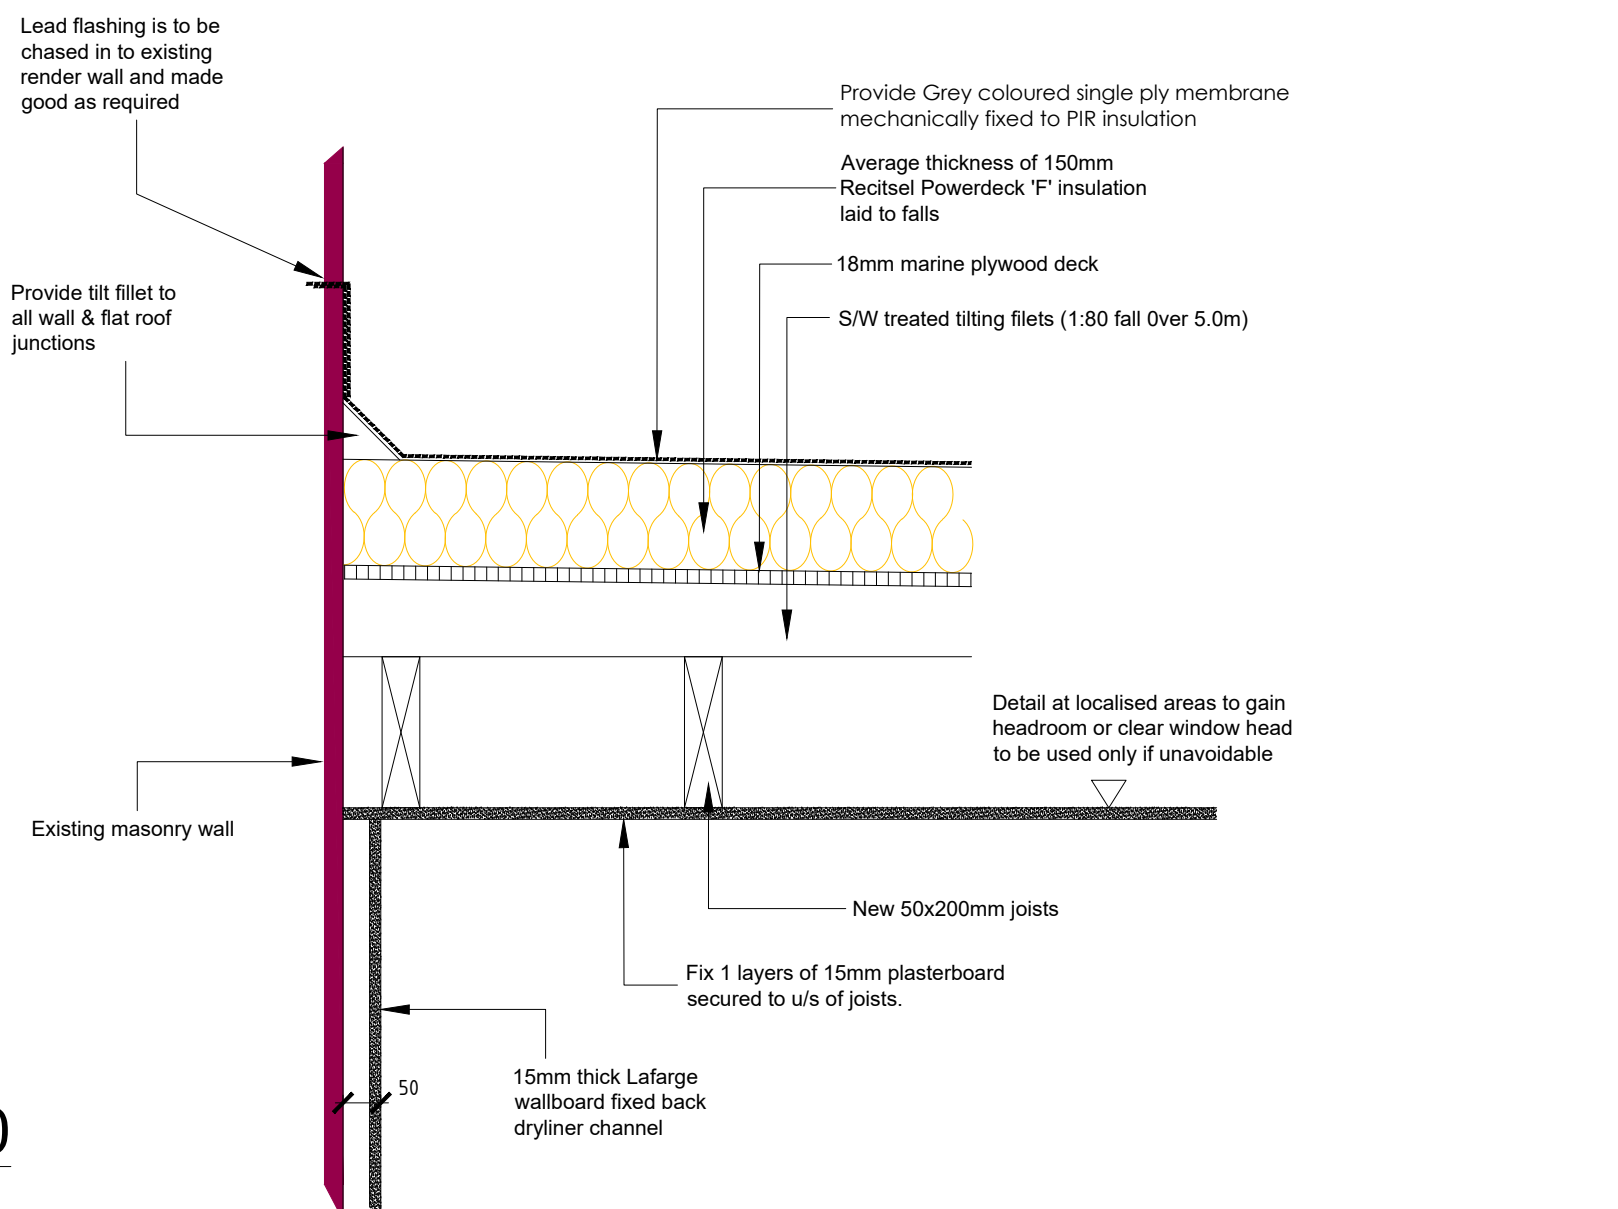


EXTERNAL WALL / ROOF JUNCTION 'J' - SCALE 1:10

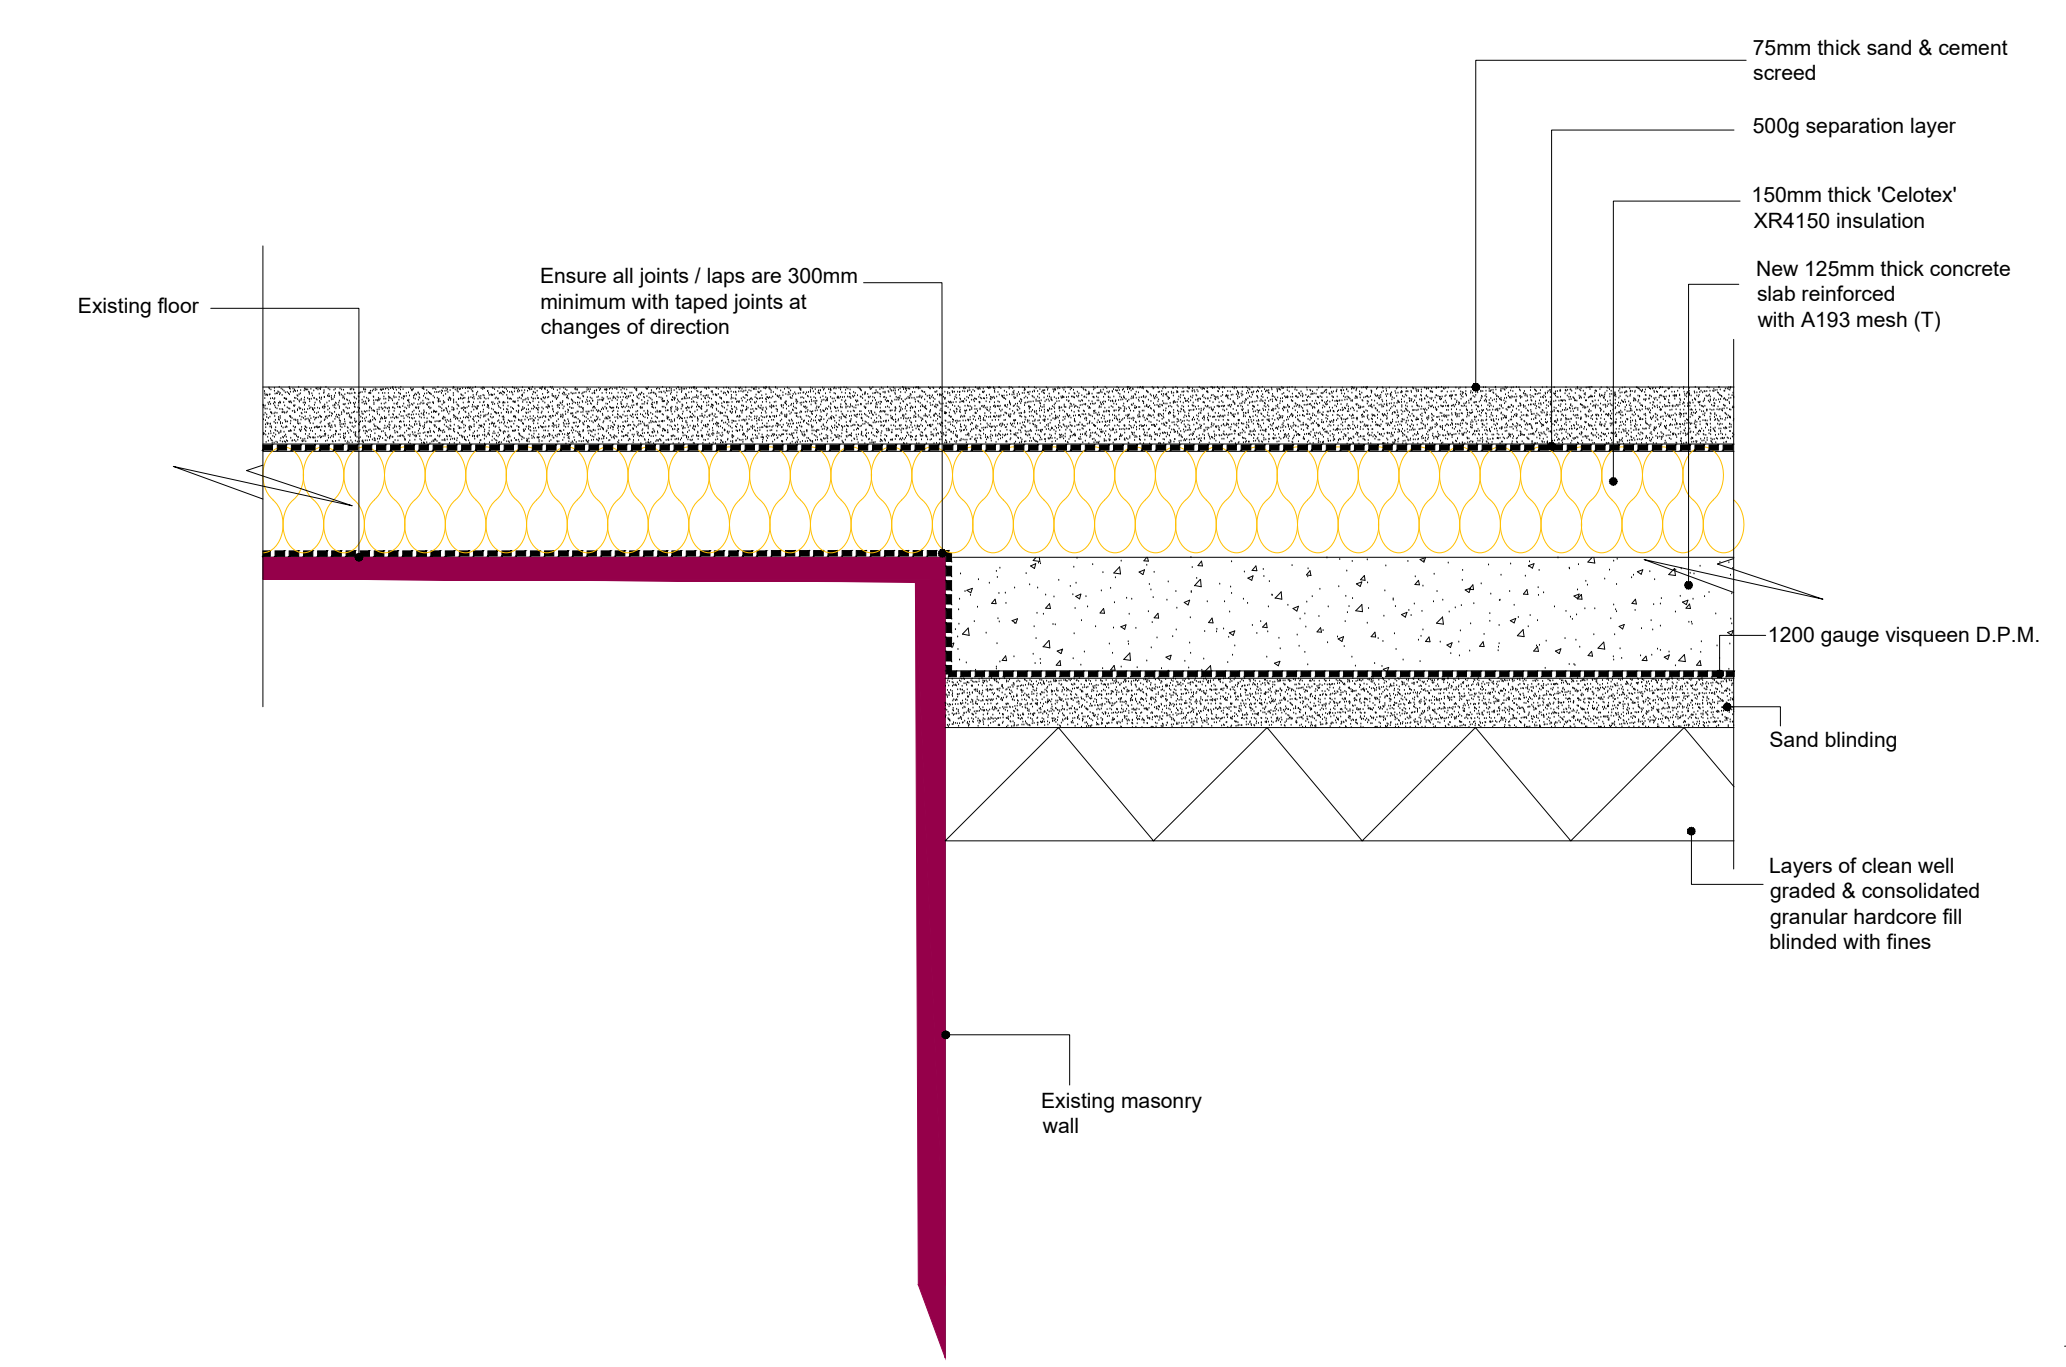


NEW & EXISTING FLOOR JUNCTION 'B' - SCALE 1:10

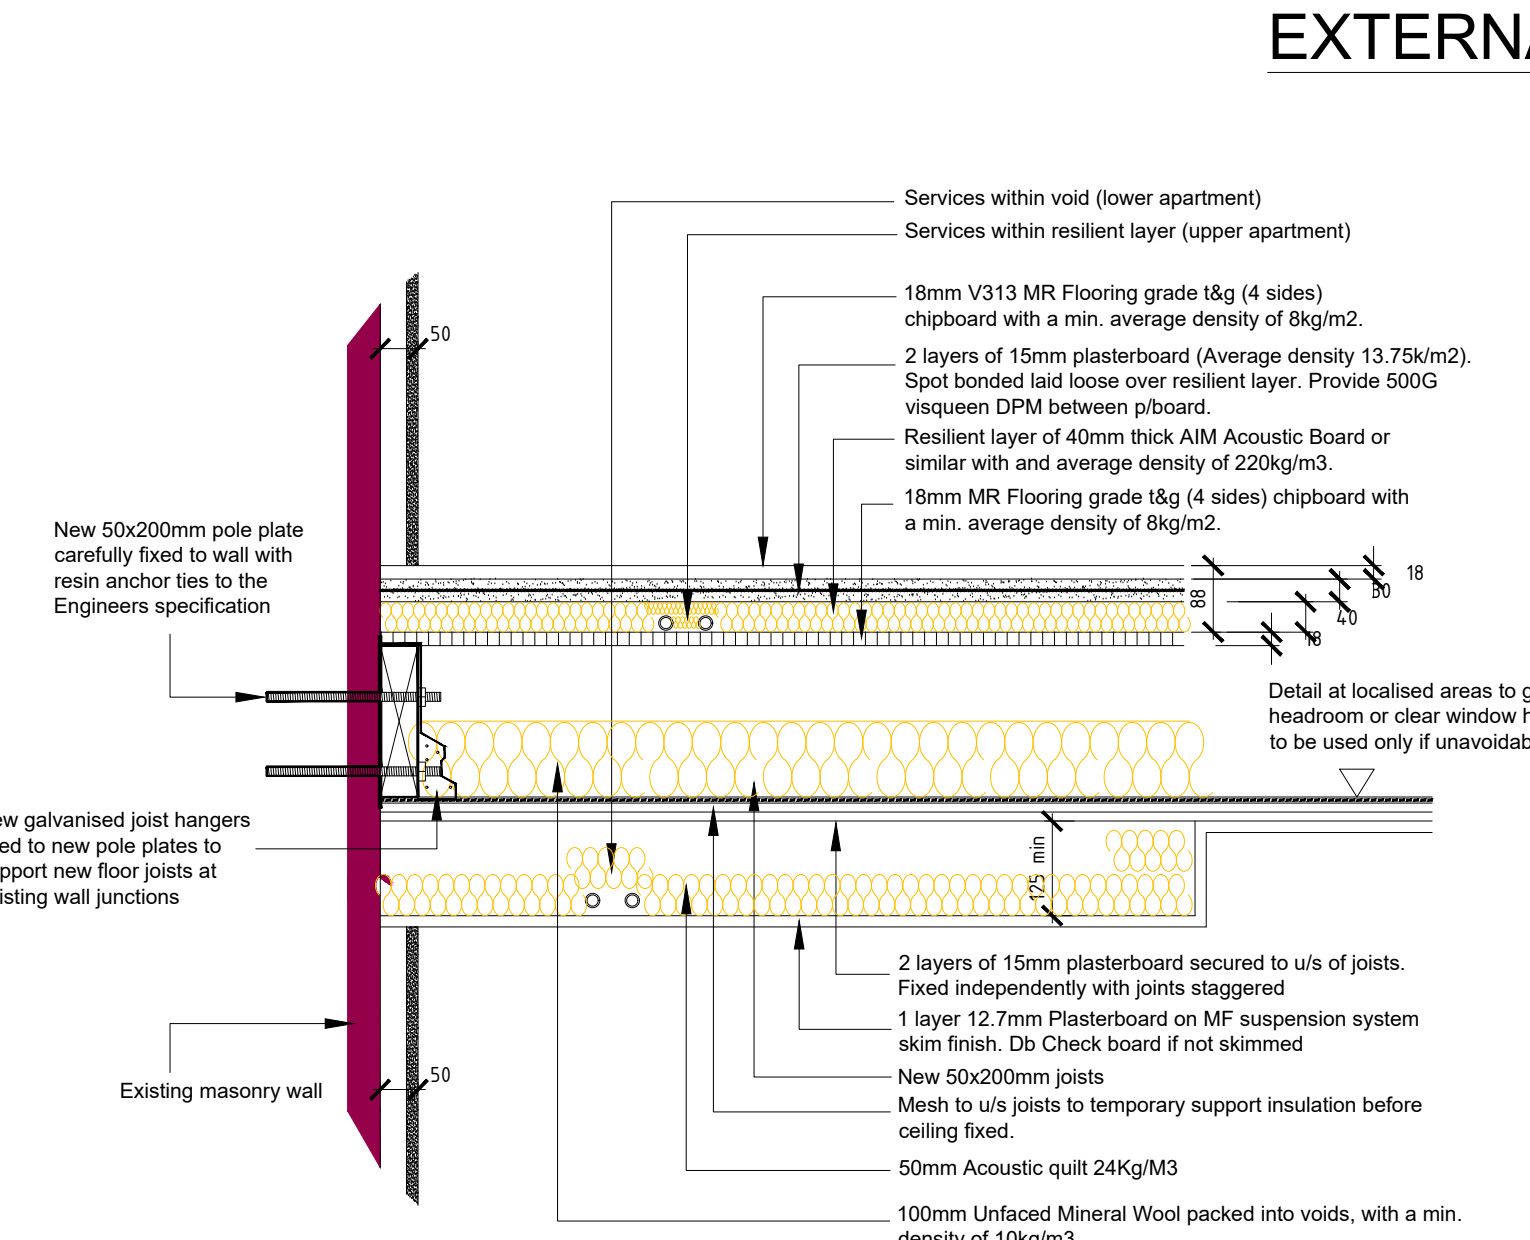


EXTERNAL WALL / UPPER FLOOR JUNCTION 'H' - SCALE 1:10

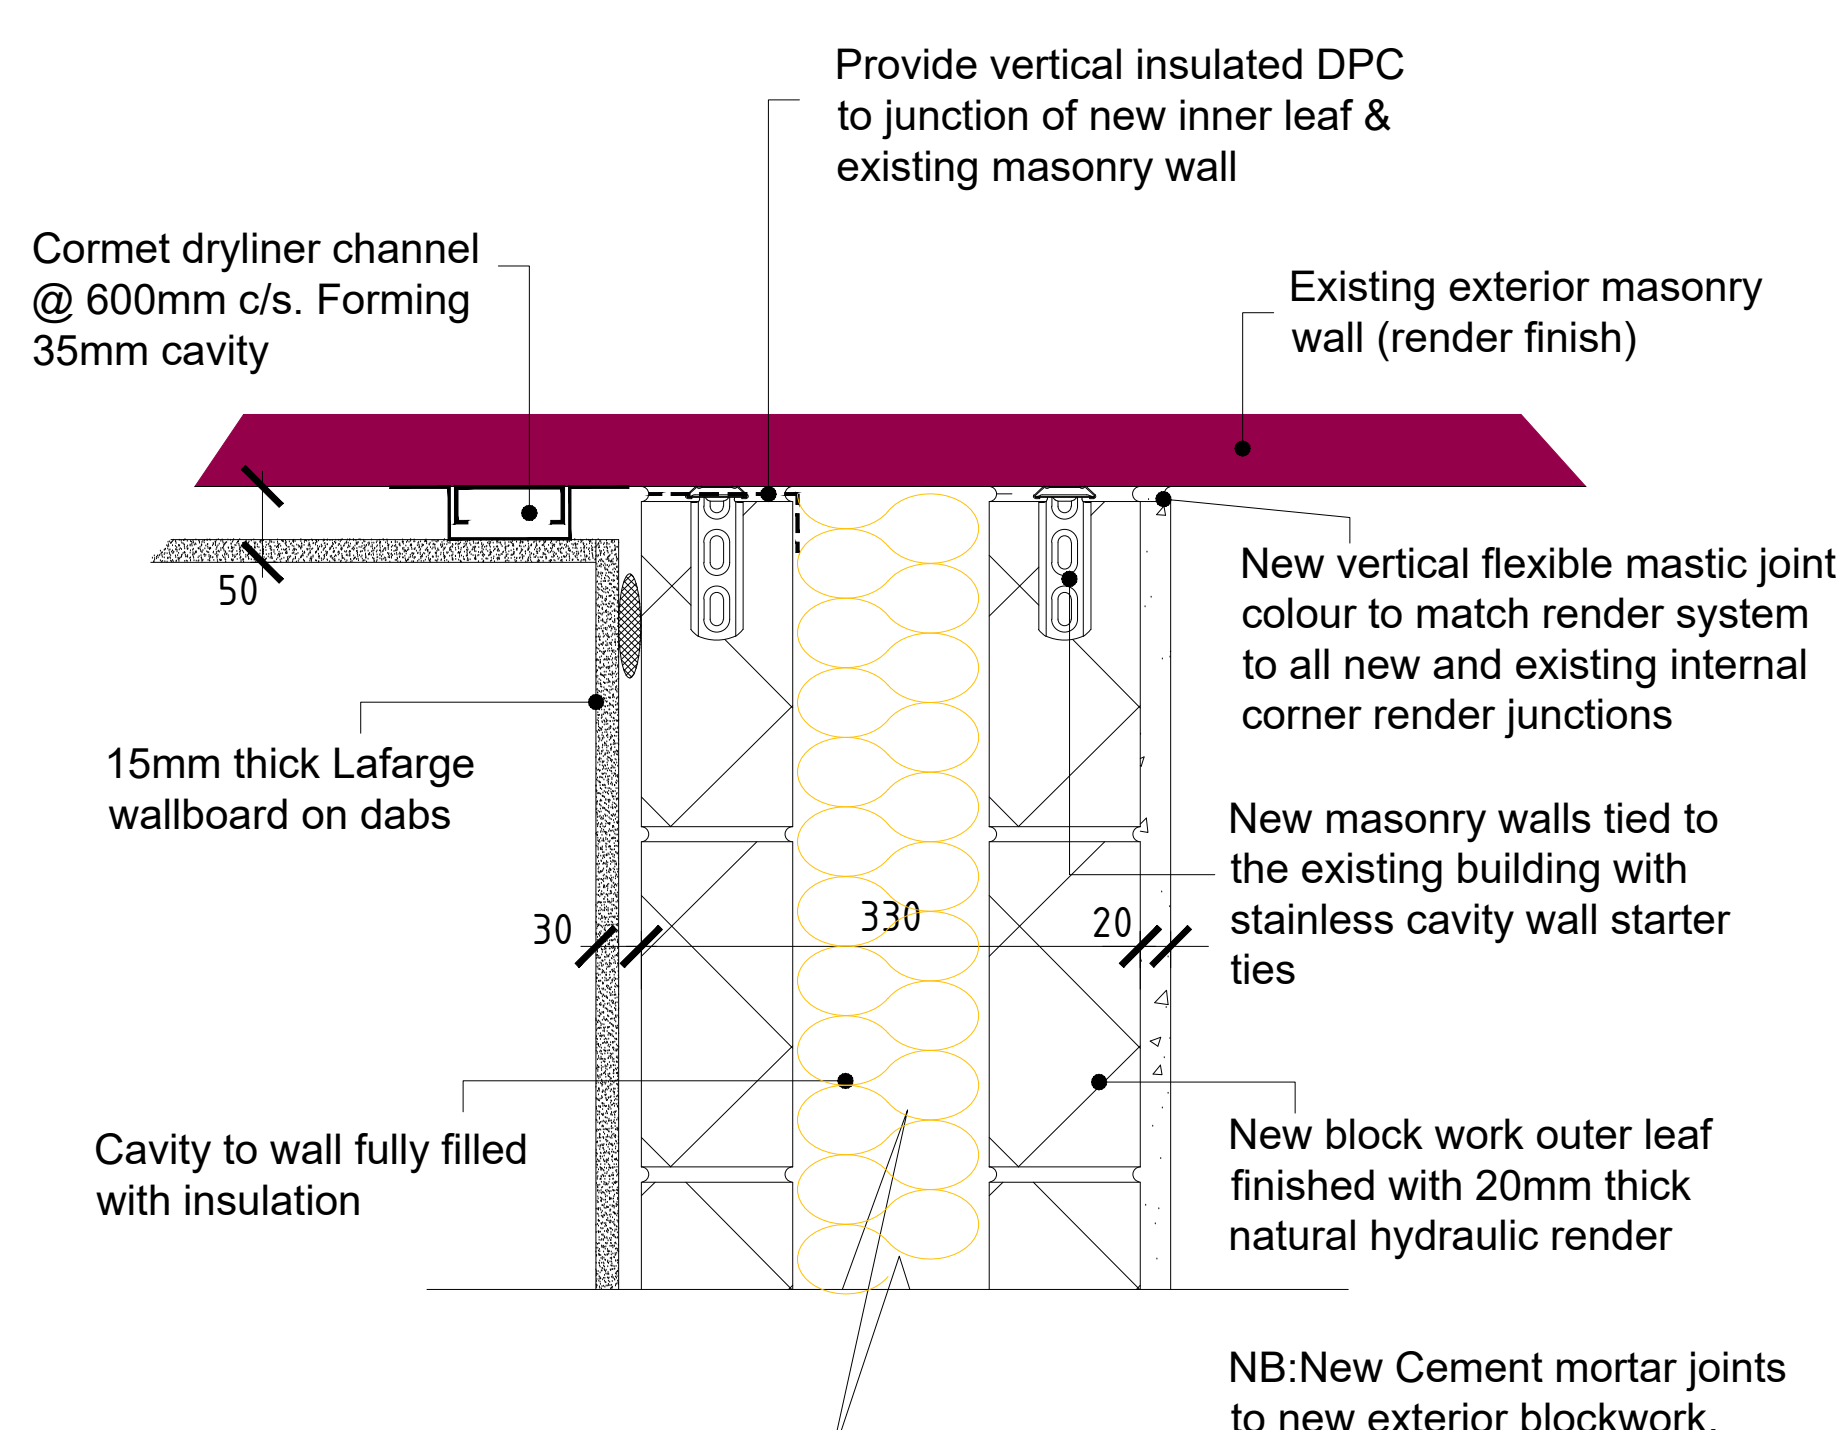


EXTERNAL WALL JUNCTION 'E' - SCALE 1:5

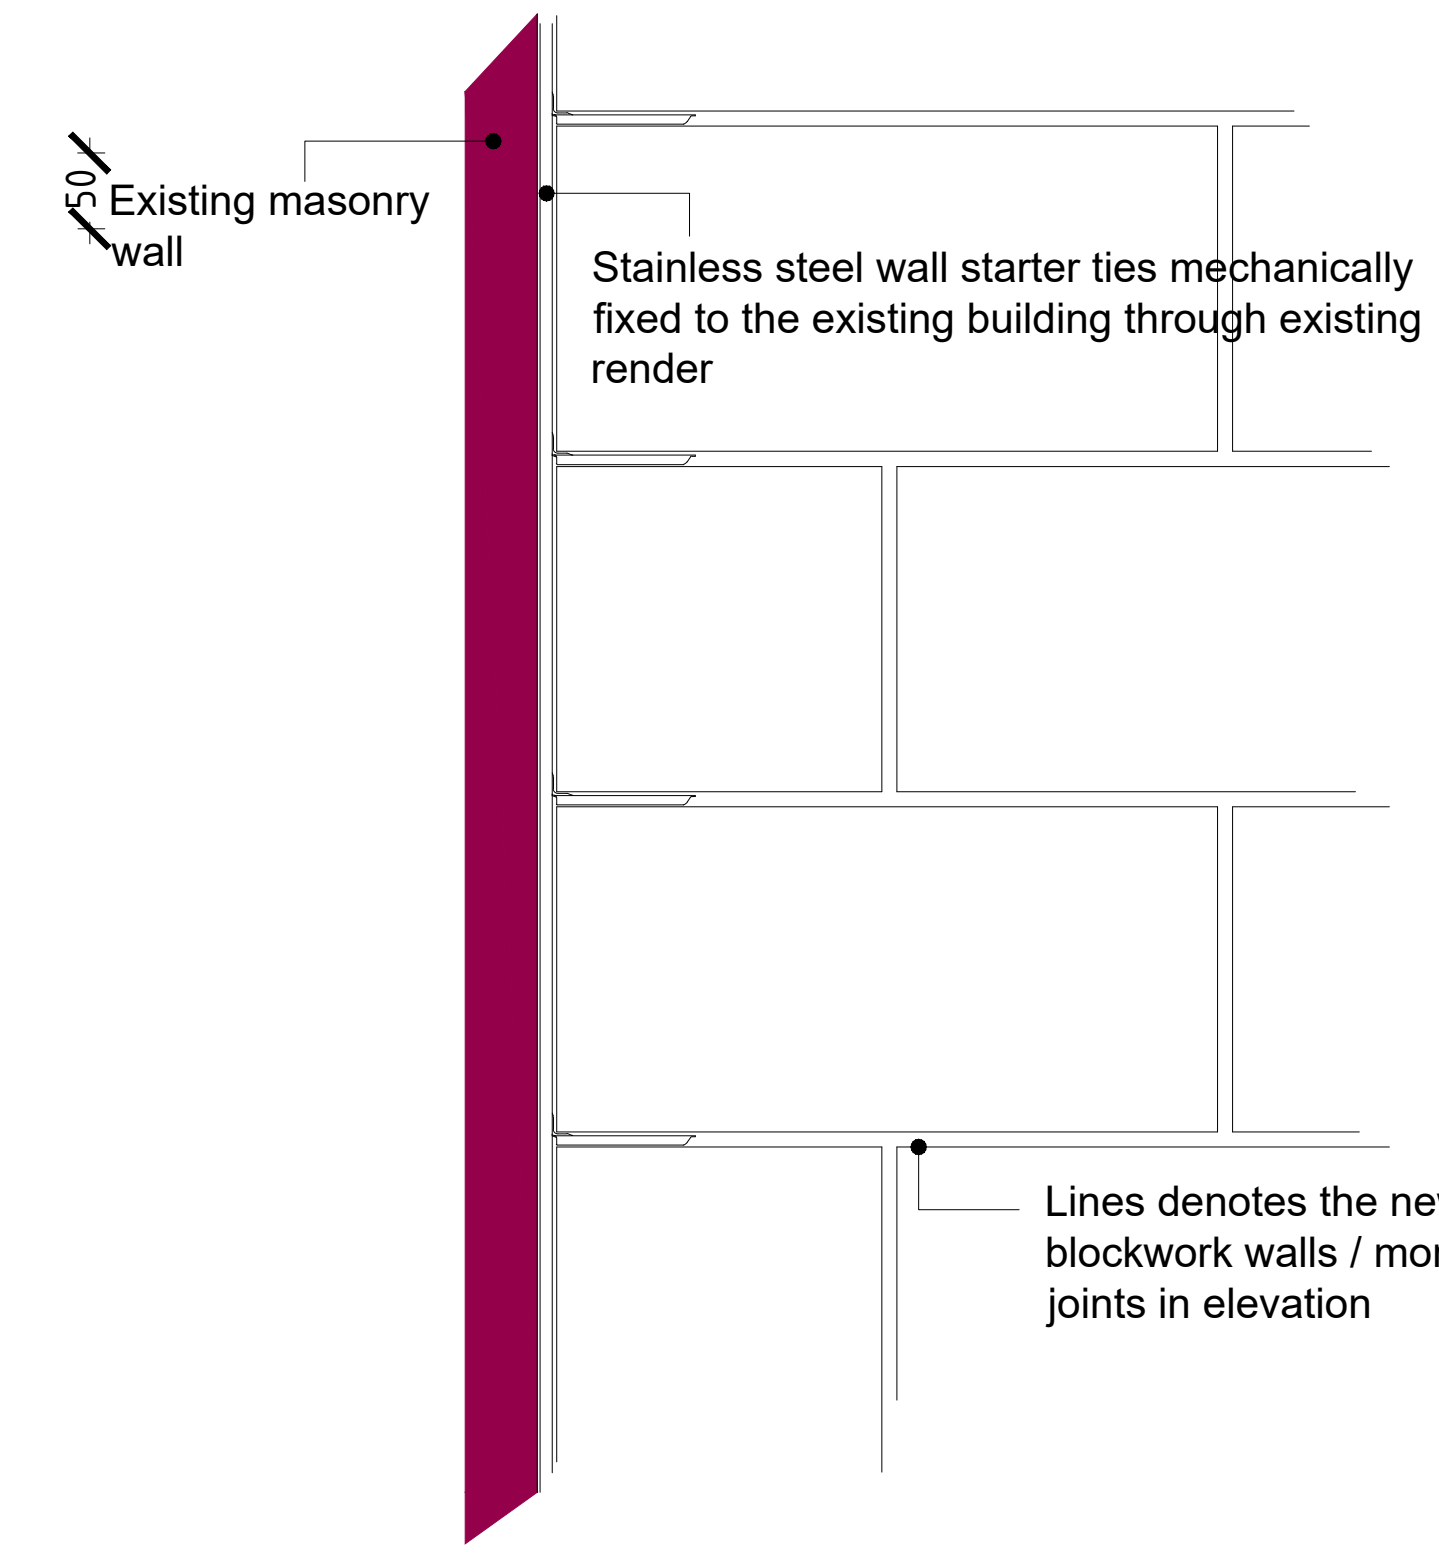

SECTIONAL ELEVATION OF NEW MASONRY WALLS ADJOINING WEST WING DETAILS 'C' & 'E' - SCALE 1:5

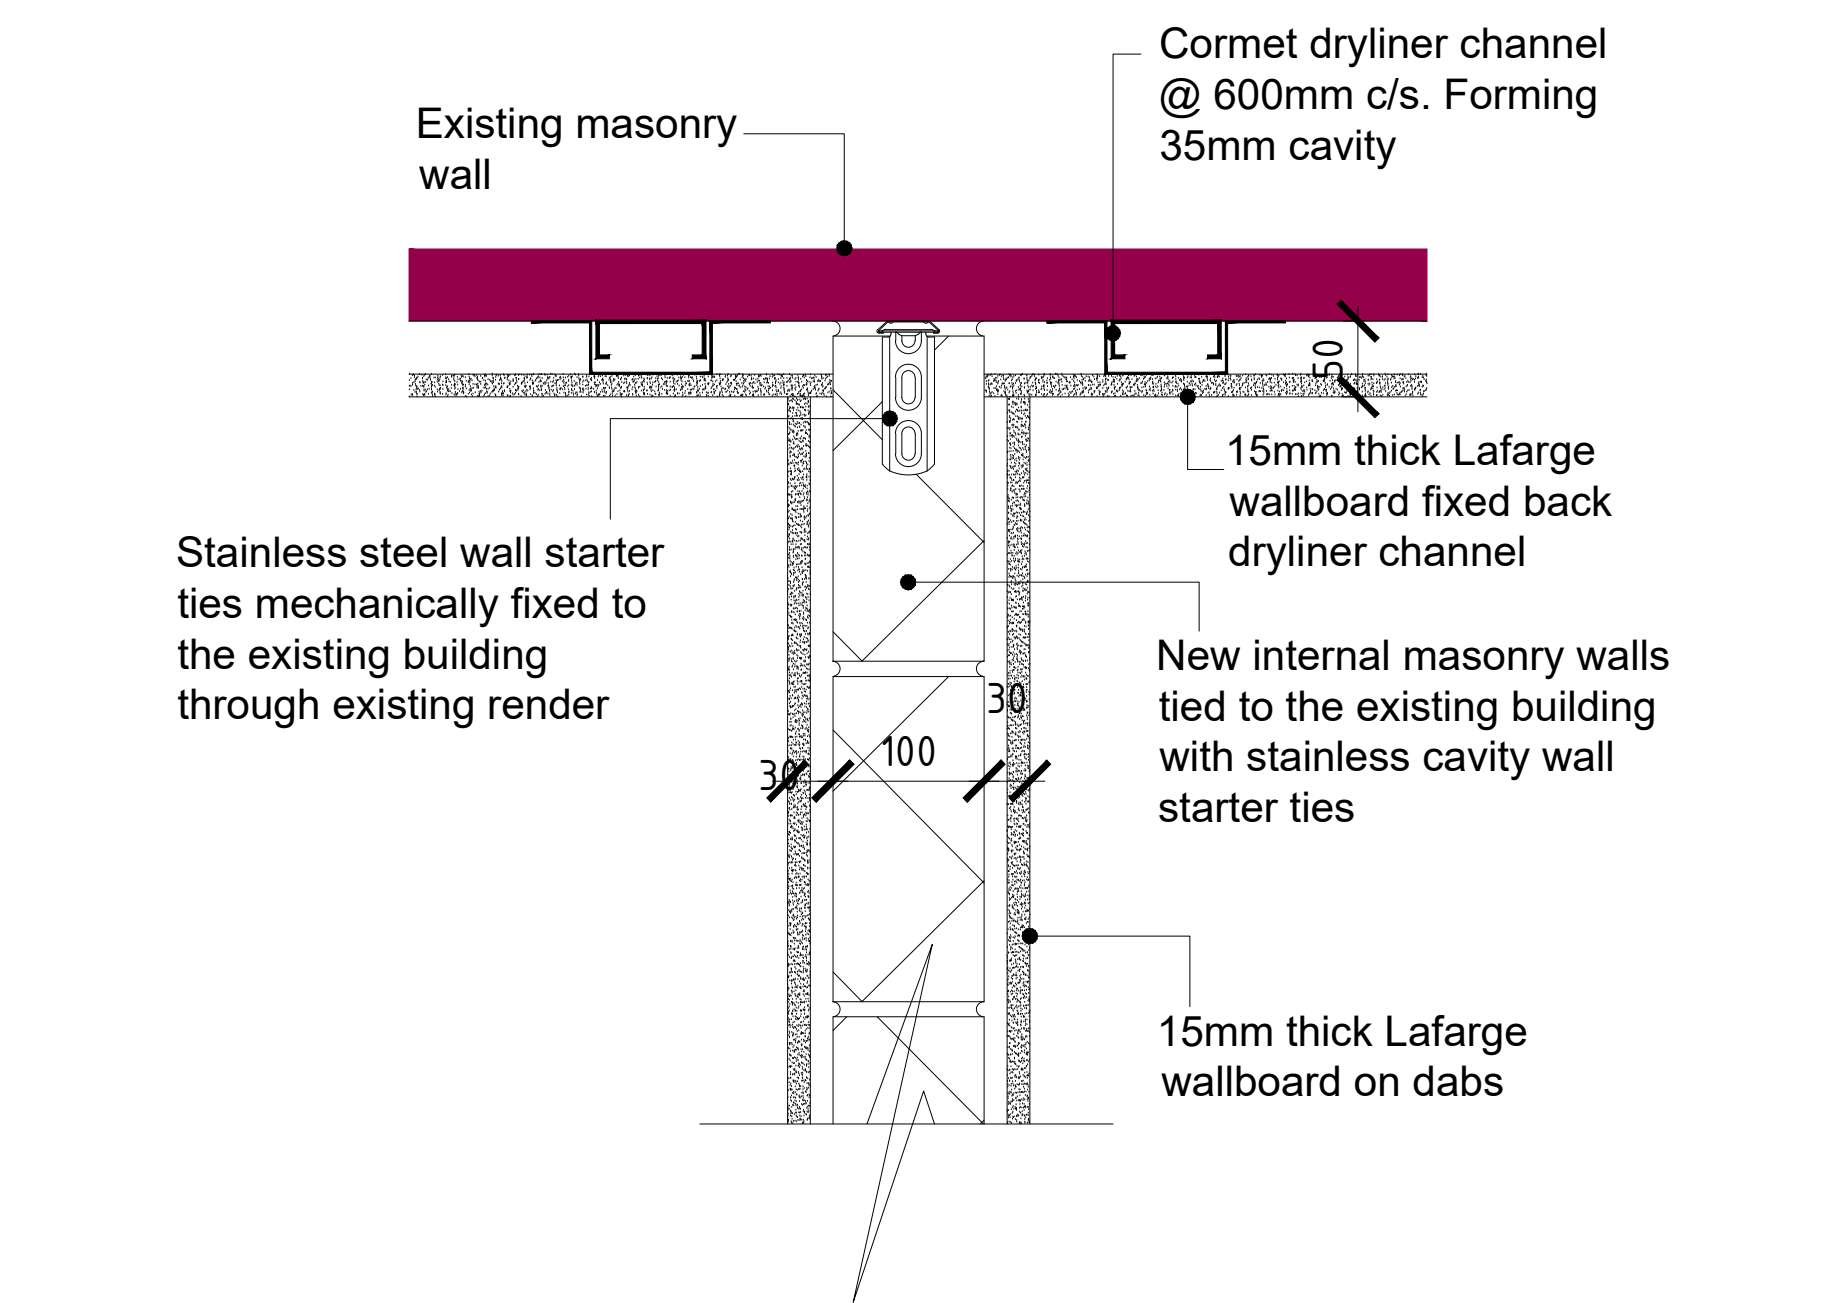

INTERNAL MASONRY WALL JUNCTION 'C' - SCALE 1:5

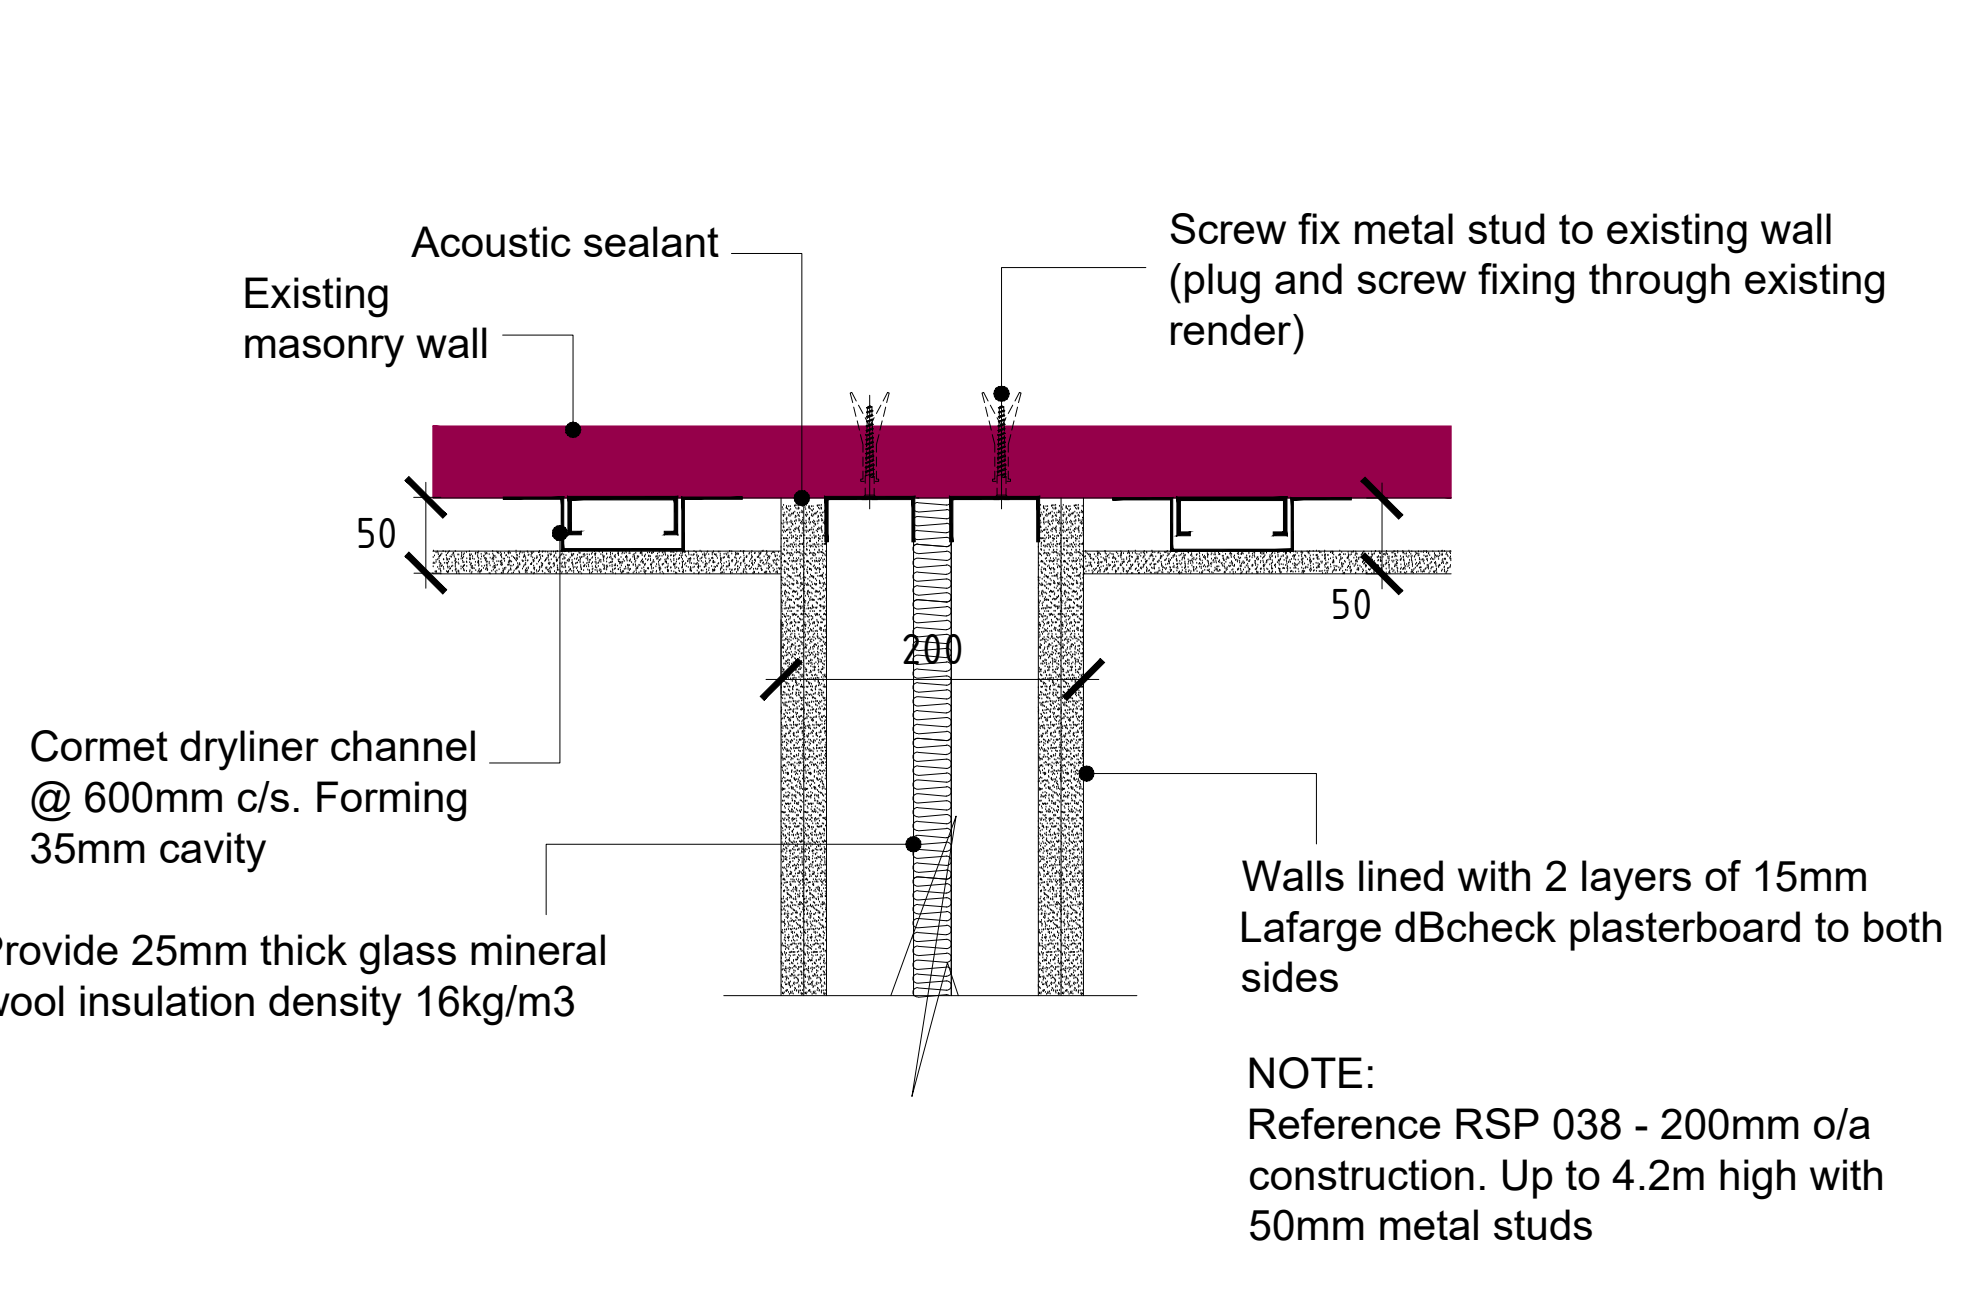

INTERNAL LIGHTWEIGHT PARTY WALL JUNCTION 'D' - SCALE 1:5

WARNING
Critical Dimensions required by Consultants/ Contractors/ Subcontractors must not be scaled from this drawing. Dimensions required are to be obtained from the drawing office.

The Cedars
New Extension
Junction details

123-03-2417

Scale 1:100@A0 Date 12.03.20
Drawn DT Checked

825 Wilmslow Road
Didsbury
Manchester
M20 2SN

P.J. Livesey Holdings Limited
Ashburton Park
Ashburton Road West
Trafford Park
Manchester M17 1AF
Tel : 0161 873 7878
Fax : 0161 873 8185
design@pjilivesey.co.uk

COPYRIGHT
This Drawing may not be used or reproduced in any way without the written consent of the P.J. Livesey Group Limited

The P. J. Livesey Group Ltd

www.pjlivesey-group.co.uk