

REVISIONS

Rev	Date	Description
RevA	- 05.05.20	Type 1 Detached

FINISHES SPECIFICATION

- Walls**
Red Brick
- Roof finish**
black EPDM or similar approved
- Doors and Windows**
frames to be aluminium, colour anthracite grey or similar approved
Front Door to be timber or similar approved
- RWP**
To be PVCu square profile in anthracite grey or similar approved

WARNING
Critical Dimensions required by Consultants/
Contractors/ Subcontractors must not be scaled
from this drawing. Dimensions required are to be
obtained from the drawing office

House Type 1
Plans and Elevations
Detached

123-05- 1002 - A


Scale 1:100 @ A2 Date 05.05.20
Drawn RL Checked RL

825 Wilmslow Road
Didsbury
Manchester
M20 2HY

Ashburton Park
Ashburton Road West
Trafford Park
Manchester M17 1AF
Tel : 0161 873 7878
Fax : 0161 848 8671
design@pjilivesey.co.uk

COPYRIGHT
This Drawing may not be used or reproduced in
any way without the written consent of the
P.J.Livesey Group Limited

The P. J. Livesey Group Ltd

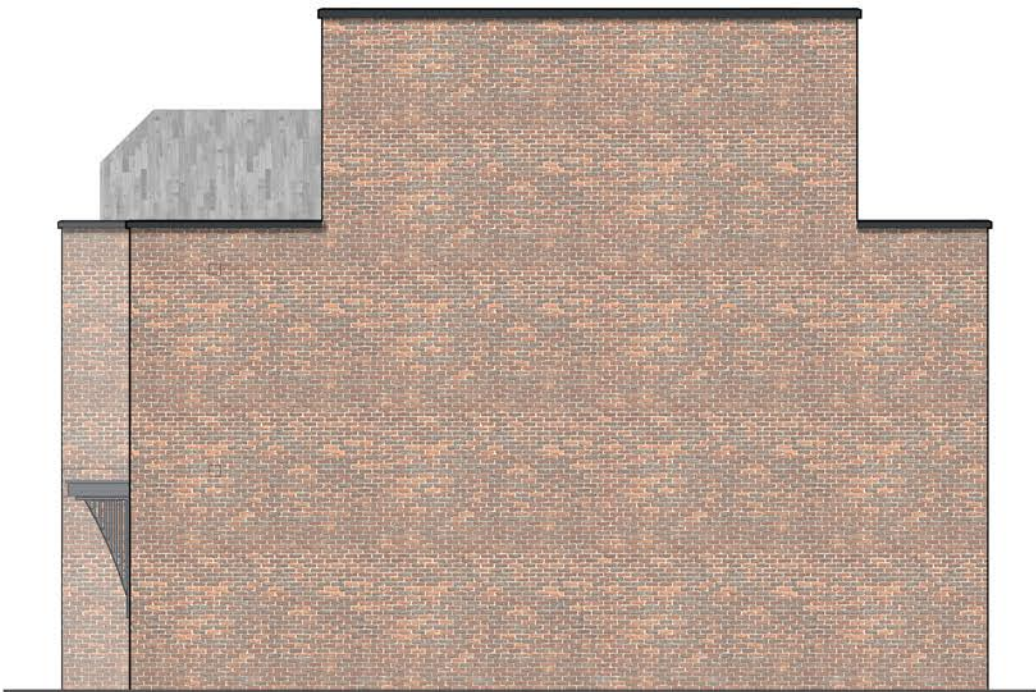


Side Elevation




Front Elevation




Rear Elevation

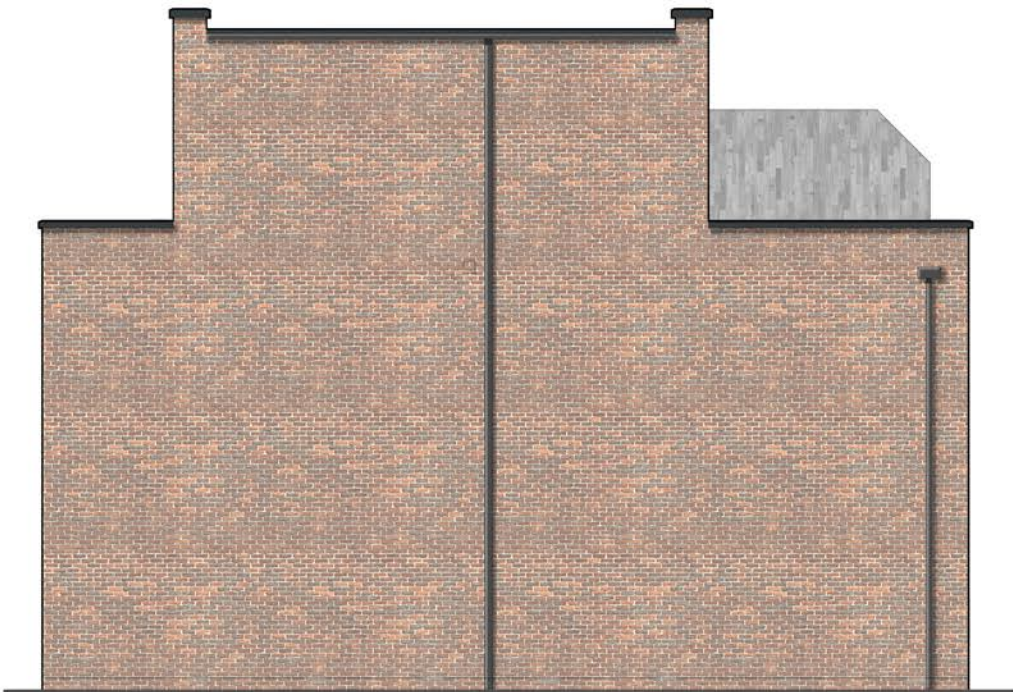


Side Elevation

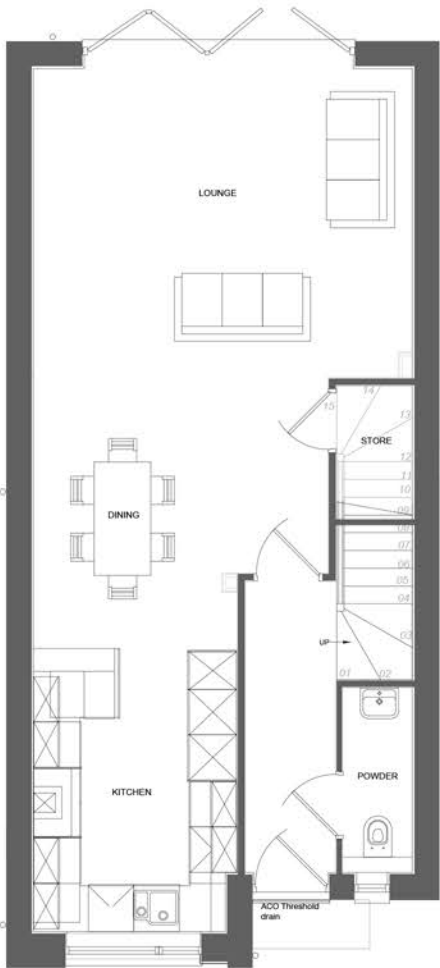

Ground Floor

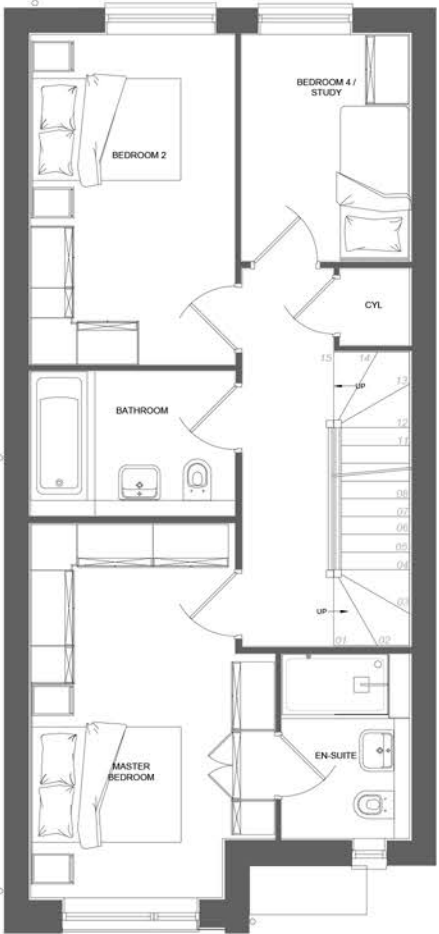

First Floor

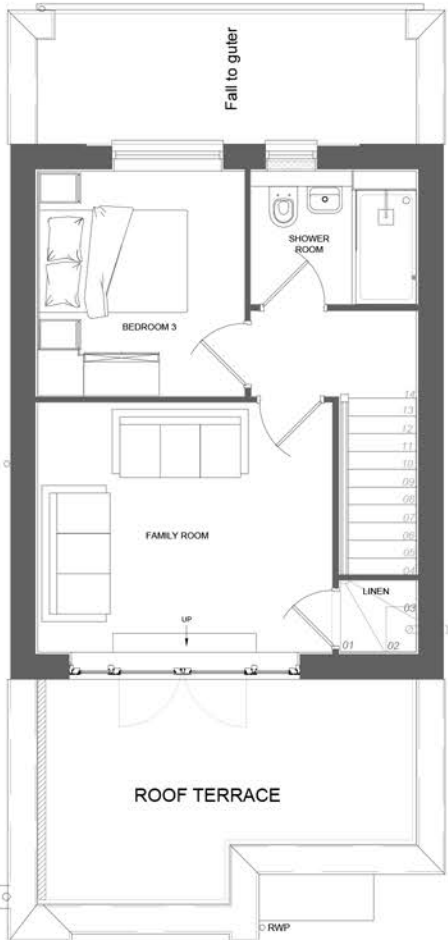

Second Floor