



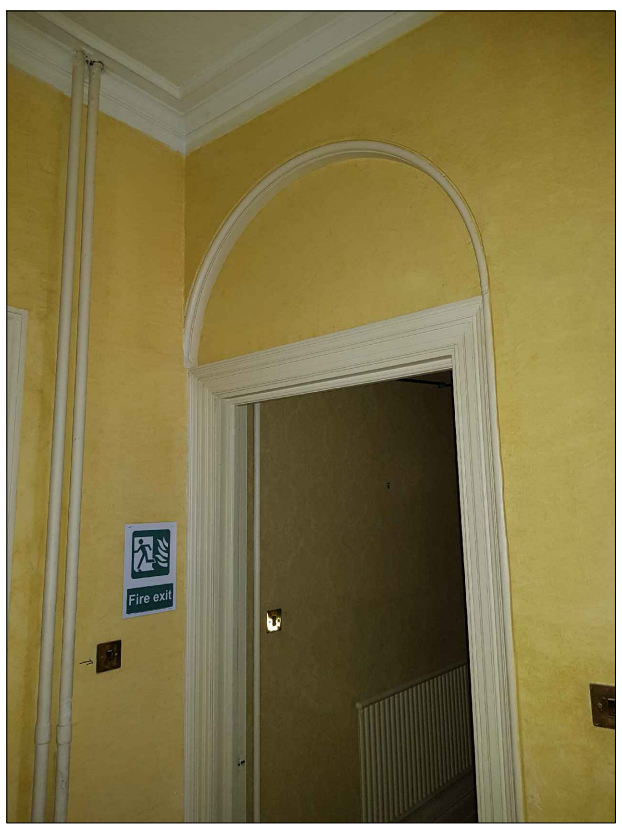


Picture PG98

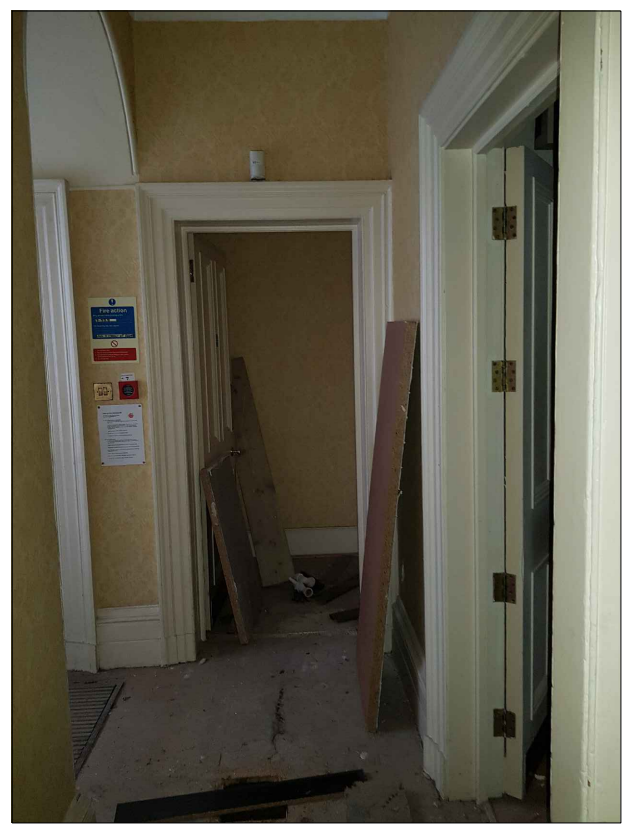


Picture PG99



Picture PG100

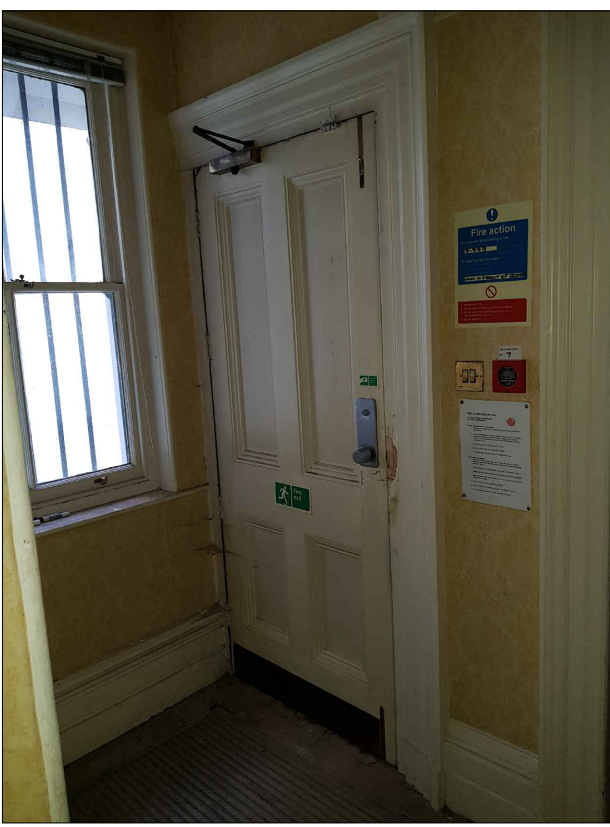


Picture PG101

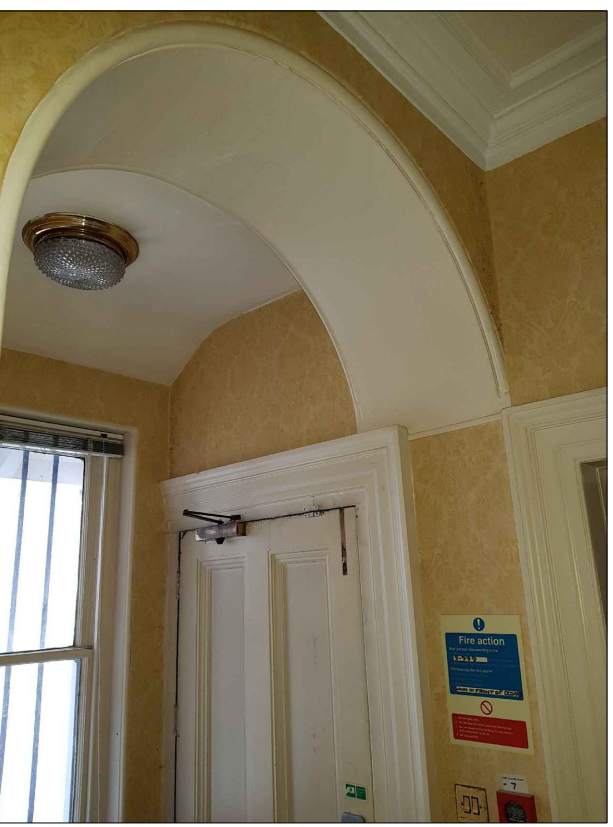


Picture PG102



Picture PG103

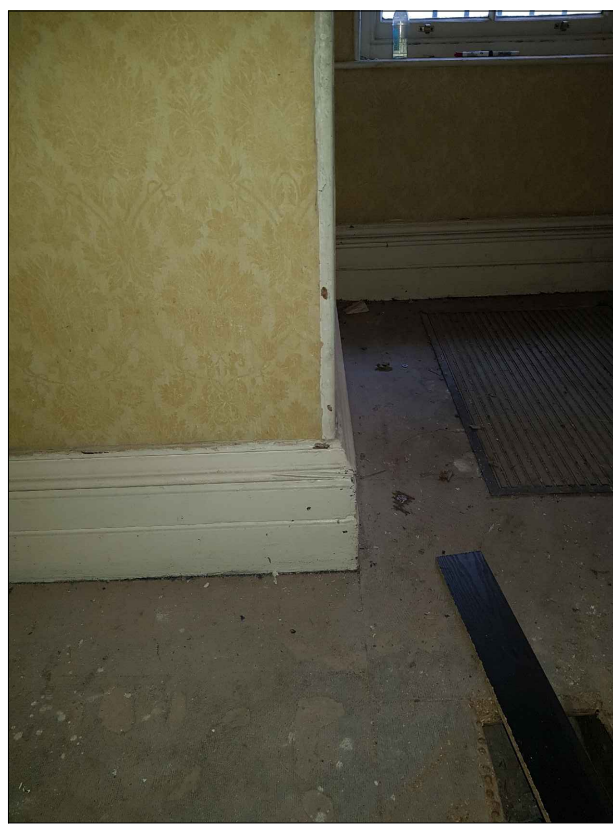


Picture PG104

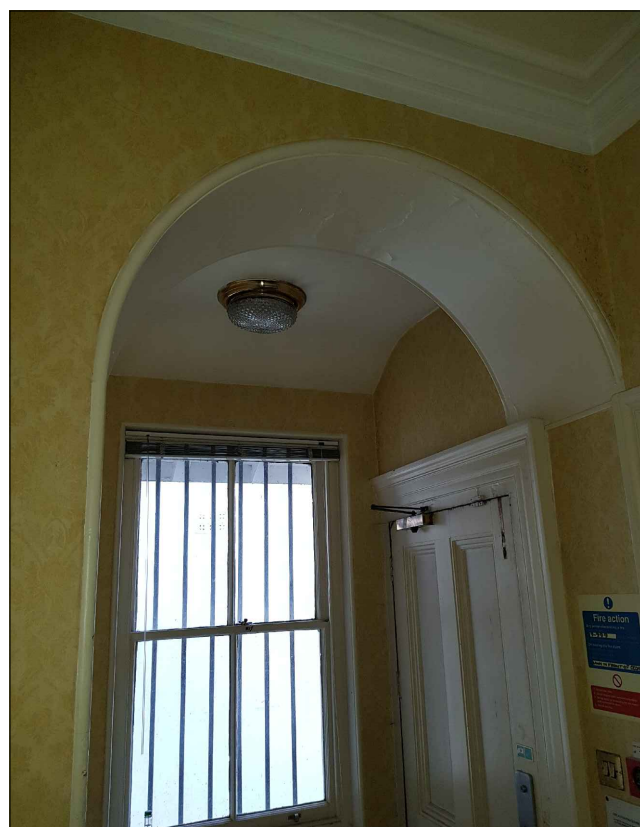


Picture PG105




Picture PG106

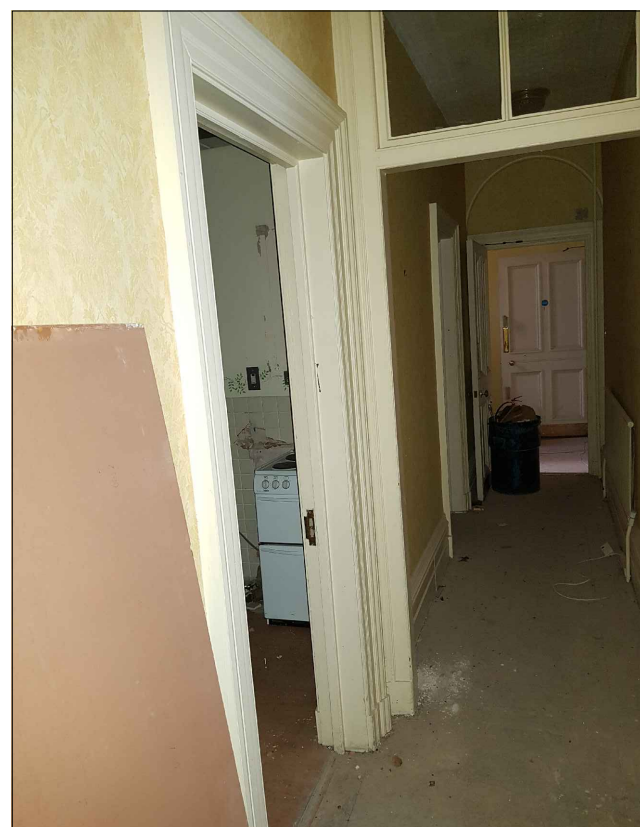

Picture PG107

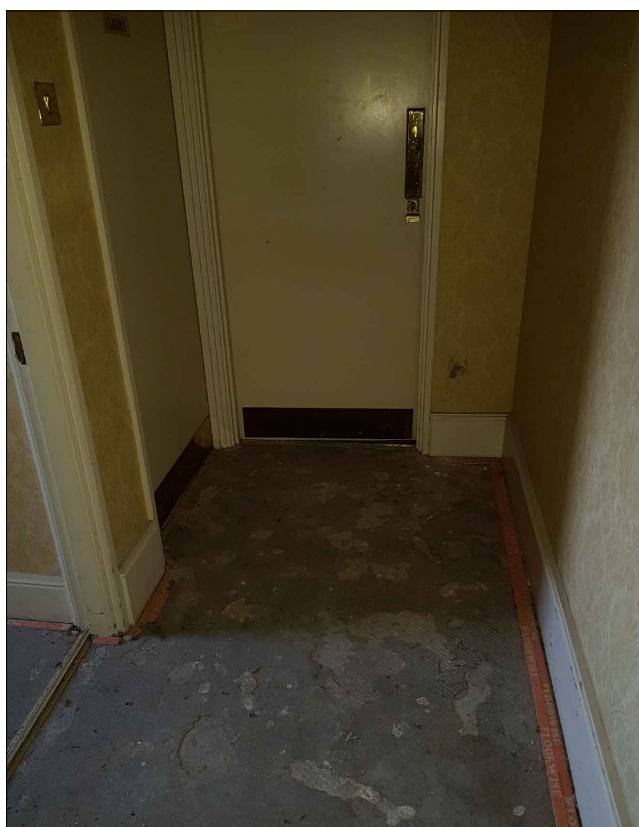

Picture PG108

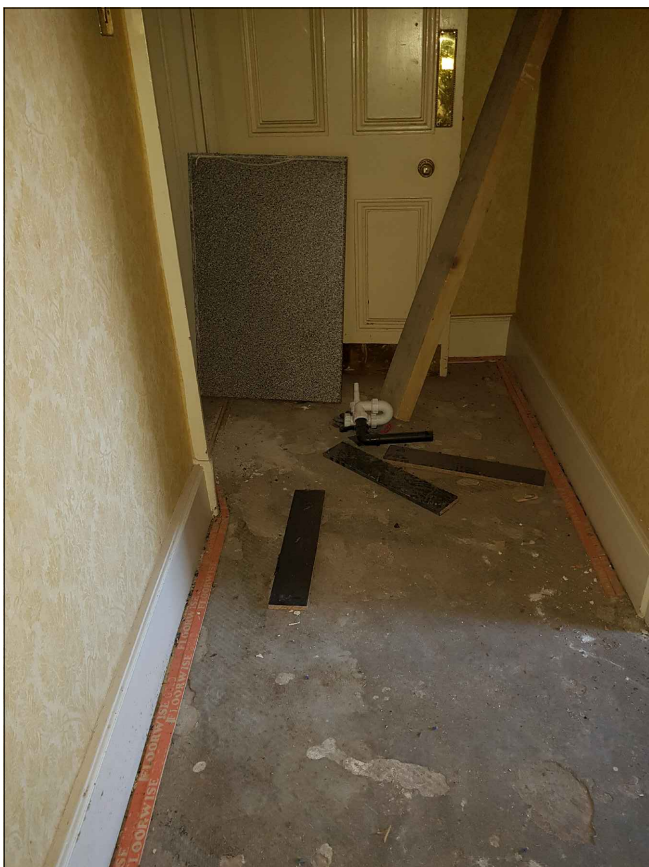


Picture PG109



Picture PG110



Picture PG111

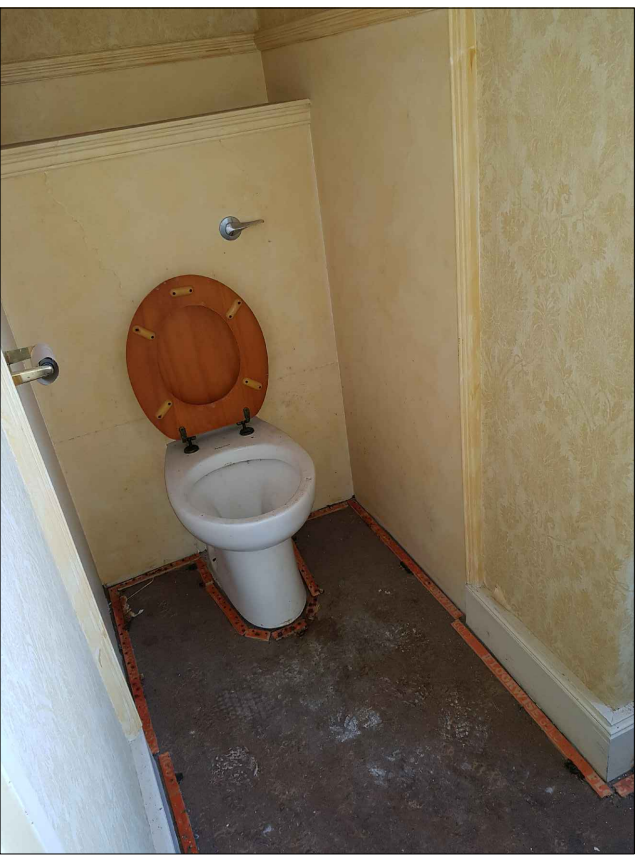


Picture PG112




Picture PG113



Picture PG113

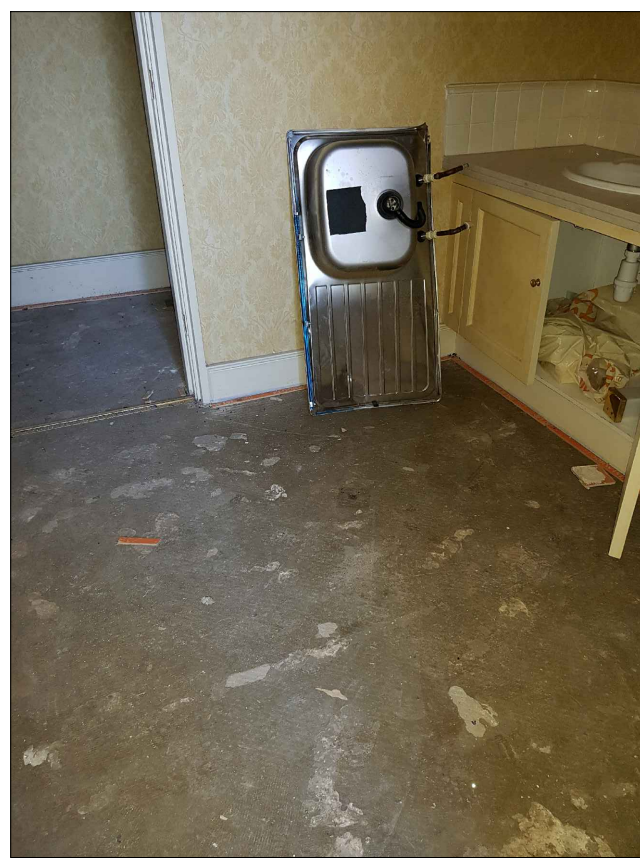


Picture PG114

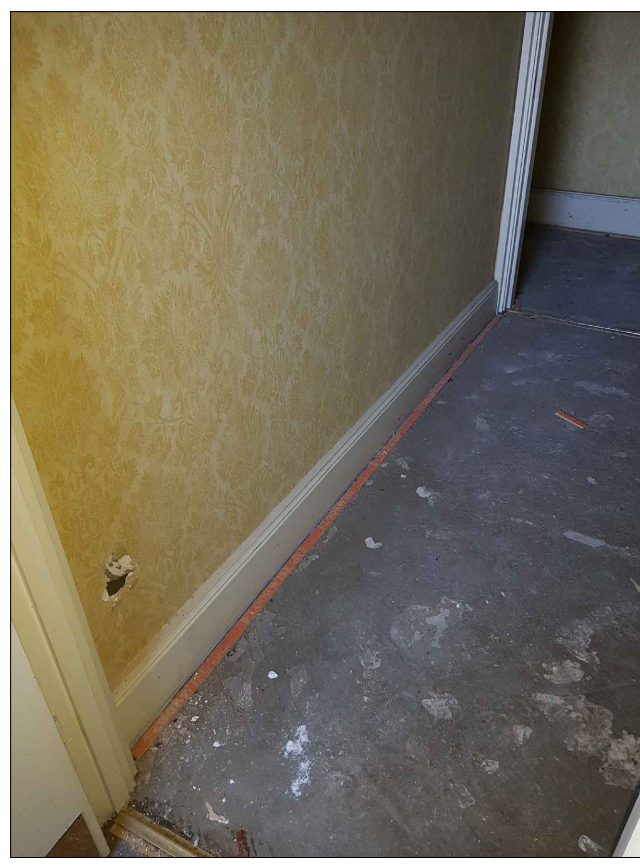


Picture PG115




Picture PG116

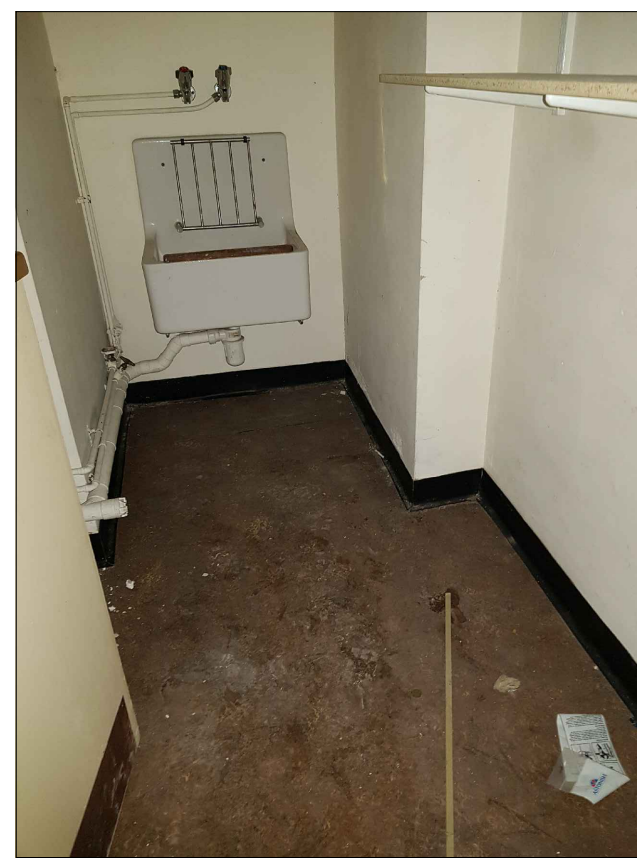

Picture PG117

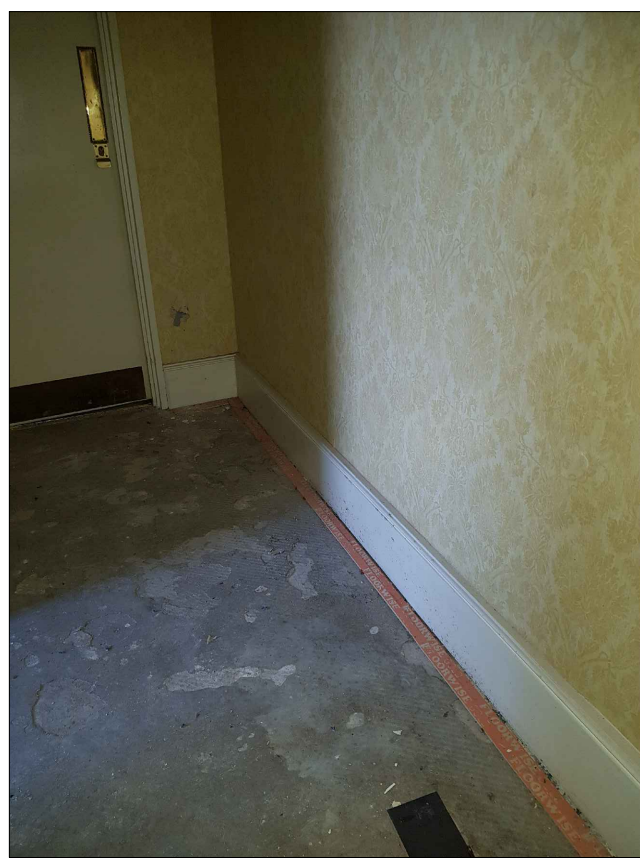


Picture PG118

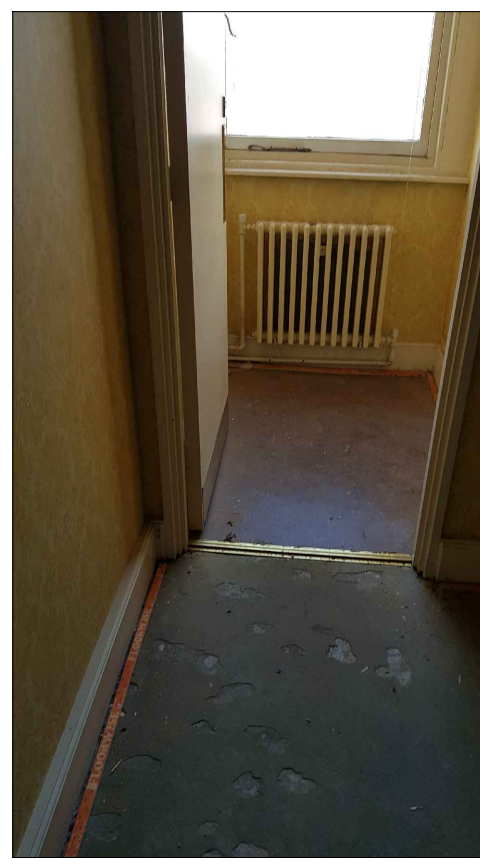

Picture PG119



Picture PG120

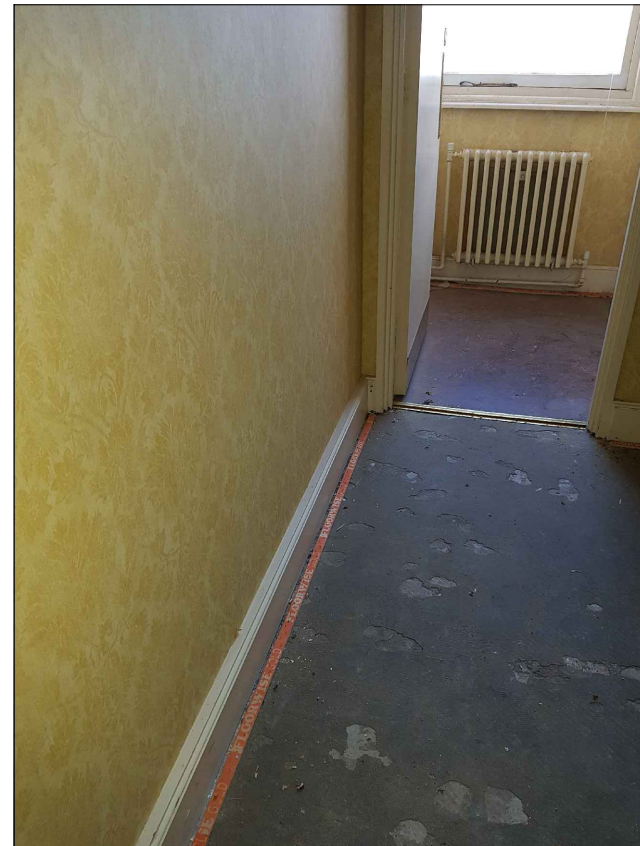

Picture PG121




Picture PG122




Picture PG123




Picture PG124

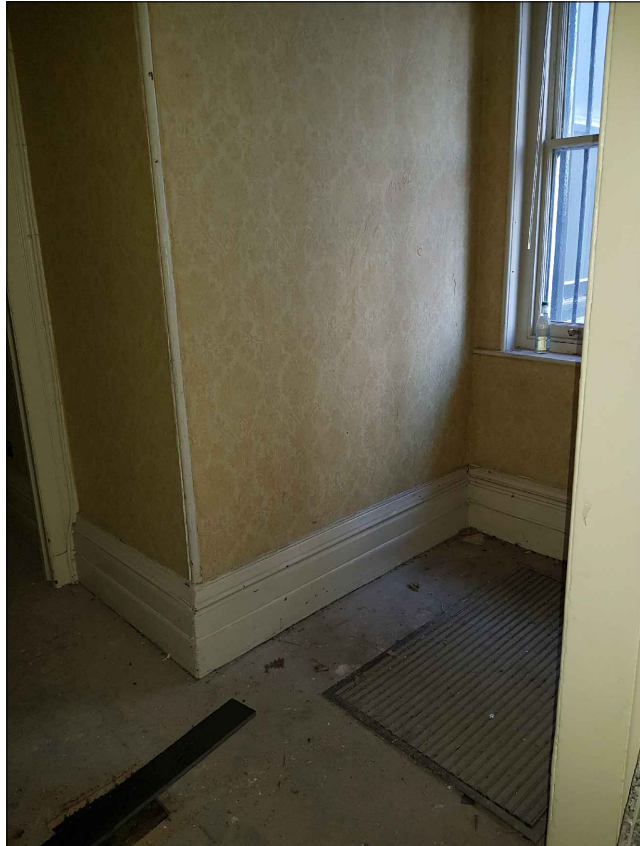

Picture PG125

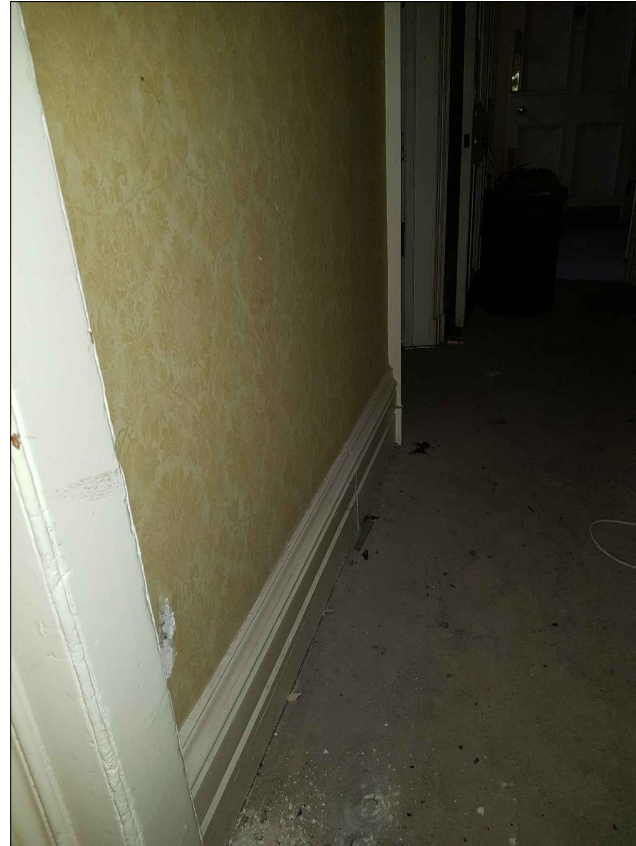

Picture PG126

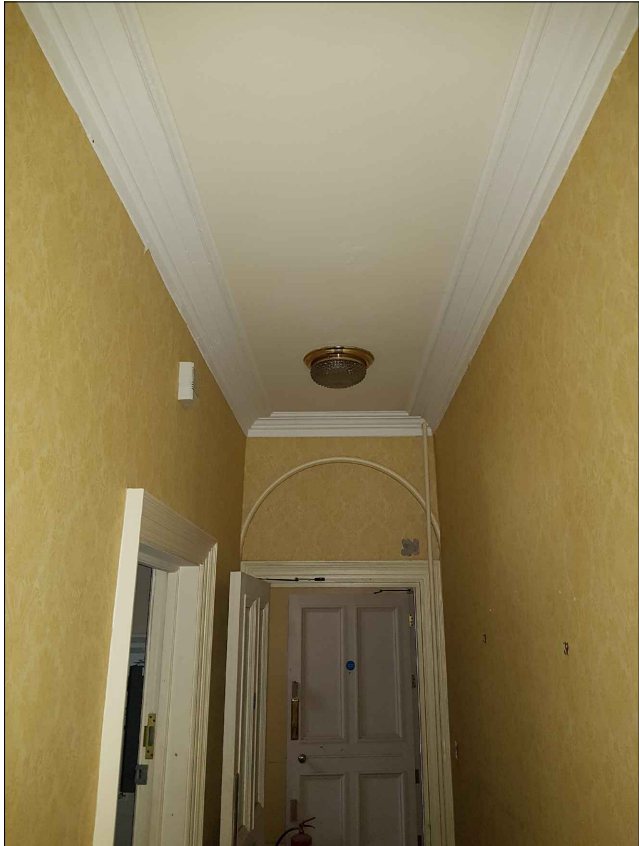

Picture PG127



Picture PG128



Picture PG129



Picture PG130



Picture PG131



Picture PG132



Picture PG133



Picture PG134



Picture PG135



Picture PG136




Picture PG137



Picture PG138




Picture PG139

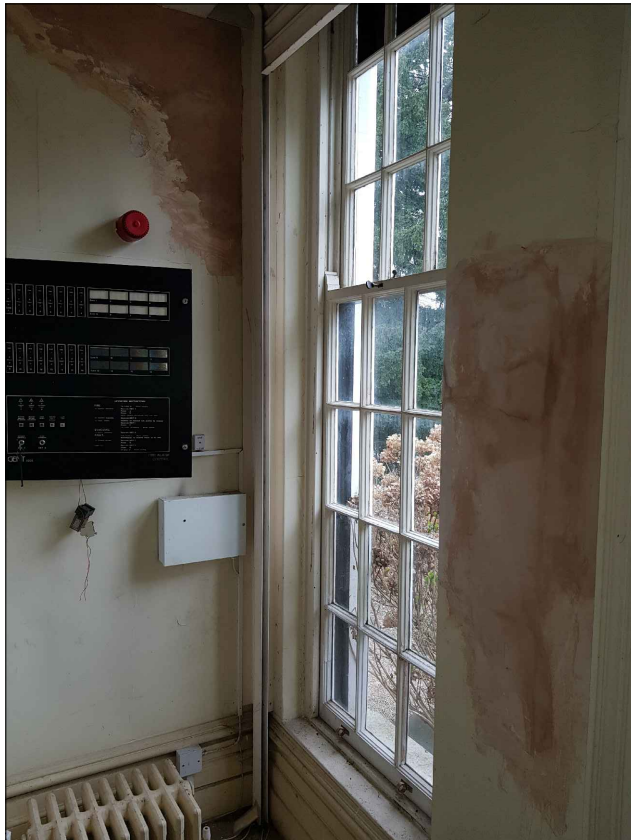

Picture PG140



Picture PG141

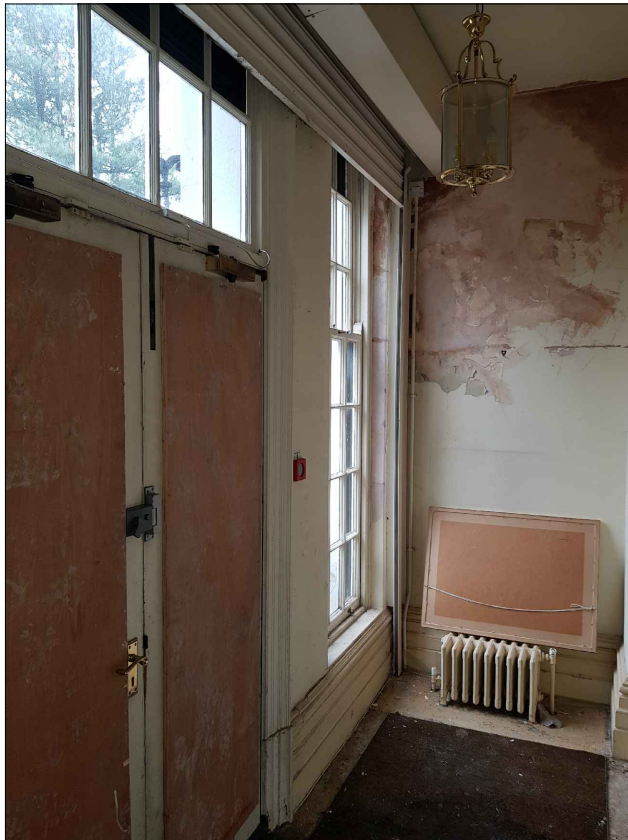

Picture PG142



Picture PG143



Picture PG144




Picture PG145




Picture PG146



Picture PG147

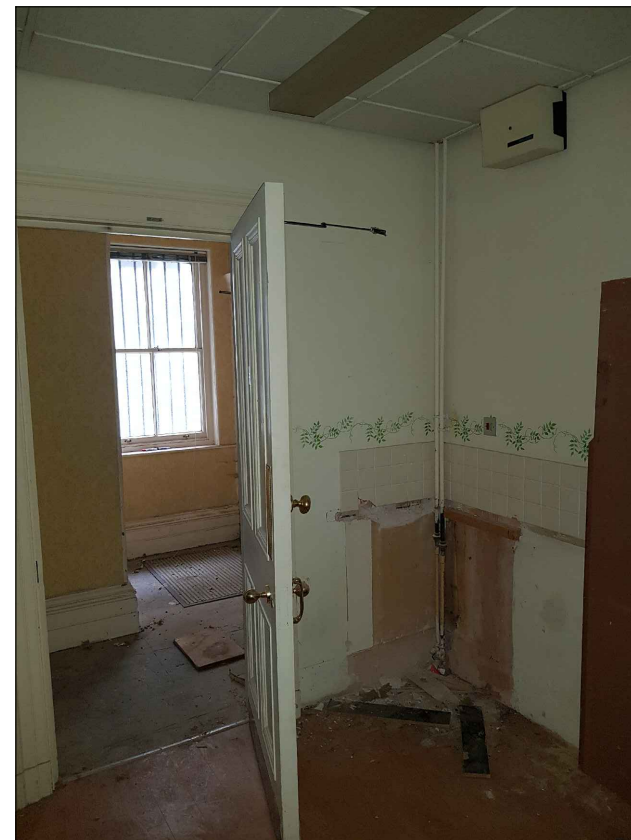


Picture PG148

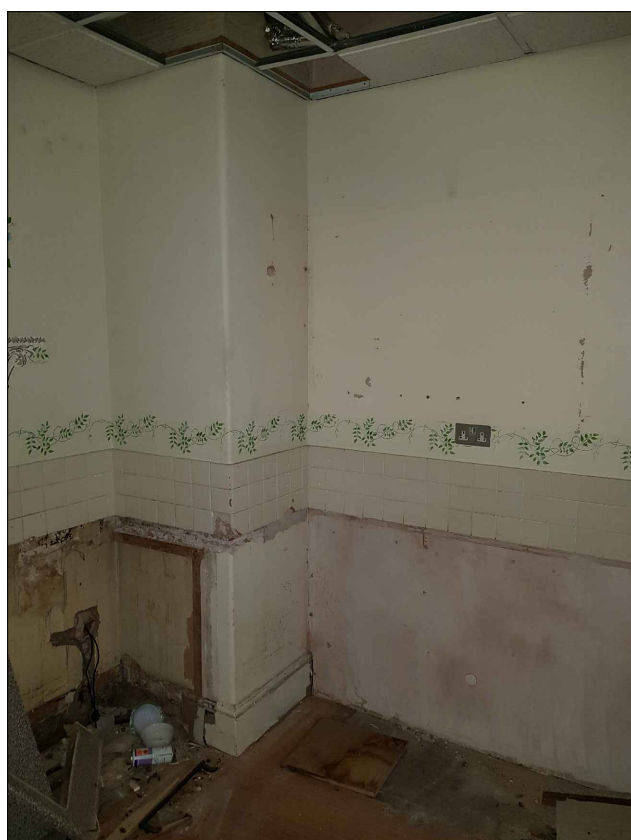

Picture PG149




Picture PG150

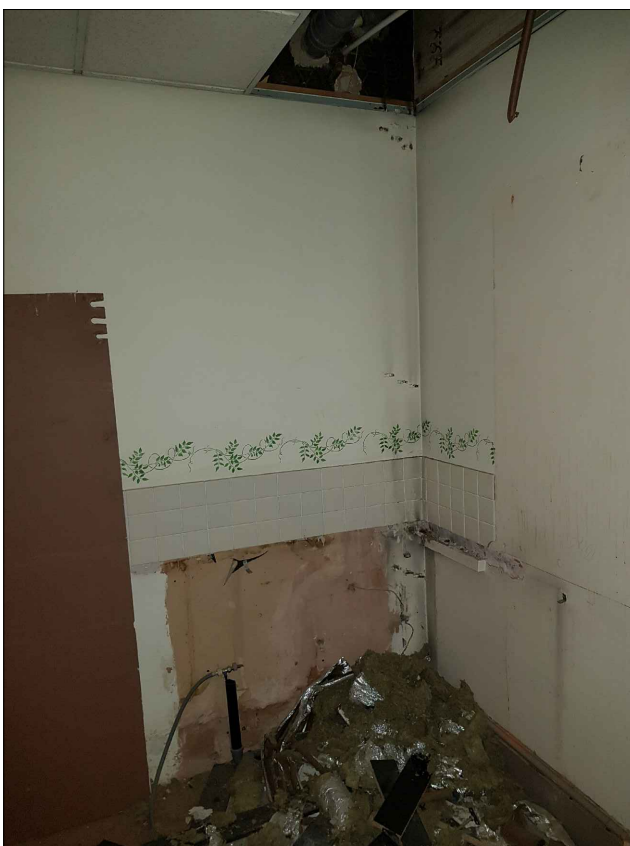


Picture PG151



Picture PG152

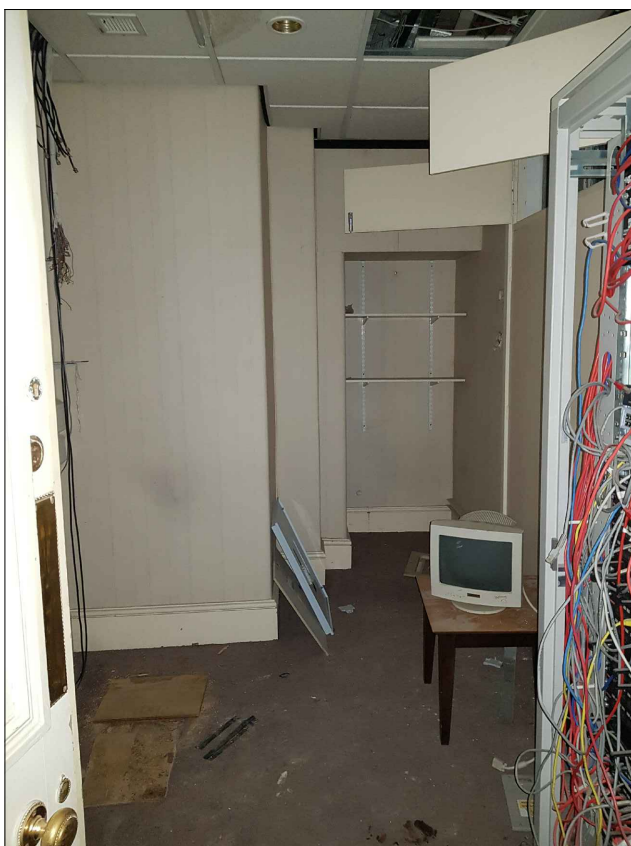

Picture PG153

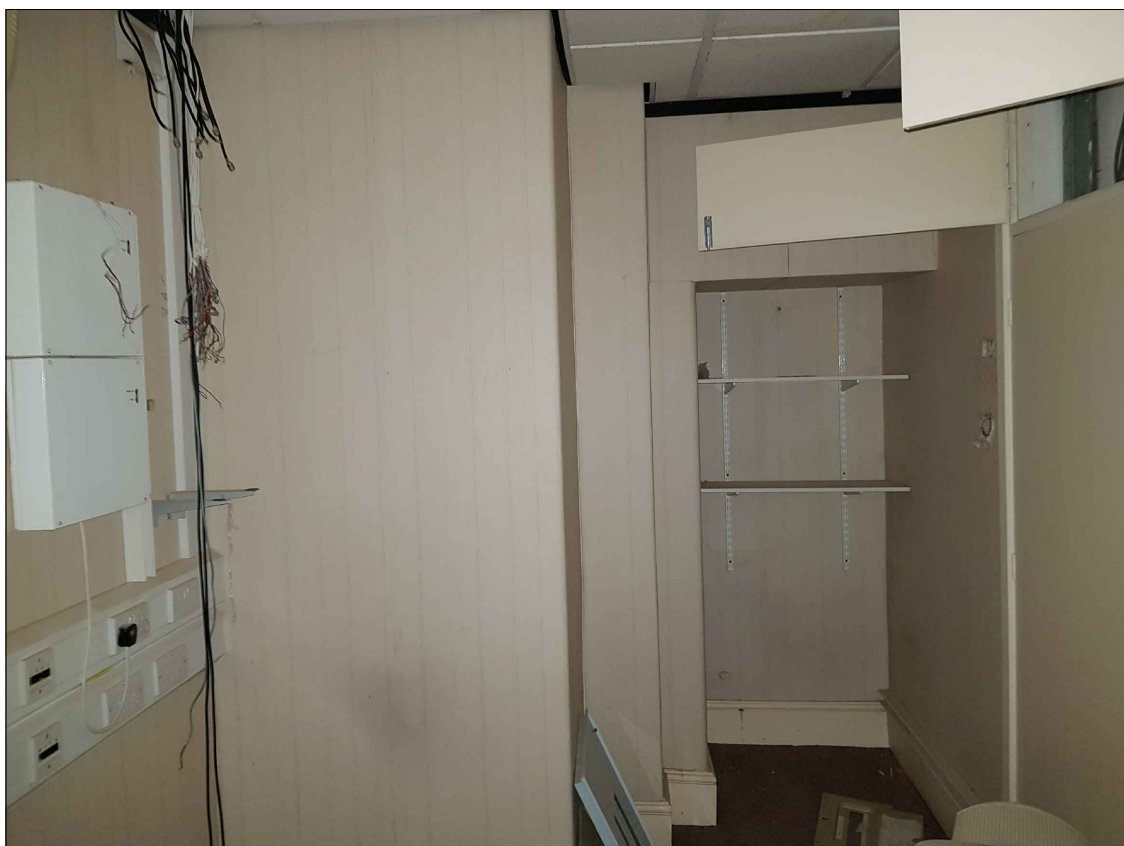

Picture PG154



Picture PG155

WARNING
Critical Dimensions required by Consultants/
Contractors/ Subcontractors must not be scaled
from this drawing. Dimensions required are to be
obtained from the drawing office.

The Cedars
Existing Ground
Floor Plan Pre
Construction Images

123-03-2405

Scale NTS@A0 Date 03.03.20
Drawn DT Checked

825 Wilmslow Road
Didsbury
Manchester
M20 2SN

P.J.Livesey Holdings Limited
Ashburton Park
Ashburton Road West
Trafford Park
Manchester M17 1AF
Tel : 0161 873 7878
Fax : 0161 873 8185
design@pjlivesey.co.uk

COPYRIGHT
This Drawing may not be used or reproduced in
any way without the written consent of the
P.J.Livesey Group Limited

The P. J. Livesey Group Ltd
www.pjlivesey-group.co.uk