




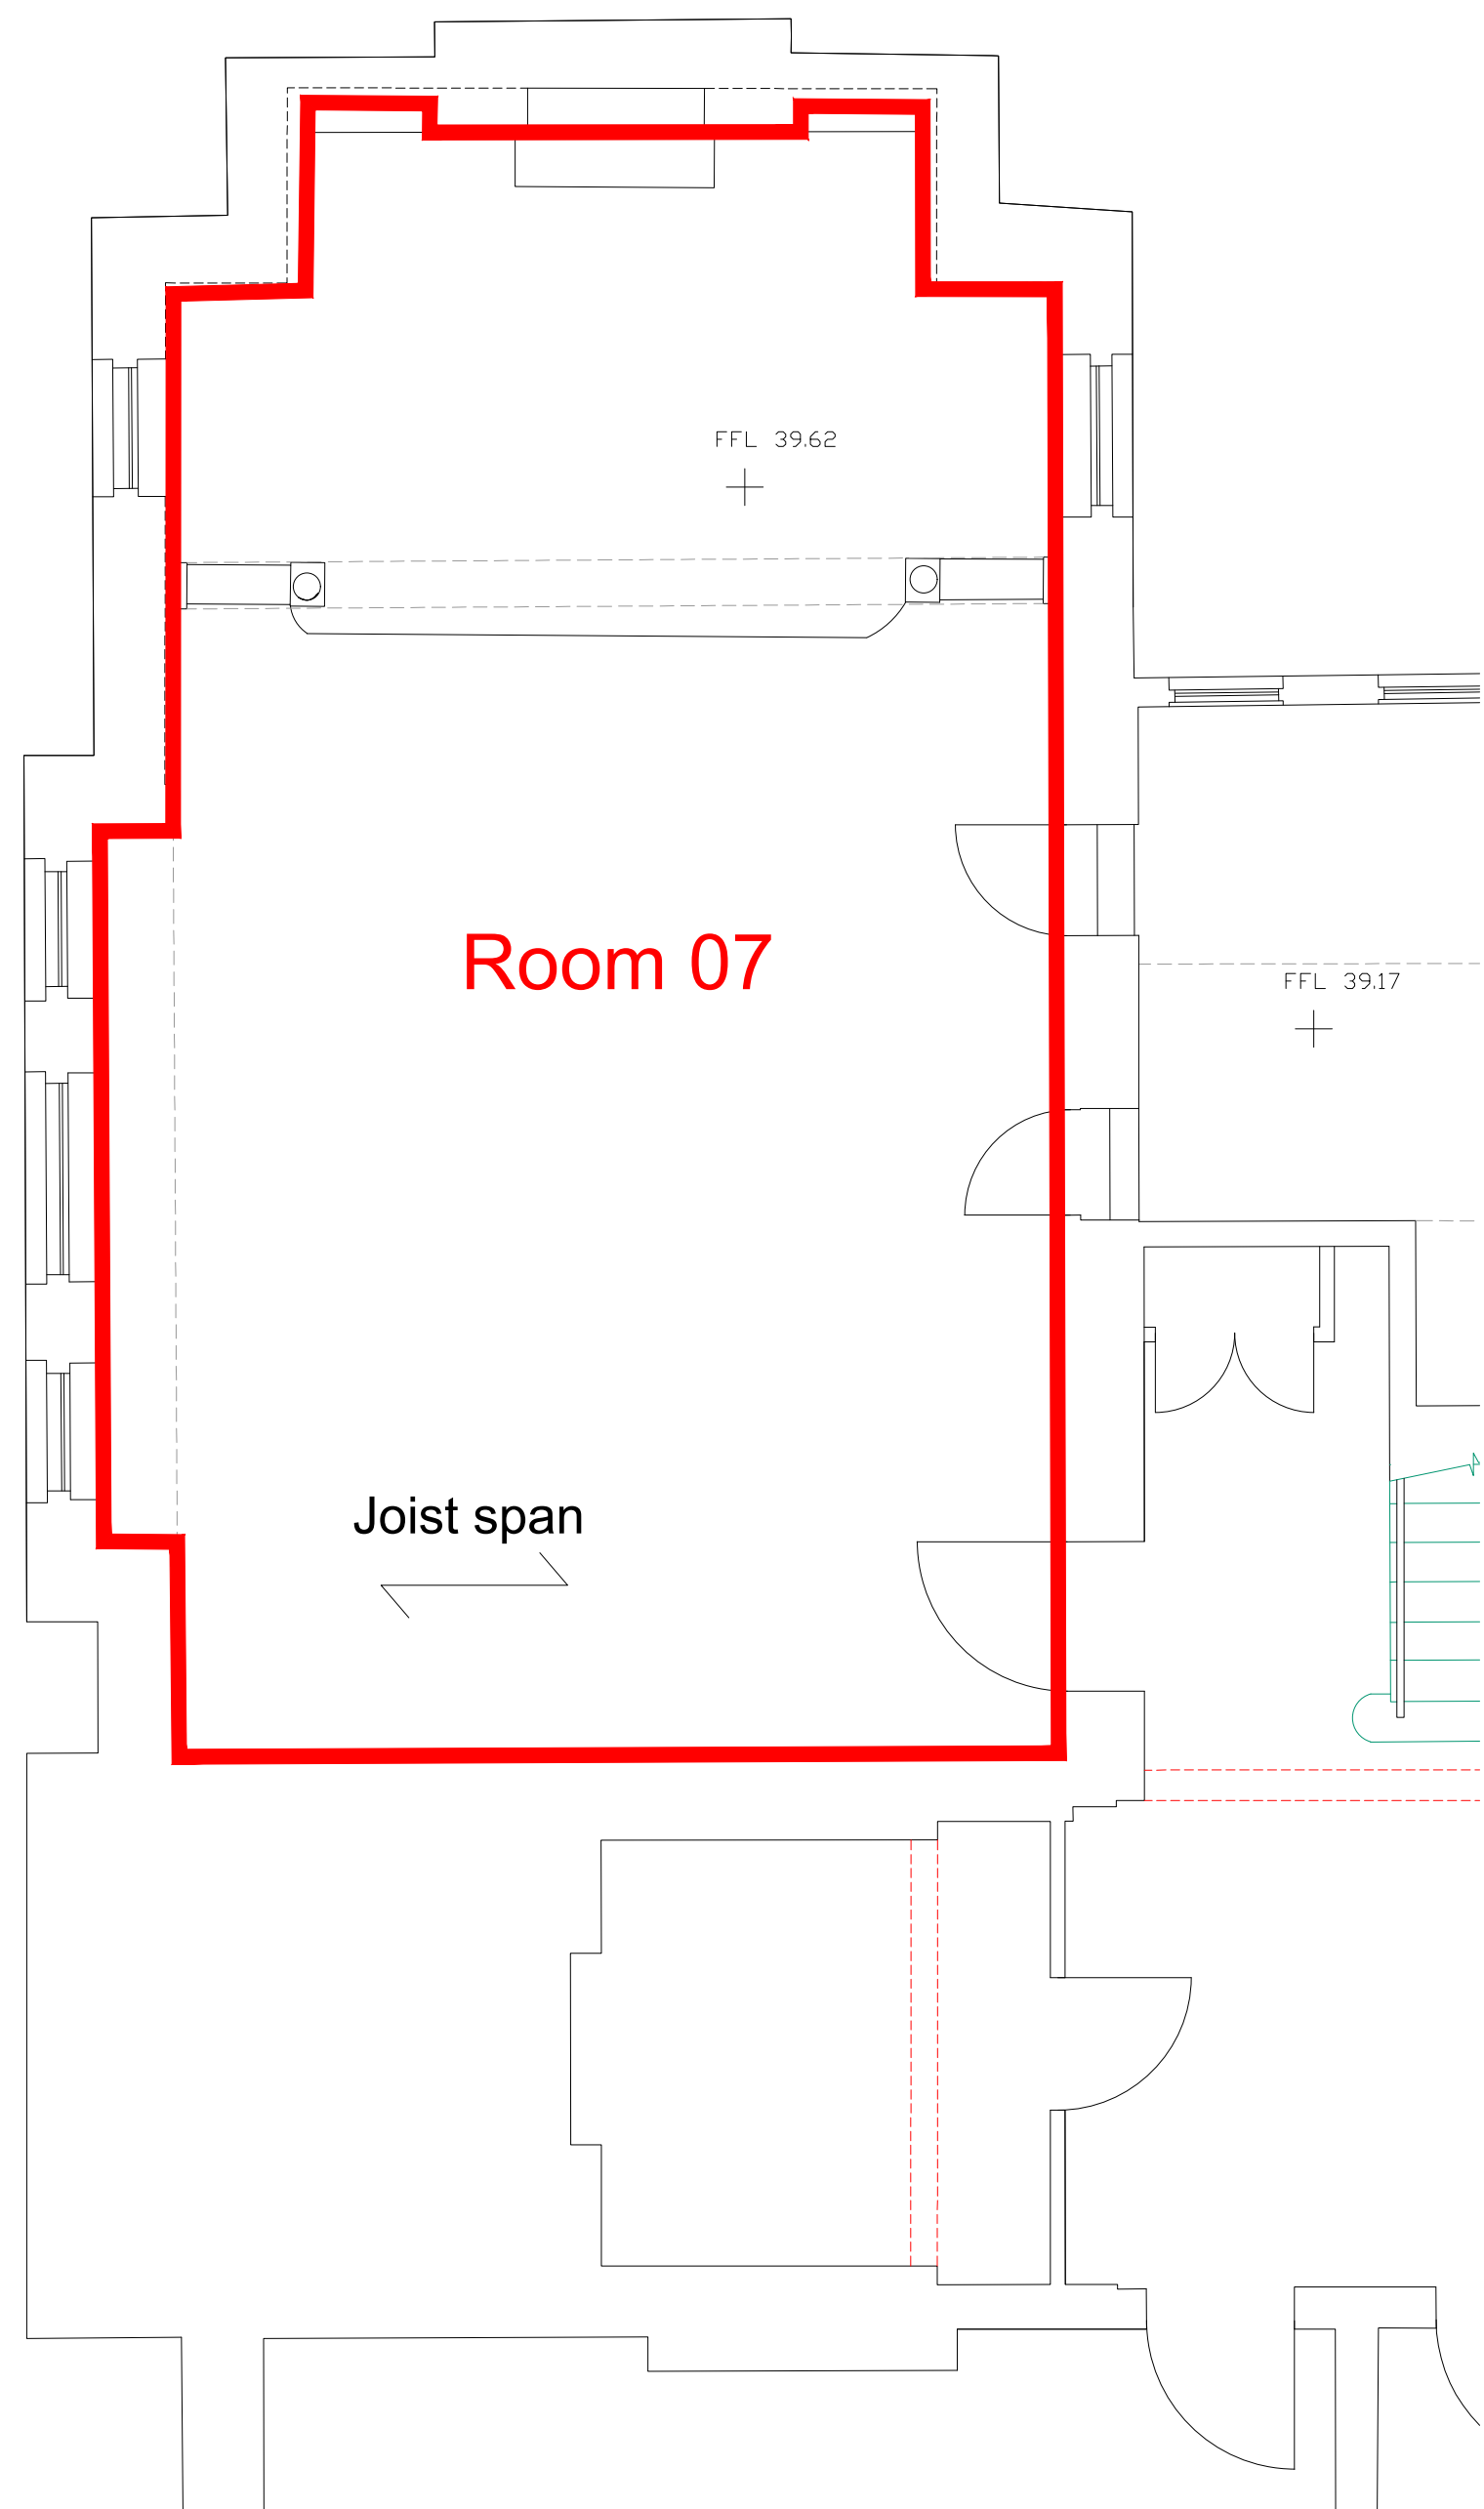

Ground floor details plan @1:50

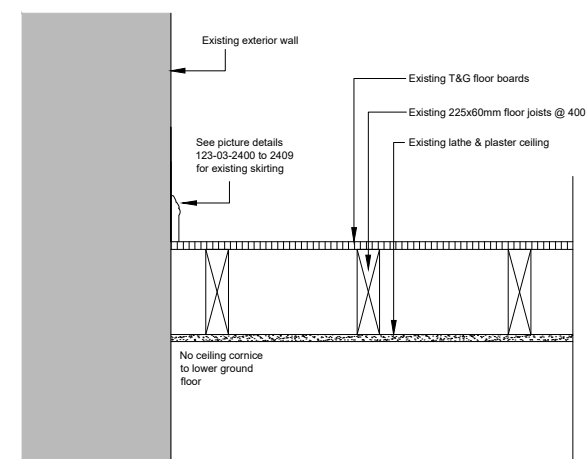


Existing Section

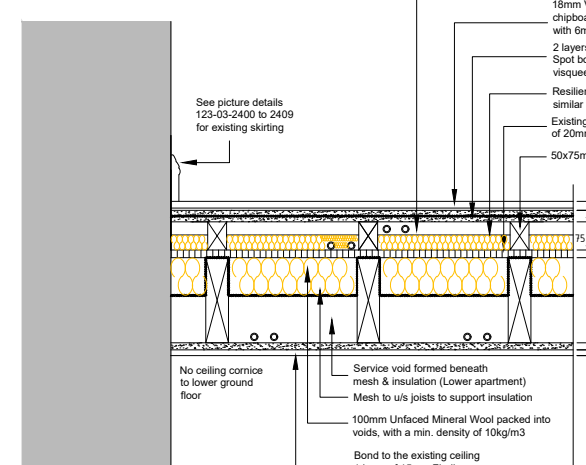


Proposed Section


Floor details @1:20

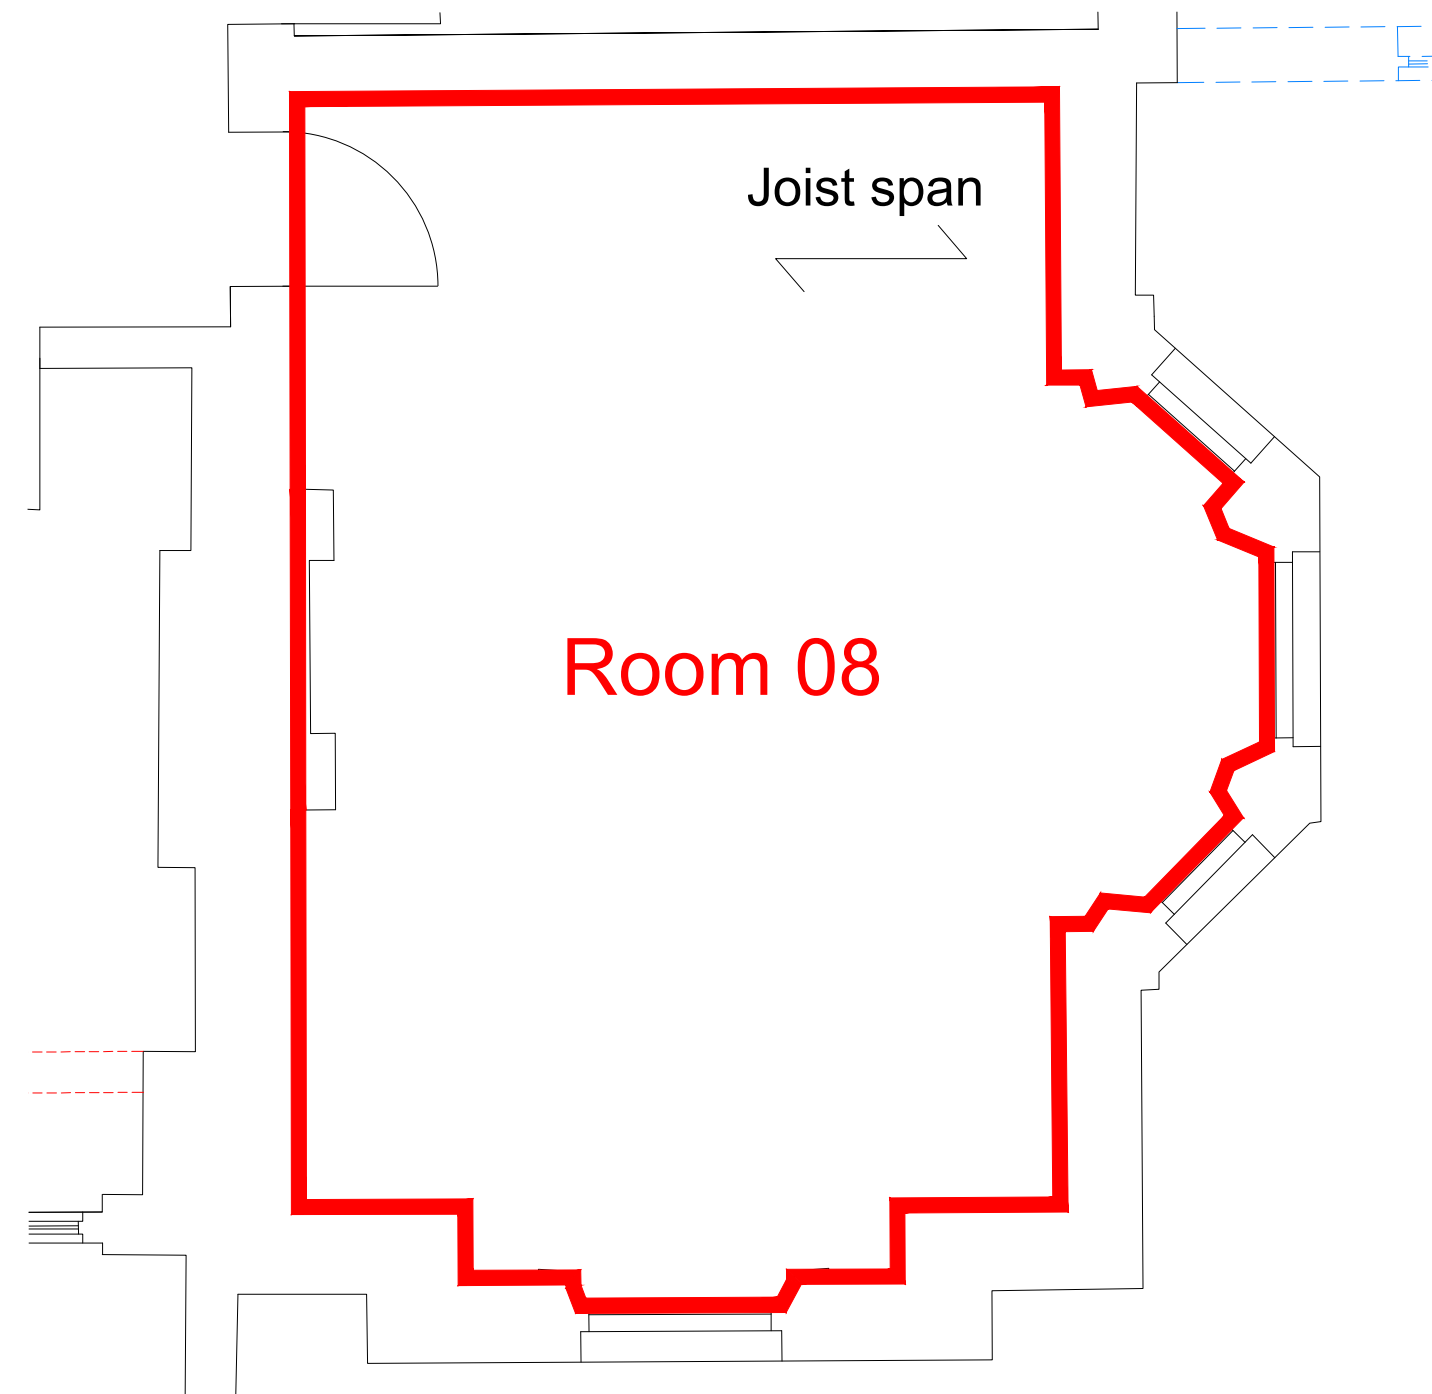

Ground floor details plan @1:50


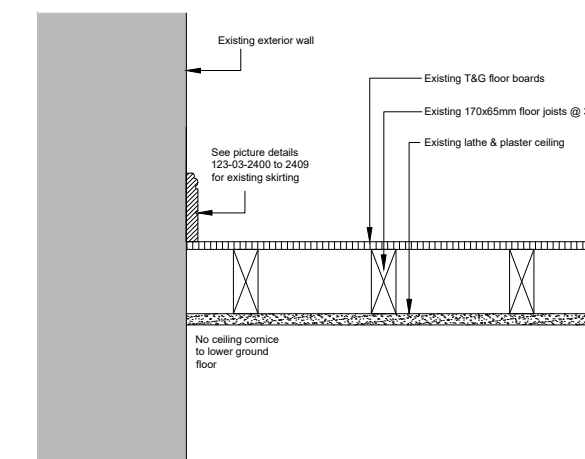


Existing Section

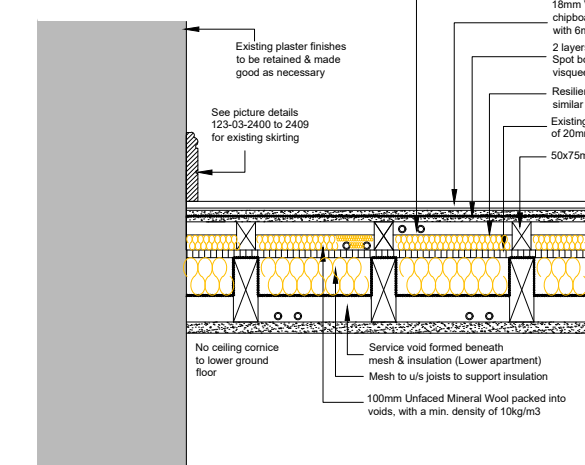


Proposed Section


Floor details @1:20

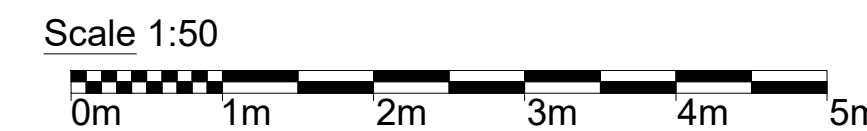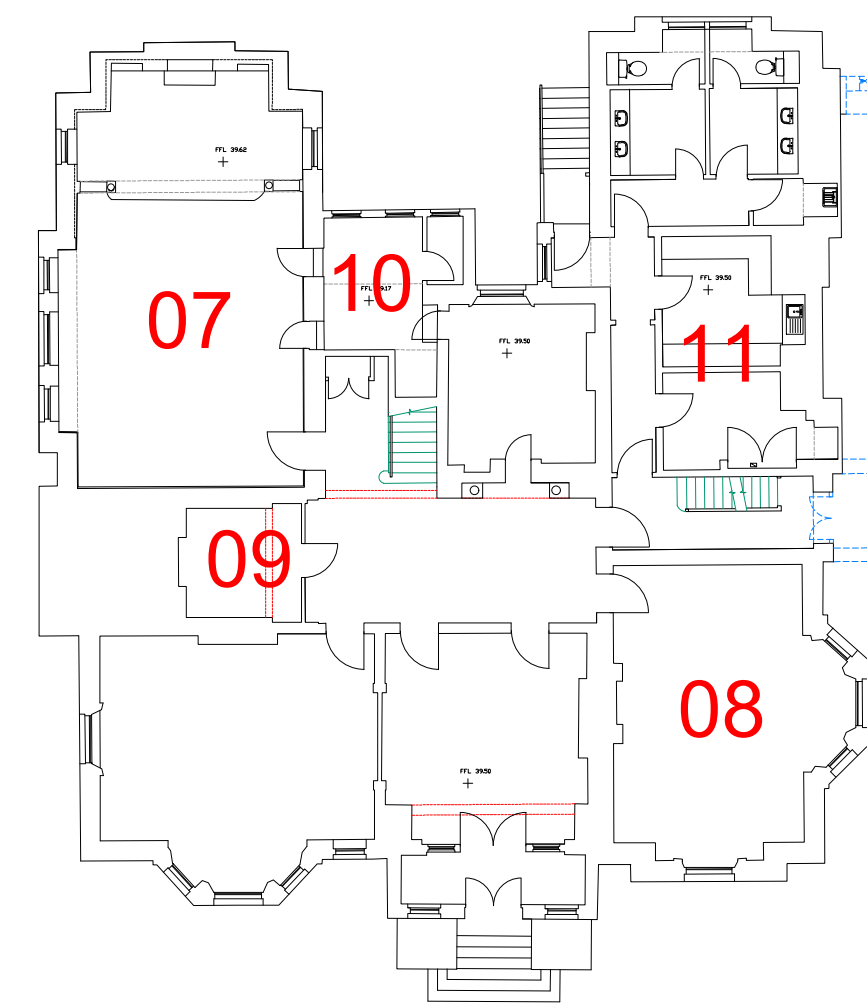


Scale 1:50

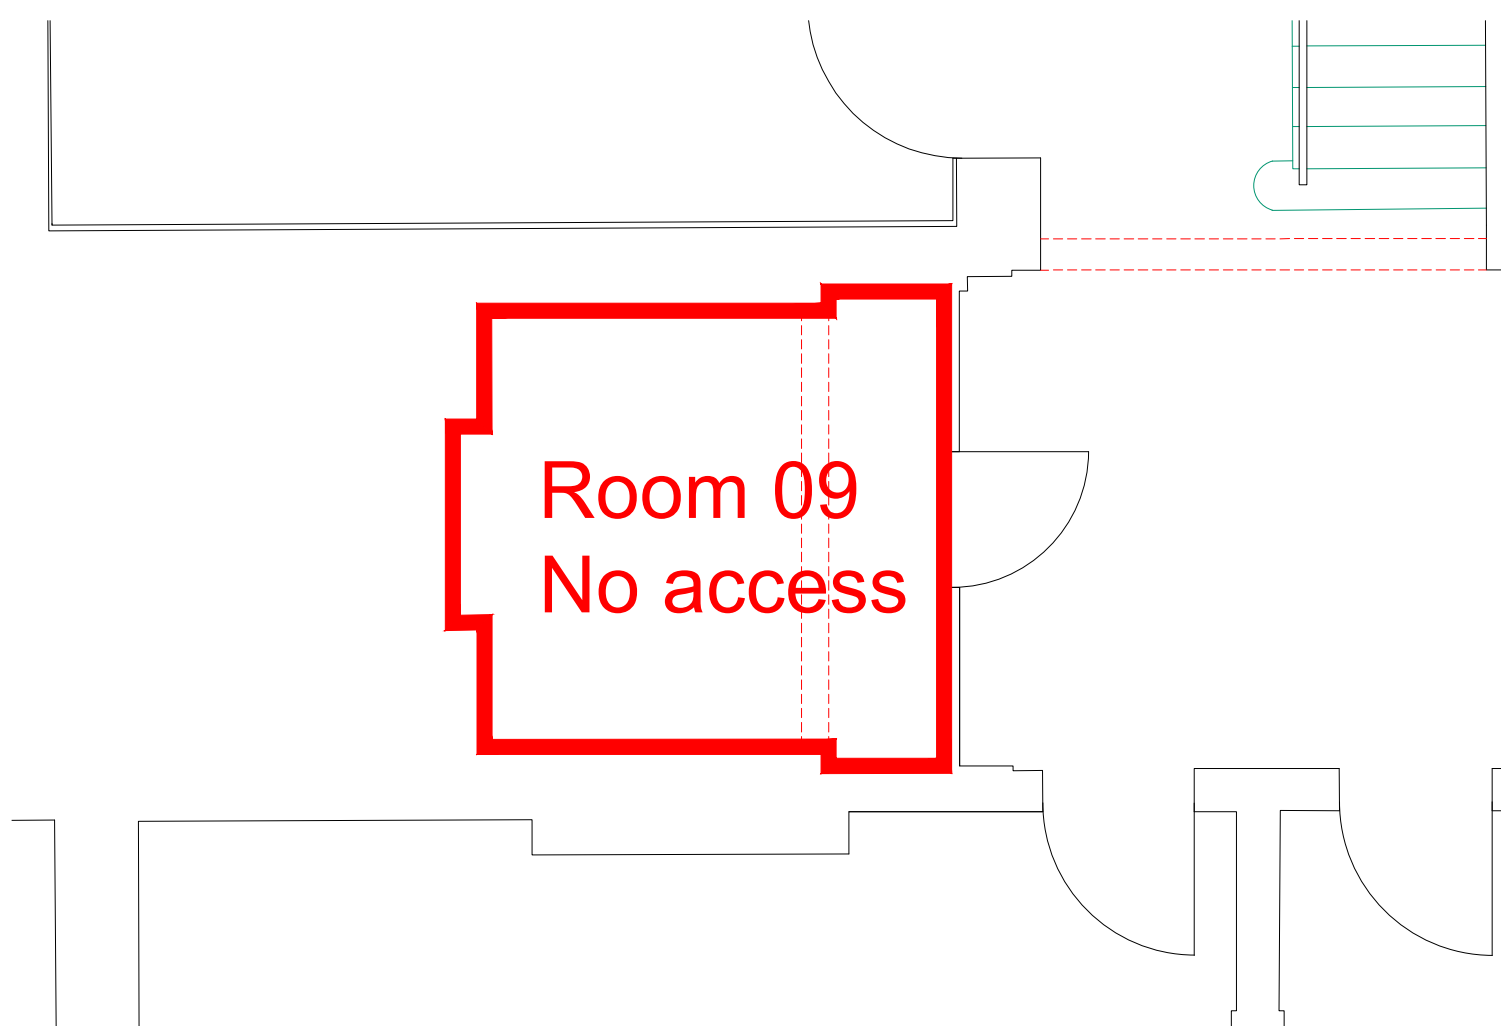

Ground floor plan @1:50

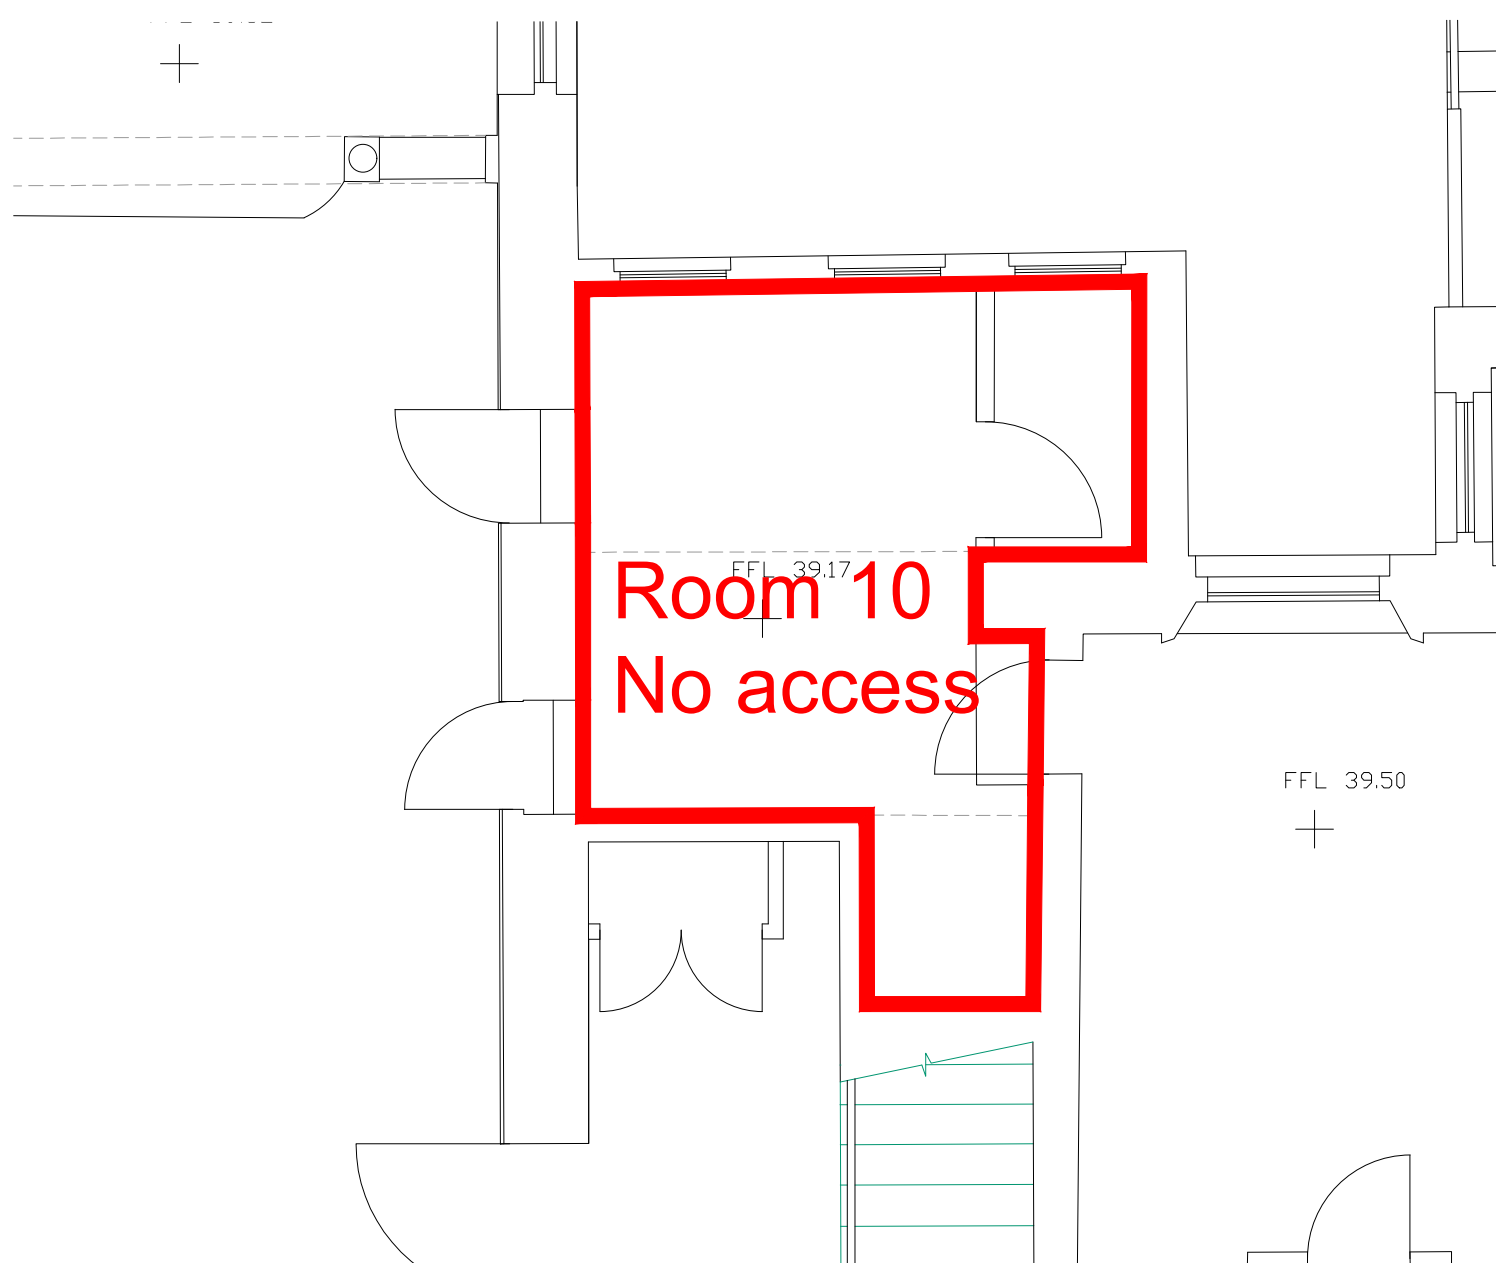

Ground floor plan @1:50

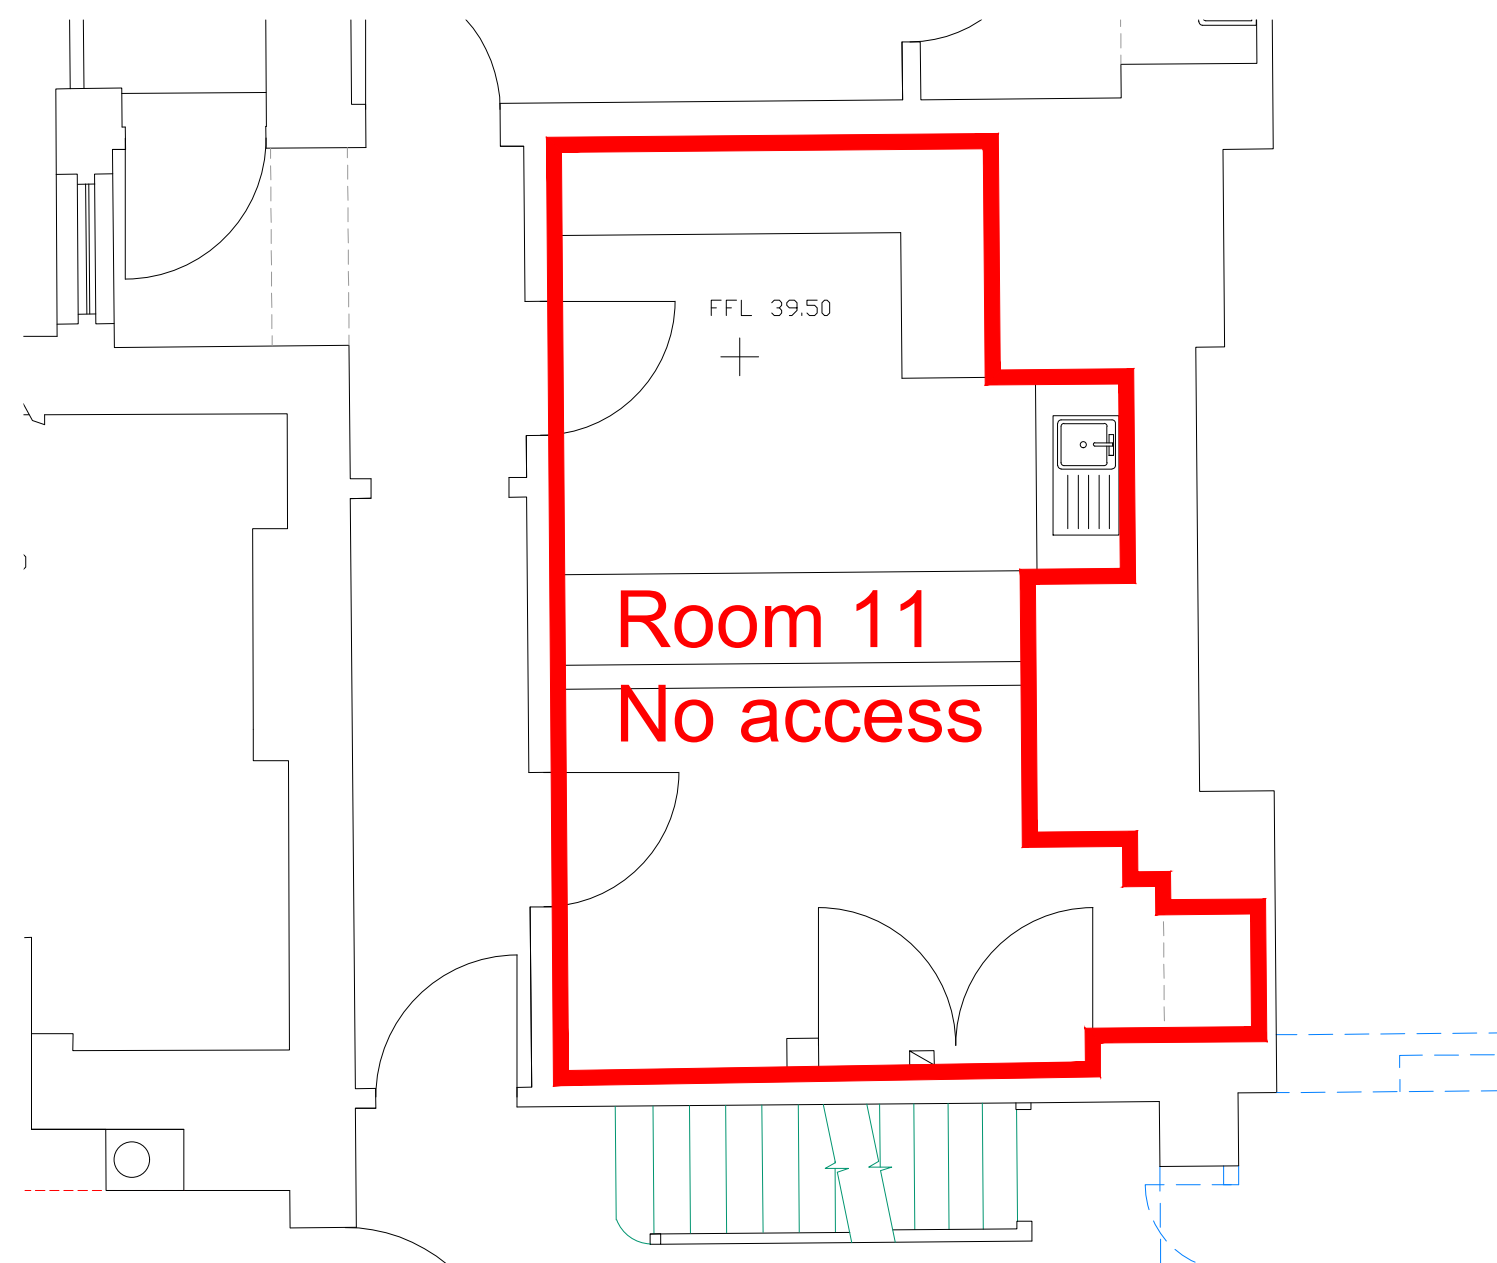

Ground floor plan @1:50

WARNING  
Critical Dimensions required by Consultants/  
Contractors/ Subcontractors must not be scaled  
from this drawing. Dimensions required are to be  
obtained from the drawing office

## Cedars Building Ground Floor Rooms 07 - 11 Floor upgrade details

123-03- 2423

Scale 1:50@A1 Date 17.03.20  
Drawn RJ Checked

825 Wilmslow Road  
Didsbury  
Manchester  
M20 2SN

P.J.Livesey Holdings Limited  
Ashburton Park  
Ashburton Road West  
Trafford Park  
Manchester M17 1AF  
Tel : 0161 873 7878  
Fax : 0161 873 8185  
design@pjilivesey.co.uk

COPYRIGHT  
This Drawing may not be used or reproduced in  
any way without the written consent of the  
P.J.Livesey Group Limited

The P. J. Livesey Group Ltd

www.pjilivesey-group.co.uk