


© COPYRIGHT
The copyright in this drawing is vested in Sheppard Robson and no license or assignment of any kind has been, or is, granted to any third party whether by provision of copies or originals or otherwise unless agreed in writing.

DO NOT SCALE FROM THIS DRAWING
The contractor shall check and verify all dimensions on site and report any discrepancies in writing to Sheppard Robson before proceeding work.

FOR ELECTRONIC DATA ISSUE
Electronic Data / drawings are issued as "read only" and should not be interrogated for measurement. All dimensions and levels should read, only from those values stated in text, on the drawing.

All levels subject to further coordination with Structural Engineer and Modular Contractor

REV.	DATE	AMENDMENT
P01	14/08/20	FIRST ISSUE
P02	16/09/20	General update

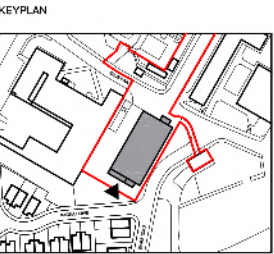

CLIENT

NHS
Manchester University
NHS Foundation Trust

bruntwood

SHEPPARD ROBSON


77 Parkway Camden Town London NW1 7PU
T: +44 (0)20 7504 1700 E: london@sheppardrobson.com

PROJECT
6512 North Manchester General Hospital Masterplan

SCALE@A3	DATE	ORIGINATOR	CHECKED	AUTHORISED
1:200	01/08/20	SS	DB	AS

General Arrangement
South Elevation

Planning				SR NO.
STATUS	PURPOSE FOR ISSUE			6512
S2	For Planning			
DRAWING NO.				REV.
6512 · SRA · E1 · XX · DR · A · 20831				P02

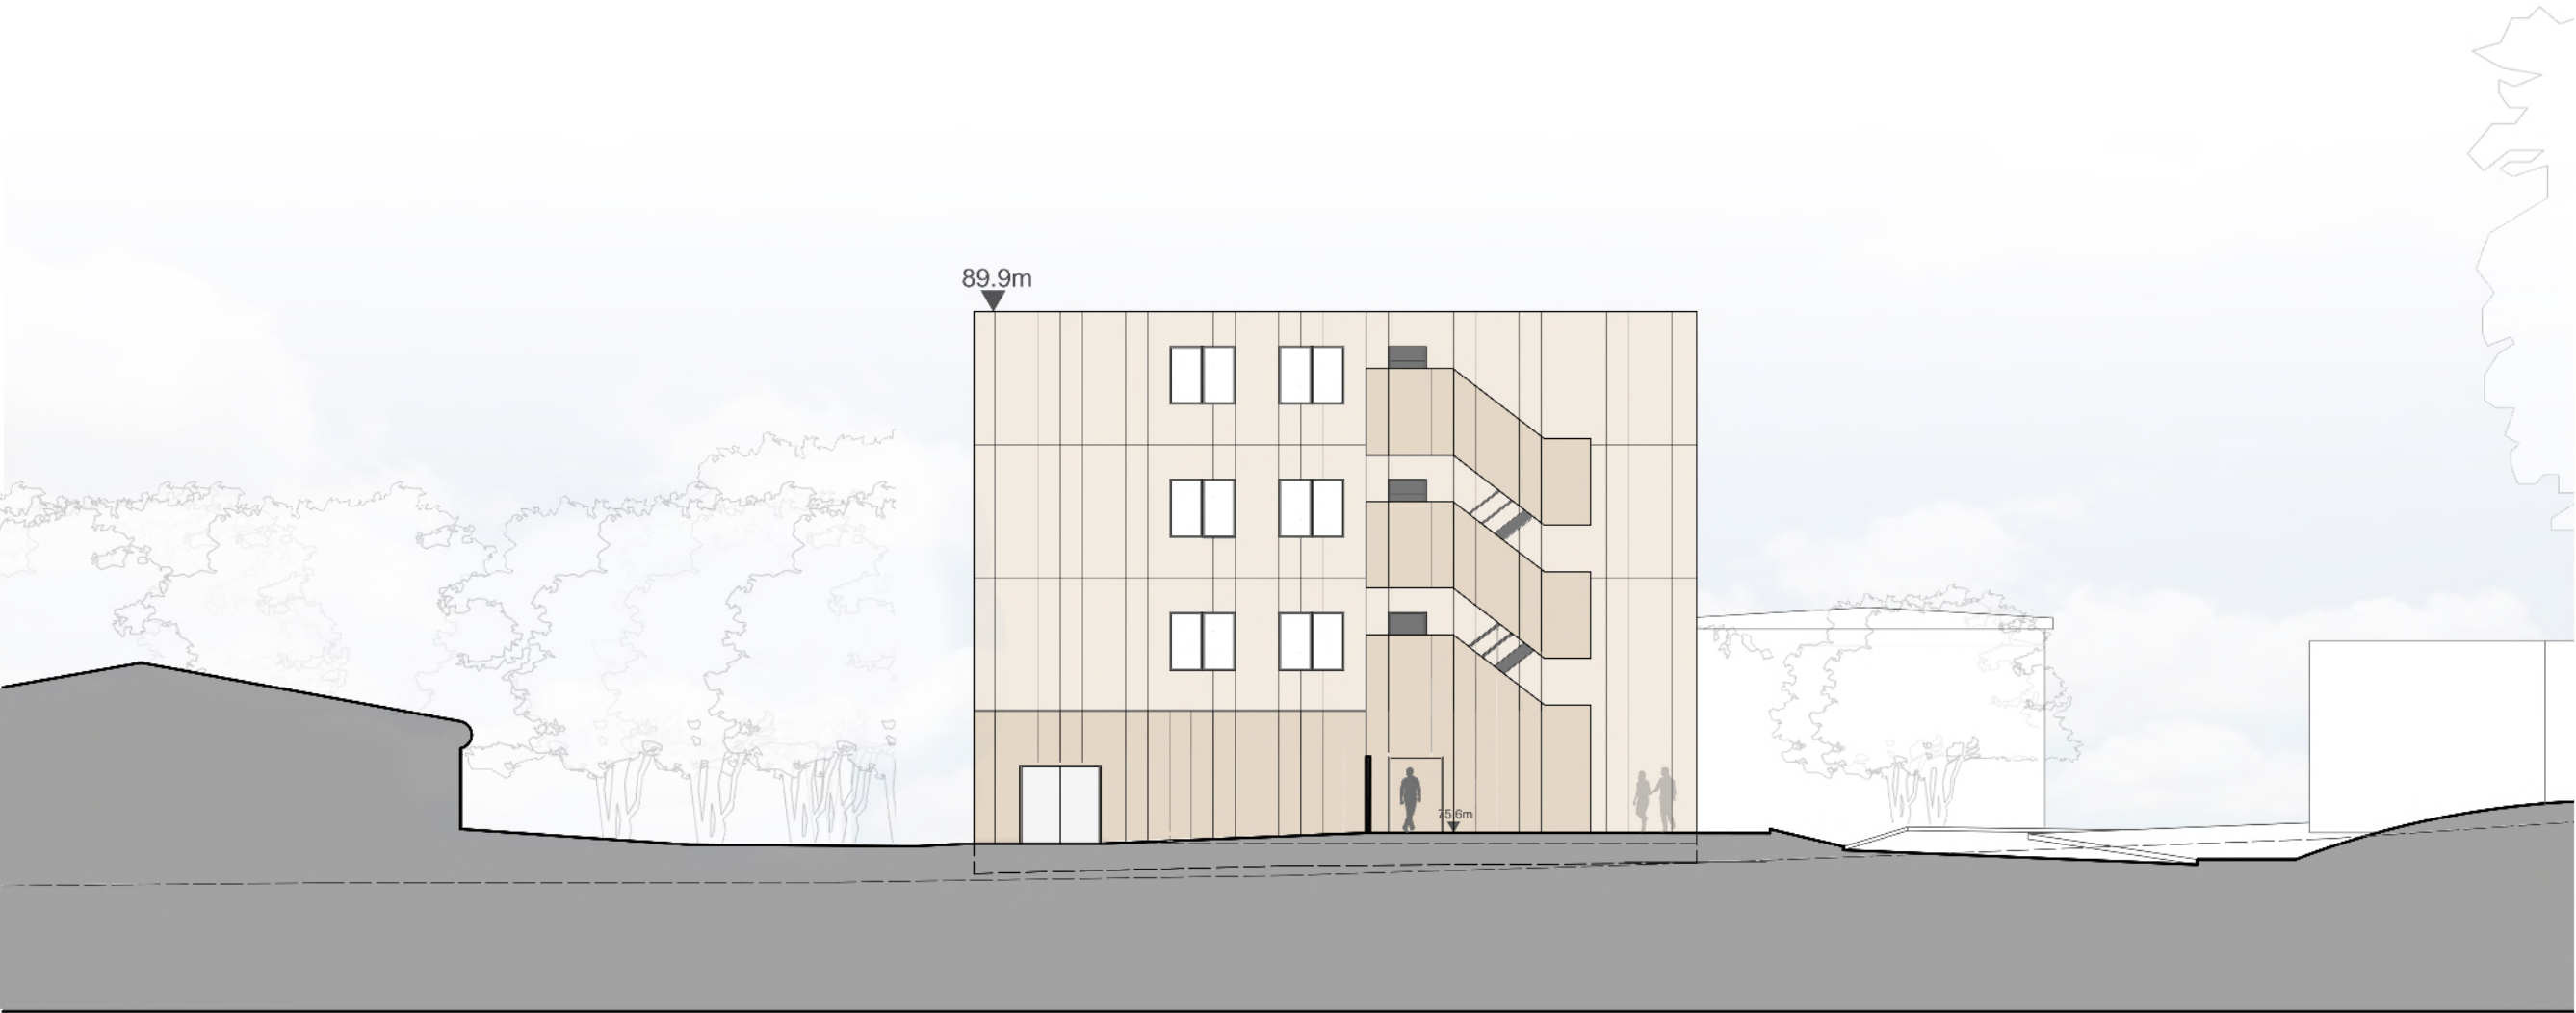

South Elevation
1:200

