



Picture PB01



Picture PB02



Picture PB03



Picture PB04




Picture PB05



Picture PB06



Picture PB07

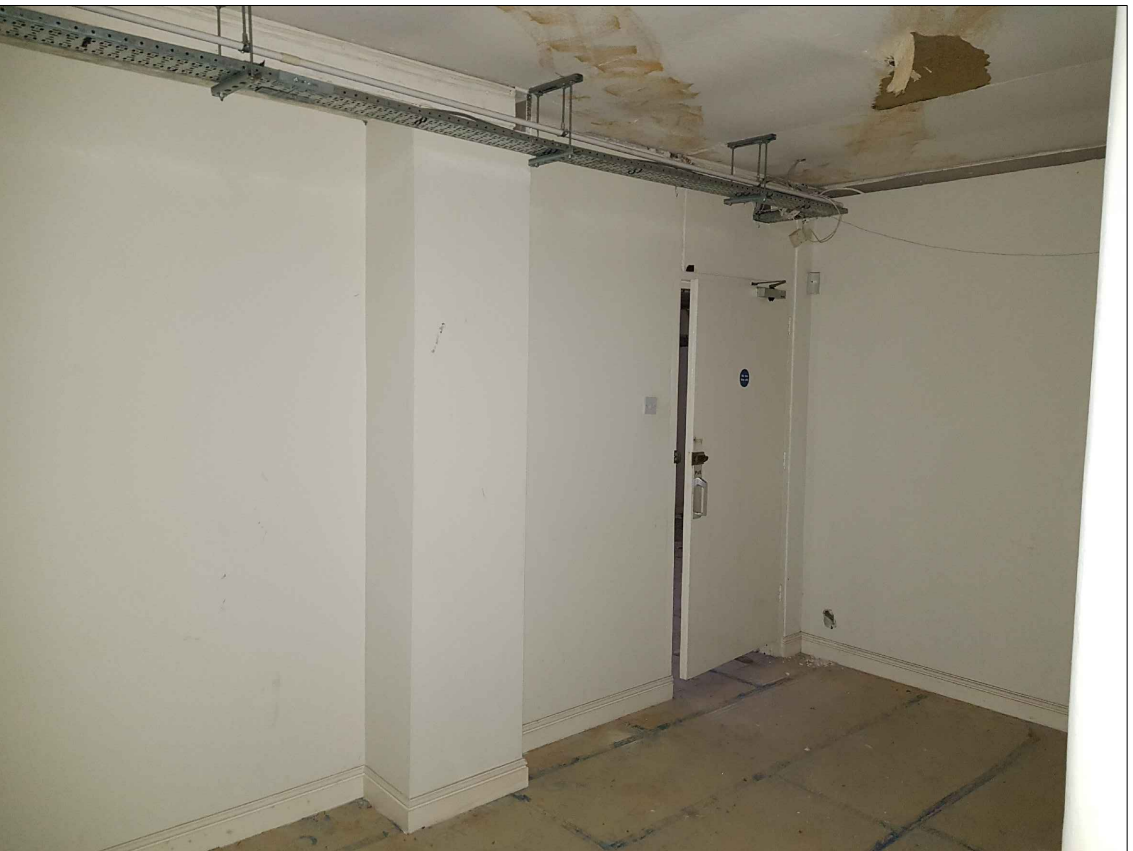

Picture PB08



Picture PB09



Picture PB10



Picture PB11



Picture PB12



Picture PB13



Picture PB14



Picture PB15



Picture PB16



Picture PB17




Picture PB18




Picture PB19



Picture PB20

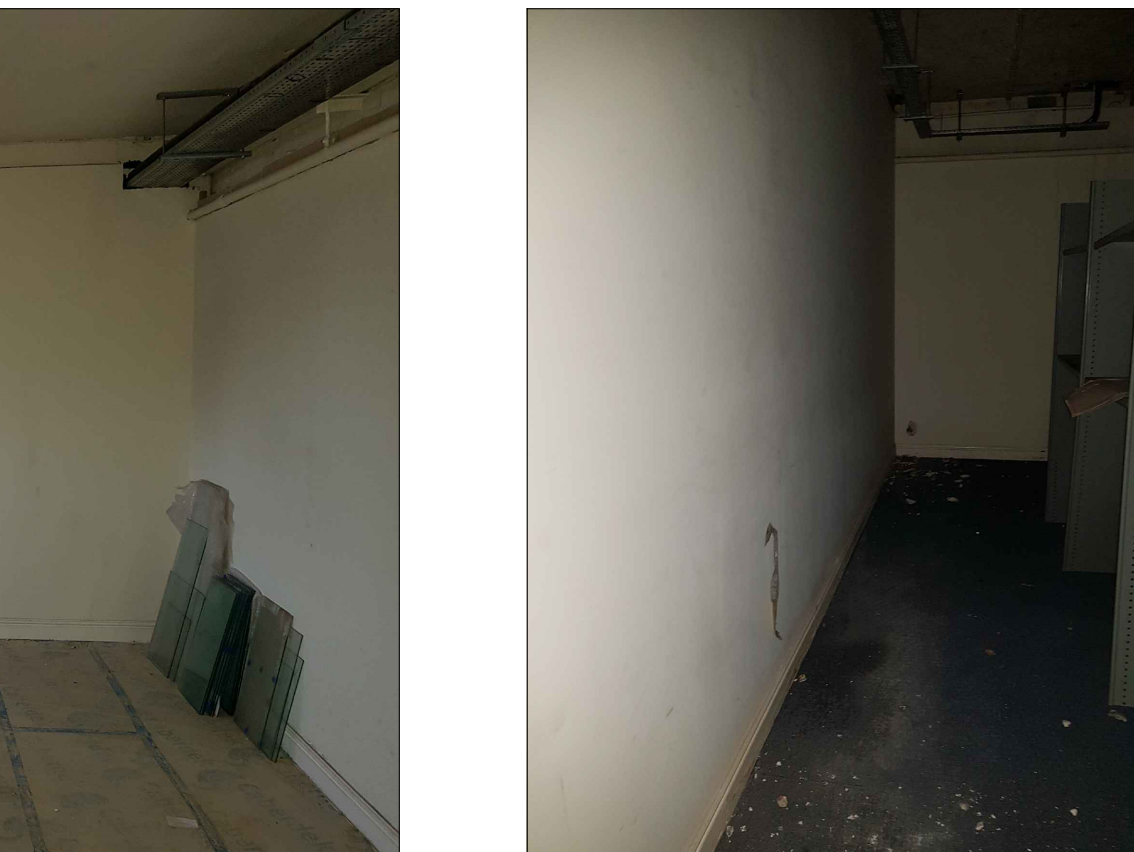


Picture PB21

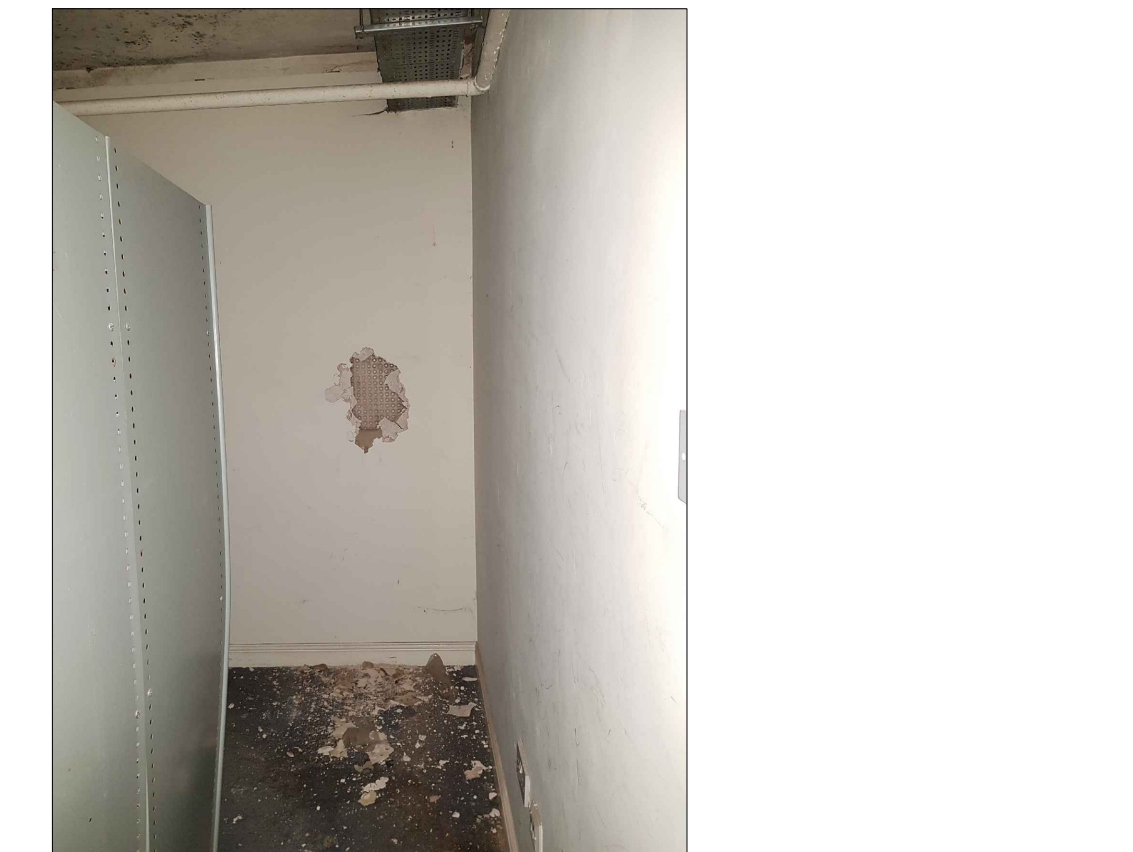

Picture PB22




Picture PB23

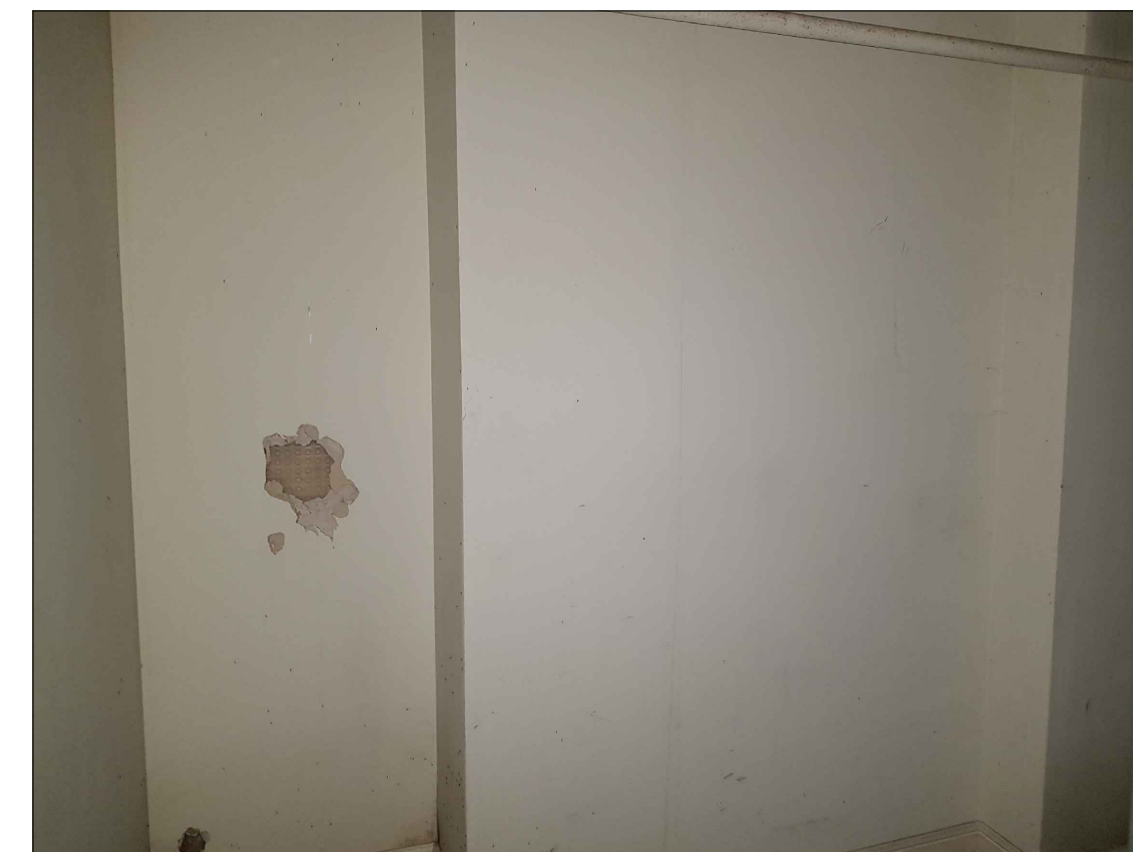


Picture PB24



Picture PB25

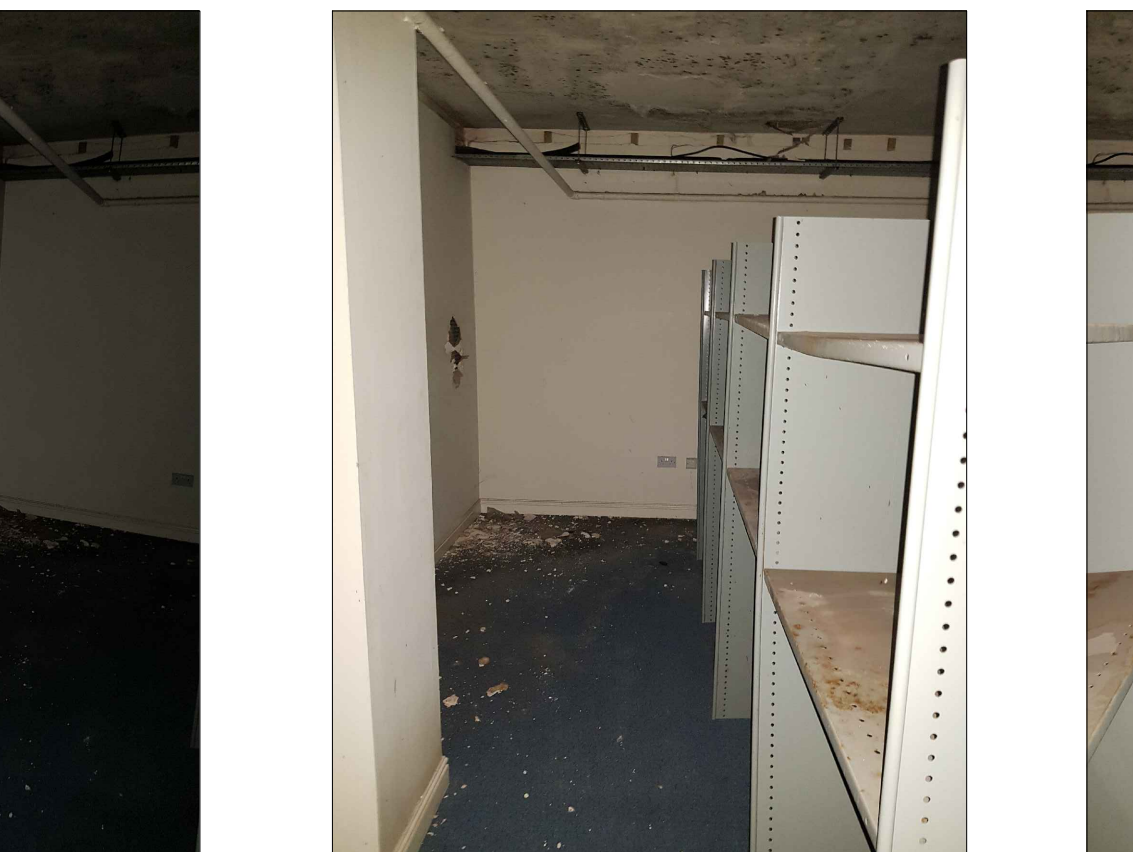

Picture PB26

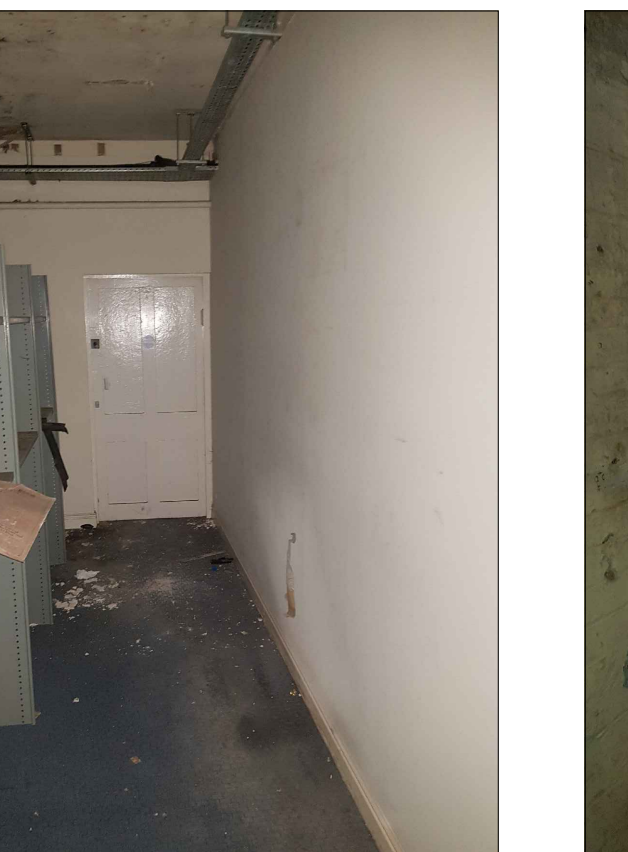


Picture PB27





Picture PB28




Picture PB29

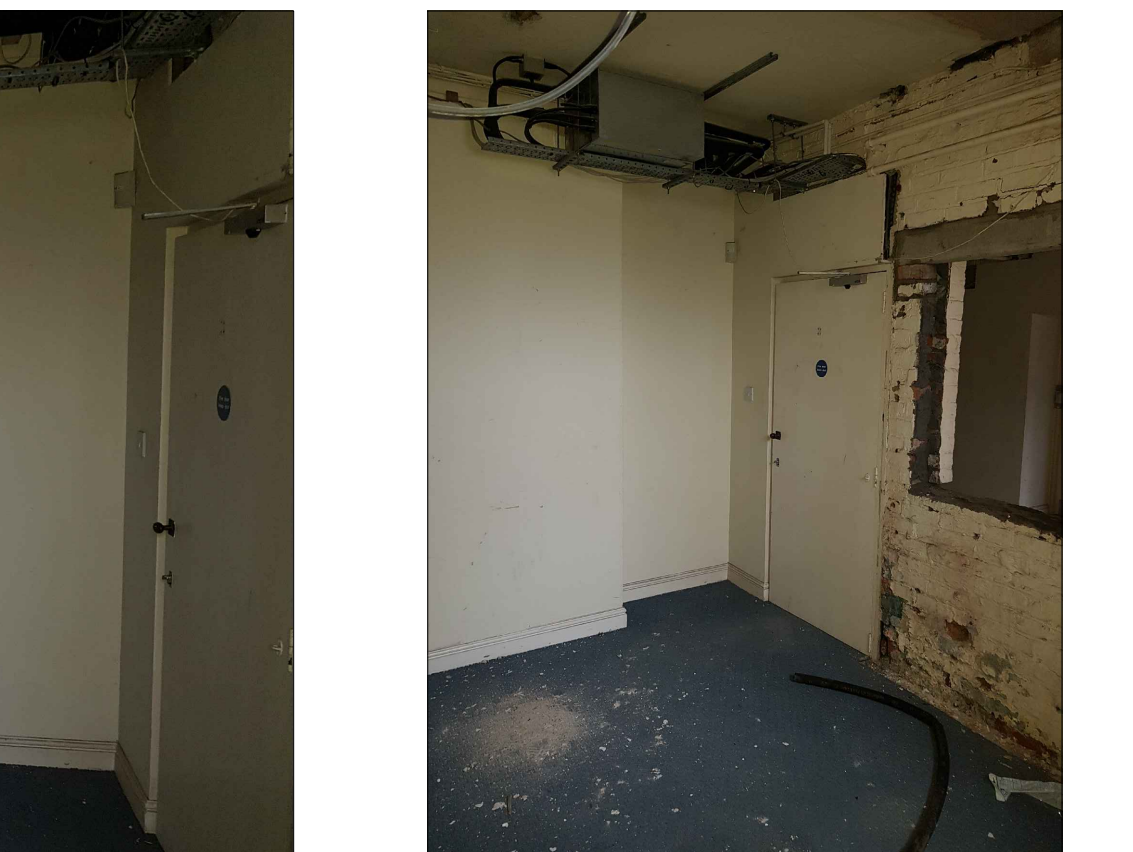


Picture PB30

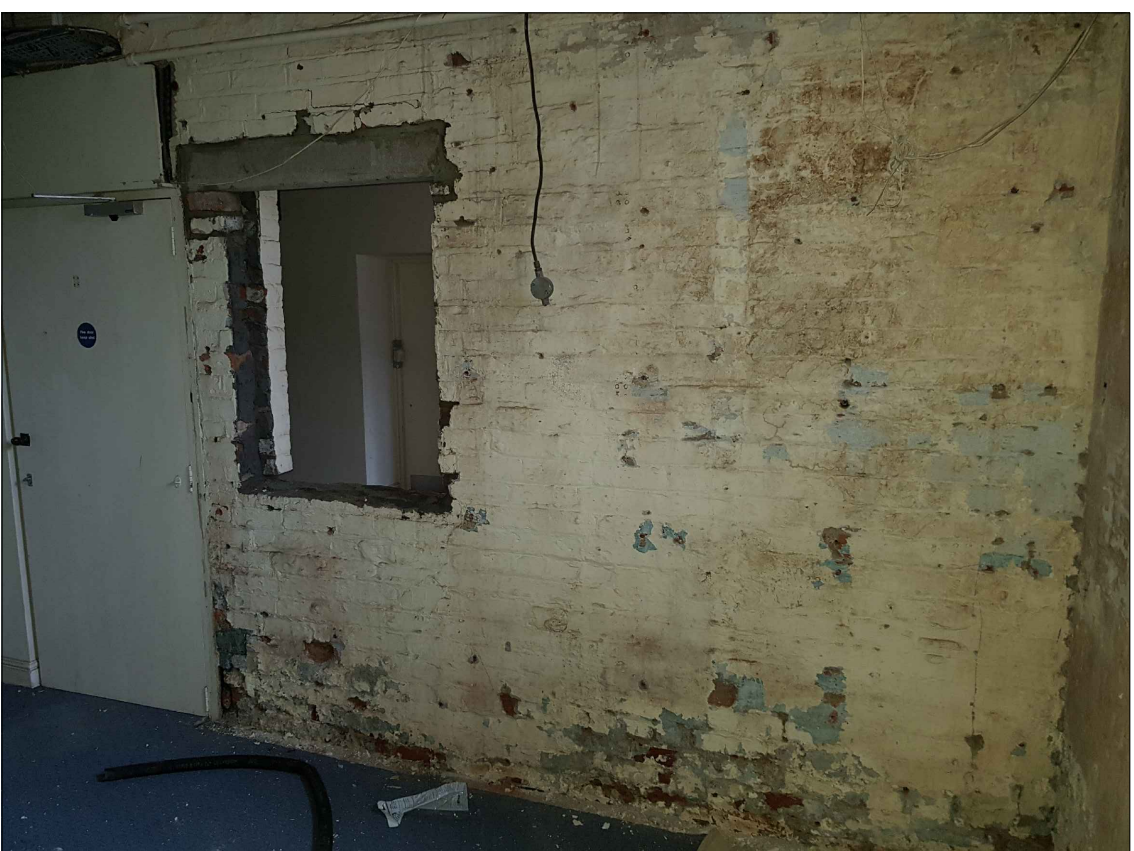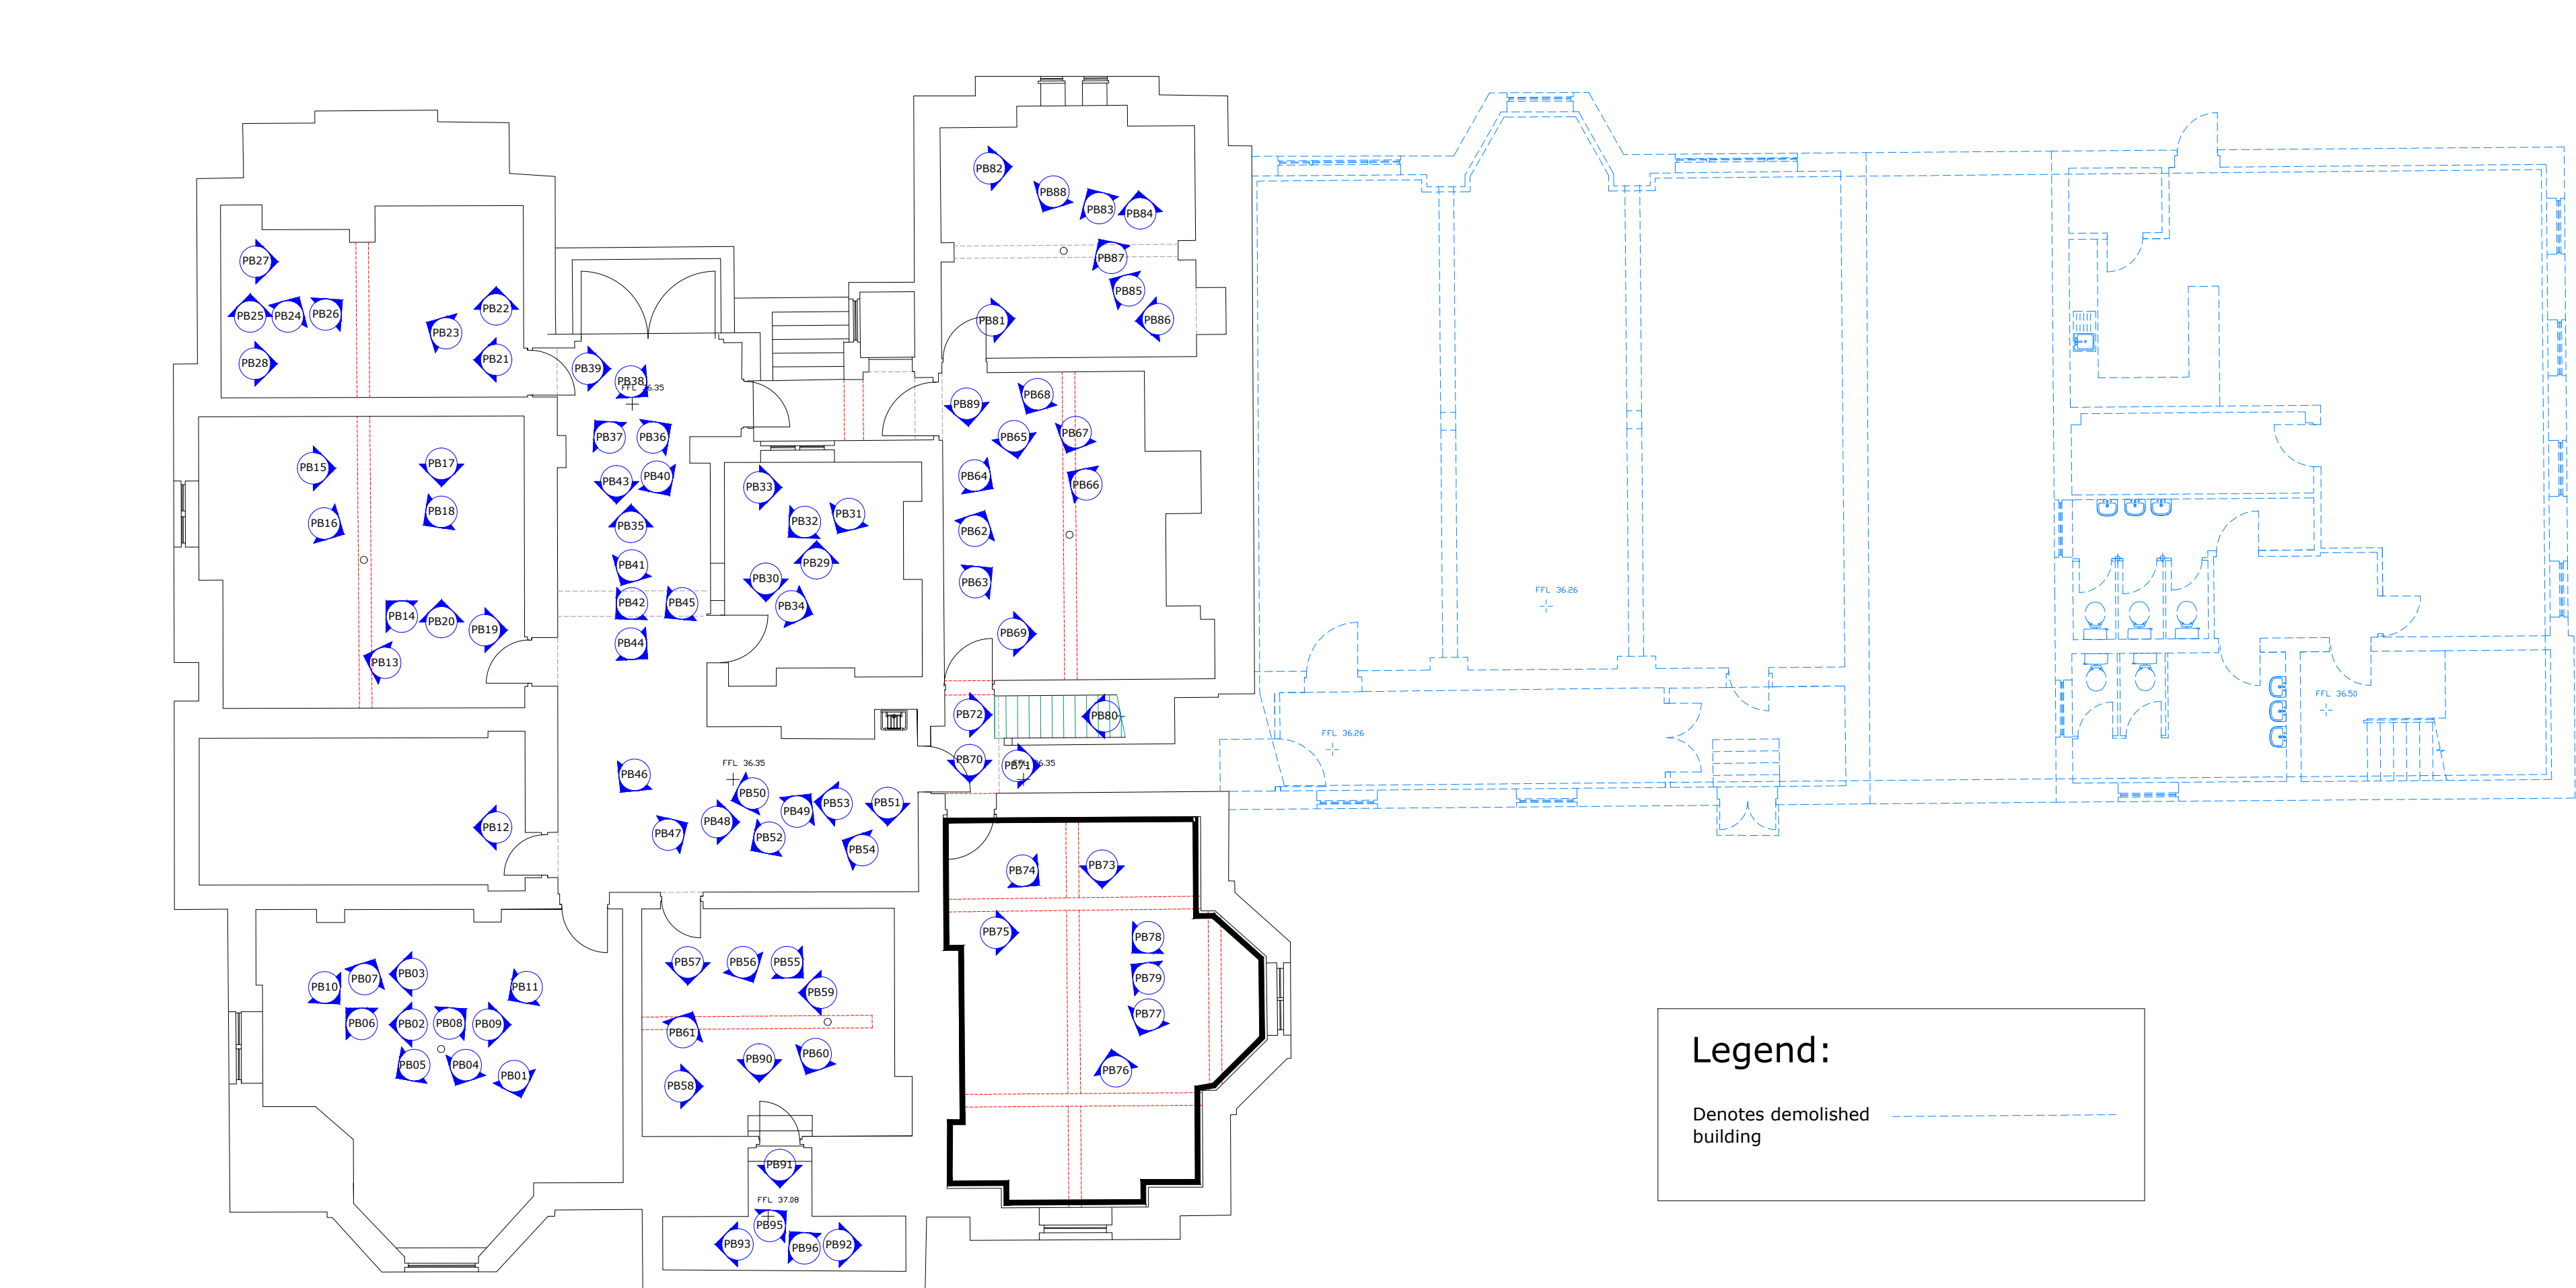


Picture PB31

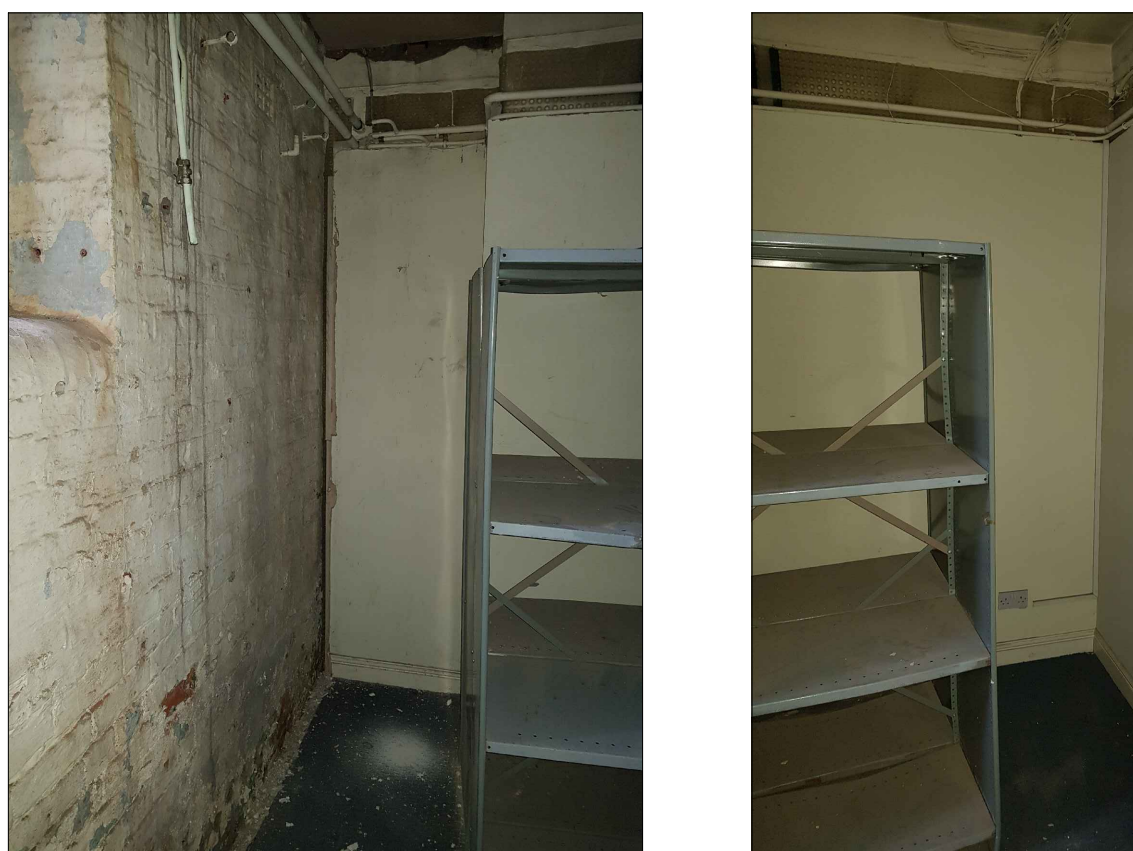

Picture PB32

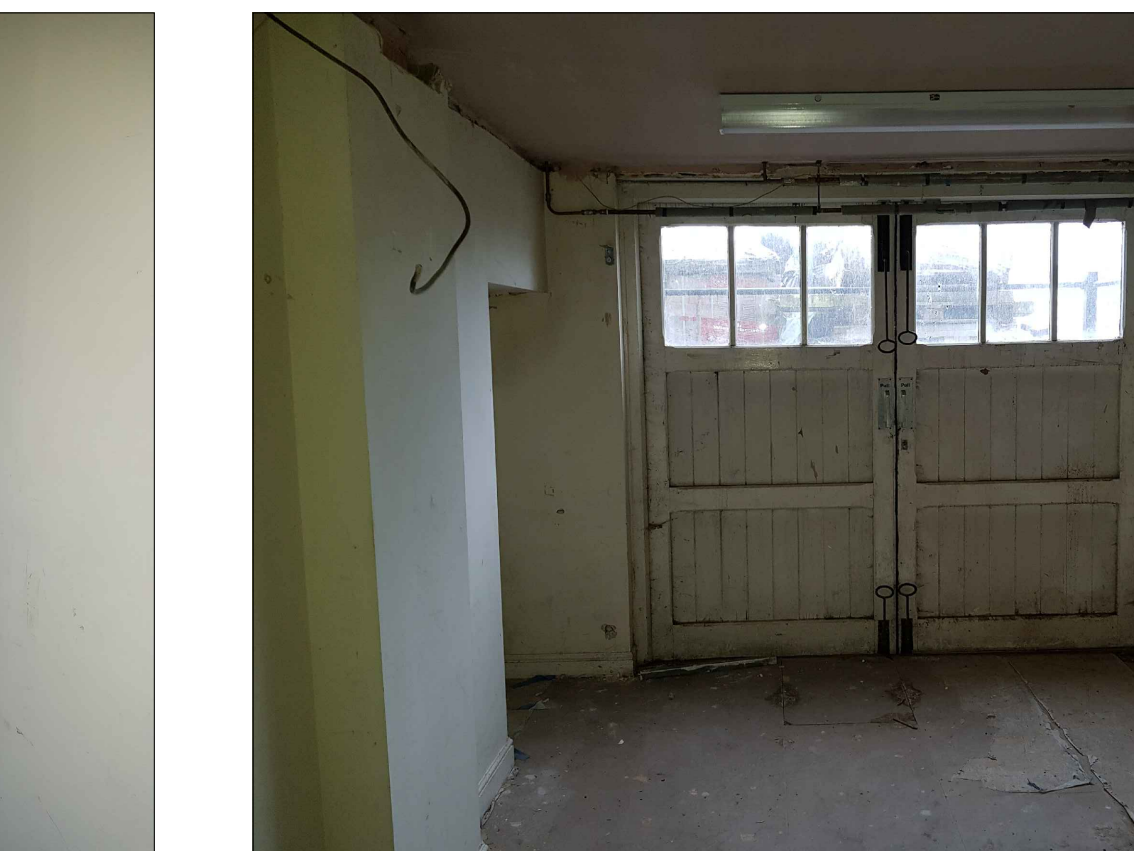

Picture PB33

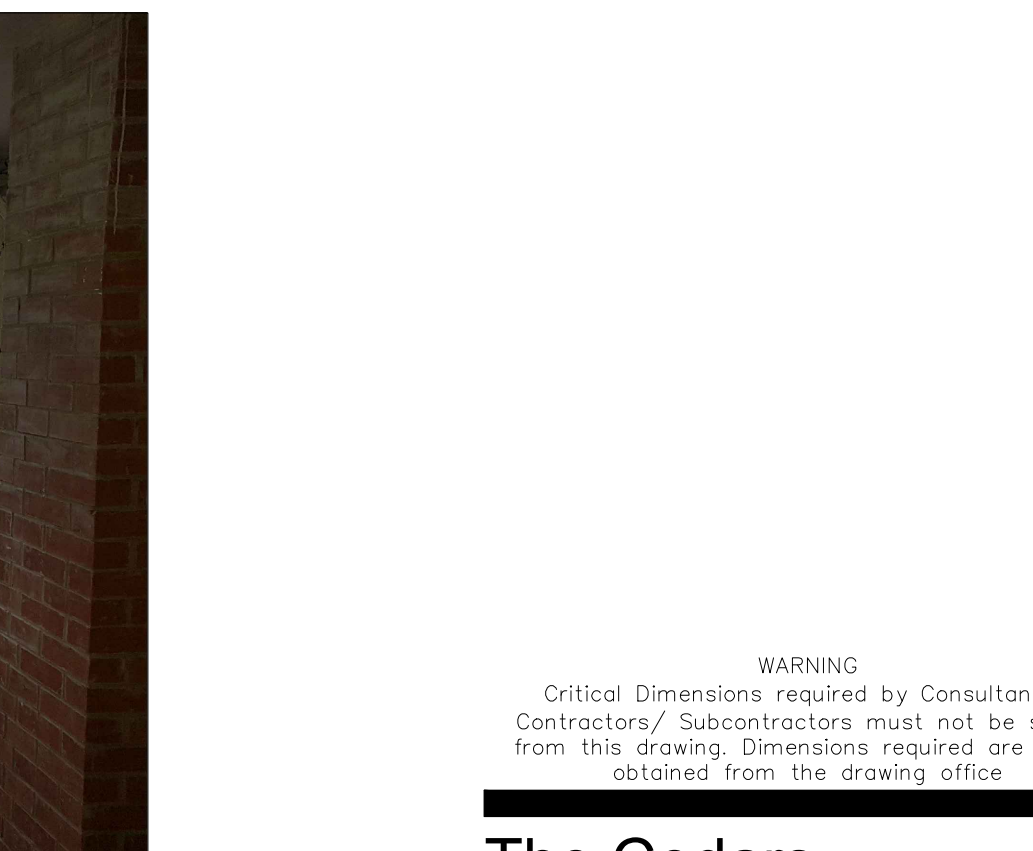


Picture PB34




Picture PB35



Picture PB36

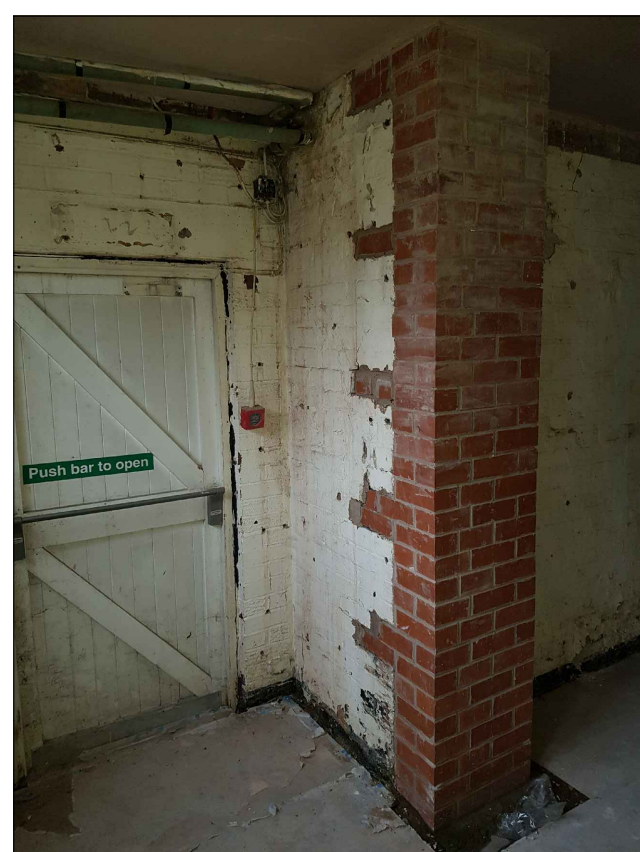

Picture PB37

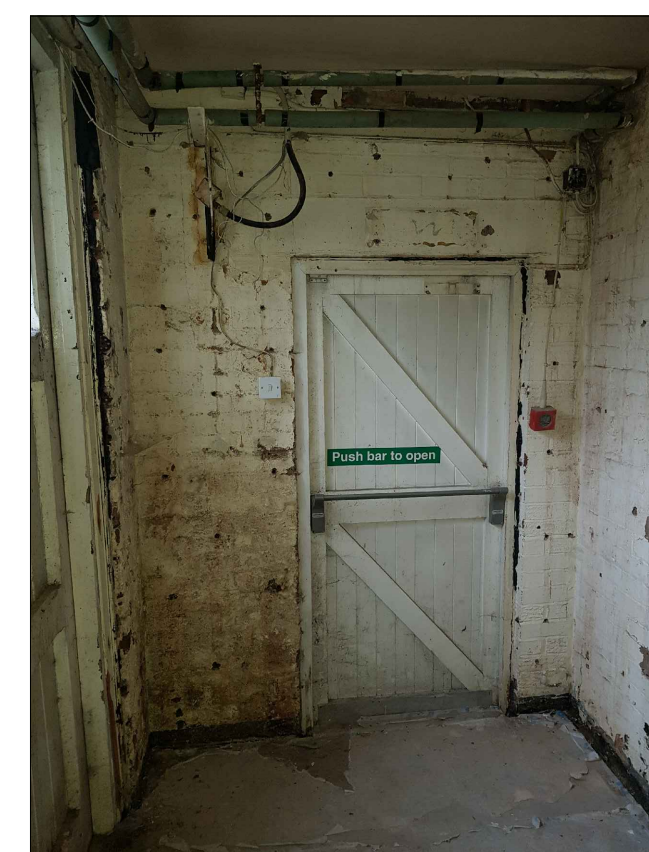

Picture PB38



Picture PB39

Lower Ground Floor Plan

Scale 1:100
0m 5m 10m