




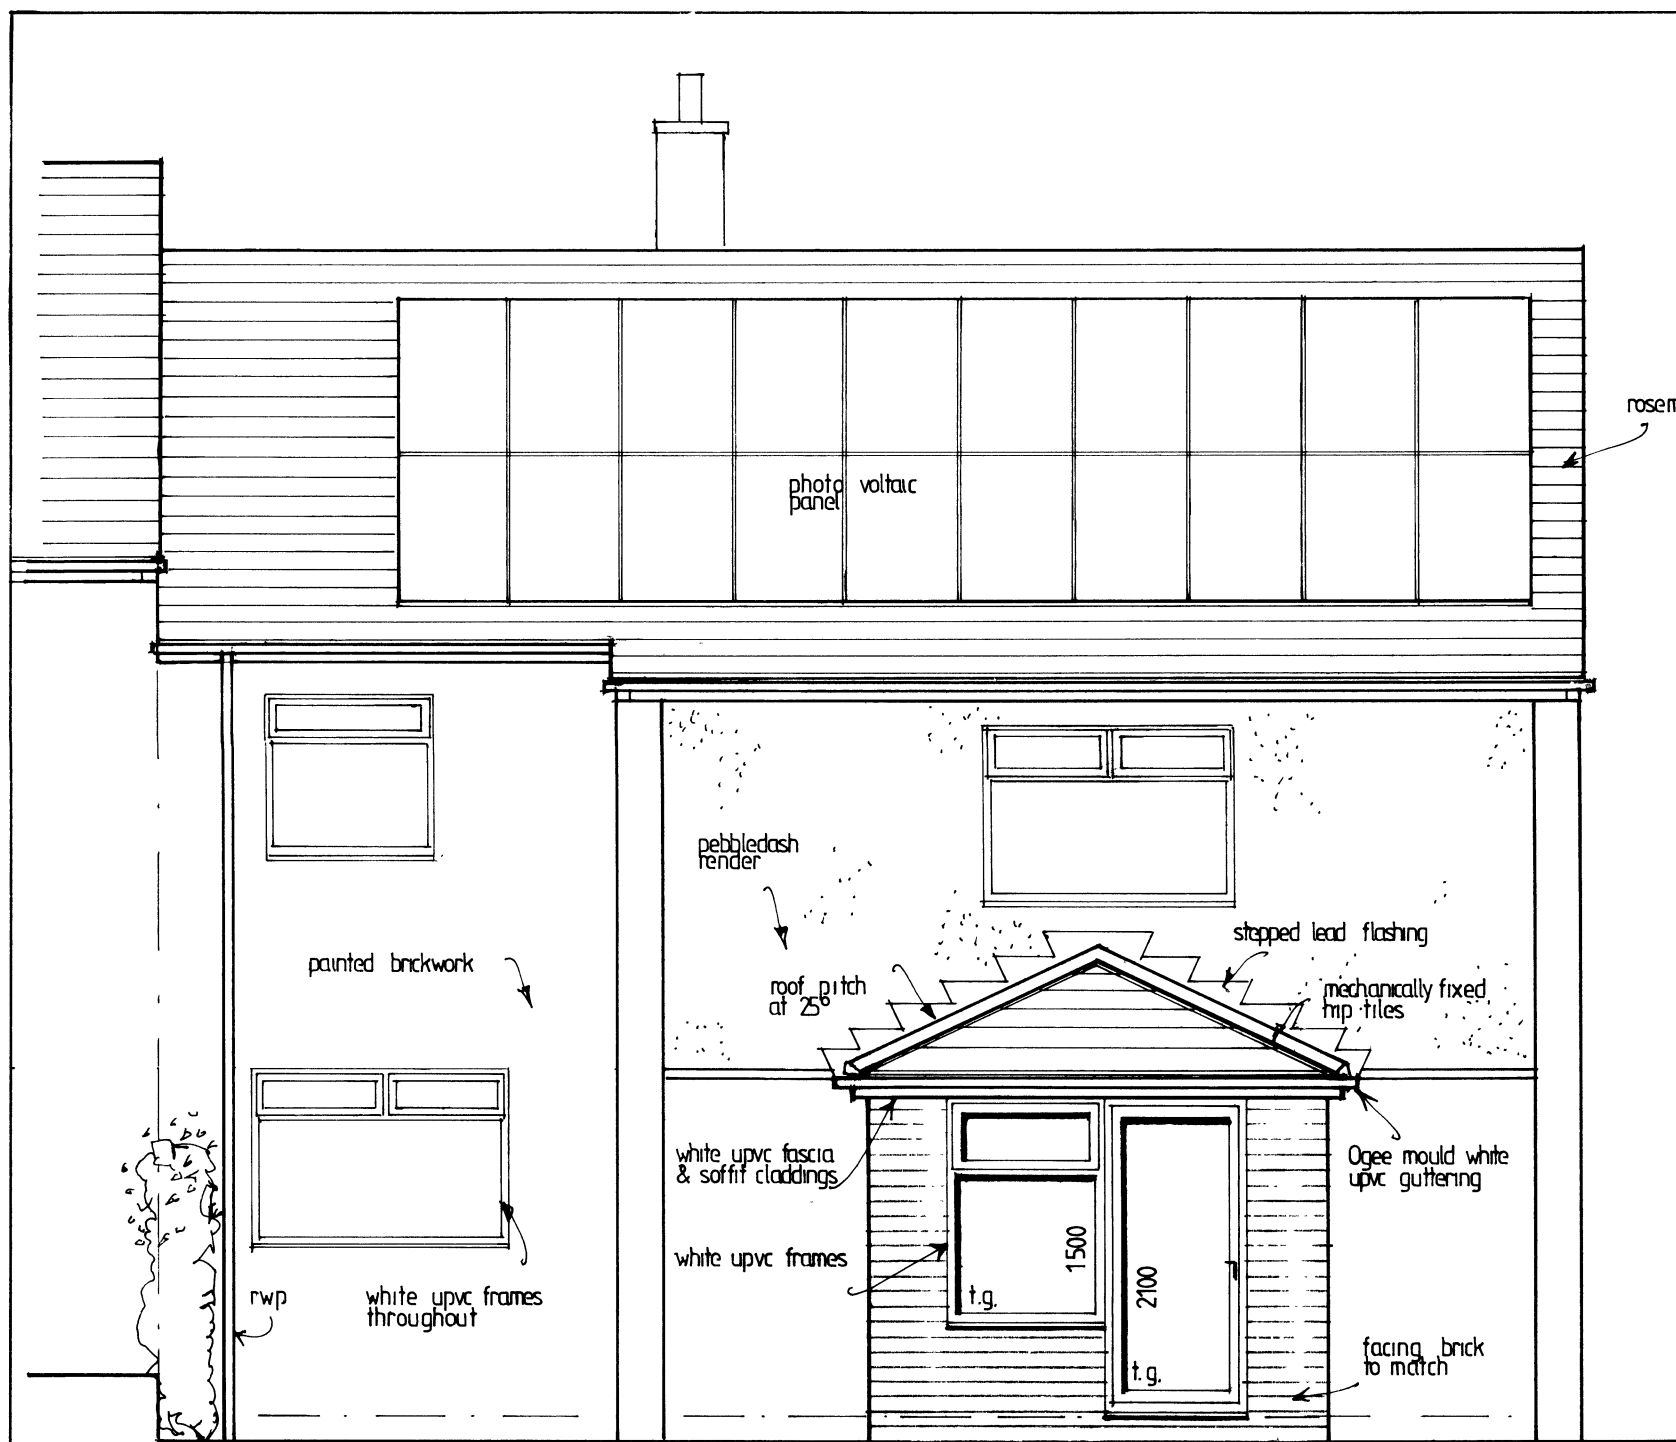


FRONT ELEVATION

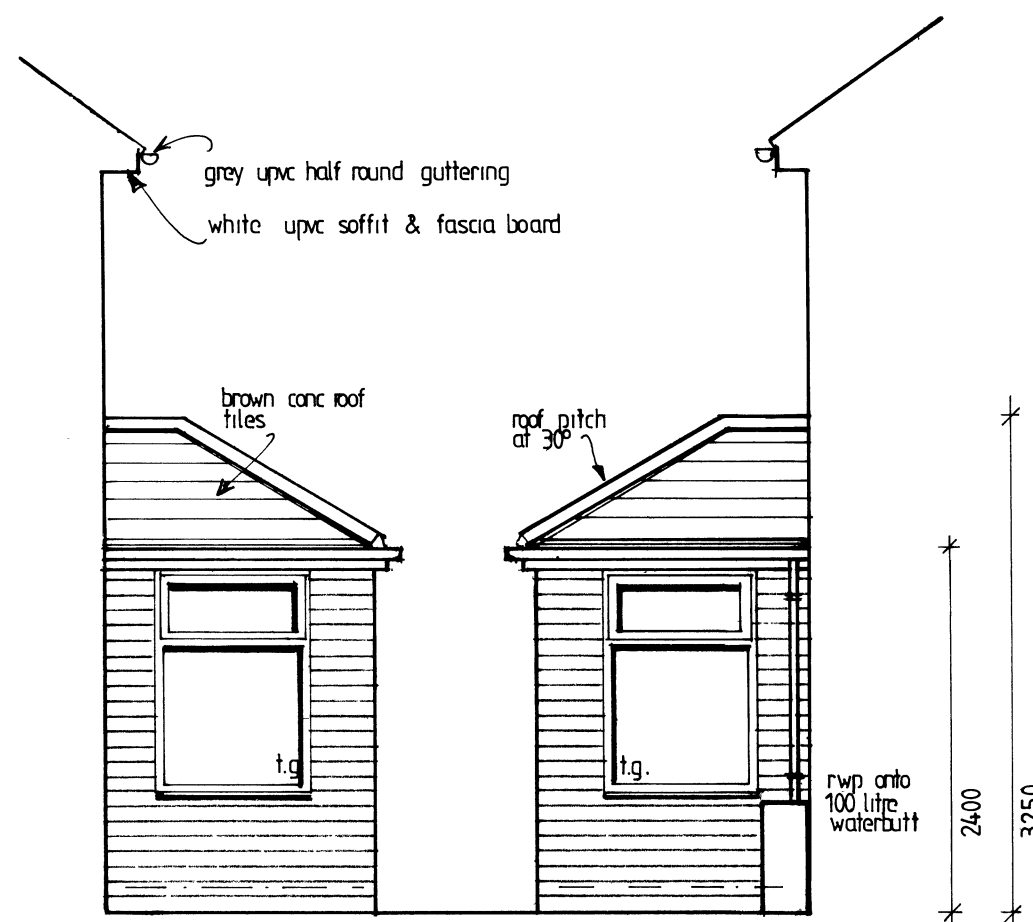

SIDE ELEVATIONS

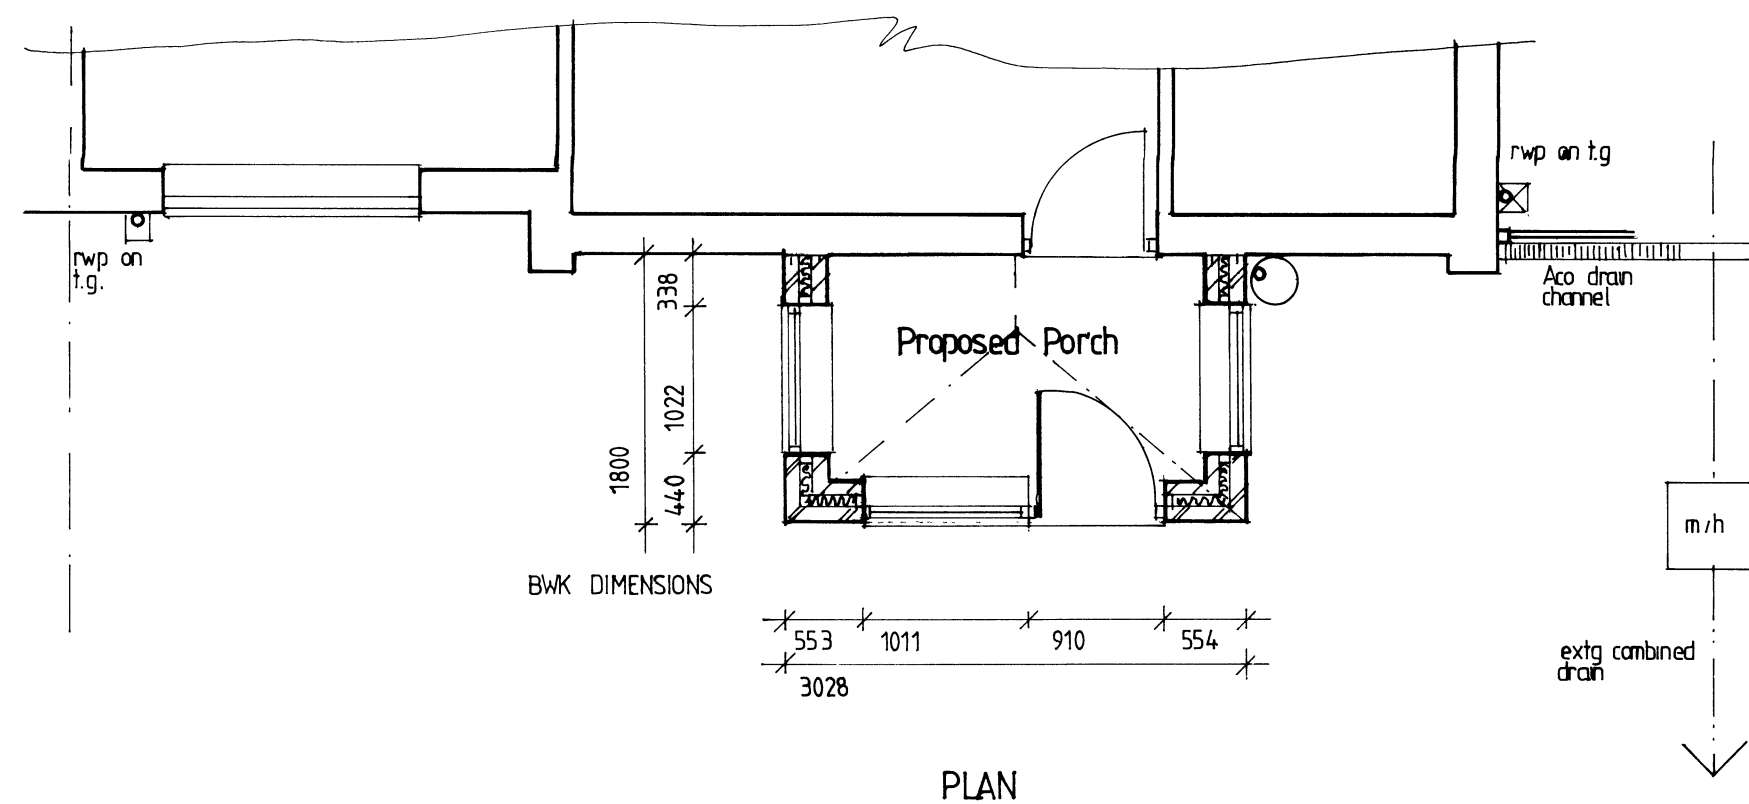

PLAN

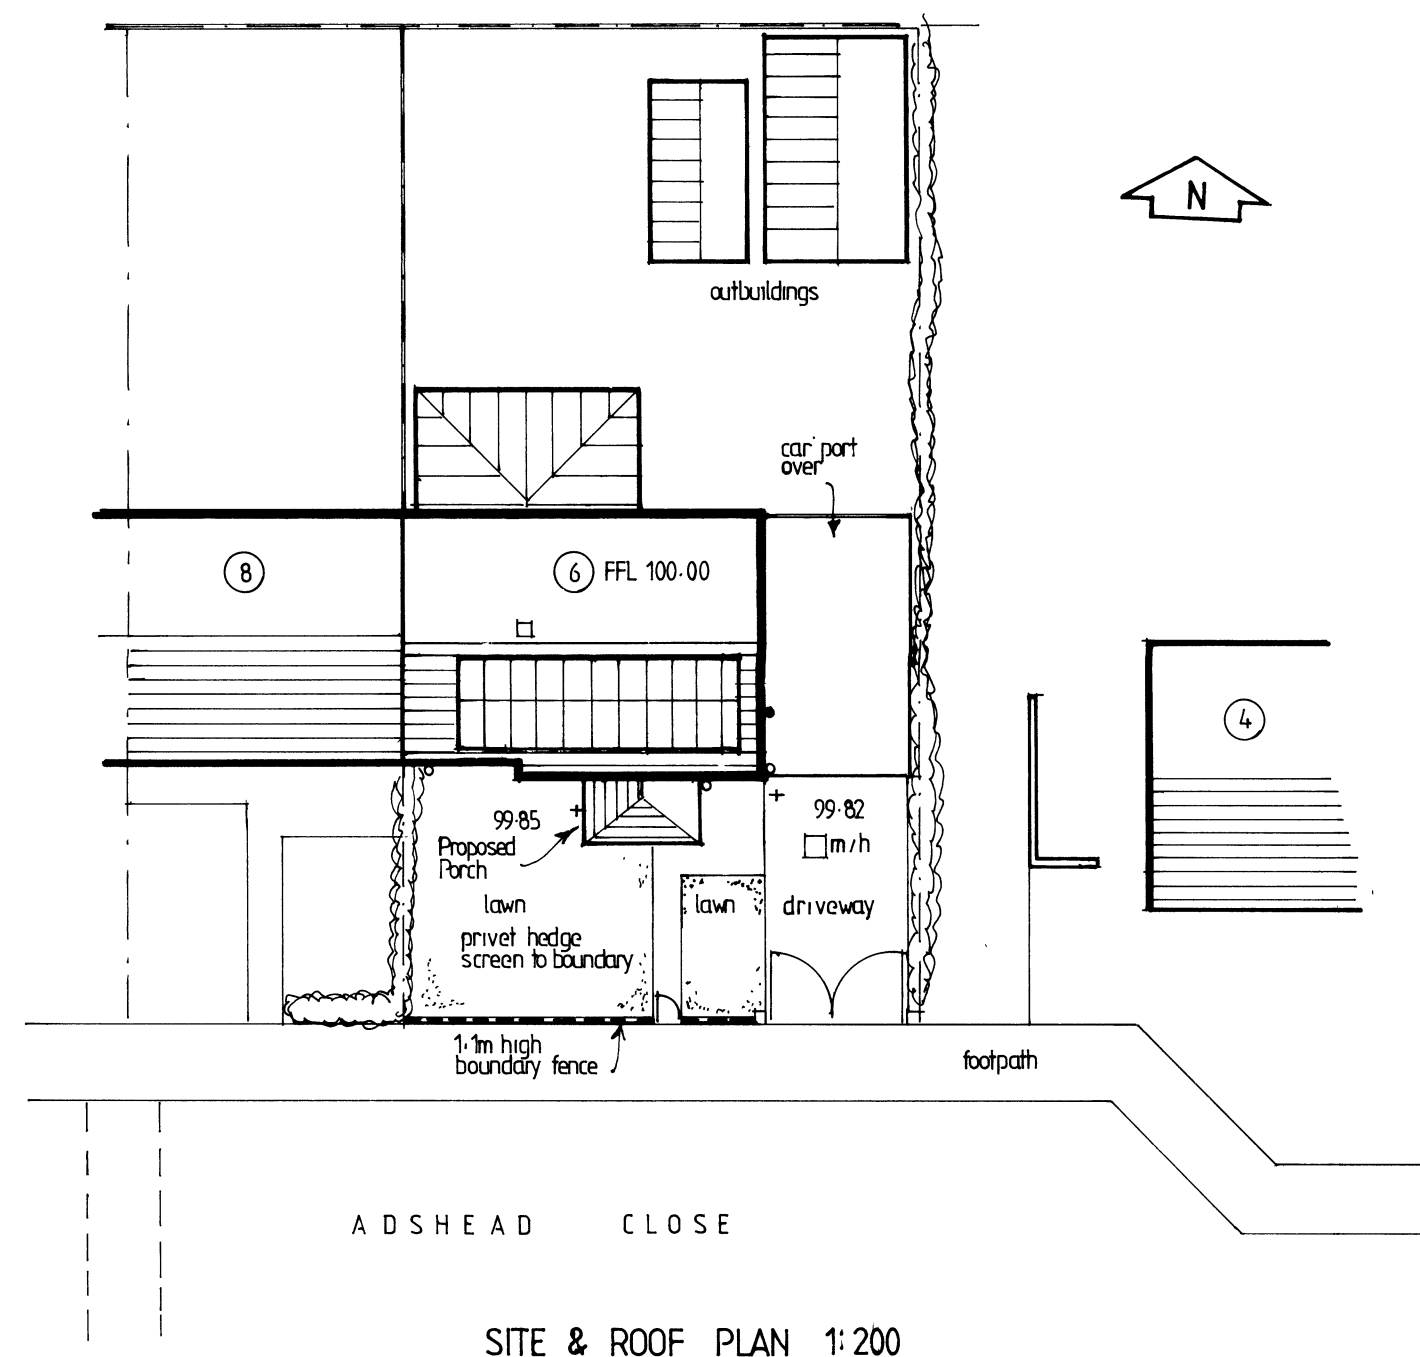

SITE & ROOF PLAN 1:200

Client MR P LAUDDA
Job PROPOSED PORCH AT
6 ADSHEAD CLOSE
WYTHENSHAW

Drawing PROPOSED DETAILS

Scale 1:50/1:200 A2

Dwg No 1745 / 2

Date OCT 20

Wildesign Limited

Building Design Services

14 Church Road
Uppermill
Oldham
OL3 6BH

Telephone: 01457 872725
Email: warren.greenway@sky.com