



Picture PF76



Picture PF77



Picture PF78



Picture PF79




Picture PF80



Picture PF81



Picture PF82

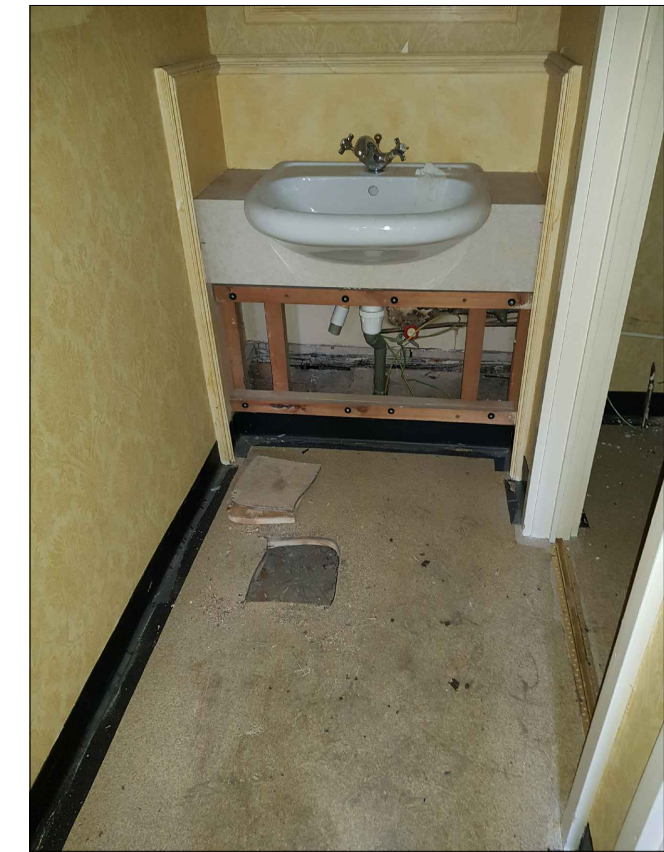

Picture PF83




Picture PF84



Picture PF85



Picture PF86

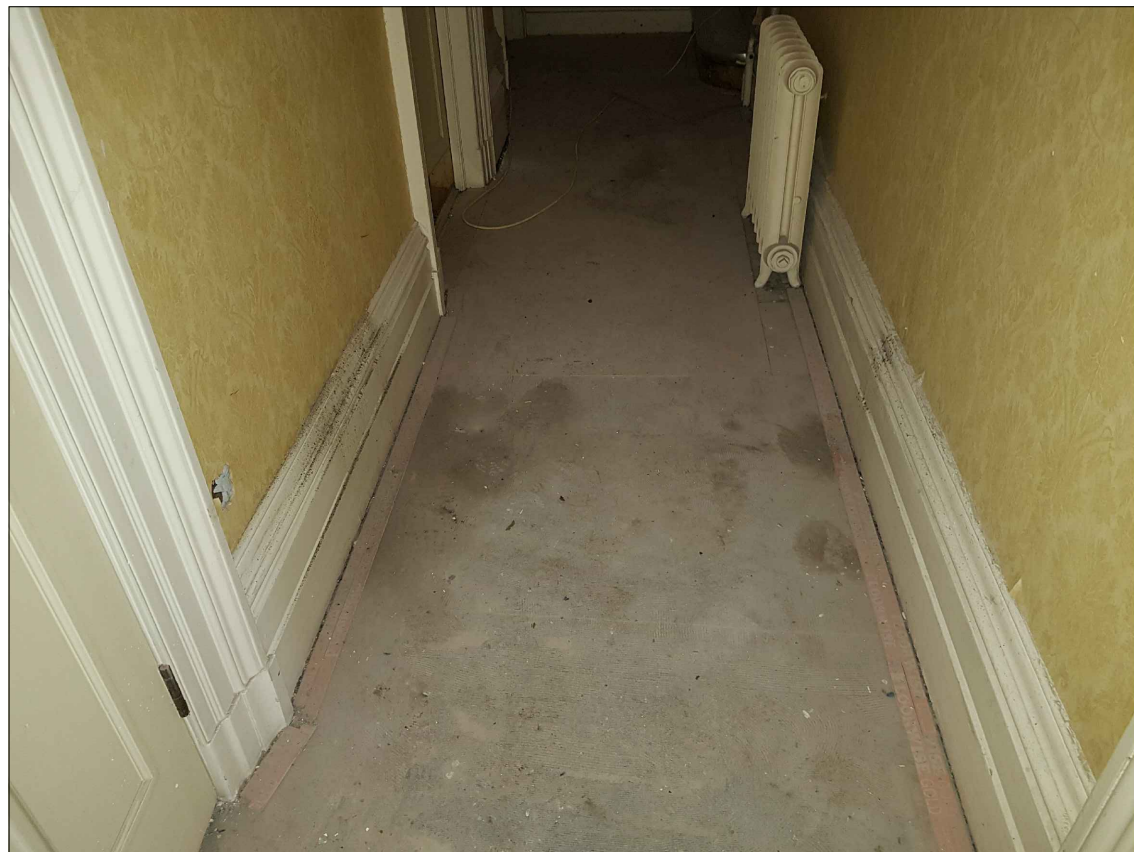

Picture PF87




Picture PF88




Picture PF89




Picture PF90

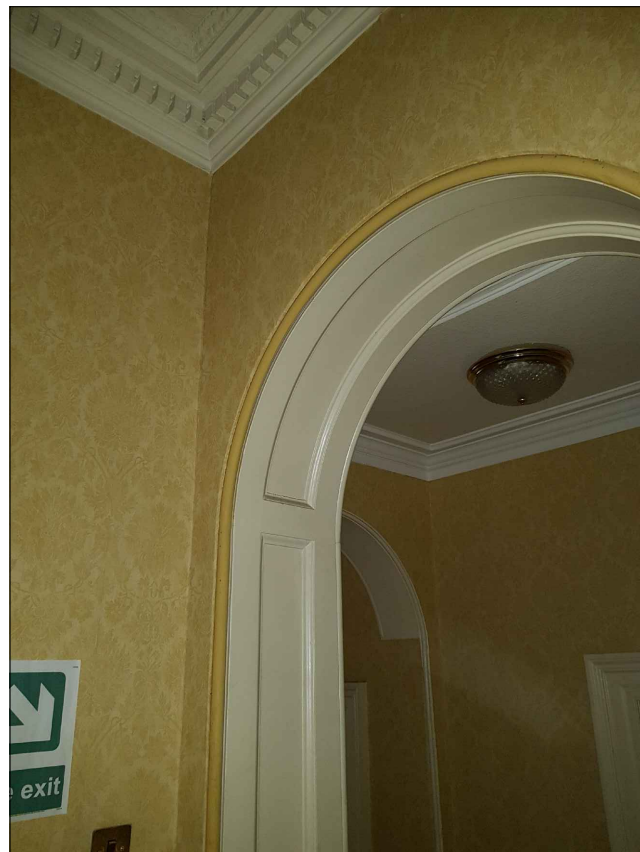


Picture PF91

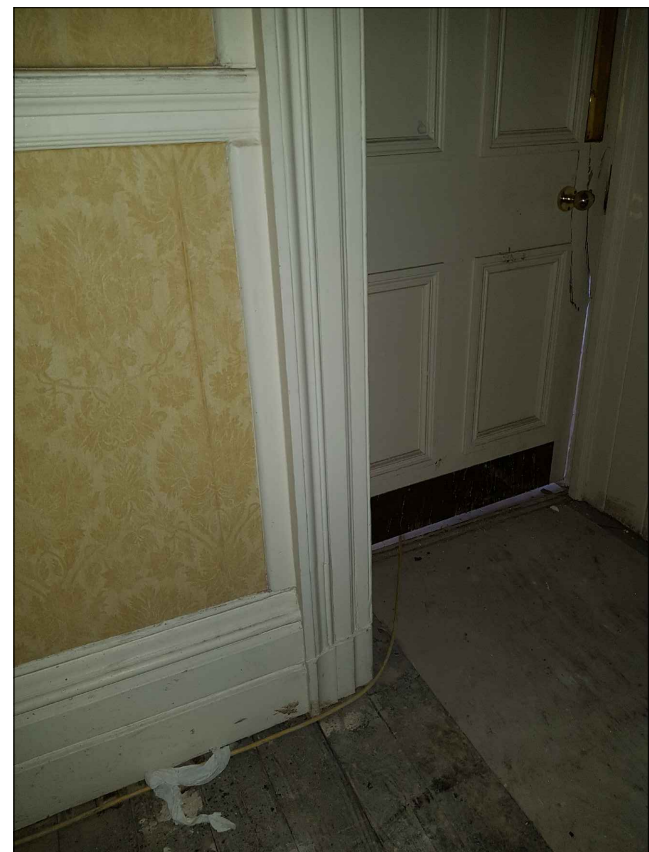

Picture PF92

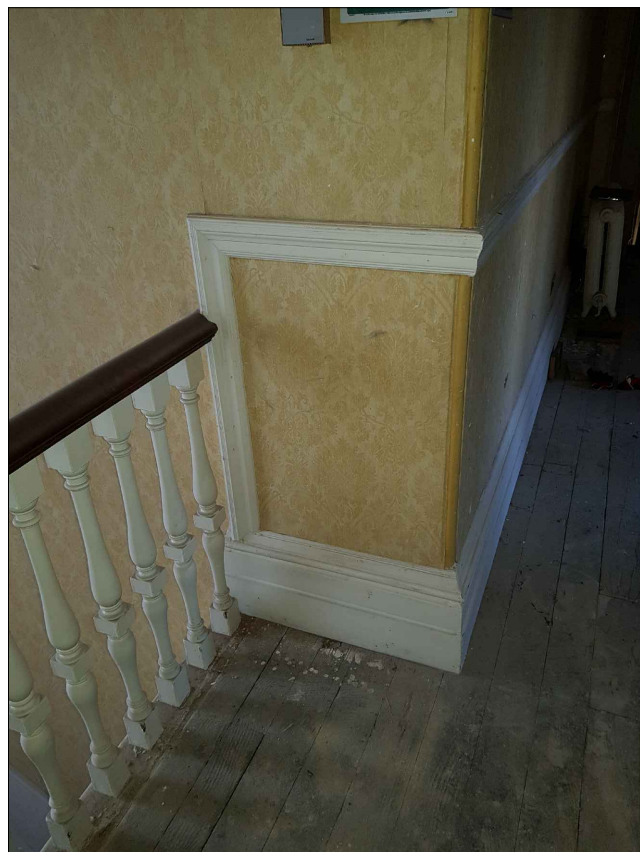

Picture PF93

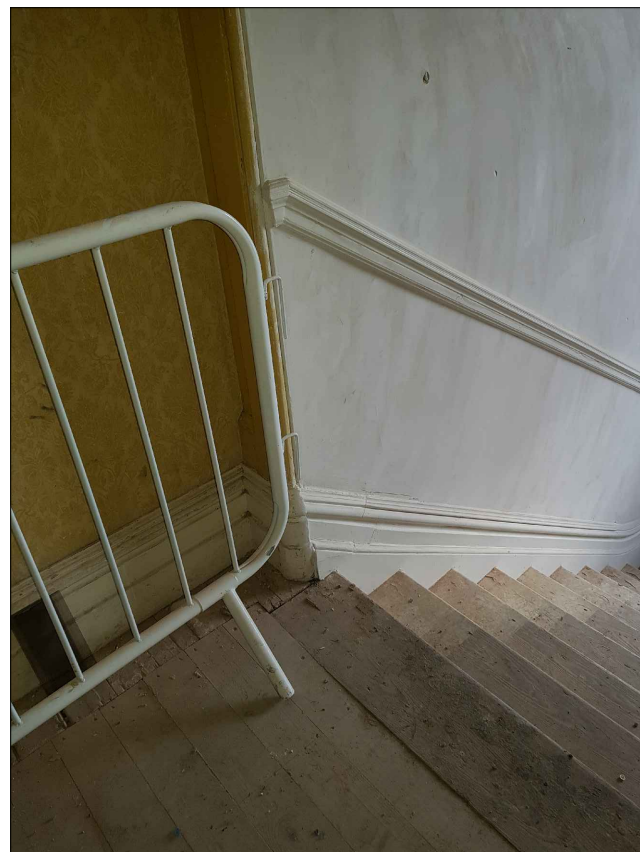

Picture PF94



Picture PF95



Picture PF96



Picture PF97



Picture PF98




Picture PF99




Picture PF100




Picture PF101

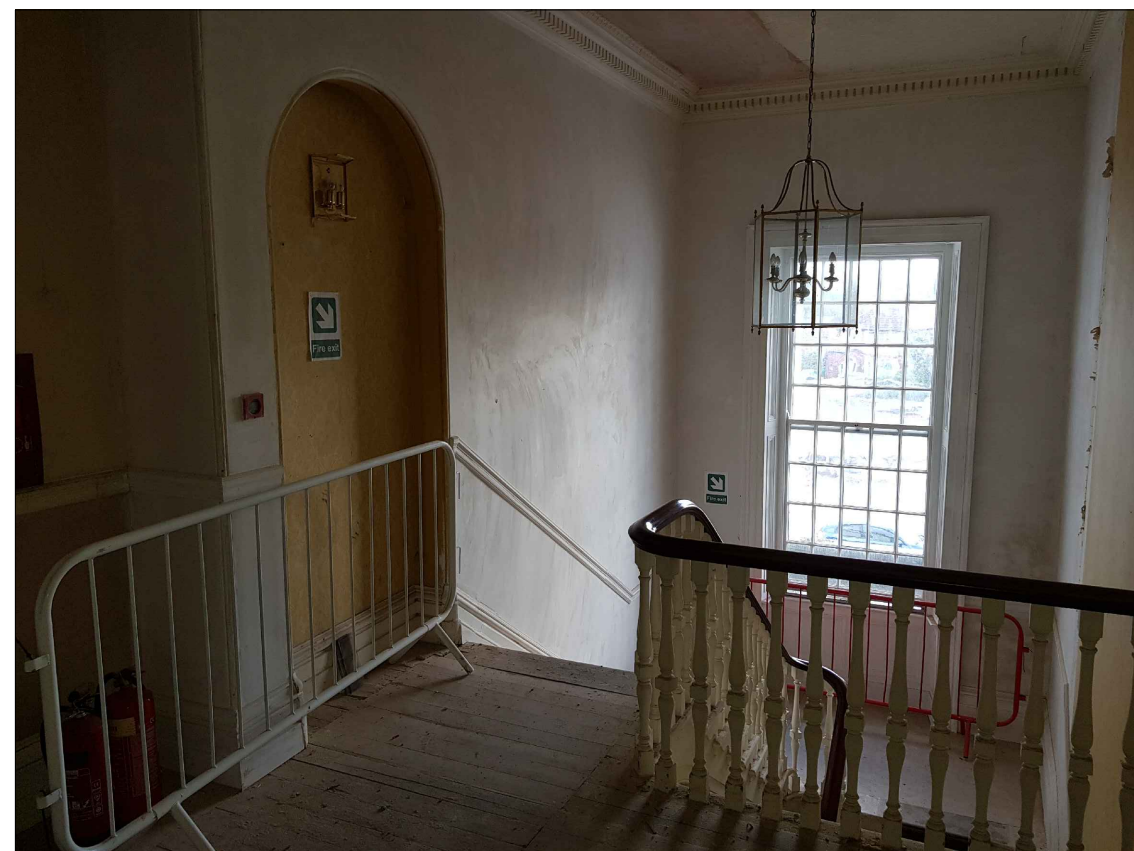

Picture PF102

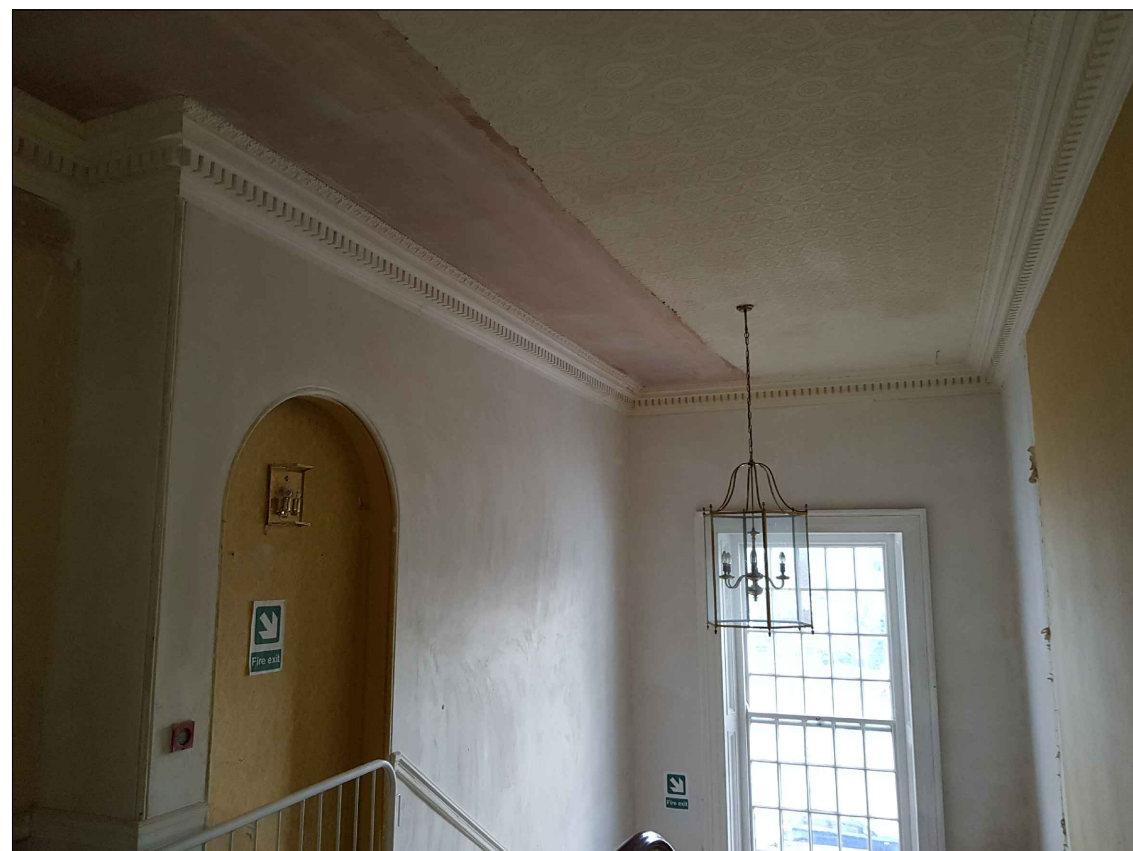


Picture PF103

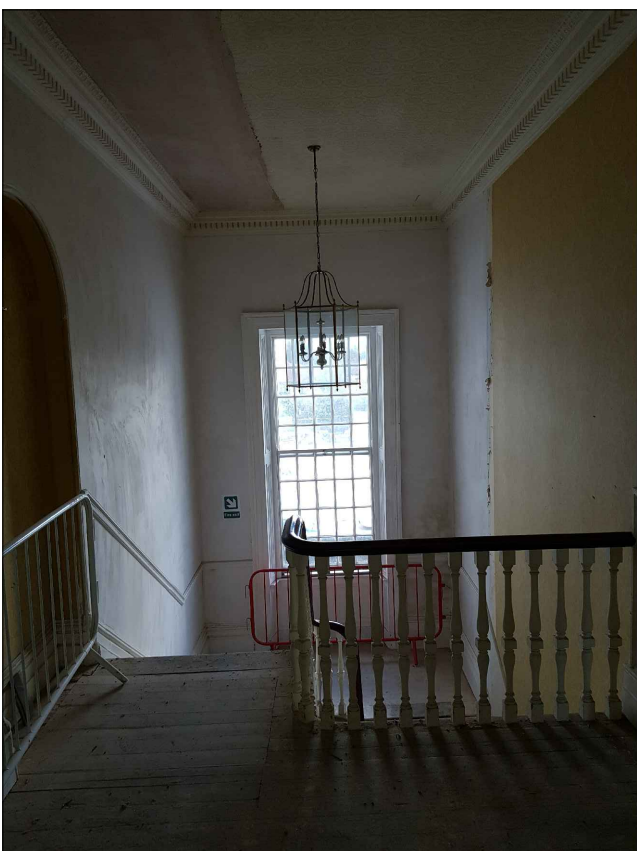

Picture PF104



Picture PF105

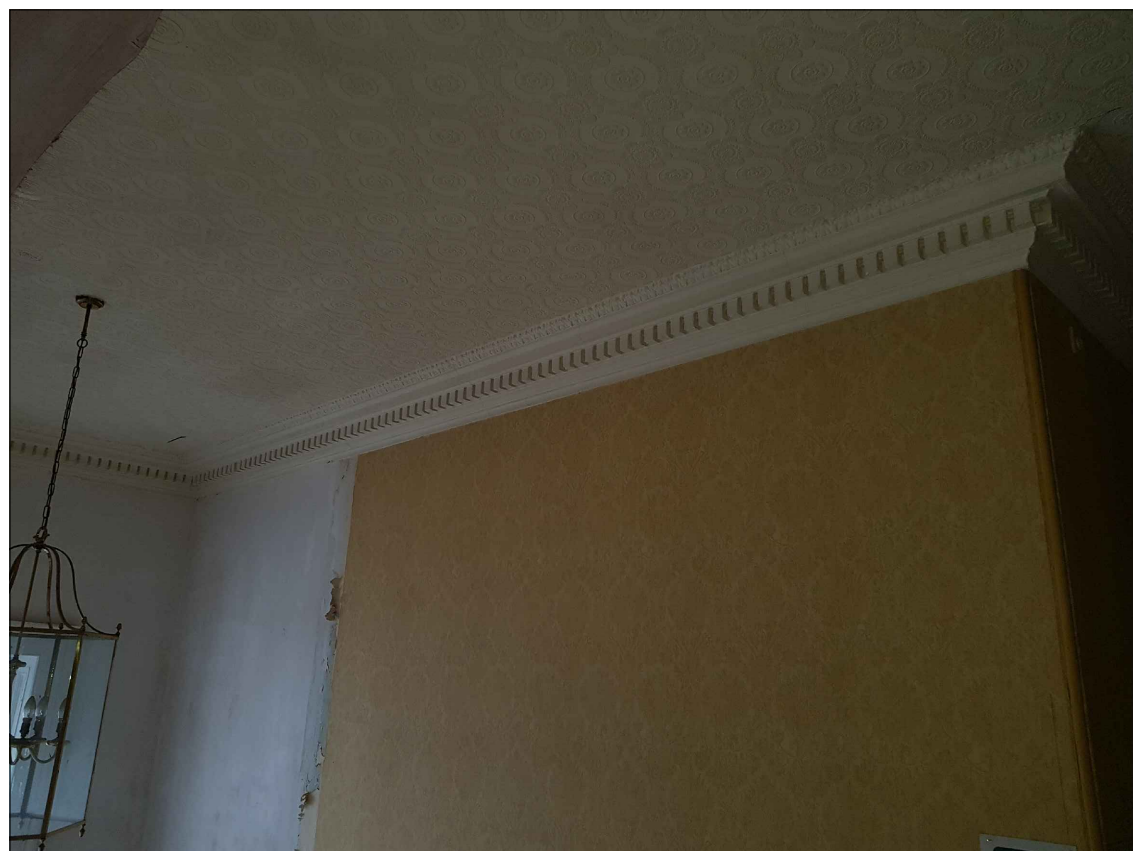

Picture PF106



Picture PF107



Picture PF108



Picture PF109




Picture PF110




Picture PF111



Picture PF112

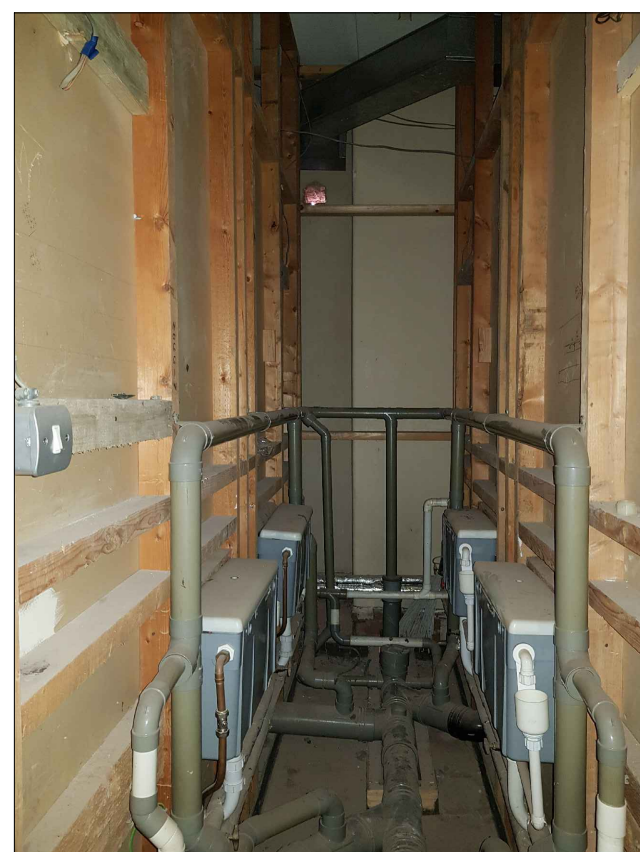

Picture PF113

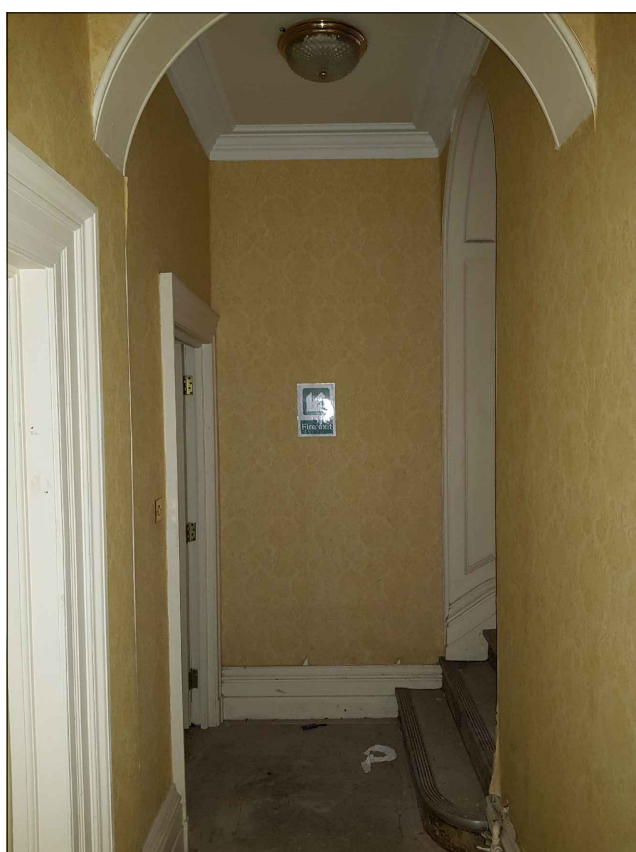


Picture PF114




Picture PF115



Picture PF116

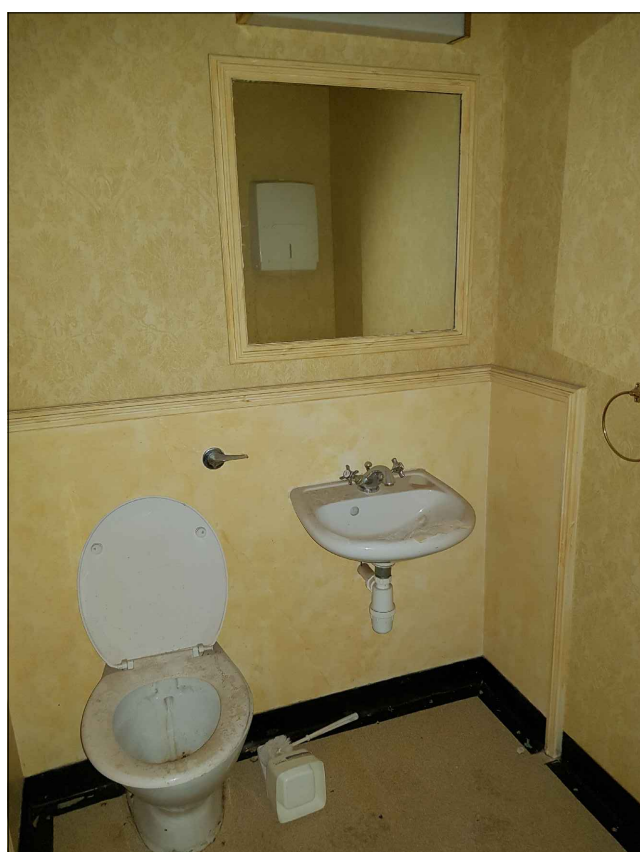


Picture PF117

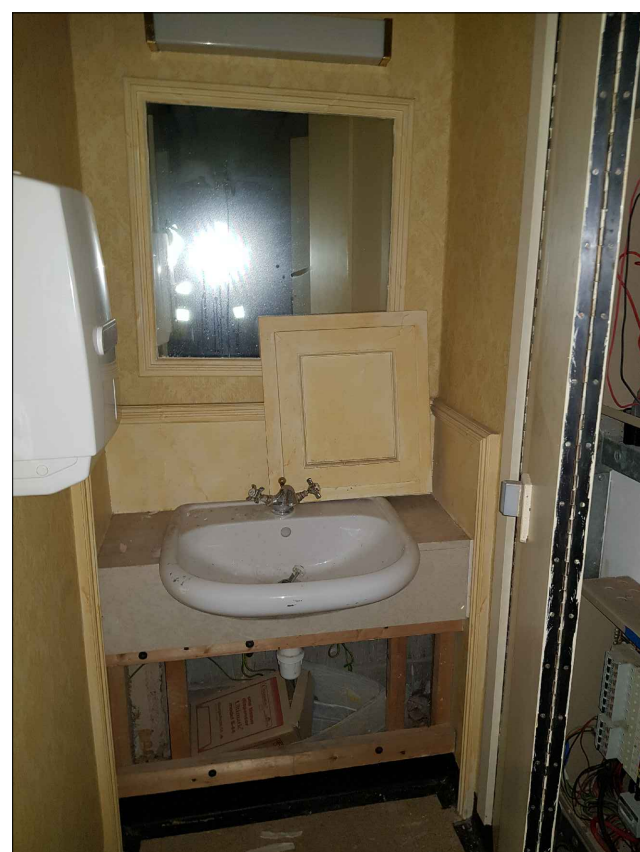


Picture PF118




Picture PF119

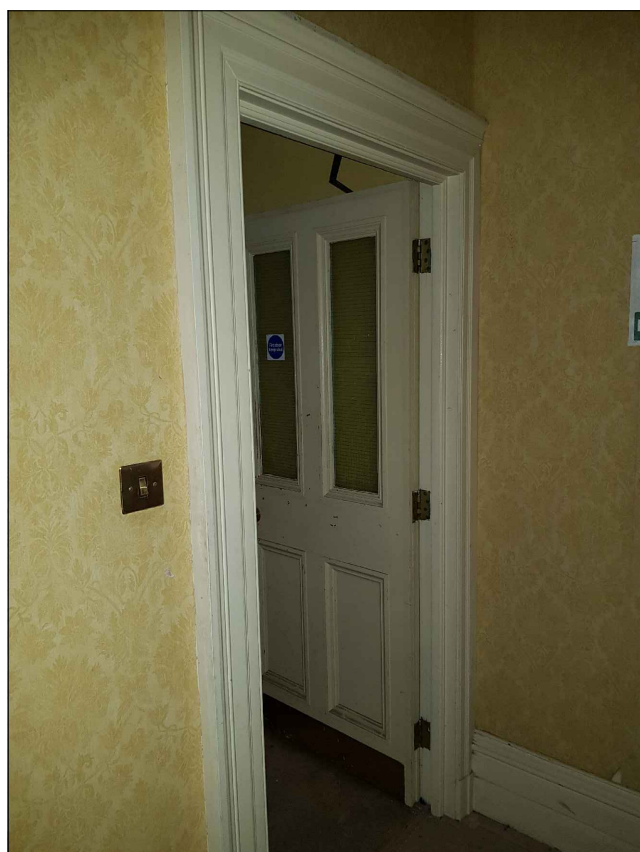


Picture PF120

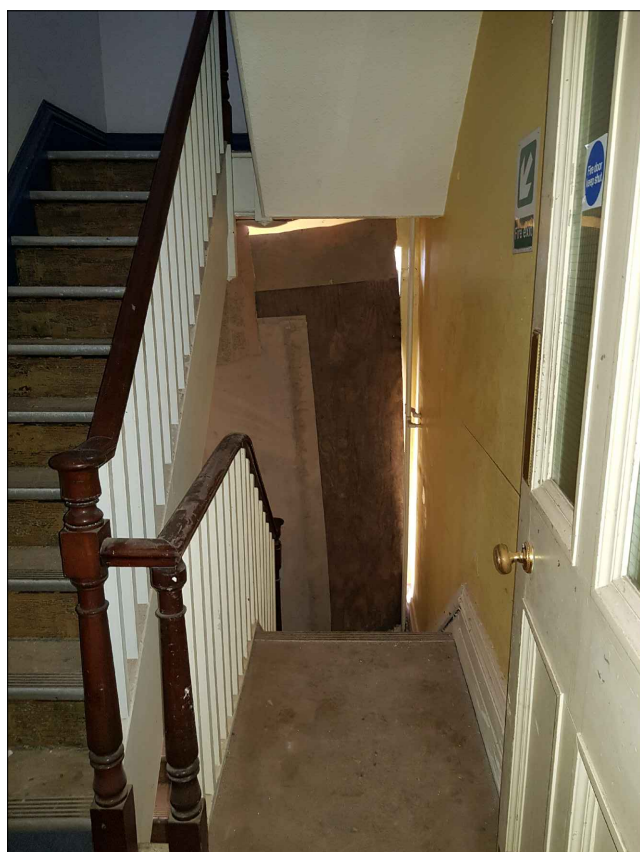

Picture PF121

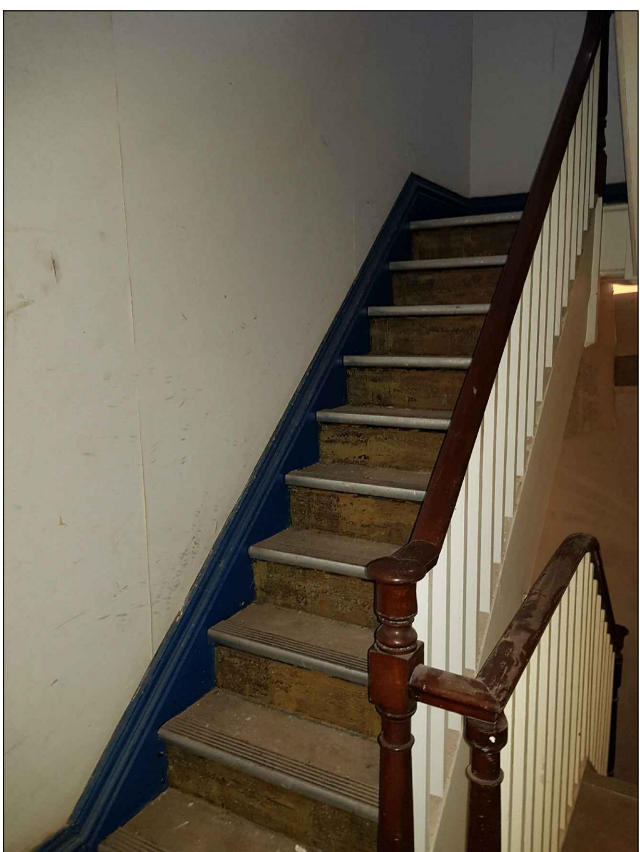


Picture PF122

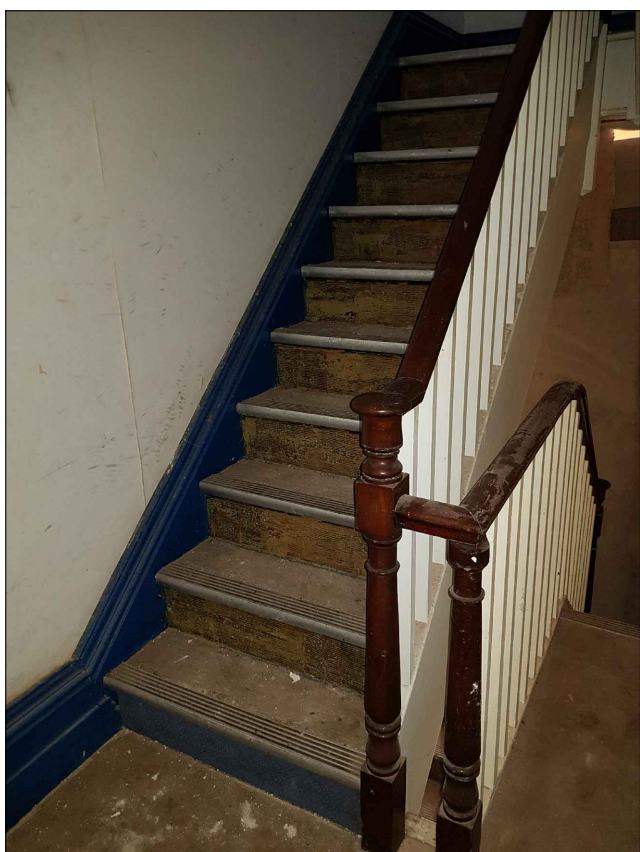


Picture PF123



Picture PF124

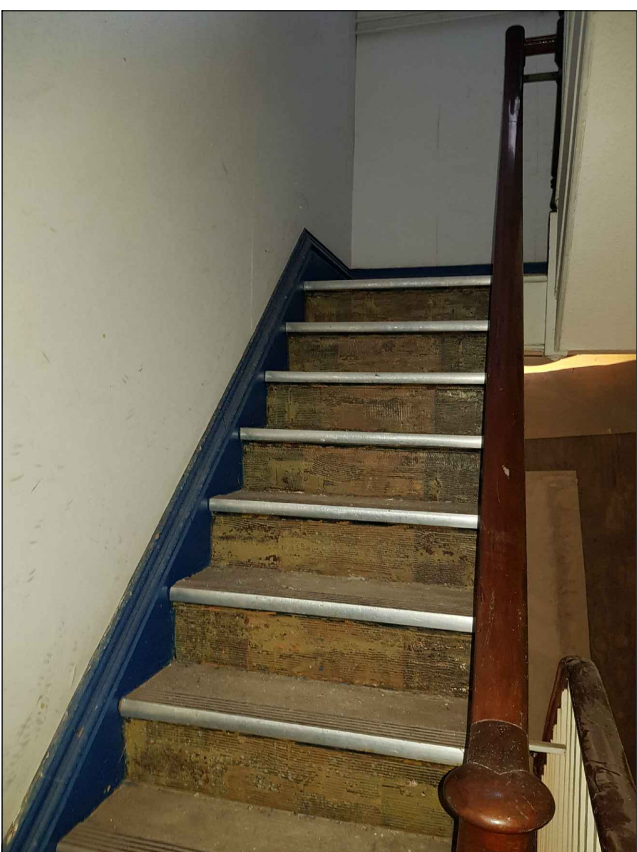

Picture PF125

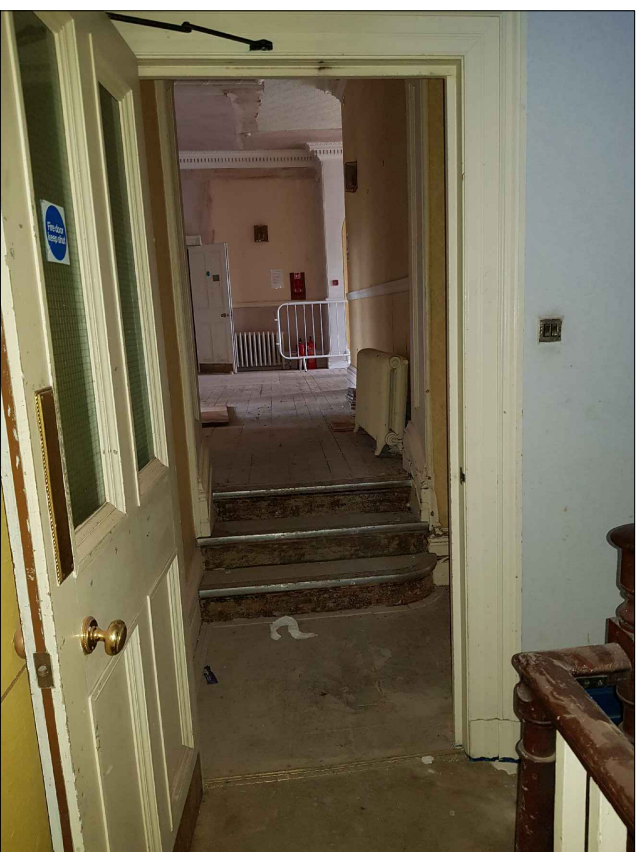

Picture PF126

WARNING
Critical Dimensions required by Consultants/
Contractors/ Subcontractors must not be scaled
from this drawing. Dimensions required are to be
obtained from the drawing office.

The Cedars Existing First Floor Plan Pre Construction Images

123-03-2408

Scale NTS@A0 Date 03.03.20
Drawn DT Checked

825 Wilmslow Road
Didsbury
Manchester
M20 2SN

P.J.Livesey Holdings Limited
Ashburton Park
Ashburton Road West
Trafford Park
Manchester M17 1AF
Tel : 0161 873 7878
Fax : 0161 873 8185
design@pjlivesey.co.uk

COPYRIGHT
This Drawing may not be used or reproduced in
any way without the written consent of the
P.J.Livesey Group Limited

The P. J. Livesey Group Ltd

www.pjlivesey-group.co.uk