


contractors are to check all levels and dimensions before work is put in hand, and any discrepancies are to be referred to the architects


REV	DATE	DESCRIPTION	DWN	CHKD

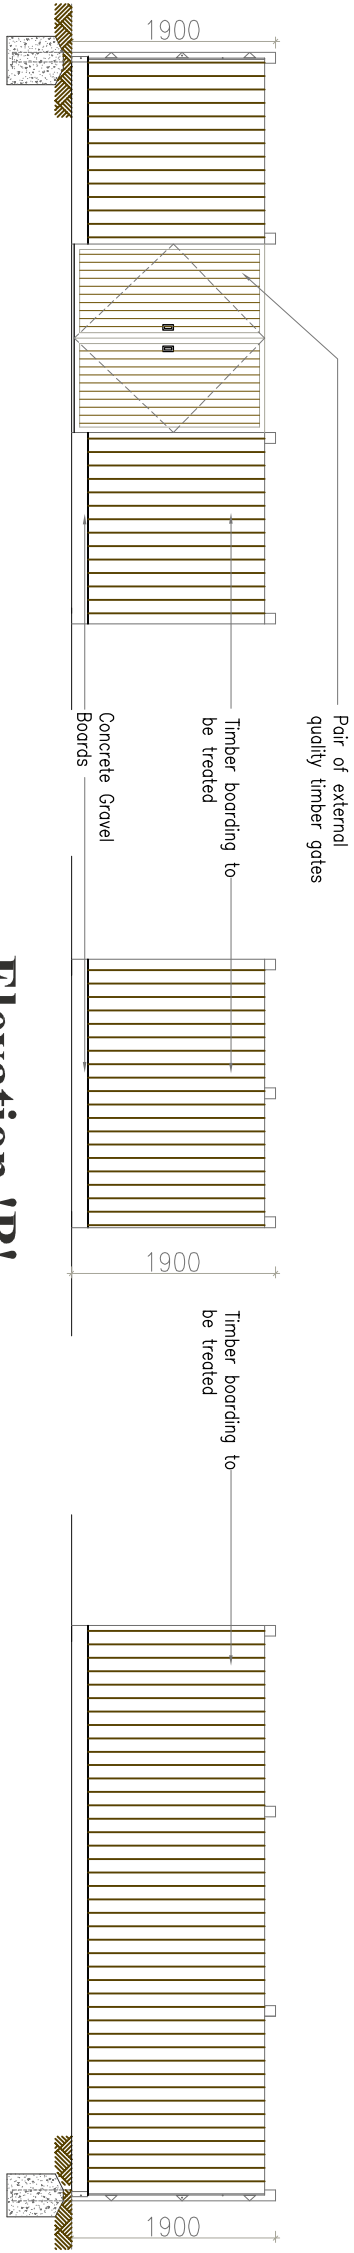


Elevation 'A'

Elevation 'B'

Elevation 'C'

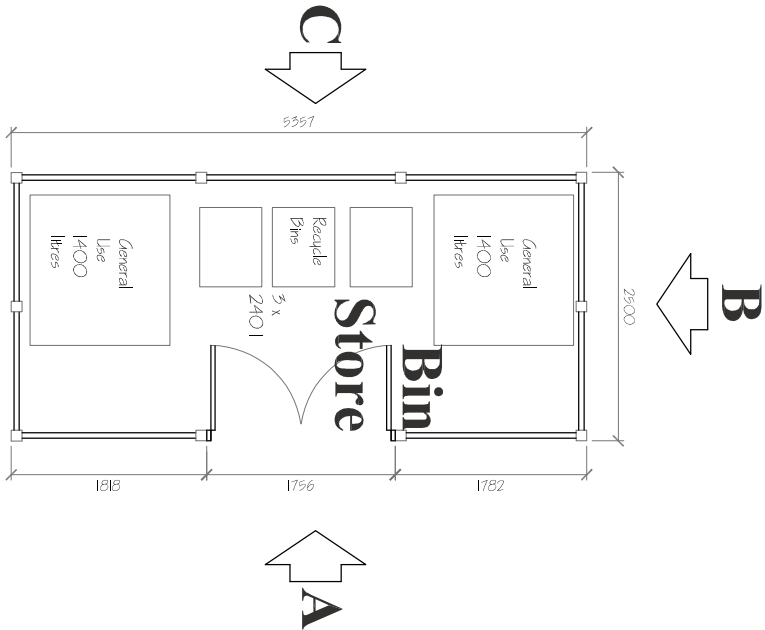

Floor Plan

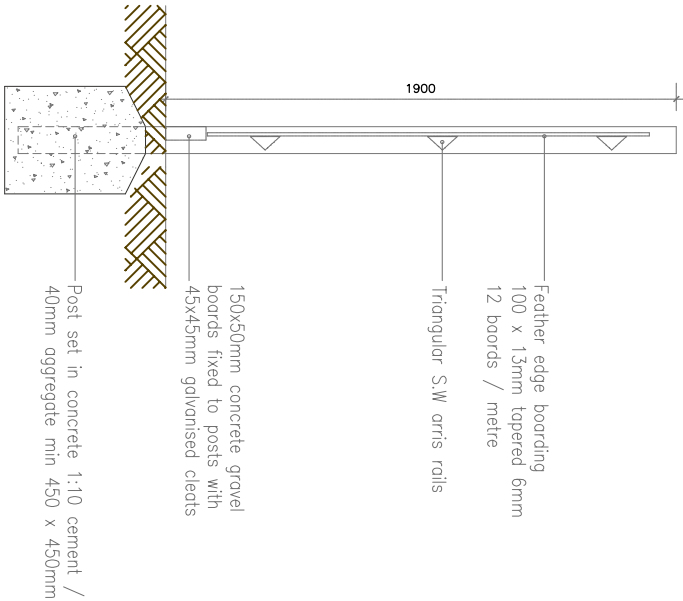

Section A - A & Fence Detail
(1:20)



Architects + Interior Designers Limited
GREAT BUNSTED SCHOOL HOUSE, 70 LONDON ROAD,
BILTON, CV35 9JZ, UK
TEL: 01277 632306 FAX: 01277 632307 E-MAIL: admin@lap-architects.com
www.lap-architects.com

Project

Northendon
Manchester

Client

Broadfield Properties

Drawing title

Bin Store

drawing number						
6383/15						
revision						
checked						

scale	drawn
1:50	Ash
	date Nov. 05

Bin Store