





01 External Street Elevation

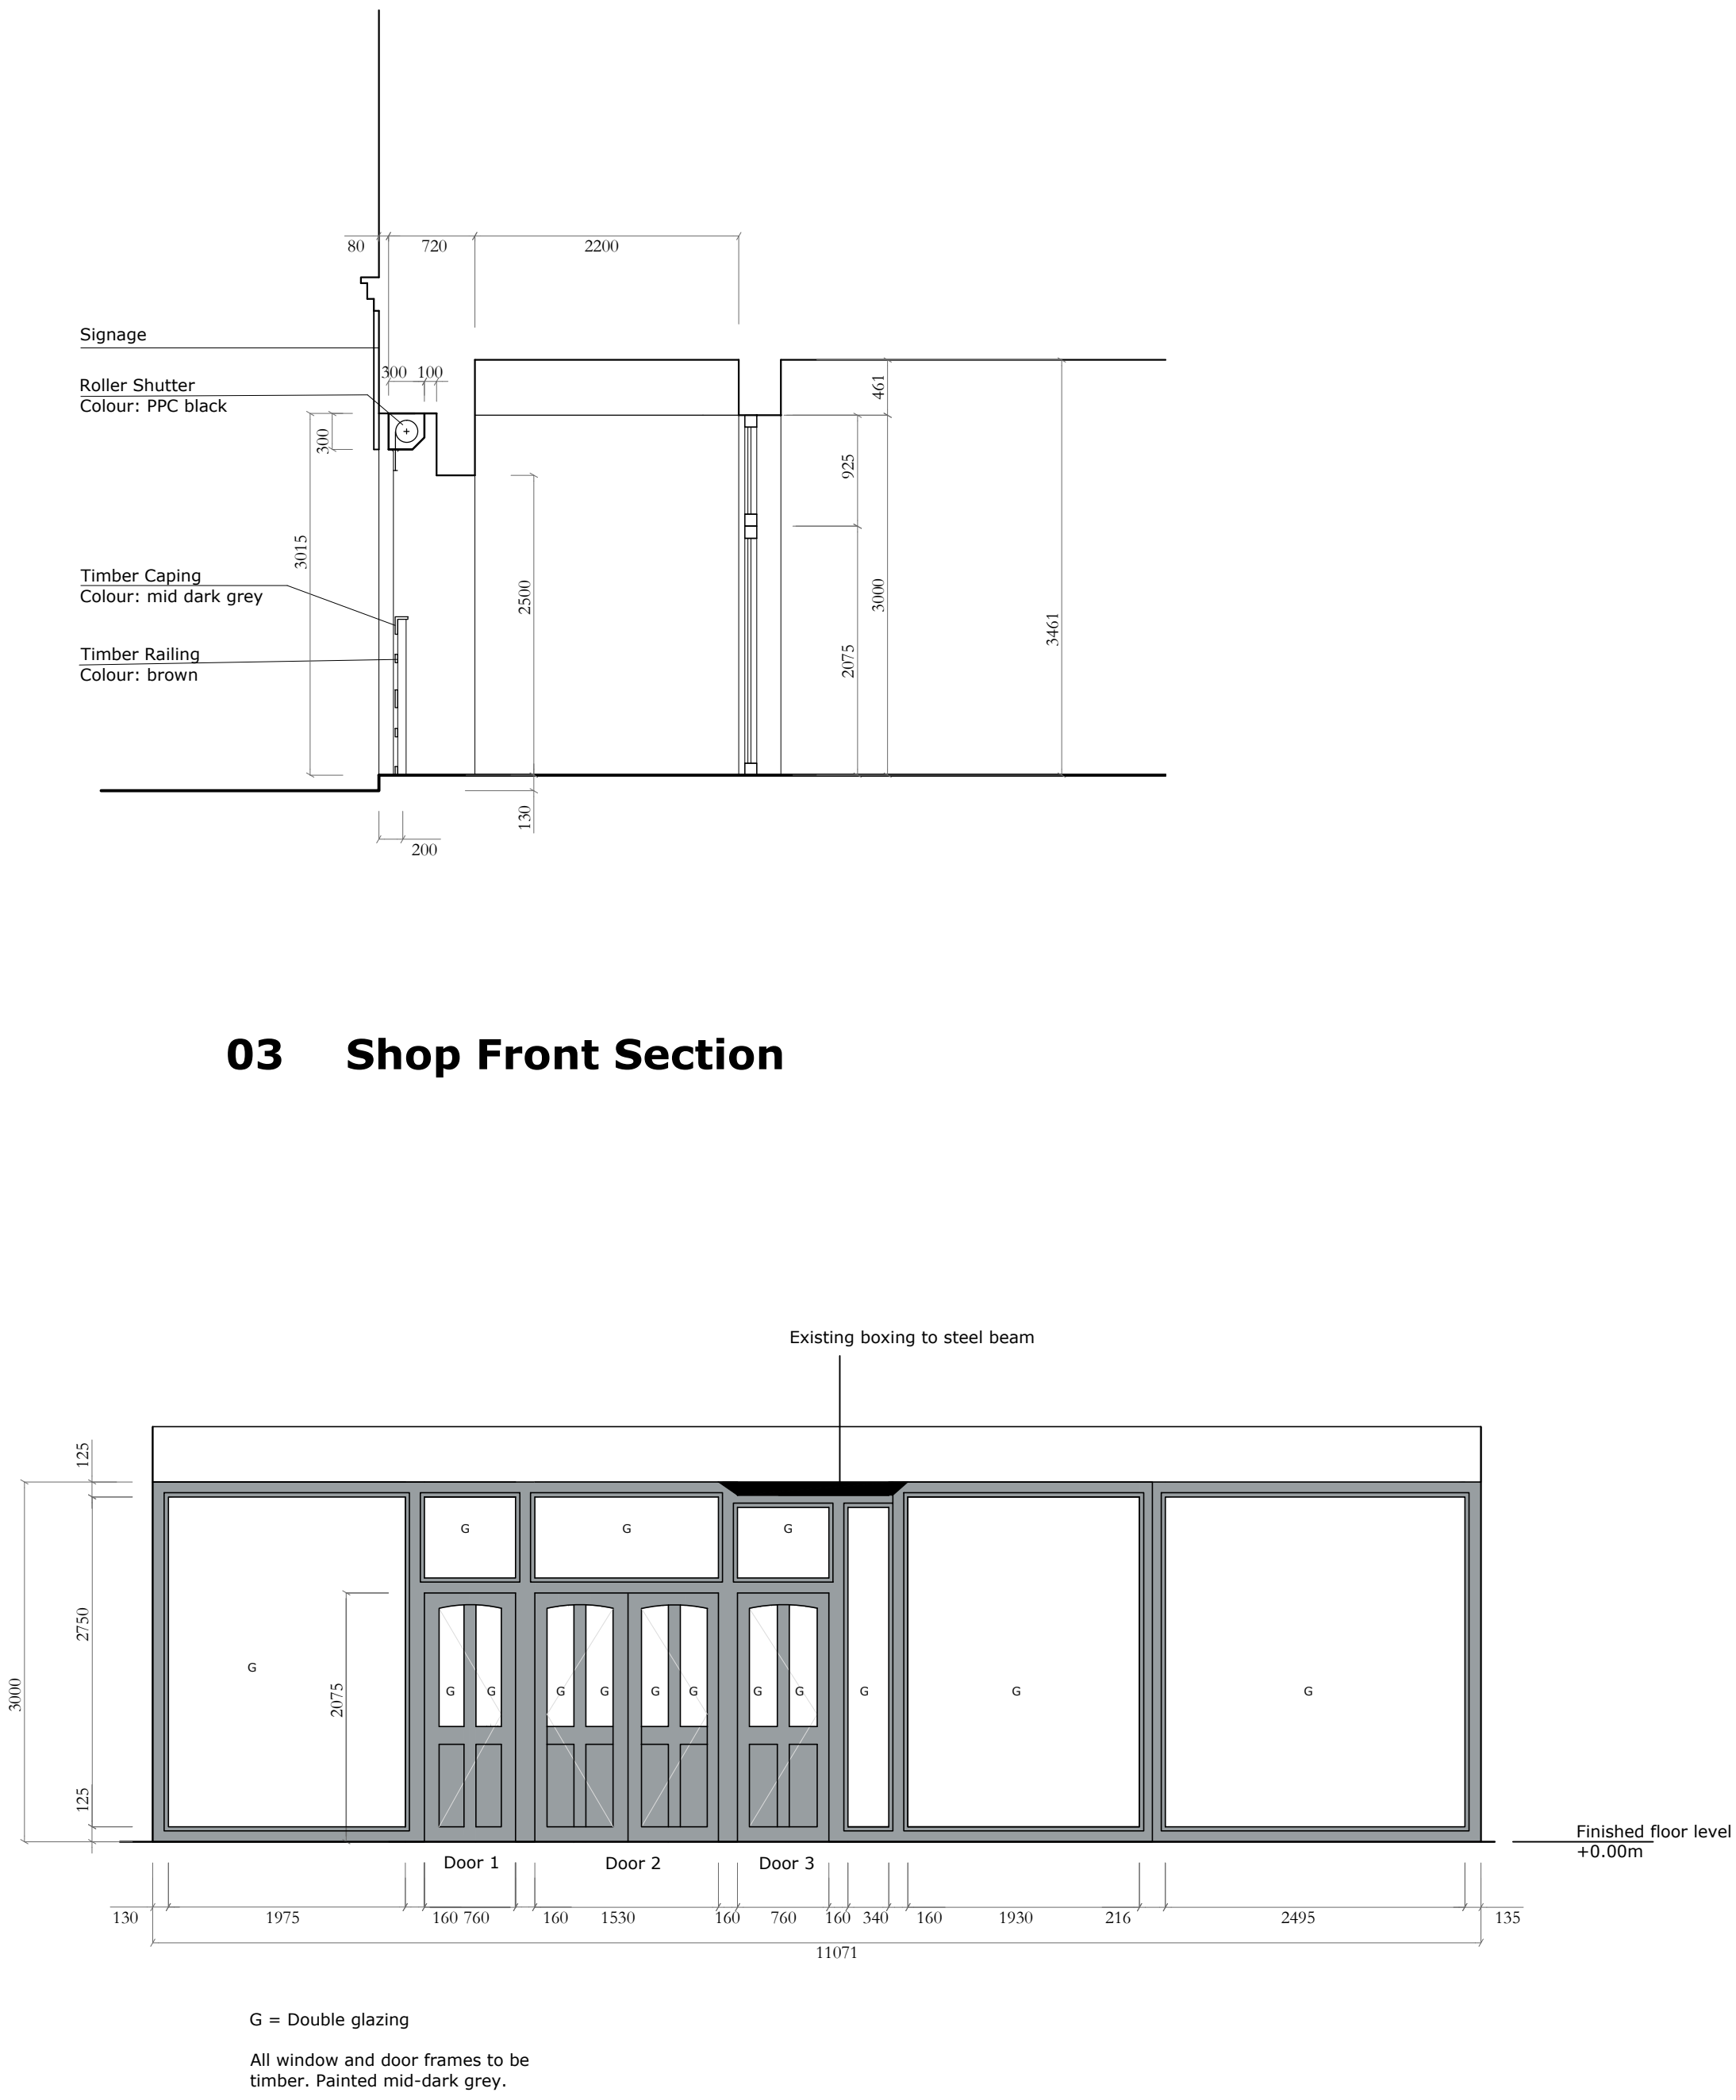

03 Shop Front Section

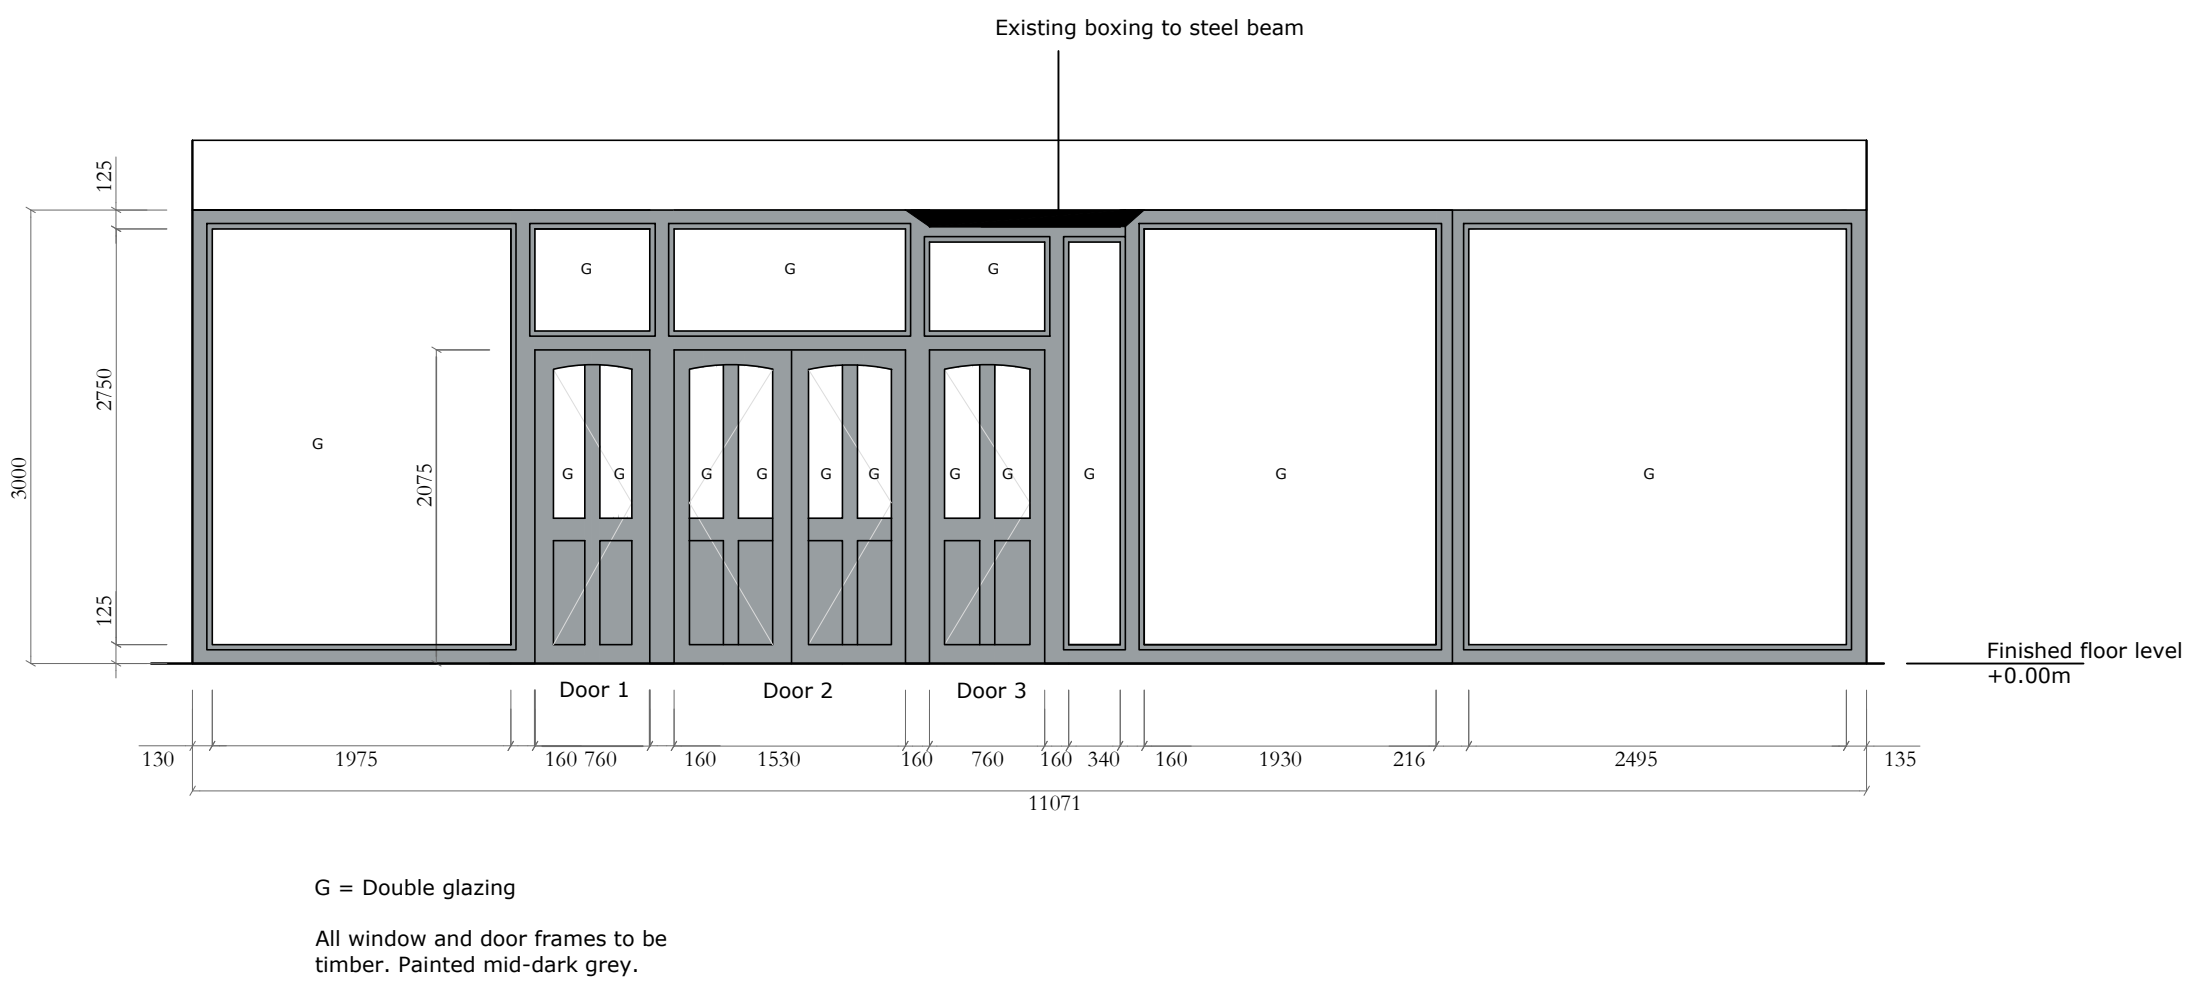

02 Internal Shop Front Elevation

| REV | DATE       | DESCRIPTION                  |
|-----|------------|------------------------------|
| A   | 07/04/2020 | Facade update                |
| B   | 02/09/2020 | Cycle parking updated        |
| C   | 09/11/2020 | Signage and railings updated |

- General Notes:
- This drawing is to be read in conjunction with all other relevant drawings, schedules and specifications issued by Camberwell & Metropolitan or Robert Potz Architects and in coordination with M&E, structural and landscape packages.
  - All interior dimensions including ceiling heights are taken to and from finished surfaces unless otherwise stated.
  - All levels and dimensions **must be checked** on site prior to construction or manufacturing.
  - Do not scale this drawing when printed.

- Drawing Notes:
- Red brickwork, imperial, running bond
  - Existing stone pilasters and cornice
  - White PVC window with clear glazing
  - Mid-dark grey painted timber windows with clear glass
  - Black painted timber fascia board
  - Lead flashing
  - Grey roof tiles

Camberwell & Metropolitan  
80 Camberwell Road, London, SE5 0EG  
+44(0)20 8378 1318  
camberwell-metropolitan.com

119 Coleman Road  
London SE5 7TF  
T +44(0)20 7703 1738  
info@robertpotz.com  
www.robertpotz.com

CLIENT  
Draught Manchester Ltd  
PROJECT ADDRESS  
855 Stockport Road

PURPOSE OF ISSUE  
Construction

DATE  
03.10.19

DRAWN BY  
RP

DRAWING NUMBER  
A-0150

PROJECT TITLE  
Proposed Elevation

STATUS  
Draft

PROJECT NUMBER  
19016

SCALE  
1:50 @ A1

REV  
C